

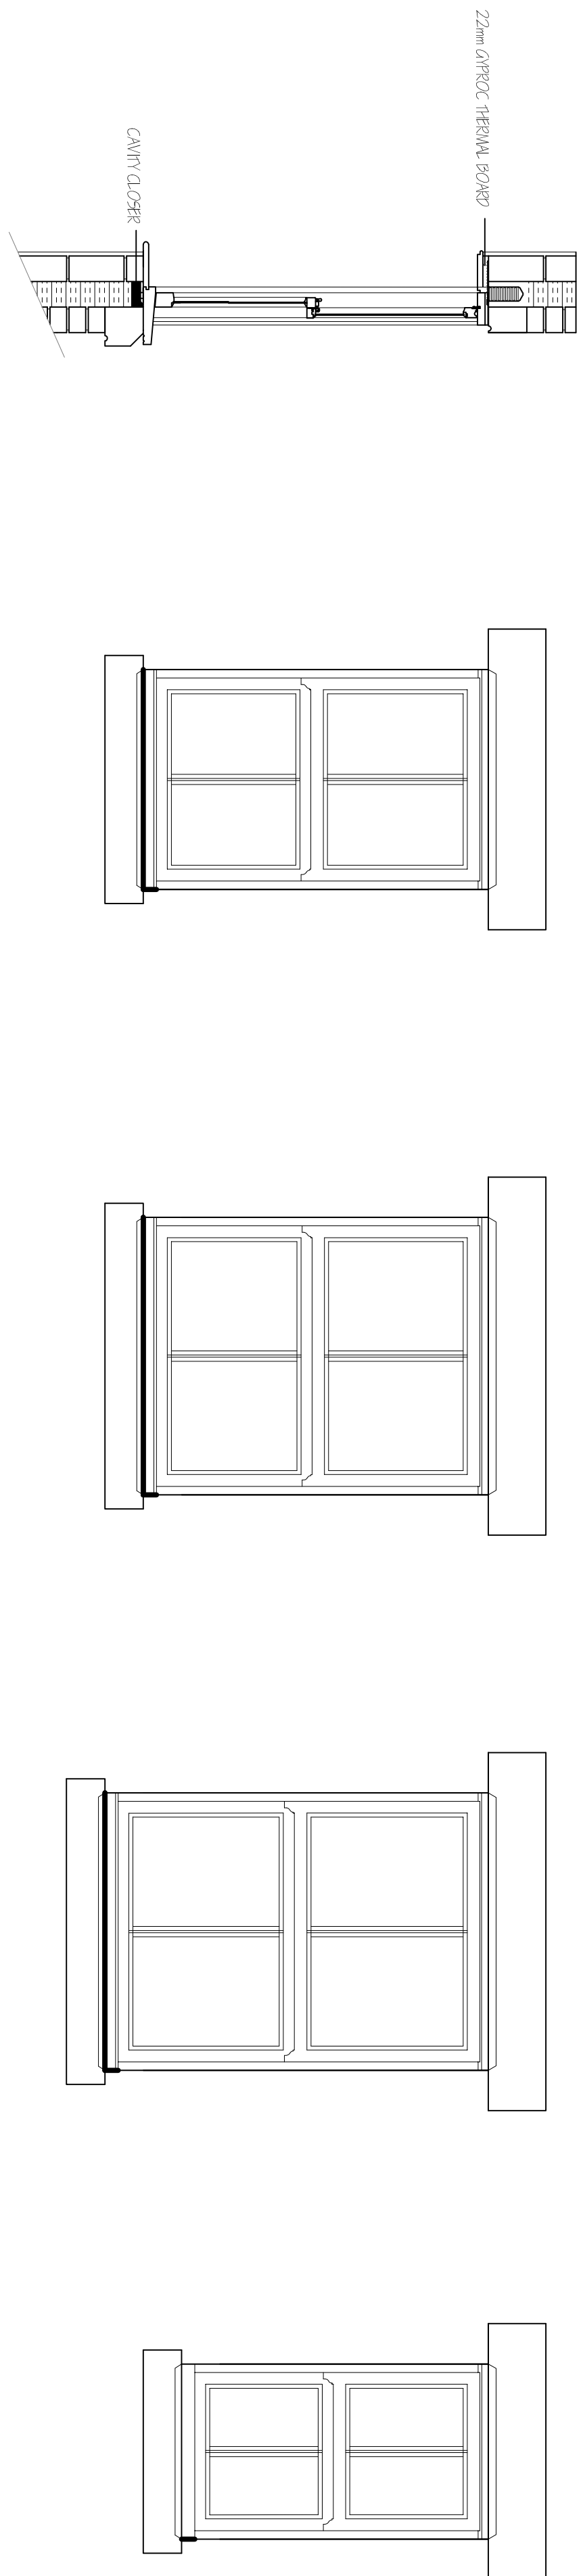


WINDOW DETAILS

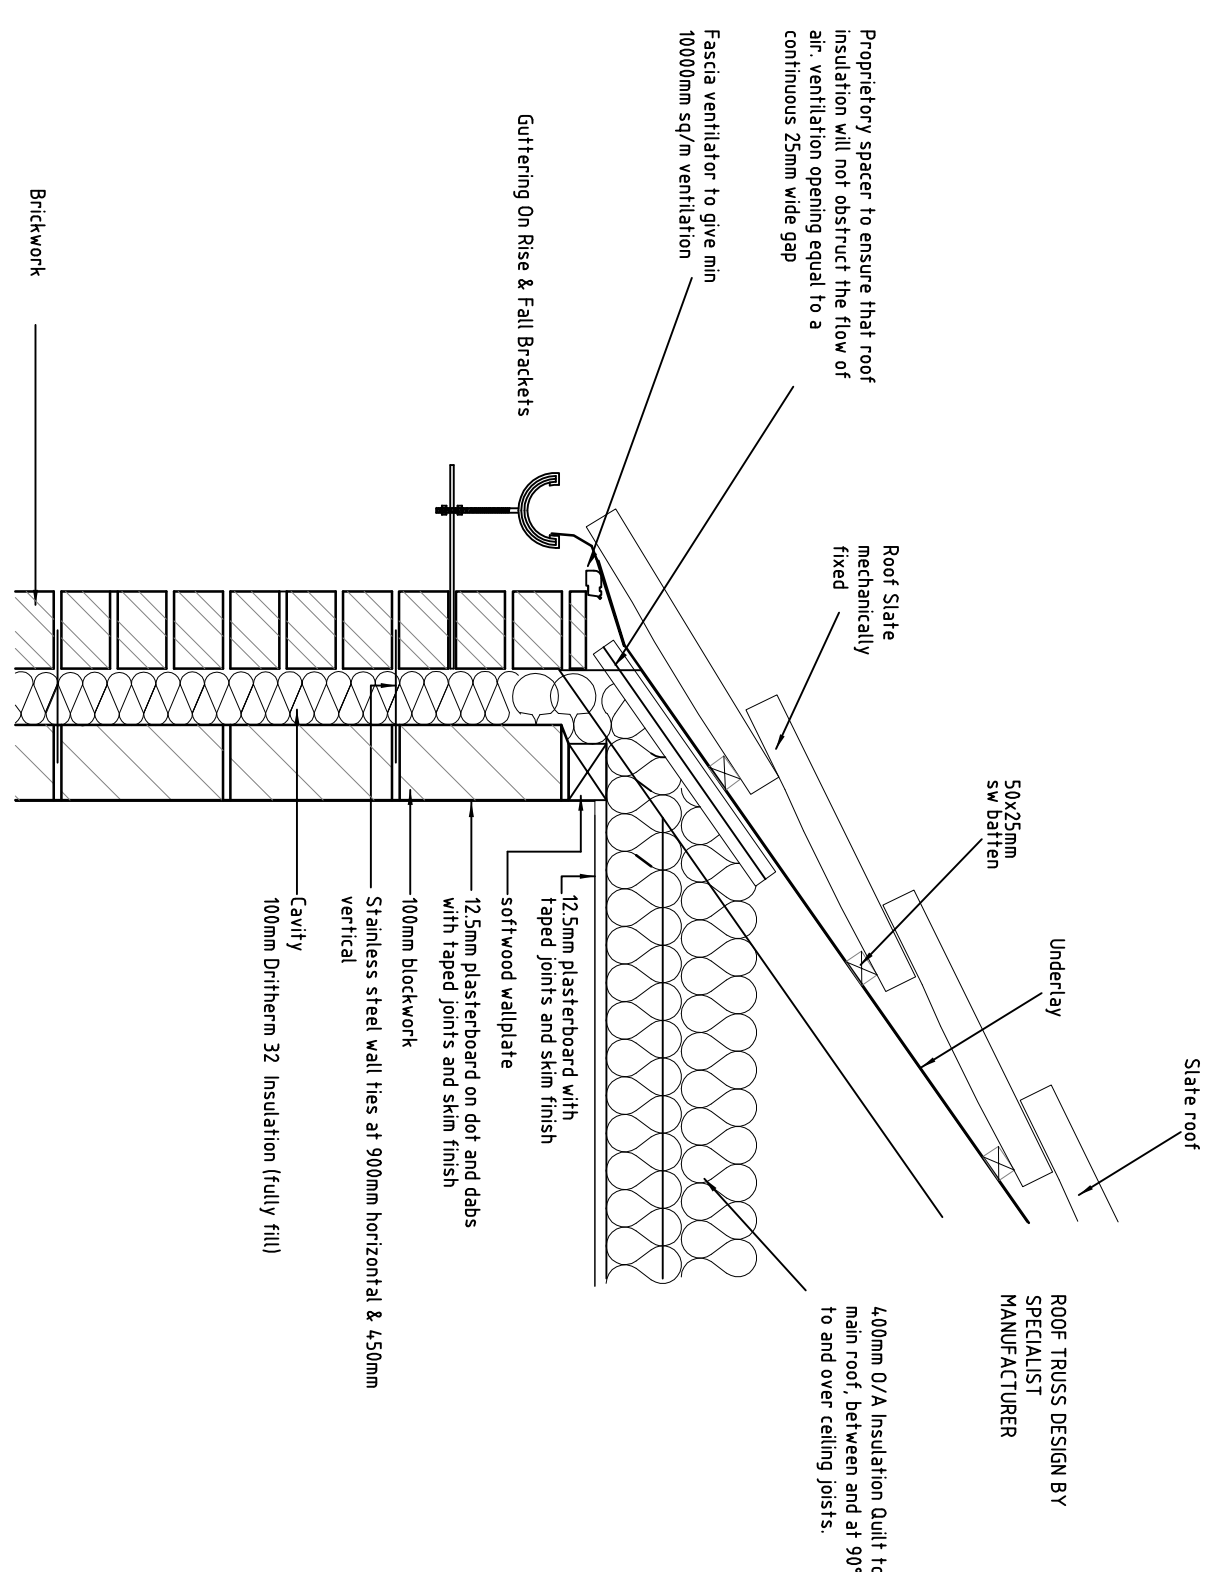

DOOR DETAILS

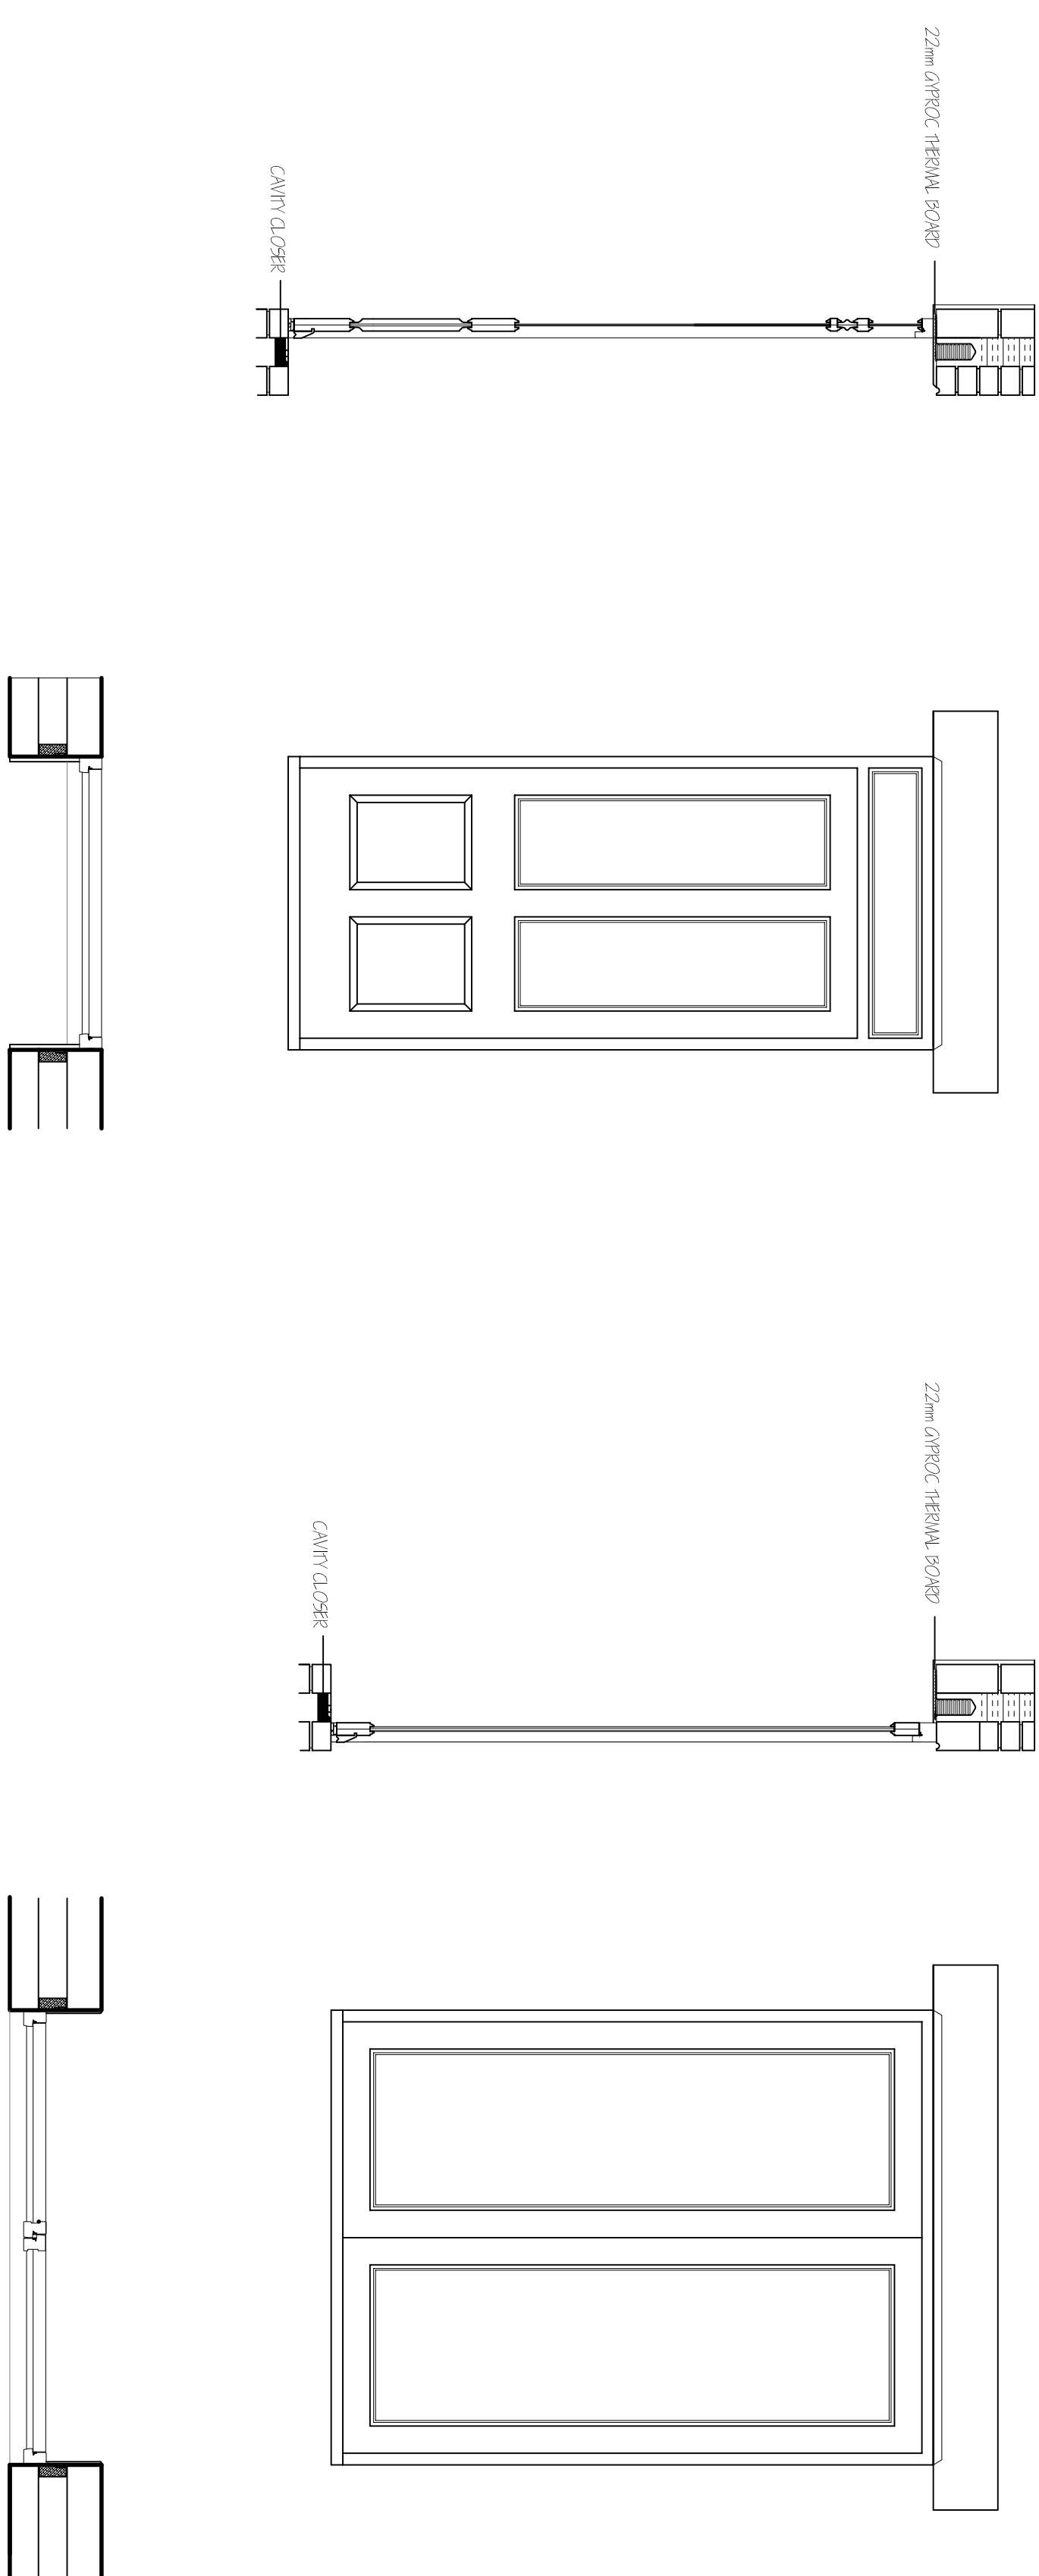

TYPICAL EAVES DETAIL



NATURAL SLATES 'CUPA 7' TO MATCH ADJACENT DWELLINGS.



RAILINGS TO MATCH ADJACENT DWELLINGS

[illegible]