
Marquee and Toilet site plan

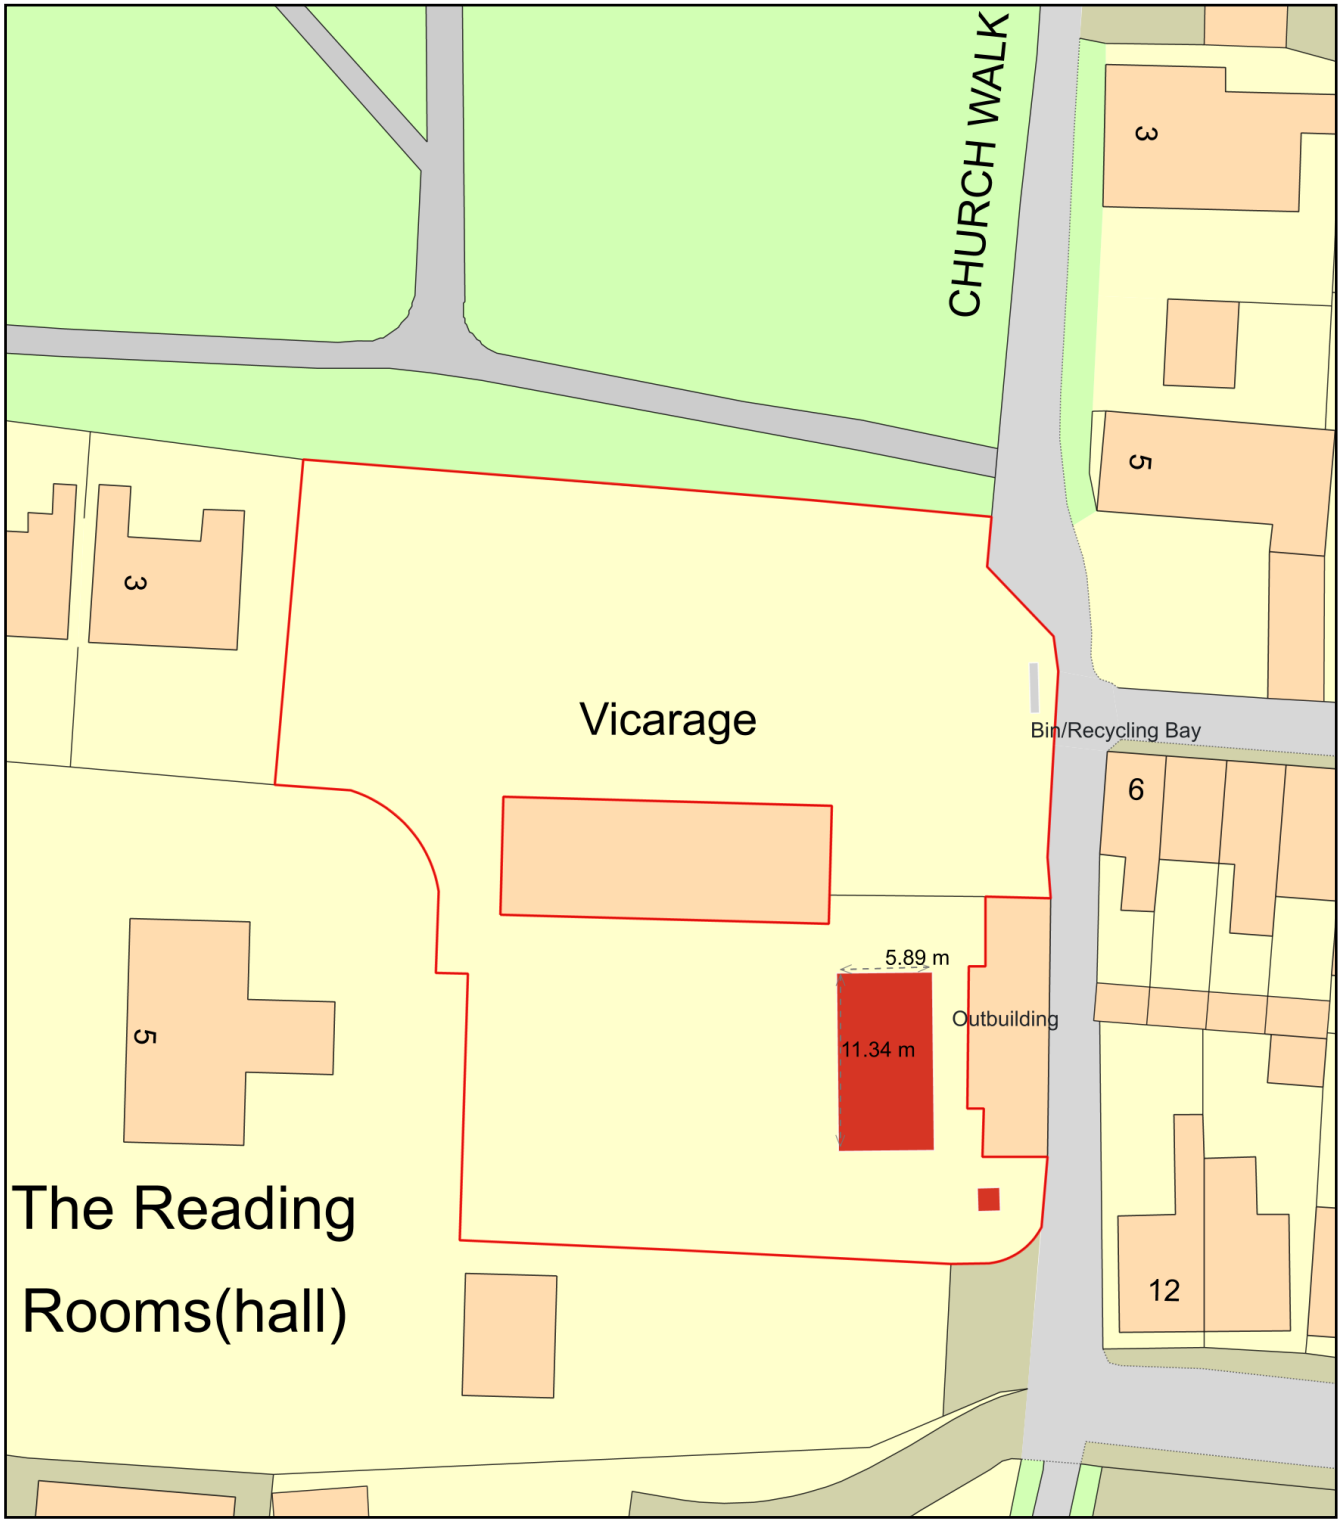

0 20
Metres

N

ReQuestaPlan

Plan Produced for:	Planning Officer
Date Produced:	29 Mar 2023
Plan Reference Number:	TQRQM23088202843223
Scale:	1:500 @ A4

© Crown copyright and database rights 2023 OS 100042766