


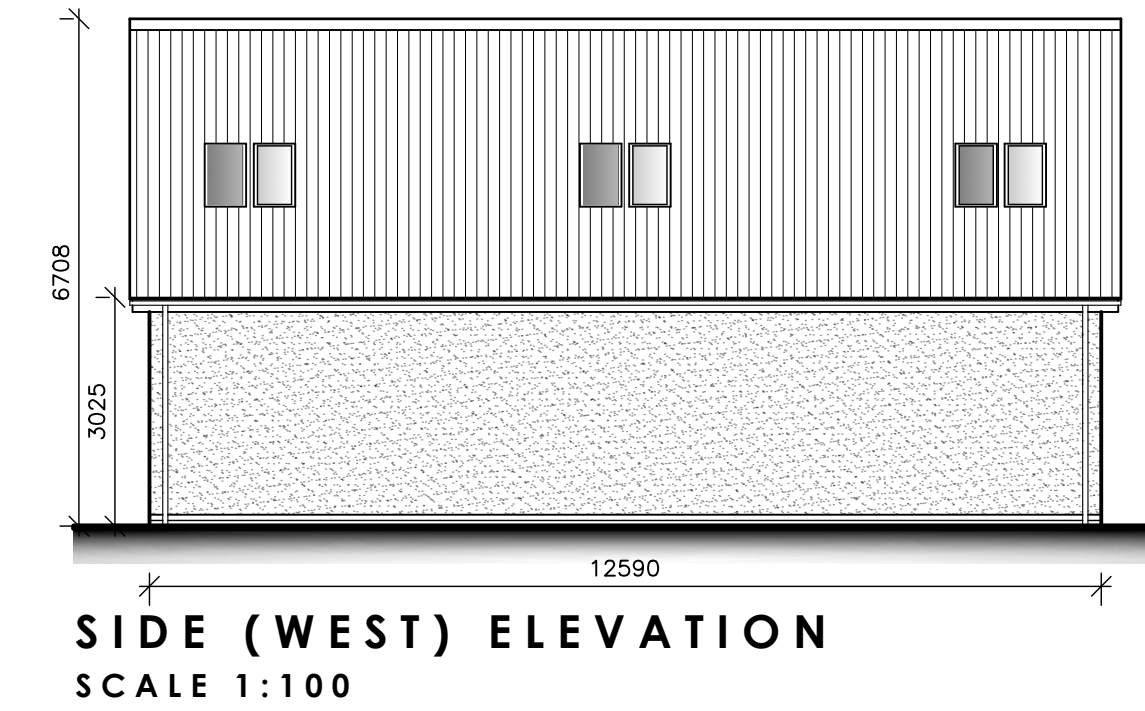
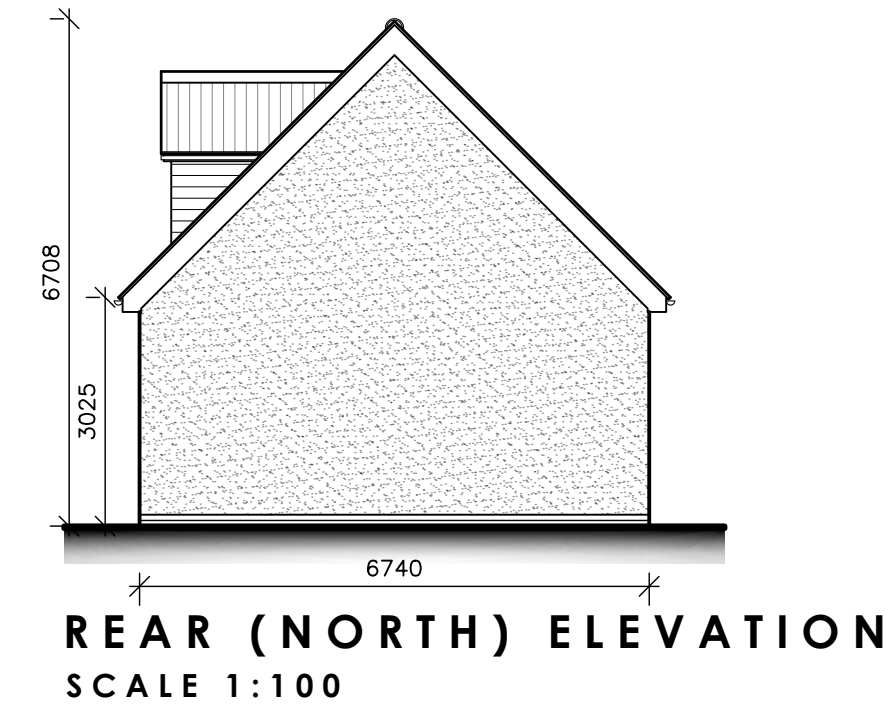
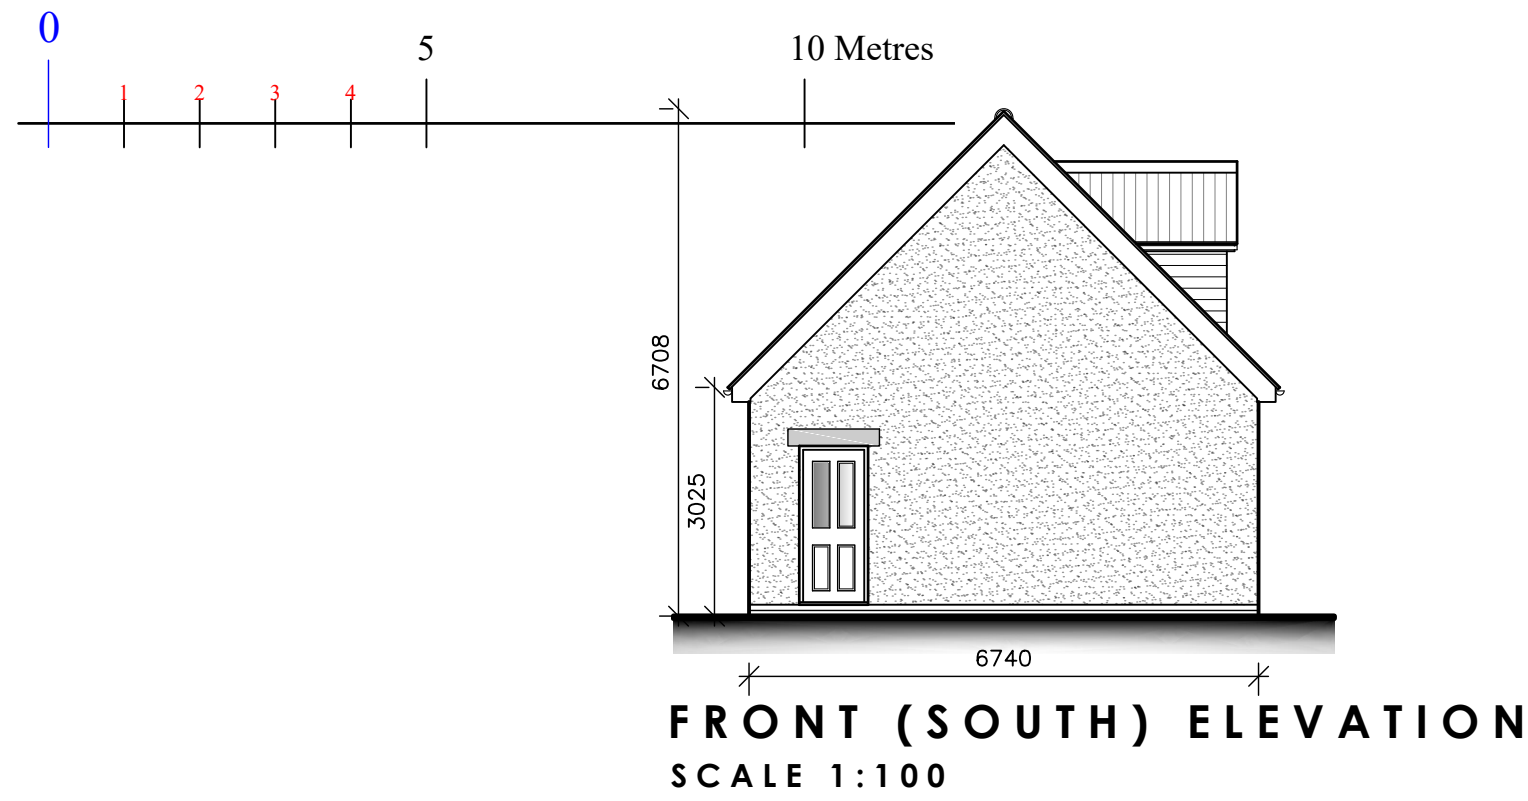


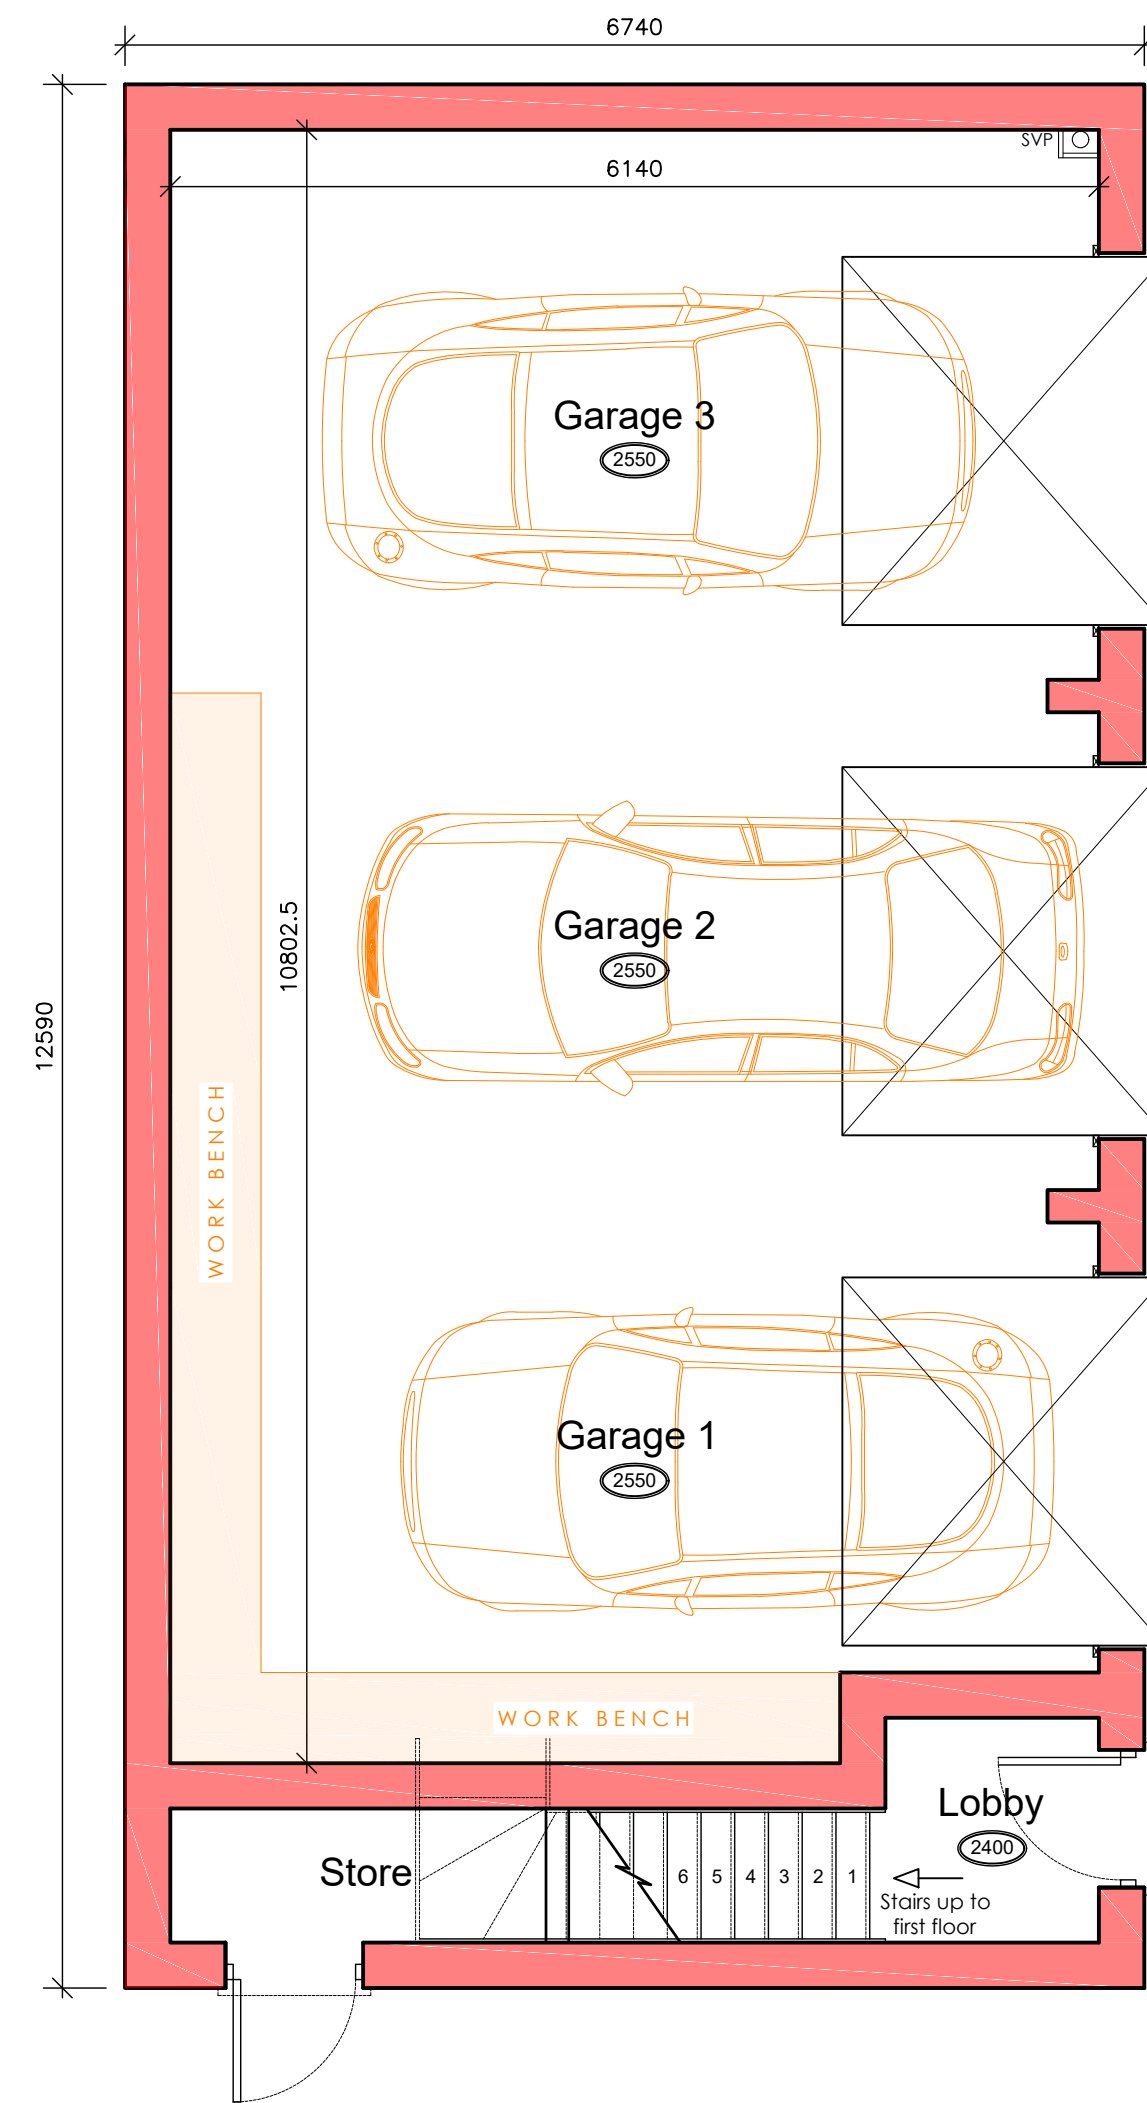

3D SKETCH VIEW FROM EAST

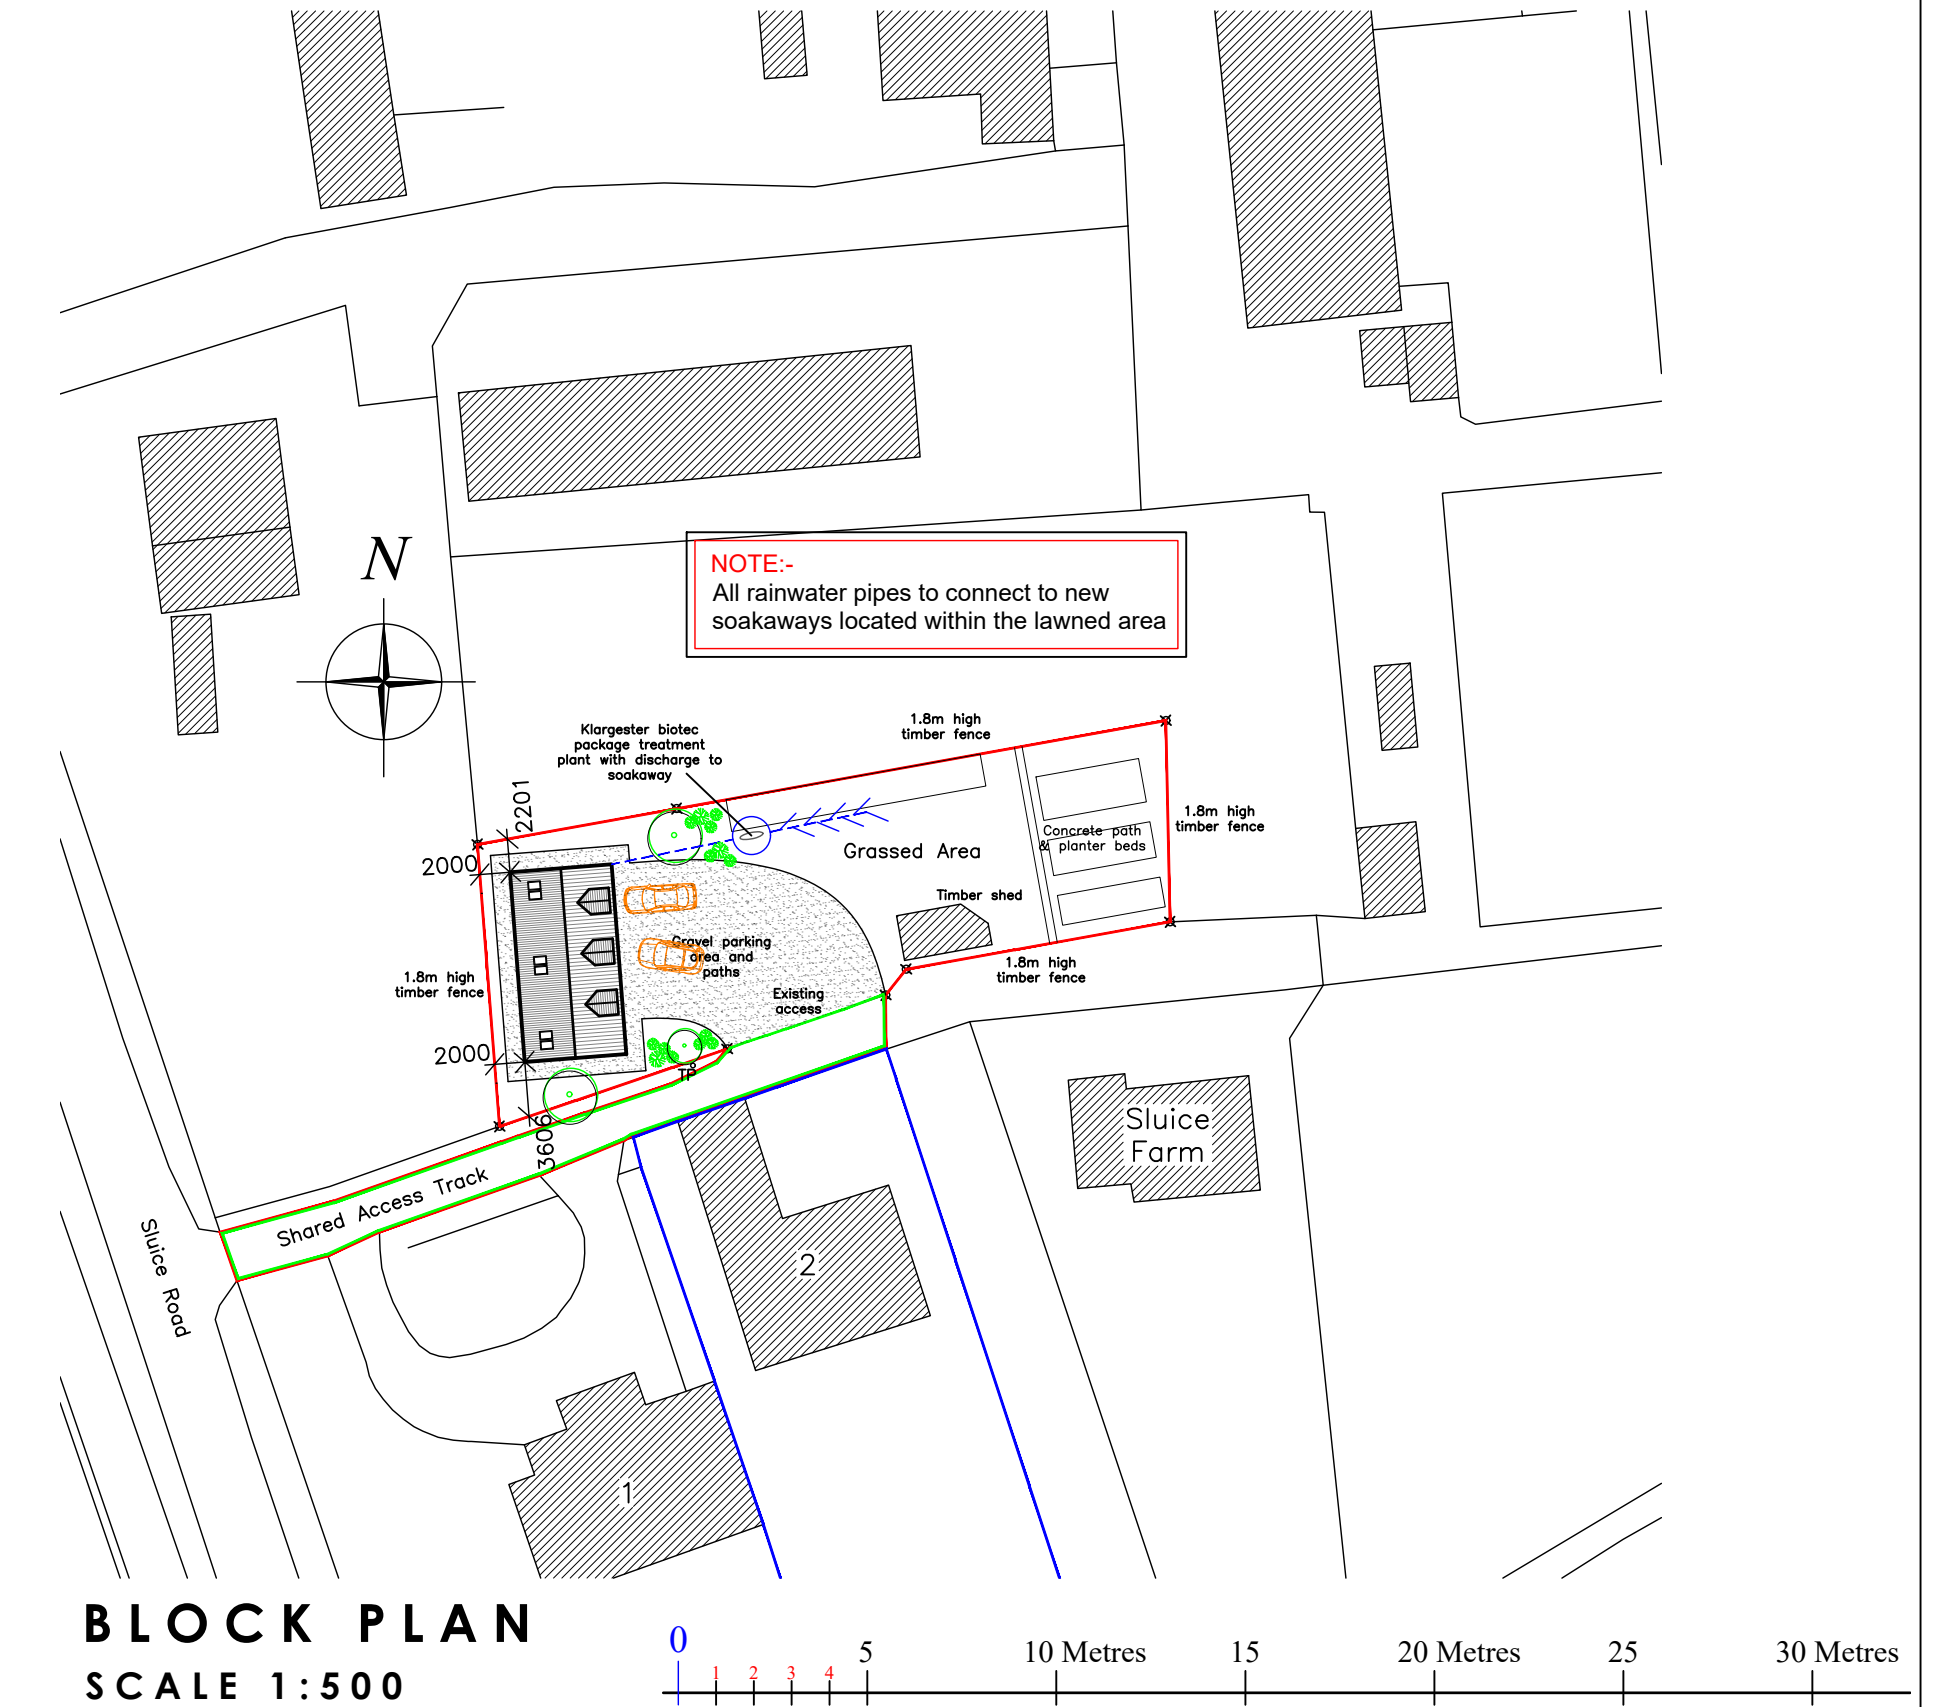

3D SKETCH VIEW FROM SOUTH-EAST

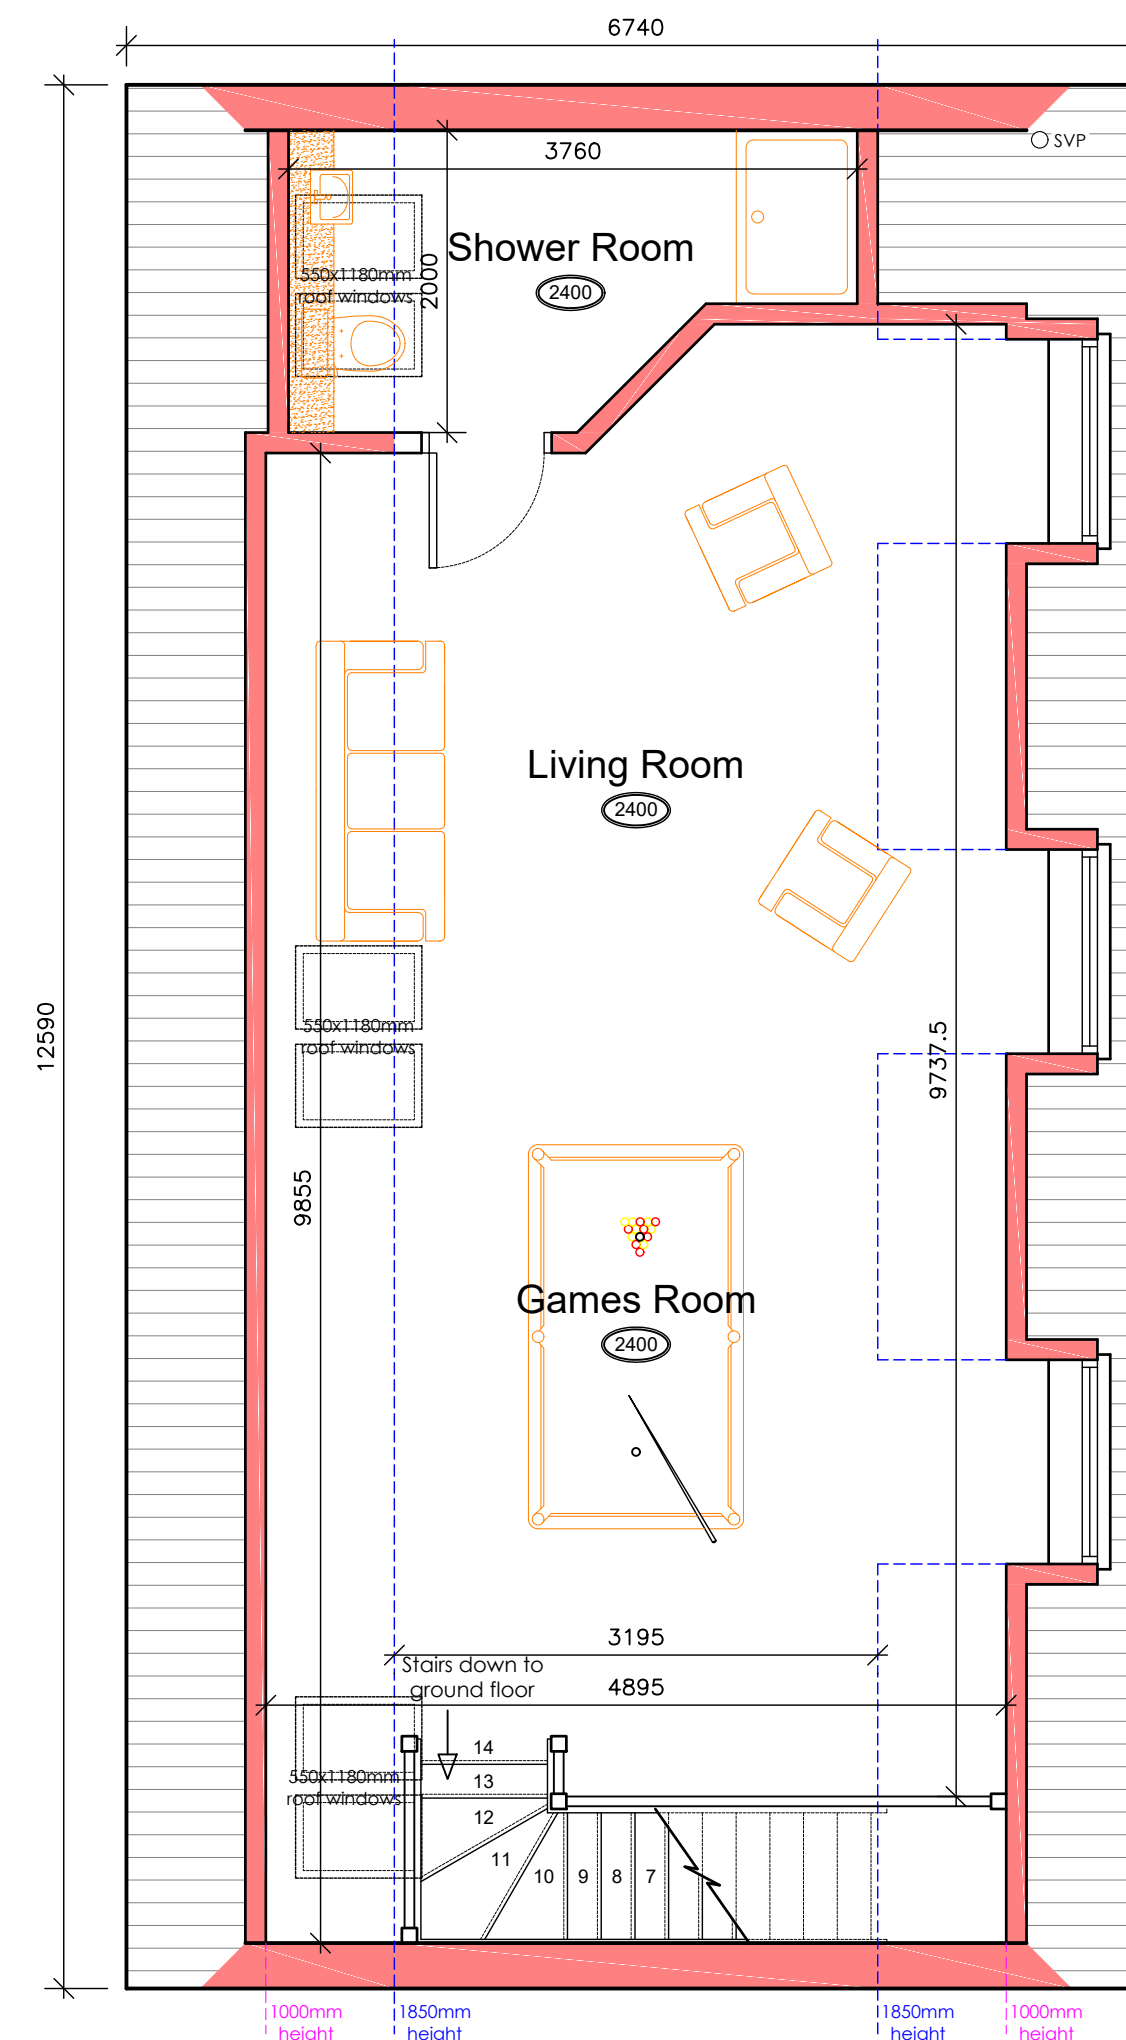

Residential | Commercial | Industrial

STUDIO21 DESIGN

ARCHITECTURAL SERVICES

Little Bishops Cottage Staunton Road Frithville Boston
Lincolnshire PE22 7ED

APPLICANT NAME:
Mr & Mrs Mills

PROPOSAL:
Proposed Detached Garage
2 Sluice Farm
Sluice Road
Holbeach St Marks
Lincolnshire, PE12 8HF

DATE:
January 2022

SCALE:
As Shown

DRAWING TITLE:
Proposed Plans & Elevations

DRAWING NO:
14-458-02

REVISION:
-

T 01205 750890 M 07970 108502
E enquiries@studio21design.co.uk
W www.studio21design.co.uk