
COPYRIGHT RESERVED

REV.A 09.01.98: CAD DRAWN, PEELER WALL REVISED,CAR PARKING & LANDSCAPING AMENDED.

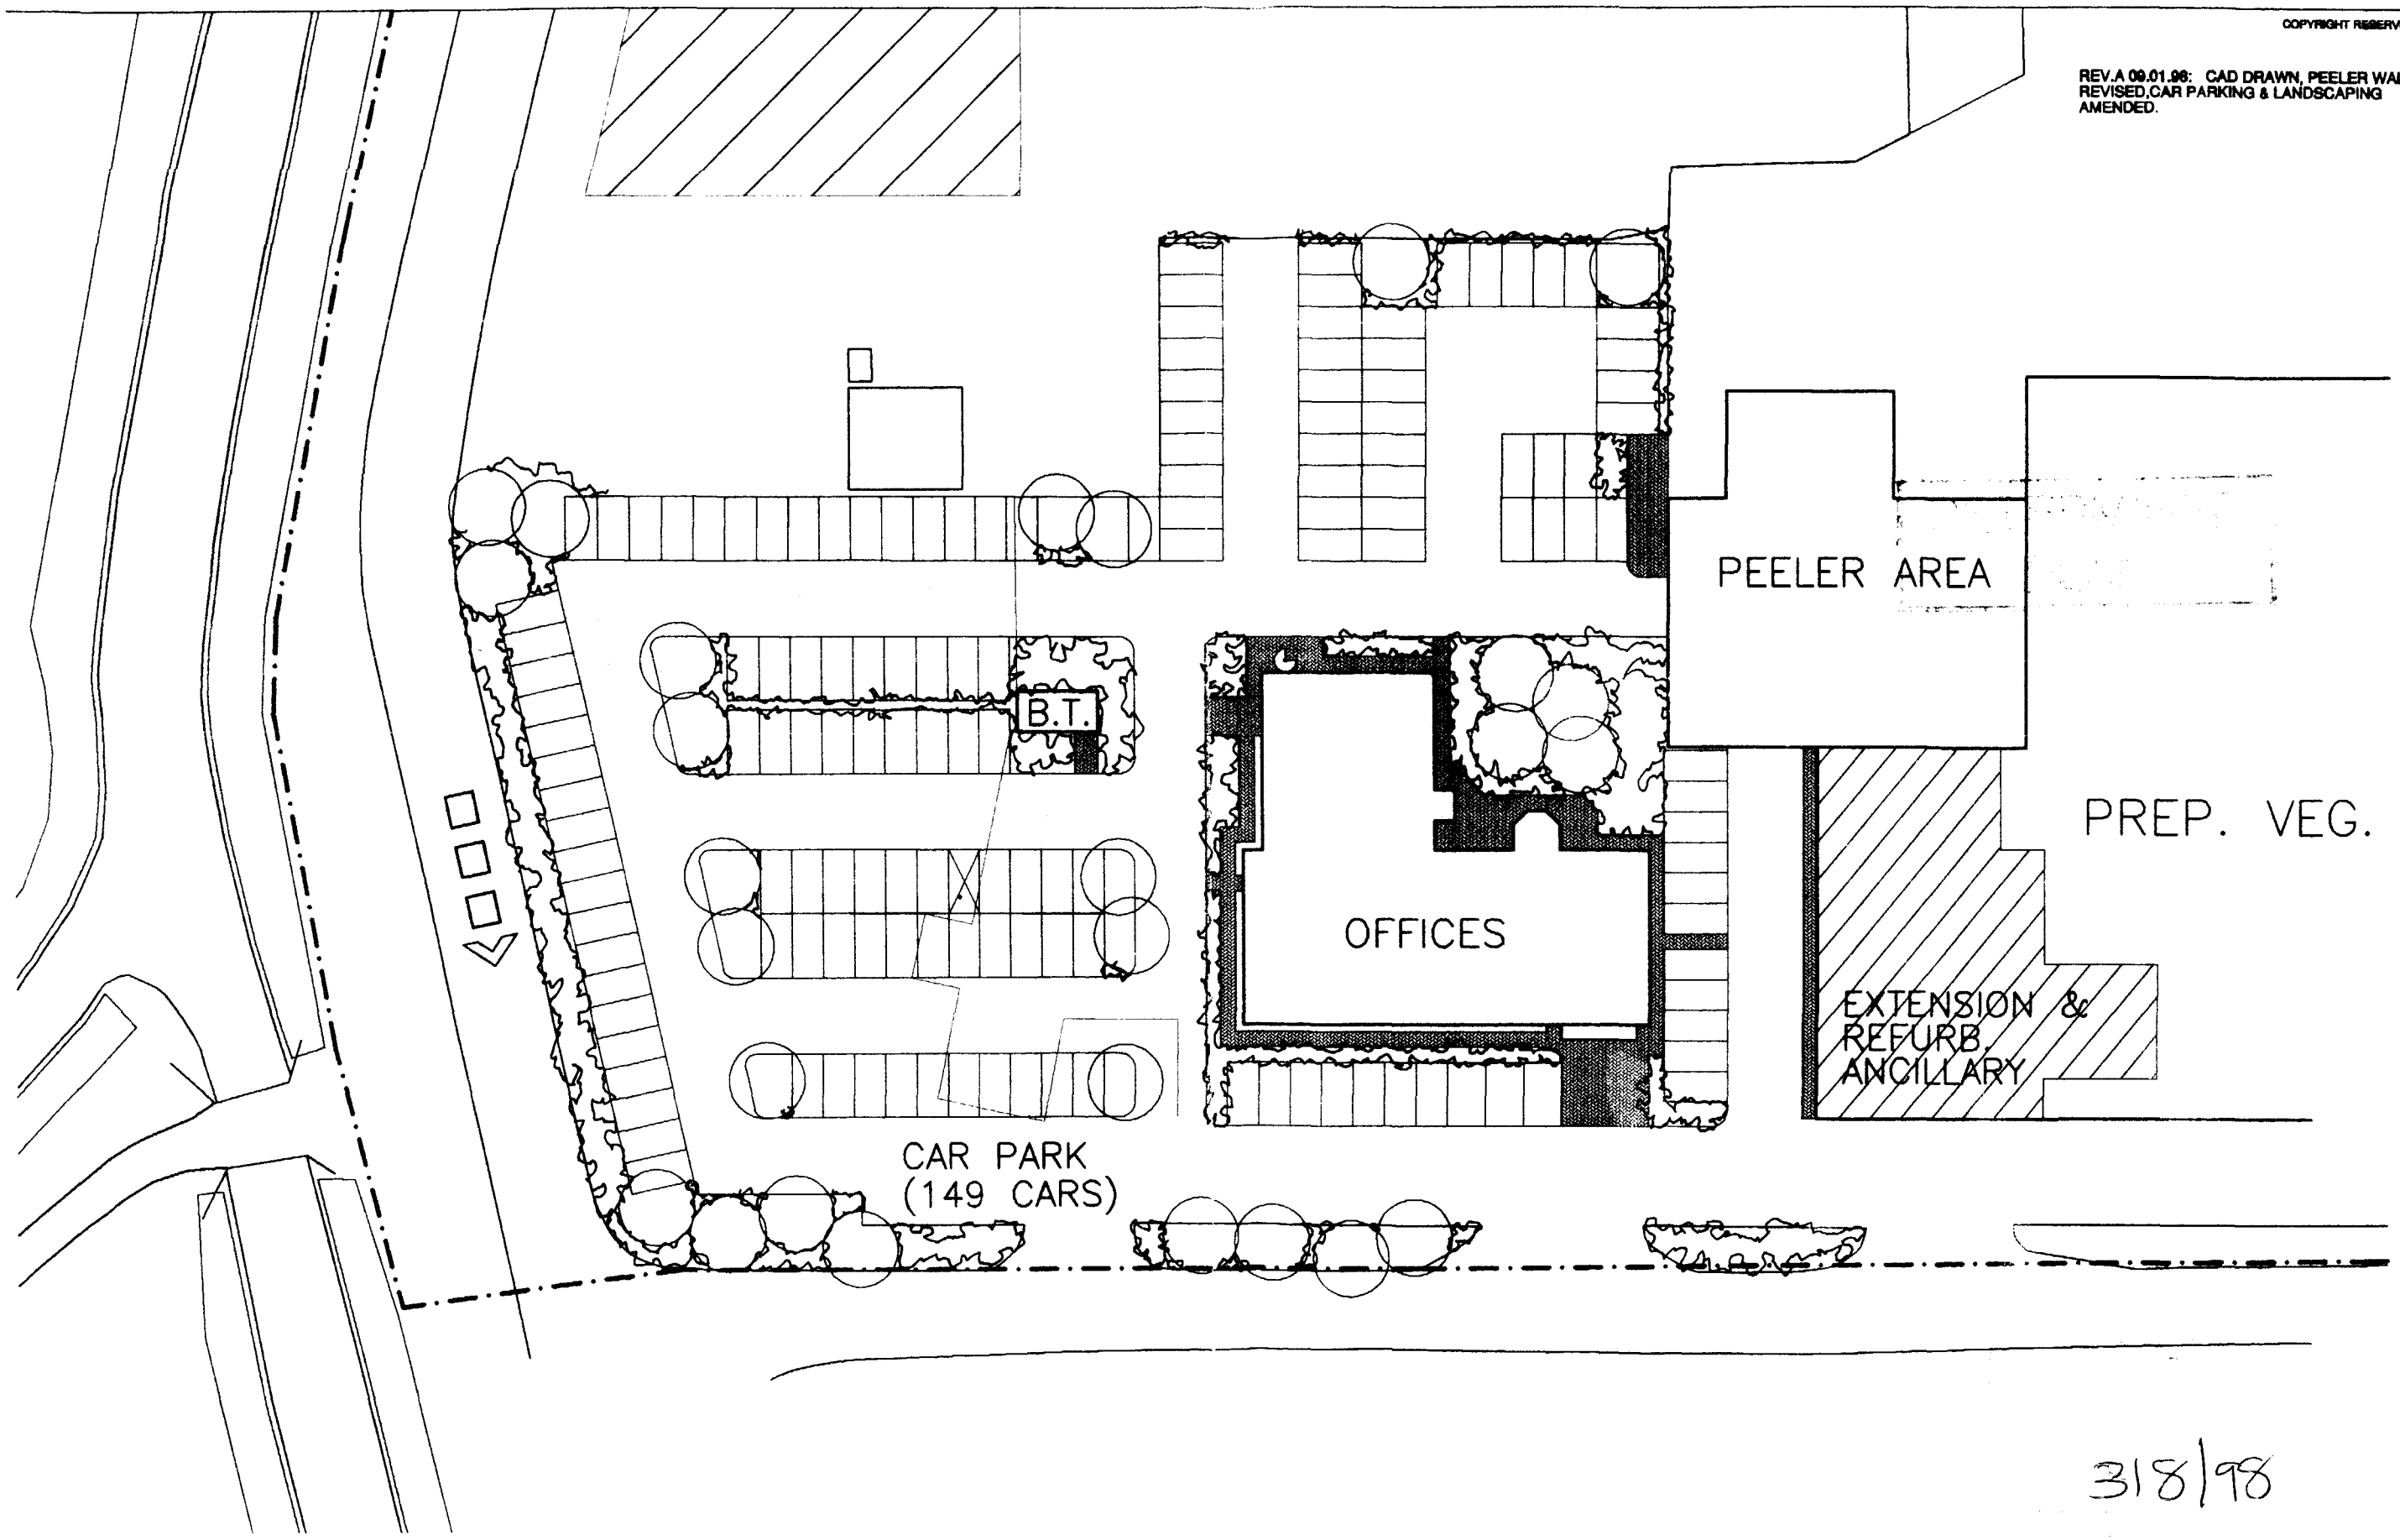

318/98

client: **Tinsley Foods**

project: OFFICE BLOCK

drawing: SITE LAYOUT

scale	date	drawn	checked
1:500	DEC. 97	MPC	-

drawing no. 5296T/14

revision A

JOHN ROBERTS ARCHITECTS LIMITED
ARCHITECTS DESIGN AND PLANNING CONSULTANTS
1 James Street Lincoln LN2 1QD Tel 01522 533441 Fax 01522 512868