


Location Plan

Site Address: University Of Lincoln, Peppermint Way, Holbeach, Spalding, PE12 7FJ

Date Produced: 08-Apr-2024

Scale: 1:1250 @A3

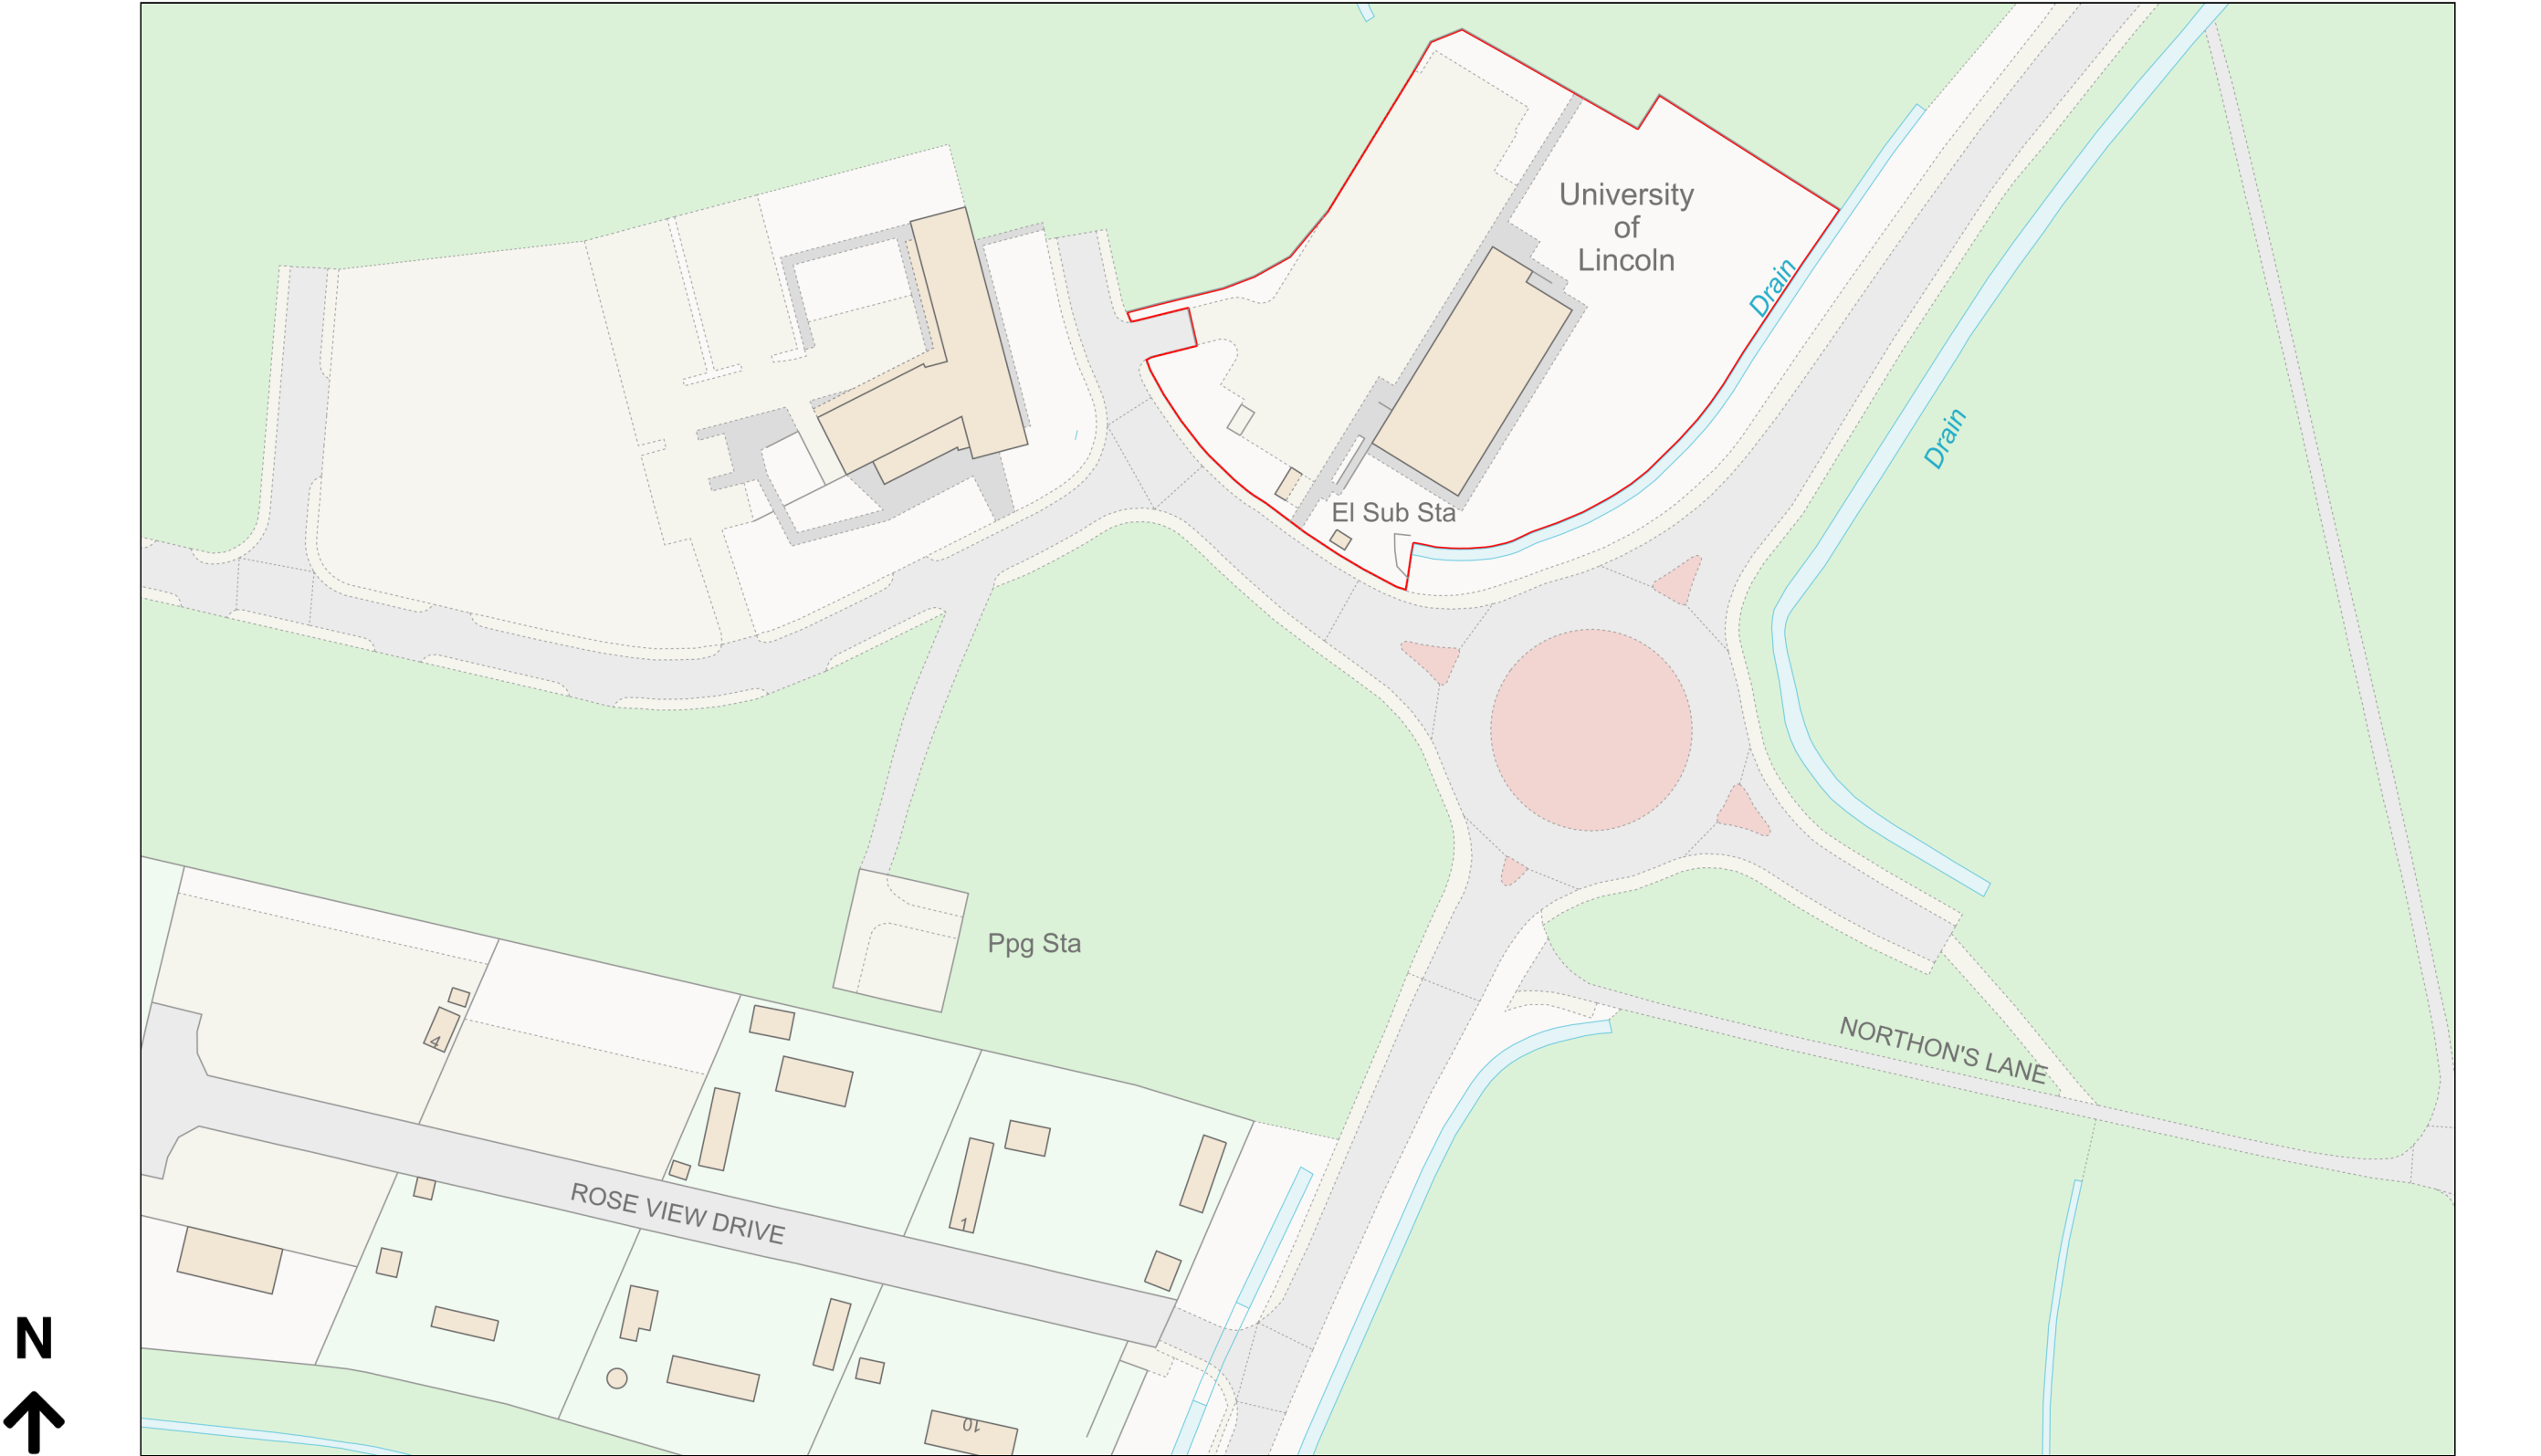

Planning Portal Reference: PP-12846347v1

