


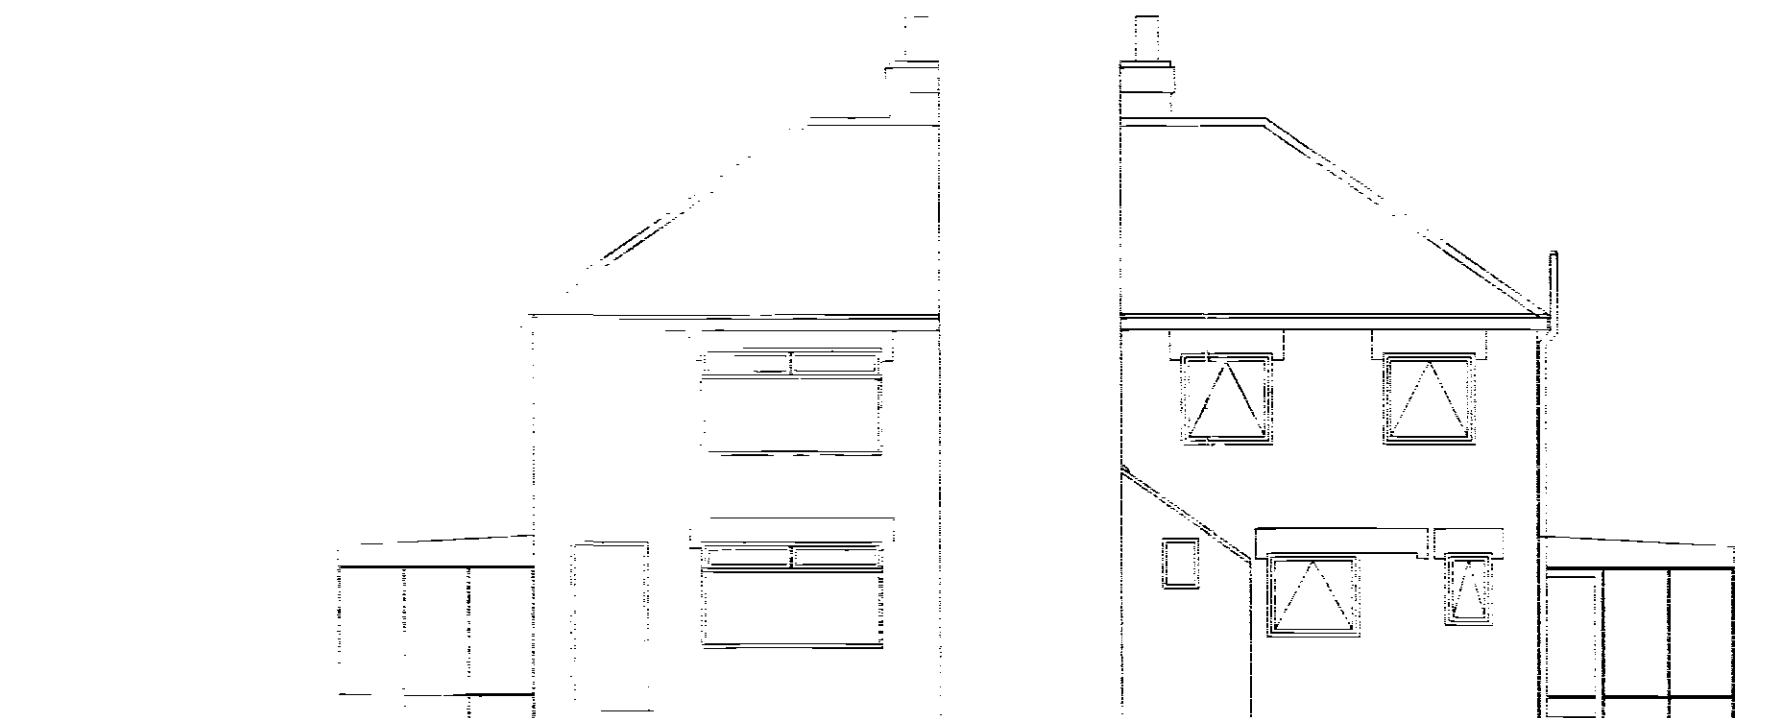

FRONT ELEVATION

REAR ELEVATION



SIDE ELEVATION

SHDC  
PLANNING & DEVELOPMENT  
- 8 MAR 2006  
Ref. 0325/c6

DETERMINED  
PLAN

General: Notes  
THIS DRAWING SHALL BE  
READ IN CONJUNCTION  
WITH THE SEPERATE  
BUILDING REGULATION  
SPECIFICATION NOTES

ALL DIMENSIONS SHALL BE  
CHECKED ON SITE AND  
UNDER NO CIRCUMSTANCES  
SHALL DIMENSIONS BE  
TAKEN FROM THE  
DRAWINGS AND USED  
FOR TENDERING ORDERING  
OR CONSTRUCTION  
PURPOSES WITHOUT  
CHECKING THEM ON SITE  
FIRST

THIS DRAWING IS THE  
COPYRIGHT OF J W MOSES  
AND SHALL NOT BE COPIED  
WITHOUT EXPRESS  
CONSENT

| No | Revision/Issue | Date |
|----|----------------|------|
|    |                |      |

JOHN W MOSES M.R.I.C.S  
CHARTERED SURVEYOR  
3 PINE COURT  
SPALDING  
LINCOLNSHIRE  
PE12 6FG

PROPOSED  
ALTERATIONS AND  
EXTENSION TO  
3 HOLBEACH CLOUGH ROAD  
HOLBEACH CLOUGH  
LINCOLNSHIRE

|                        |                                 |
|------------------------|---------------------------------|
| Project<br>JWM/HCR/002 | Sheet<br>EXISTING<br>ELEVATIONS |
| Date<br>21/02/06       |                                 |
| Scale<br>1:100         |                                 |