
N

0 5 m 10 m

FOR PLANNING PURPOSES ONLY

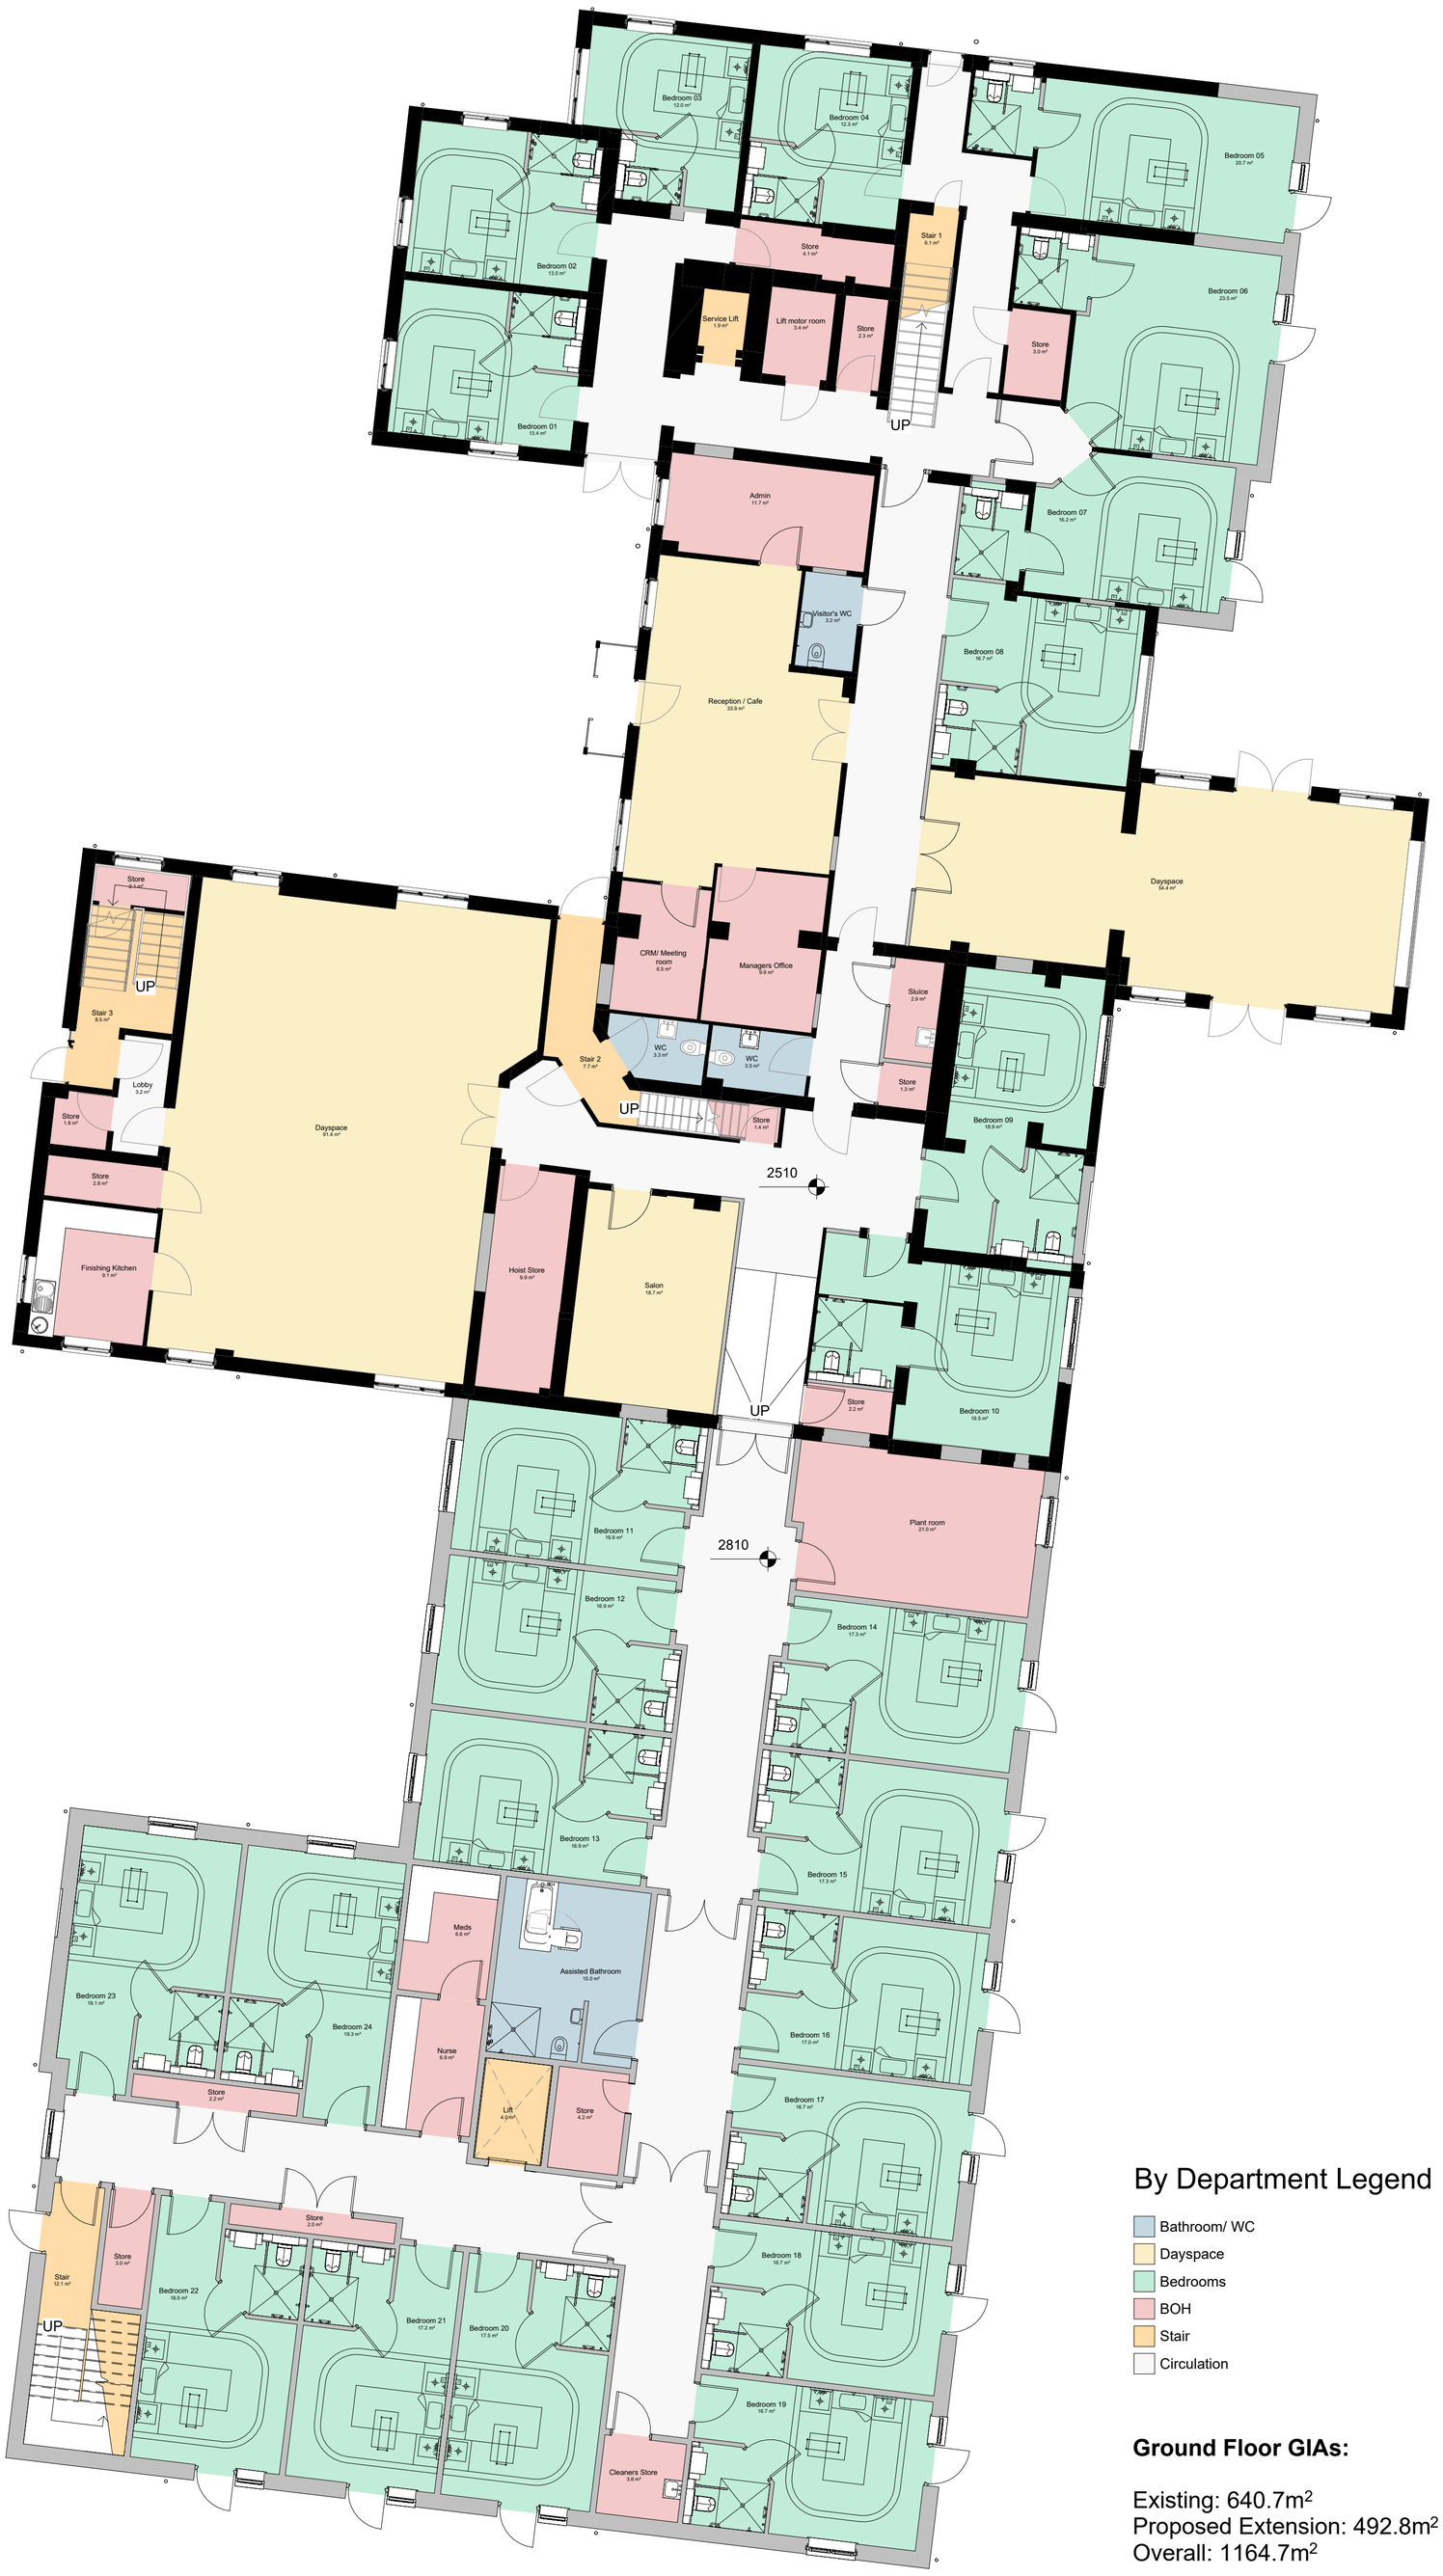

Proposed Ground Floor Layout
1 : 100

By Department Legend

- Bathroom/ WC
- Dayspace
- Bedrooms
- BOH
- Stair
- Circulation

Ground Floor GIAs:

Existing: 640.7m²
Proposed Extension: 492.8m²
Overall: 1164.7m²

Date	Rev	Comment
20.02.2026	3B	Amended to clients comments
30.10.2024	3A	Planning Issue

Client: Country Court Care

Project Title: Proposed two storey extension to Beech Lodge Care Home, Frog's Abbeygate, Holbech, PE12 8QJ

Drawing Title: Proposed Ground Floor Layout

Status: Stage 3 Size: **A1**

Date: 20.02.2026 Scale: 1 : 100

Project No. 0451
Drawing No. 001
Rev: 3B Series: 20

LINESTYLE STUDIO
4 Pelham Court
Pelham Road
Nottingham NG5 1AP
+44 (0)115 727 0559
design@linestyle.co.uk
www.linestyle.co.uk

Dimensions and levels to be checked on site. The title, copyright and confidential information in this document belongs to LineStyle Studio. All rights reserved. You may not reproduce this document or disclose it to others without the written consent of LineStyle Studio

(20) 001