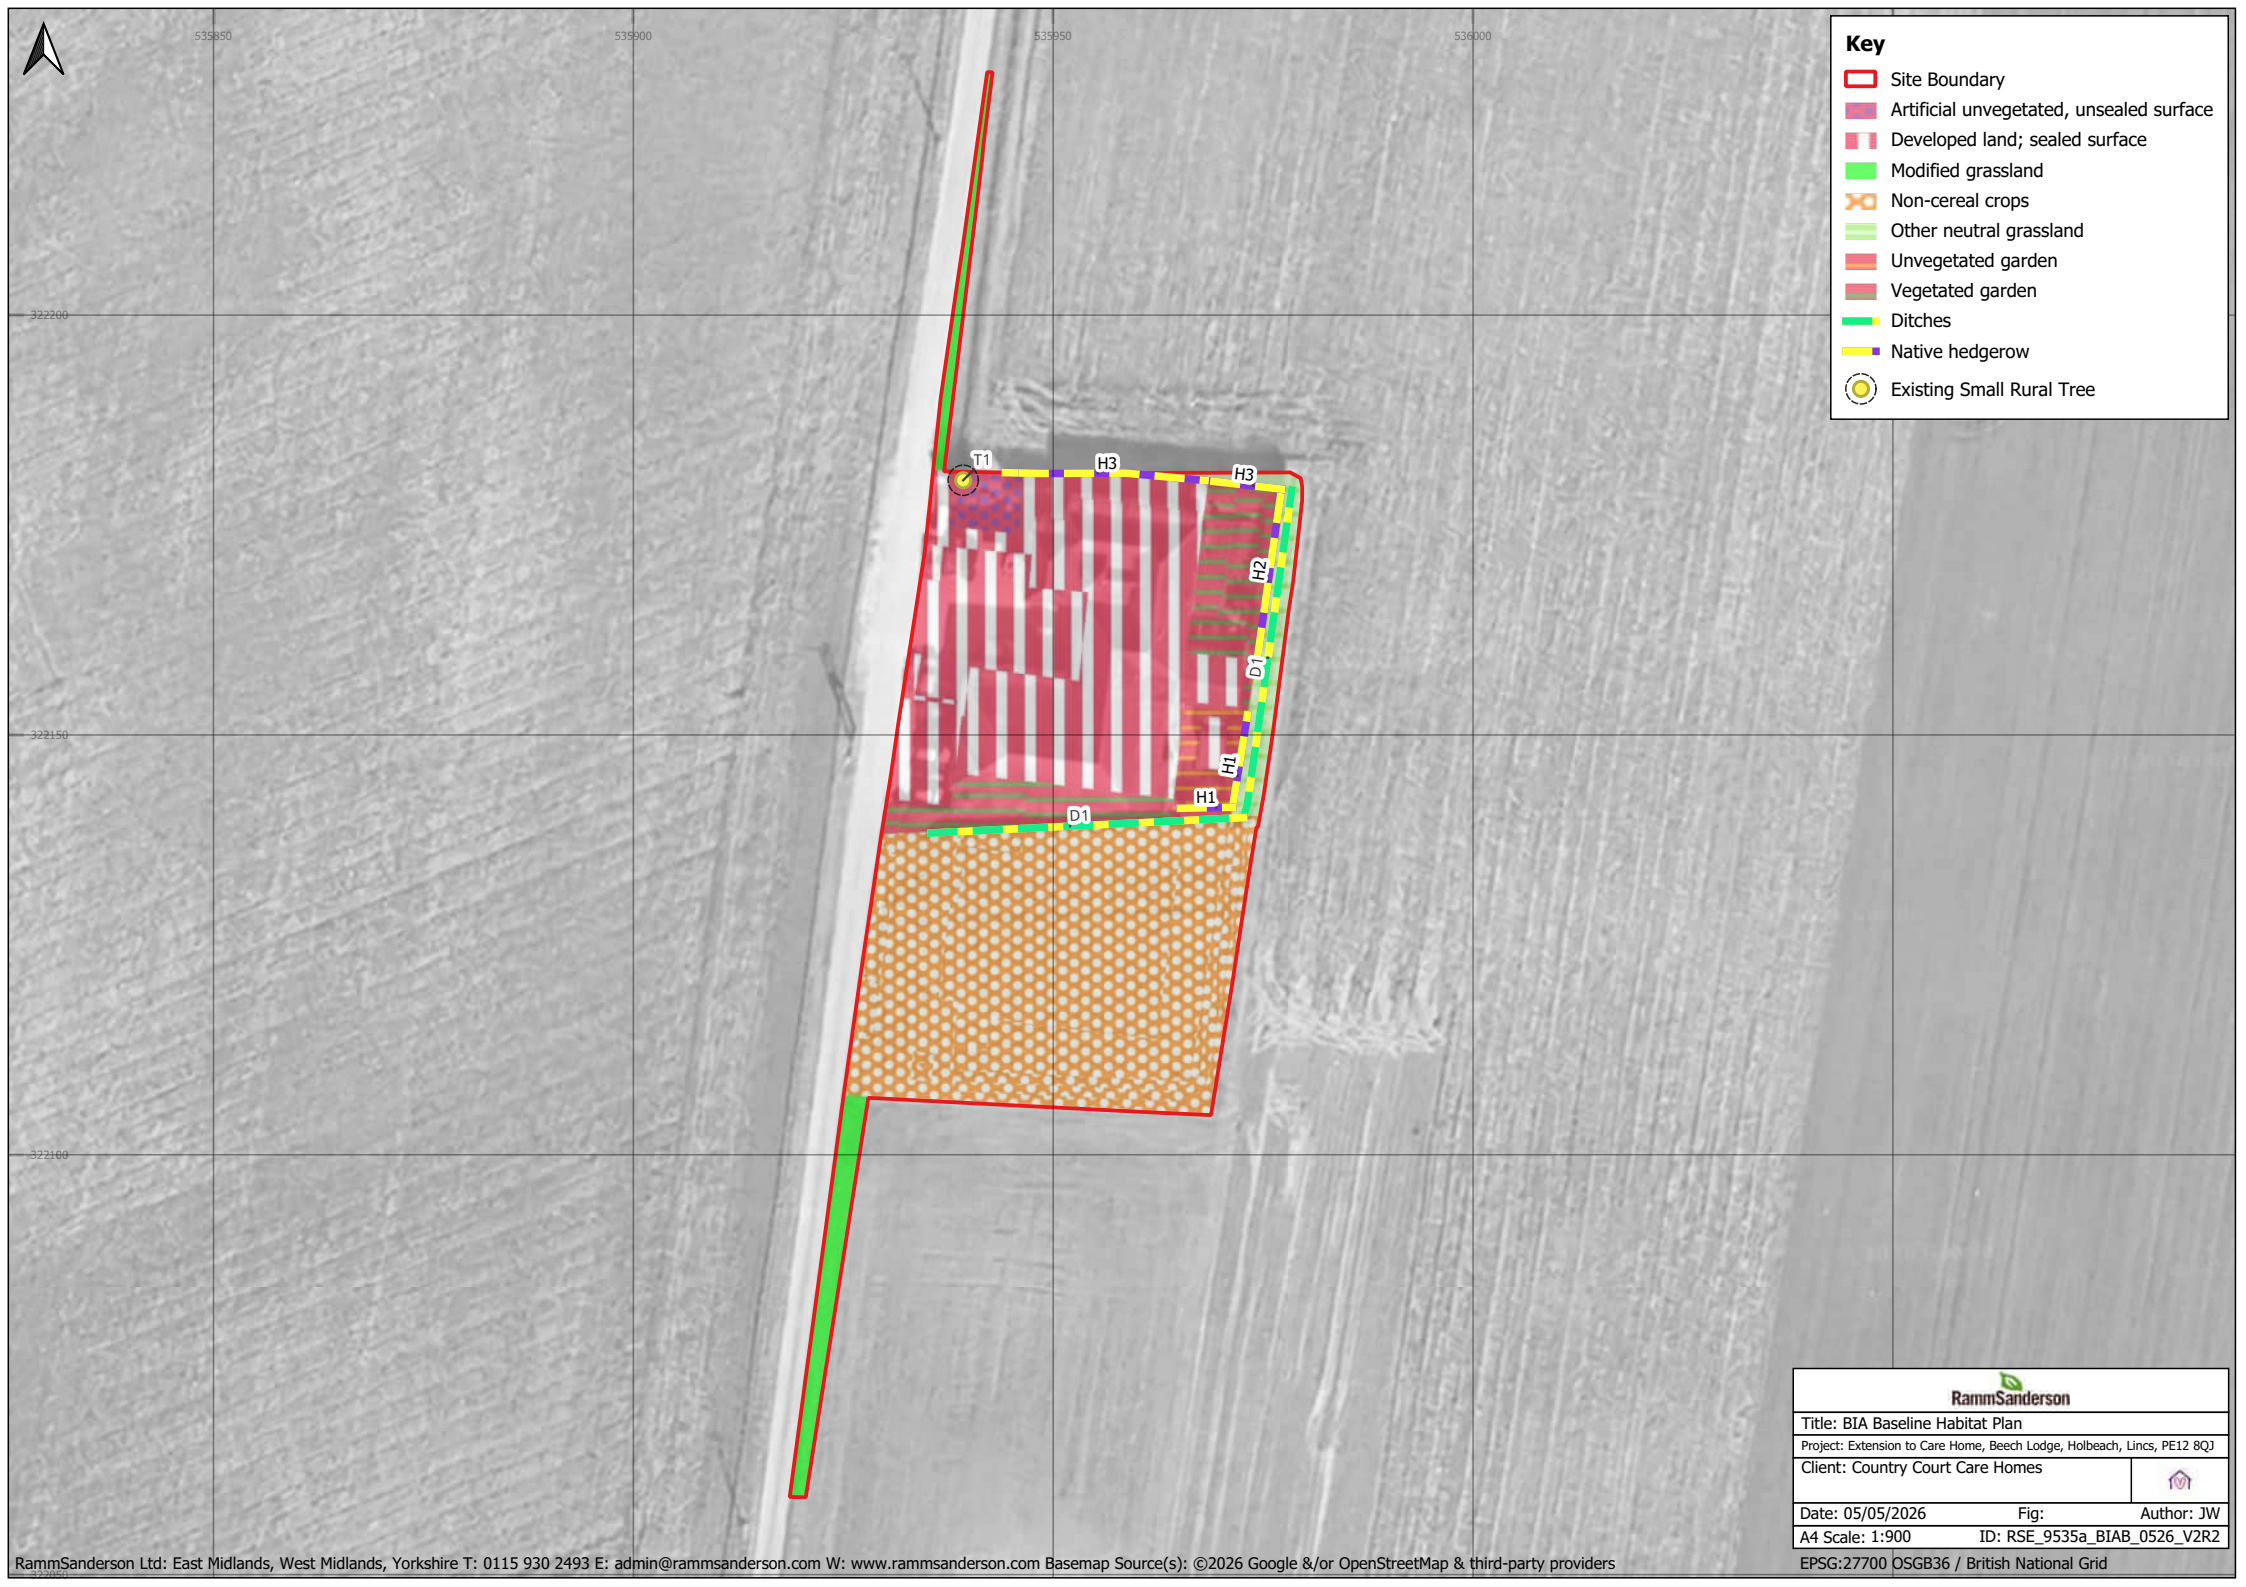


RammSanderson

Title: BIA Baseline Habitat Plan

Project: Extension to Care Home, Beech Lodge, Holbeach, Lincs, PE12 8QJ

Client: Country Court Care Homes

Date: 05/05/2026 Fig: Author: JW

A4 Scale: 1:900 ID: RSE_9535a_BIAB_0526_V2R2

RammSanderson Ltd: East Midlands, West Midlands, Yorkshire T: 0115 930 2493 E: admin@rammsanderson.com W: www.rammsanderson.com Basemap Source(s): ©2026 Google &/or OpenStreetMap & third-party providers

EPSG:27700 OSGB36 / British National Grid



RammSanderson

Title: BIA Baseline Conditions Visualisation Plan

Project: Extension to Care Home, Beech Lodge, Holbeach, Lincs, PE12 8QJ

Client: Country Court Care Homes

Date: 05/05/2026 Fig: Author: JW

A4 Scale: 1:900 ID: RSE_9535a_BIAP_0526_V2R2

EPSG:27700 OSGB36 / British National Grid

RammSanderson Ltd: East Midlands, West Midlands, Yorkshire T: 0115 930 2493 E: admin@rammsanderson.com W: www.rammsanderson.com Basemap Source(s): ©2026 Google &/or OpenStreetMap & third-party providers



RammSanderson

Title: BIA Retention Habitat Plan

Project: Extension to Care Home, Beech Lodge, Holbeach, Lincs, PE12 8QJ

Plan Ref: Proposed Site Layout Plan & Drainage Strategy by Dice


Client: Country Court Care Homes

Date: 05/05/2026 Fig: Author: JW

A4 Scale: 1:900 ID: RSE_9535a_BIAR_0526_V2R2

EPSG:27700 OSGB36 / British National Grid

RammSanderson Ltd: East Midlands, West Midlands, Yorkshire T: 0115 930 2493 E: admin@rammsanderson.com W: www.rammsanderson.com Basemap Source(s): ©2026 Google &/or OpenStreetMap & third-party providers

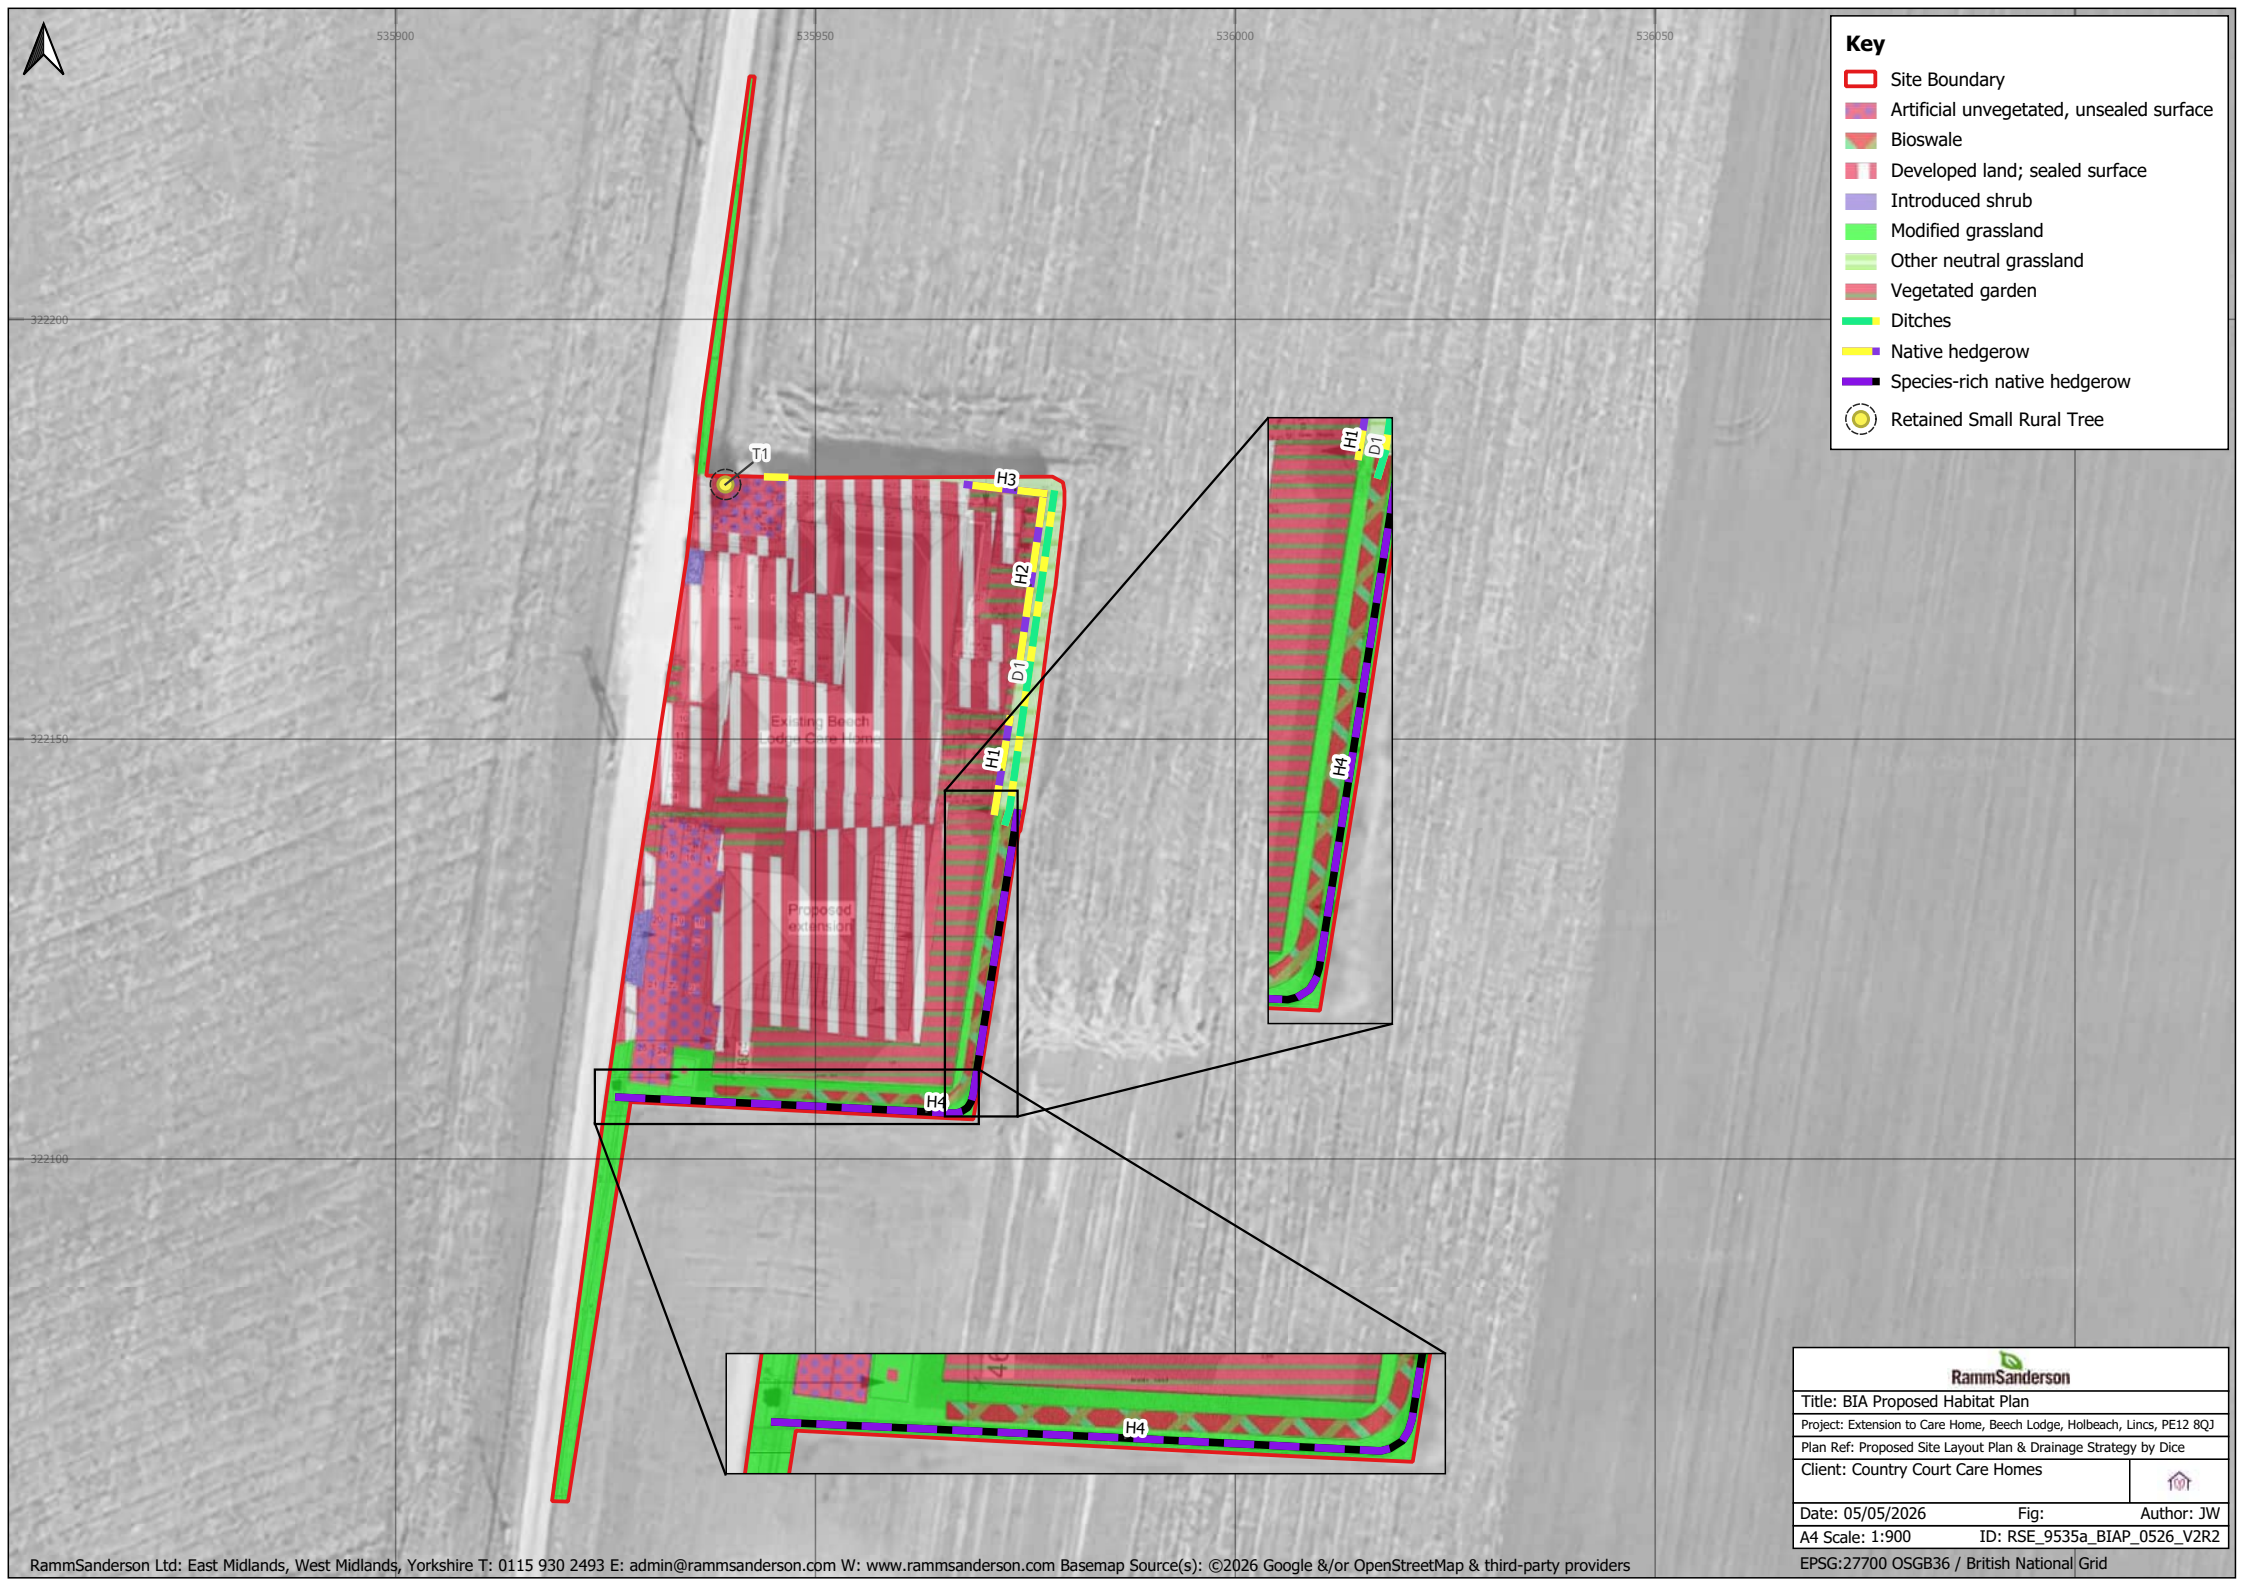

RammSanderson

Title: BIA Proposed Habitat Plan

Project: Extension to Care Home, Beech Lodge, Holbeach, Lincs, PE12 8QJ

Plan Ref: Proposed Site Layout Plan & Drainage Strategy by Dice

Client: Country Court Care Homes

Date: 05/05/2026 Fig: Author: JW

A4 Scale: 1:900 ID: RSE_9535a_BIAP_0526_V2R2

EPSG:27700 OSGB36 / British National Grid

RammSanderson Ltd: East Midlands, West Midlands, Yorkshire T: 0115 930 2493 E: admin@rammsanderson.com W: www.rammsanderson.com Basemap Source(s): ©2026 Google &/or OpenStreetMap & third-party providers



RammSanderson

Title: BIA Proposed Conditions Visualisation Plan

Project: Extension to Care Home, Beech Lodge, Holbeach, Lincs, PE12 8QJ

Plan Ref: Proposed Site Layout Plan & Drainage Strategy by Dice

Client: Country Court Care Homes

Date: 05/05/2026 Fig: Author: JW

A4 Scale: 1:900 ID: RSE_9535a_BIAP_0526_V2R2

EPSG:27700 OSGB36 / British National Grid