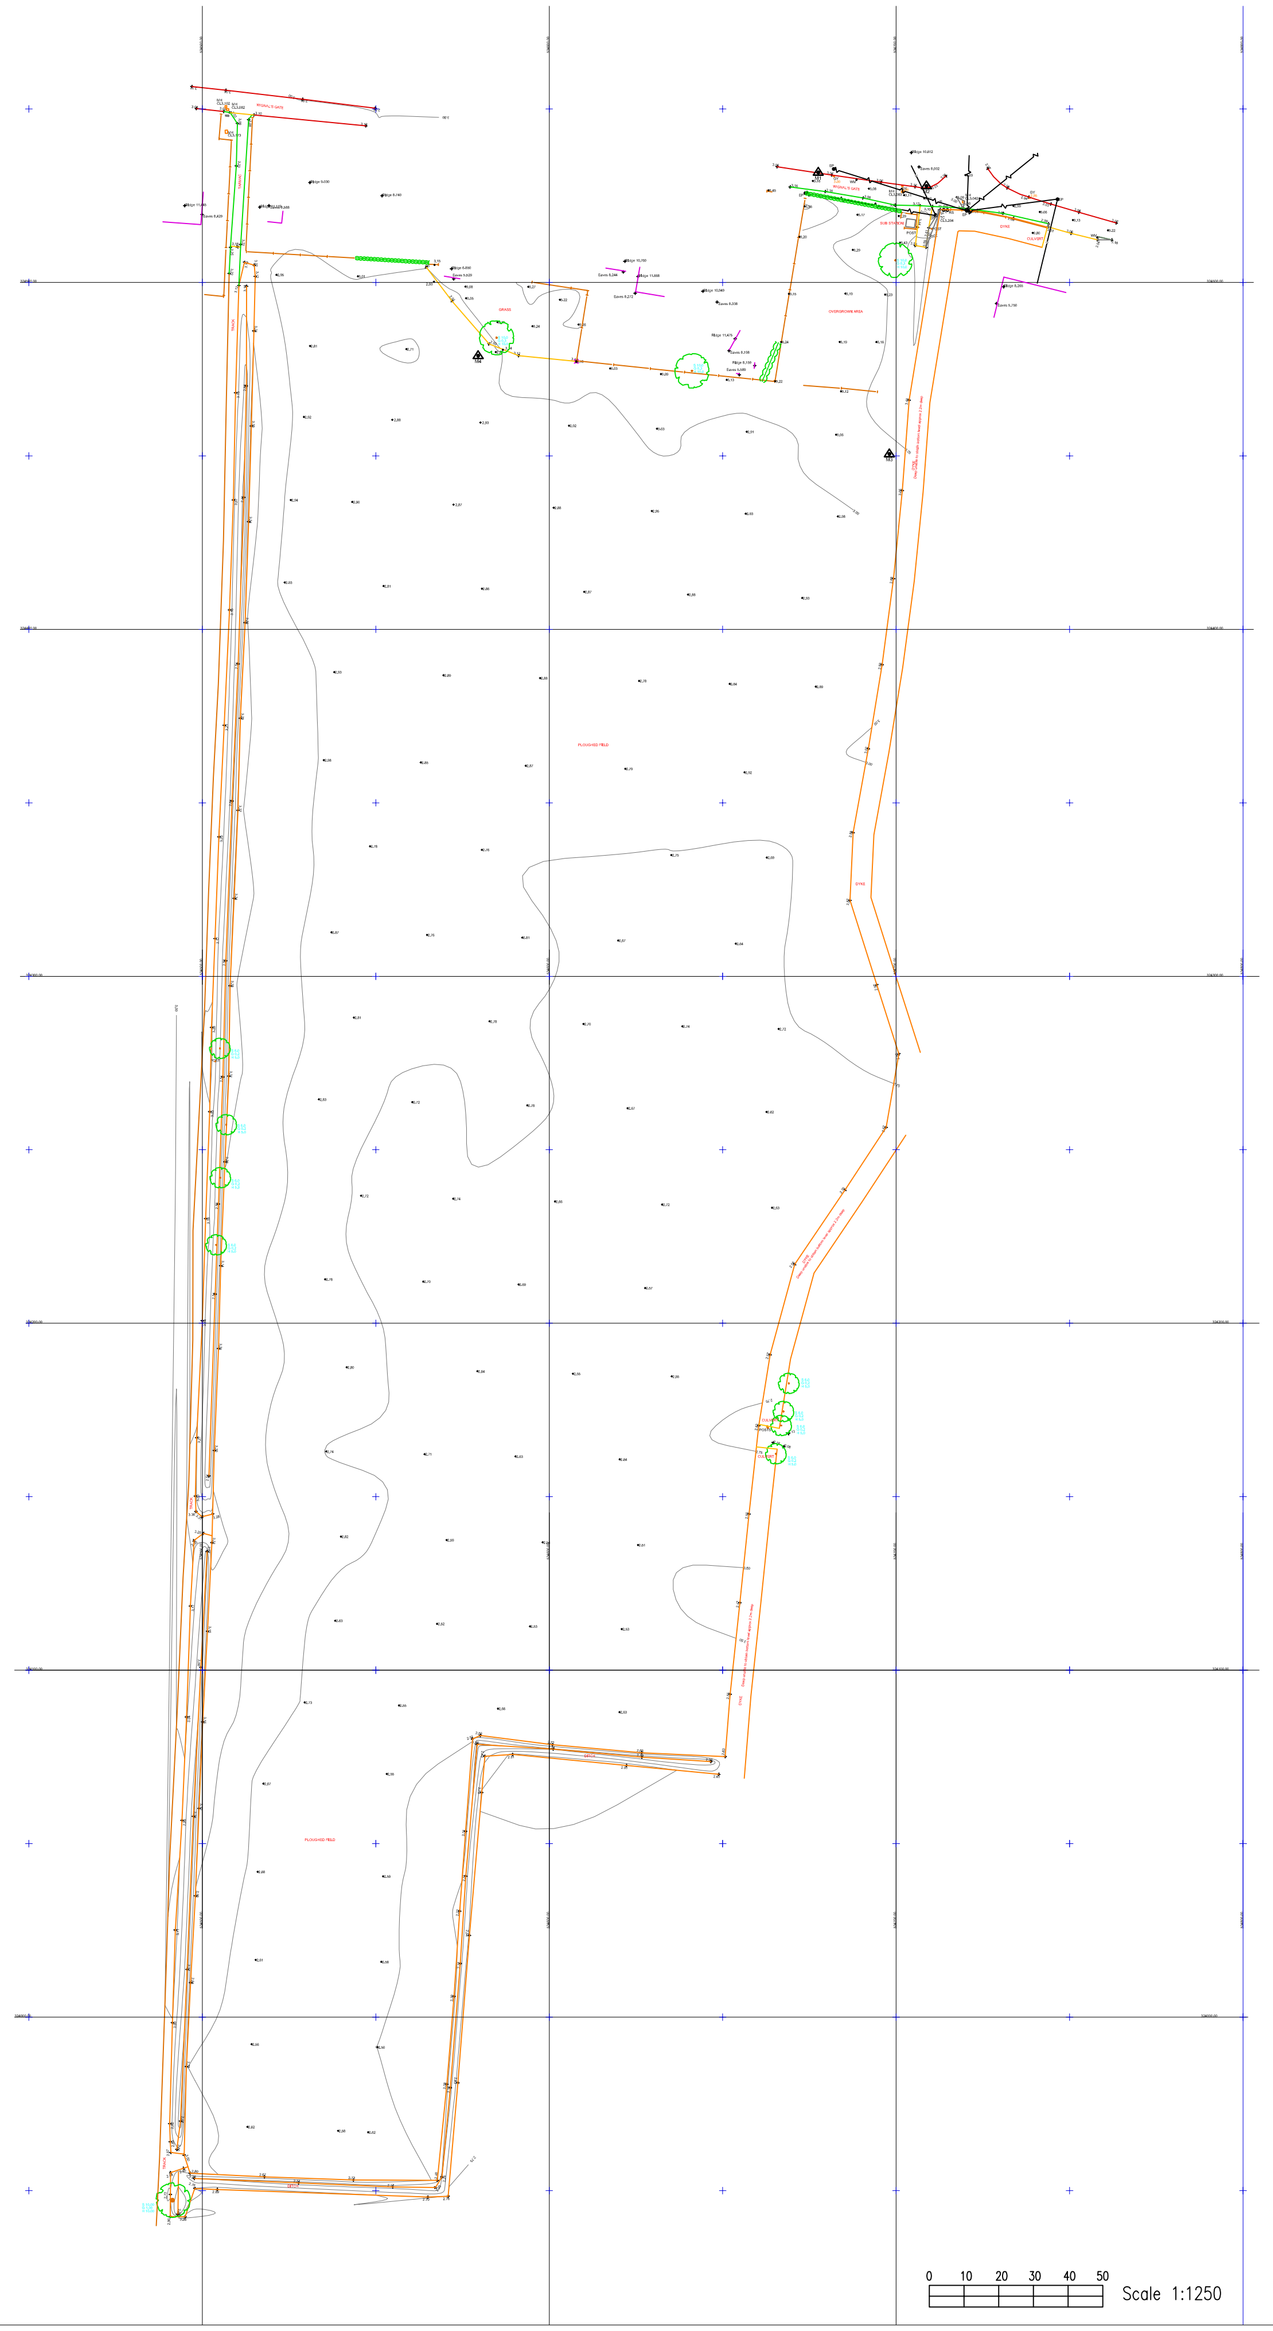

N

Grid North

SURVEY TO ORDNANCE SURVEY GPS DATUM AND GRID, OSGB36(02) TRANSLATED FROM ETRS89 USING OSGM02 AND OSTN02 MODELS

Co-Ordinates

M1	534677.55	324531.686	3.156
M2	534708.736	324527.775	3.099

FENCE TYPES

B/W	Barbed Wire	C/P	Chestnut Paling	P/S	Palisade
C/B	Close Boarded	I/R	Iron Railing	P/W	Post & Wire
C/I	Corrugated Iron	I/W	Interwoven		
C/L	Chainlink	P/R	Post & Rail		

LEGEND

AV	Air Valve	MH	Manhole
BD	Bollard	MK	Marker
BH	Borehole	NP	Street Name Plate
CB	Cable Box	O/H	Overhead
CHY	Chimney	OSBM	Ordnance Bench Mark
CL	Cover Level	P	Post Or Pillar
CONC	Concrete	PM	Parking Meter
CTV	Cable Television	RE	Rodding Eye
DK	Drop Kerb	RS	Road Sign
DP	Down Pipe	SAP	Sapling
DR	Drain	SC	Stop Cock
ELC	Electricity	SL	Sump Level
EP	Electricity Pole	ST	Stop Tap
ER	Earth Rod	SV	Sluice Valve
FB	Flower Bed	TAR	Tarmac
FH	Fire Hydrant	TCB	Telephone Call Box
FP	Flag Pole	TL	Traffic Lights
GY	Gully	TP	Telegraph Pole
GP	Gate Post	TV	Television Box
GV	Gas Valve	UTL	Unable to lift
IC	Inspection Cover	VP	Vent Pipe
IL	Invert Level	WL	Water Level
JB	Junction Box	WM	Water Meter
KO	Kerb Outlet	WO	Wash Out
LB	Letter Box		
LP	Lamp Post		

Bankling
Hedge
Tree
Bush
Gate
O/H Electric
O/H Telecom
S1 Control Station

Drawn by:- AS Surveyed by:- MK/AS Checked by:- MK

Date: July 2016

Scale:- 1:1250

Drawing Number: ALS7518/1250/04 Topographical

Client: D Brown Building Contractors Ltd

Project: Holbeach, Land Behind 39 Wignal's Gate

Surveyed By:-

ALS EST 1976
Anglia Land Surveys Ltd
Bowthorpe Hall,
Bowthorpe Hall Road,
Norwich, NR5 9AA
Tel: (01603) 749600
Fax: (01603) 734798
e-mail: mail@als-surveys.com
Website: www.als-surveys.com

QMS ISO 9001 REGISTERED FIRM