

Central Design Consultants Ltd.
Civil Structural Building
The Old Chapel, Bilston Street, Sedgley, West Midlands, DY3 1JB
Tel: 01902 662244 www.centraldesignconsultants.co.uk

Job Title
Proposed Pack House Buildings, DGM Growers, Oak House, Roman Bank, Holbeach, Spalding, PE12 8BB

Date *March 2017*
Drawn *CS*
Job No. *2021-281-sk1*



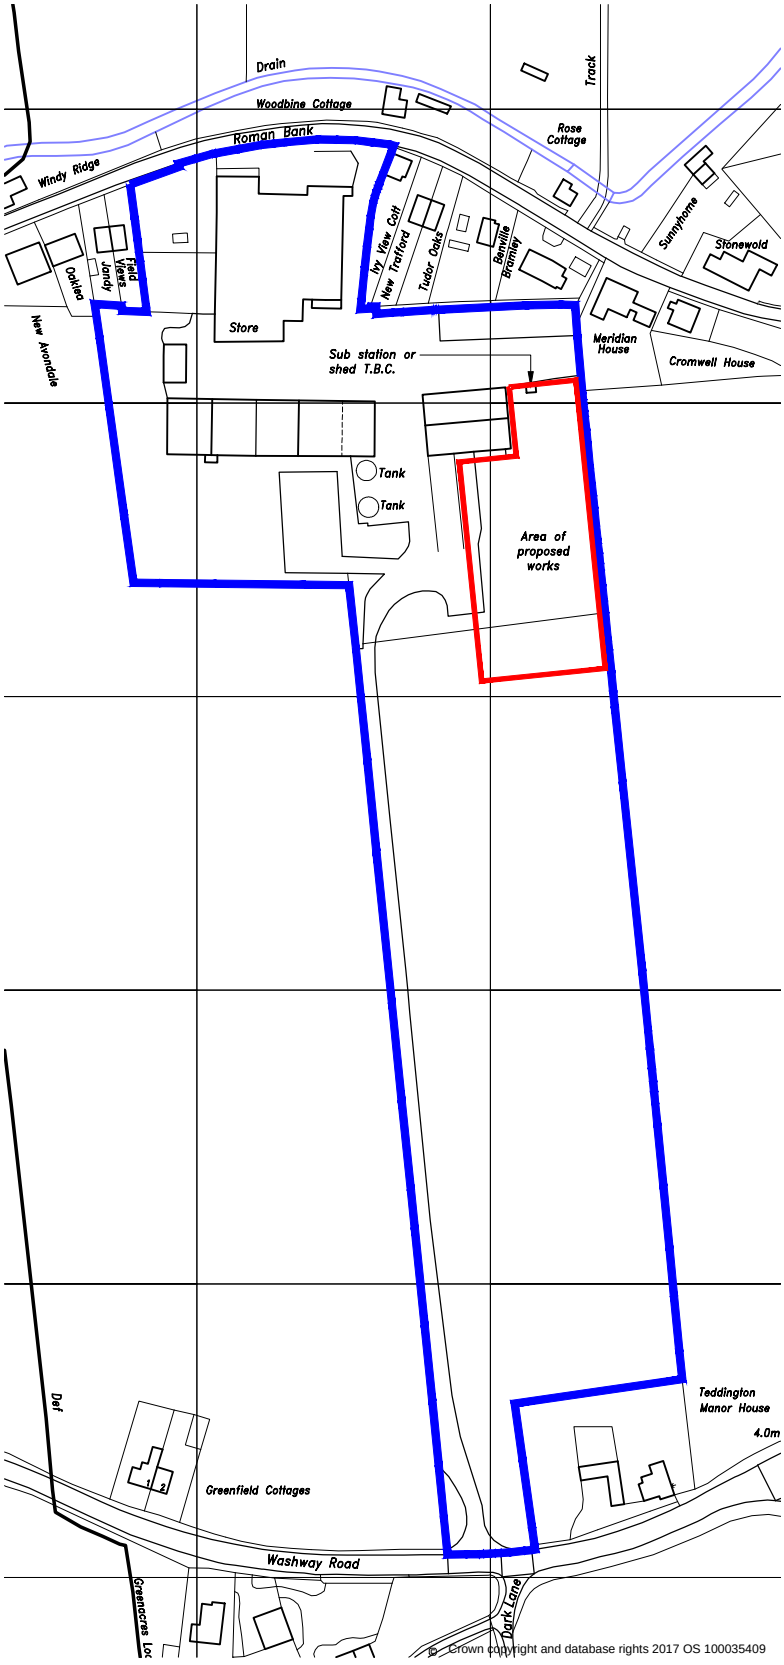

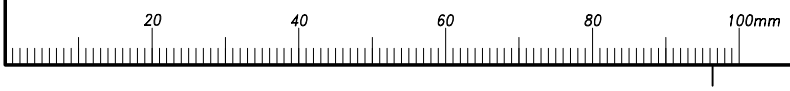

Location Plan
A4 at 1:2500

This drawing is to be read in conjunction with any other Central Design Consultants Ltd drawings

All details and dimensions are to be confirmed on site by contractor, prior to works commencing or any ordering of materials. Should any discrepancy be noted between design details/drawings and with dimensions or details on site, Central Design Consultants should be notified and guidance obtained prior to proceeding with any works. This drawing is only 'for construction' if specifically noted as such

The contractor is responsible for maintaining the structural stability of the structures, ground and excavation at all times and the design, detail & installation of all necessary temporary works

Do not scale off this drawing – use figured dimensions only ! If in any doubt – ask !!