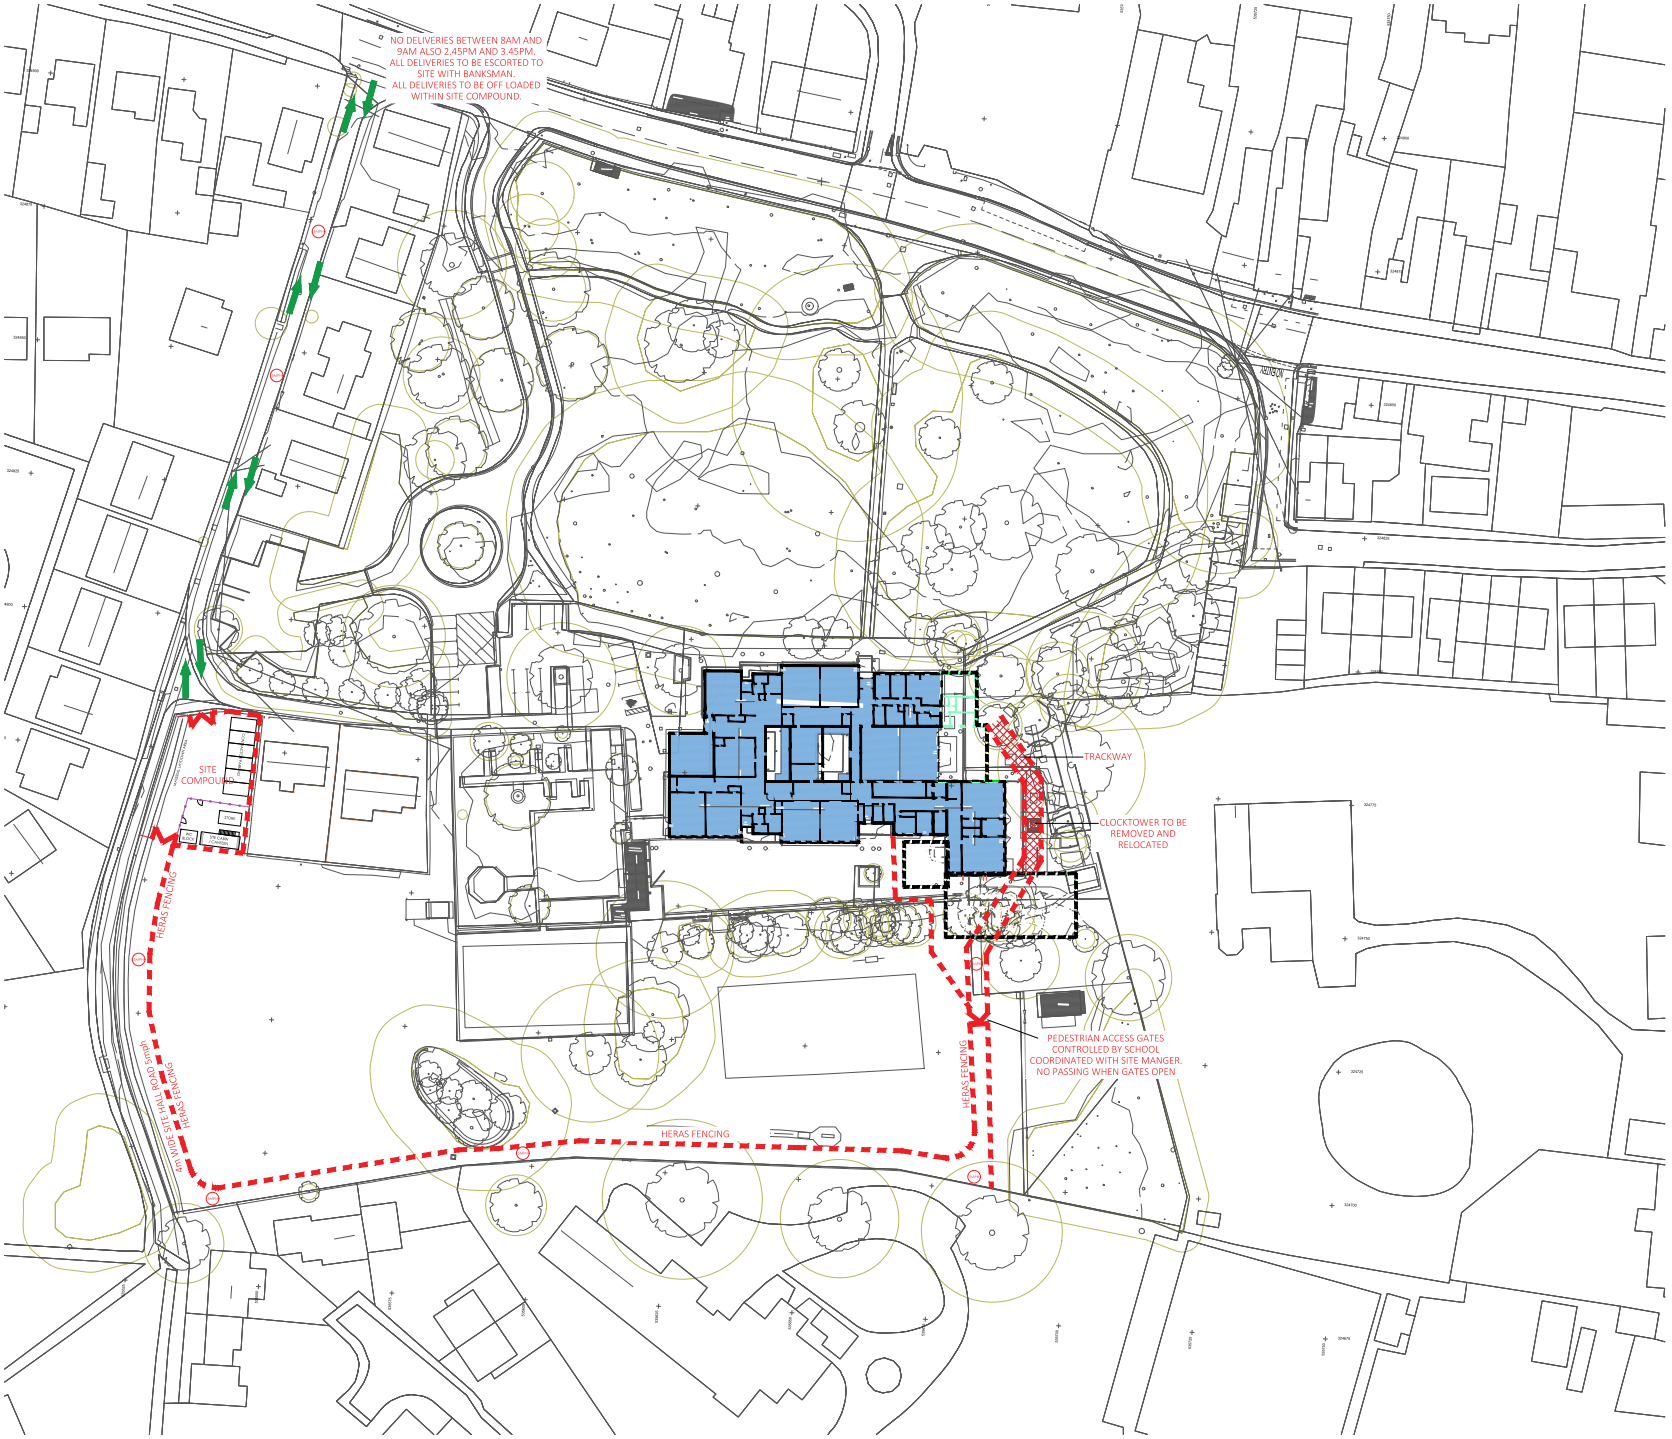


COPYRIGHT OF THIS DRAWING RESIDES TO LINDUM GROUP LIMITED AND ITS SUBSIDIARY AND ASSOCIATED COMPANIES AND NO PART THEREOF MAY BE REPRODUCED OR STORED IN ANY WAY WHATSOEVER WITHOUT THE PRIOR WRITTEN CONSENT OF LINDUM. NO DIMENSIONS ARE TO BE SCALED FROM THIS DRAWING. USE FIGURED DIMENSIONS ONLY.
ORDNANCE SURVEY LICENCE NUMBER 100022432.

Revision	Date	Details	Revised By
A	07.03.2023	DETAIL ADDED	IJH

LINDUM BMS
A DIVISION OF LINDUM GROUP LTD.
LINDUM BUSINESS PARK, STATION ROAD,
NORTH HYKEHAM, LINCOLN, LN6 3QX
tel: 01522 500300
e-mail: bms@lindumgroup.co.uk
web: www.lindumgroup.com

CLIENT
Lincolnshire County Council

PROJECT
William Stukeley

DRAWING
Site Access Drawing

CONSTRUCTION

DATE	Jan 2023	SCALE	1:500
DRAWN IJH	CHECKED -	SIZE	A1

DRAWING NUMBER
31468 01

REVISION
A

0mm 10 20 30 40 50 75 100mm