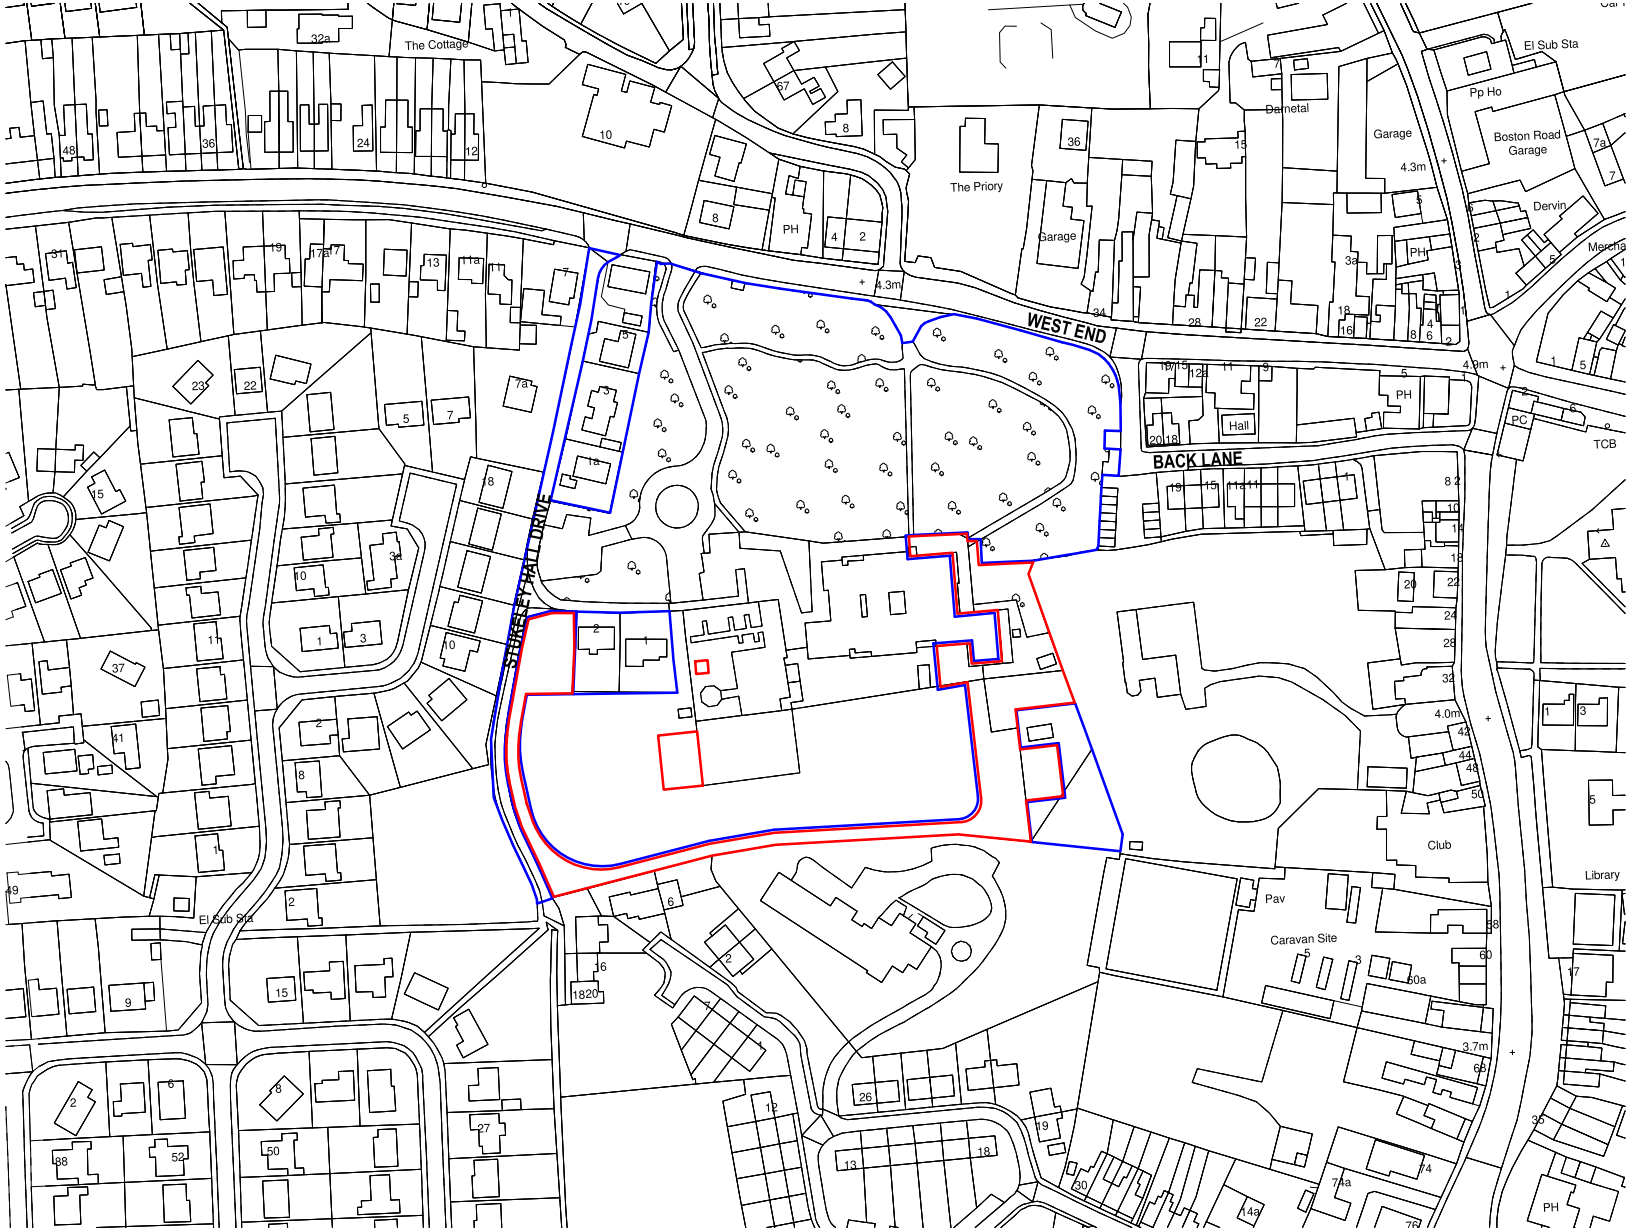


Site Location Plan
1 : 1250

NOTES

This Drawing is presented to Lindum in respect of William Stukeley - Holbeach and may not be used or relied on by any other person or by the client in relation to any other matters not covered specifically by the scope of this Drawing.

Notwithstanding anything to the contrary contained in the Drawing, Kier Business Services Limited is obliged to exercise reasonable skill, care and diligence in the performance of the services required by Lindum and Kier Business Services Limited shall not be liable, except to the extent that it has failed to exercise reasonable skill, care and diligence, and this Drawing shall be read and construed accordingly.

This Drawing has been prepared by Kier Business Services Limited and no individual is personally liable in connection with the preparation of this Drawing. By receiving this Drawing and acting on it, the client or any other person accepts that no individual is personally liable whether in contract, tort, for breach of statutory duty or otherwise. Kier Business Services Limited has used reasonable endeavours to provide information that is correct and accurate and the Drawing sets out reasonable conclusions that have been reached on the basis of the information available.

© Crown copyright and database rights 2017 Ordnance Survey 0100056811. You are permitted to use this data solely to enable you to respond to, or interact with, the organisation that provided you with the data. You are not permitted to copy, sub-licence, distribute or sell any of this data to third parties in any form.

Scale:

1:100	mm	1000	3000	5000	
1:200	mm	2000	8000		
1:500	M	5	15	25	
1:1250	M	10	30	50	70

General Notes

Site Boundary

Additional LCC ownership

Based on OS Plan

P04	Red Blue line update for planning	RMcH 23.03.23	AF 23.03.23	LC 23.03.23
P03	RedLine Corrected	RMcH 09.03.23	AF 09.03.23	PS 09.03.23
P02	Stage 3 Issue	RMcH 22.02.23	AF 22.02.23	PS 22.02.03
P01	Draft Issue for discussion	RMcH 26.01.23	AF 26.01.23	PS 26.01.23
Version	Amendment	Drawn & Date	Checked & Date	Approved & Date

KIER

Issuing Office: Liverpool	Telephone: 0151 600 5500
E-mail: Rachel.McHale@Kier.co.uk	
Internal Project Number: 36222	
Client: Lindum	
Project Name: William Stukeley - Holbeach	
Drawing Title: Site Location Plan	

Scale: As indicated	Original Size: A2	RIBA 2013 Stage: S3	
Date: JAN 23	Drawn: RMcH	Checked: AF	Approved: PS
Drawing Number: WSP22-DBS-00-XX-DR-A-1000			Status: S4
Project Code | Origin | Volume | Level | Type | Role | Number			Revision: P04

© Kier Business Services Limited