


Section C-C



Section D-D (east)

facing Hall Gate

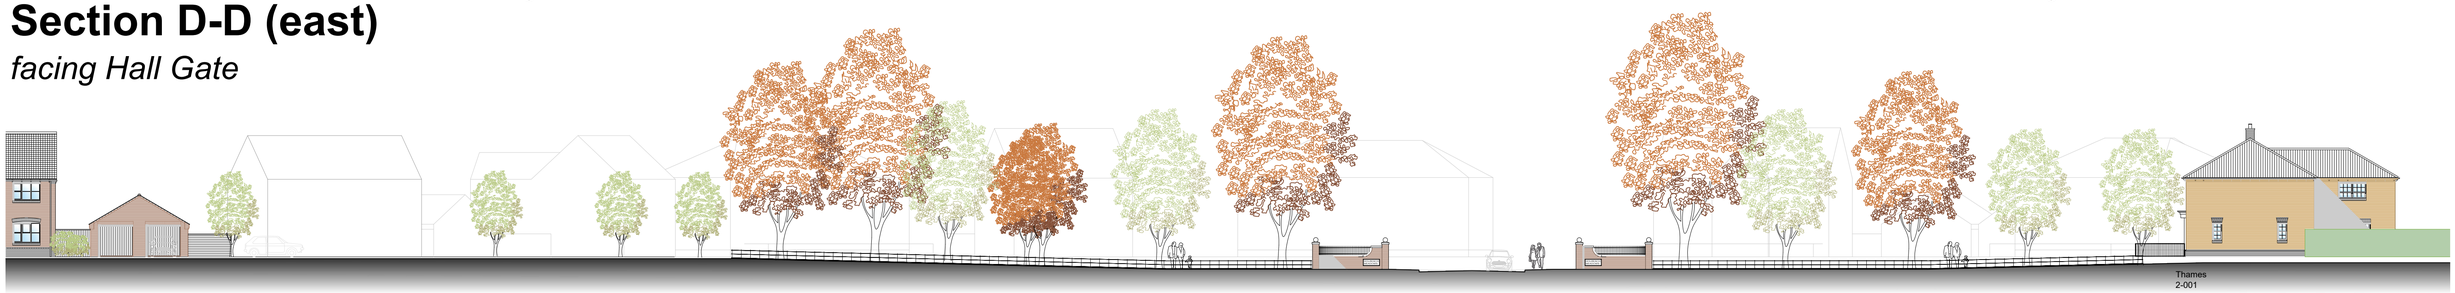

Section D-D (west)

facing Hall Gate



Section E-E (south)

drawn orthogonally



Section E-E (north)

drawn orthogonally

0 20m

Scale 1:200 @ A1

REV	DATE	DESCRIPTION	DRAWN	CHECKED BY

Revisions

CF

Architects Engineers Quantity Surveyors

PLANNING

Chaplin Farrant Limited

51 Yarmouth Road
Norwich
NR7 0ET

Tel: **01603 700000**
Fax: **01603 700001**

office@chaplinfarrant.com
www.chaplinfarrant.com

Also at:
London
Winchester
Southampton
Great Yarmouth

This drawing is copyright of the Architects and shall not be reproduced without their permission.

Check all dimensions and report any errors or omissions.

Do not scale from this drawing.

Ashwood Homes Ltd
CLIENT

Holbeach Meadows
Hall Gate / Fen Road
Holbeach
PROJECT

Street Elevations
DRAWING

5244
PROJECT REF.

57-02
DRAWING NO. | REVISION

22/02/17
DATE

1:200
SCALE

PB
DRAWN BY | CHECKED BY