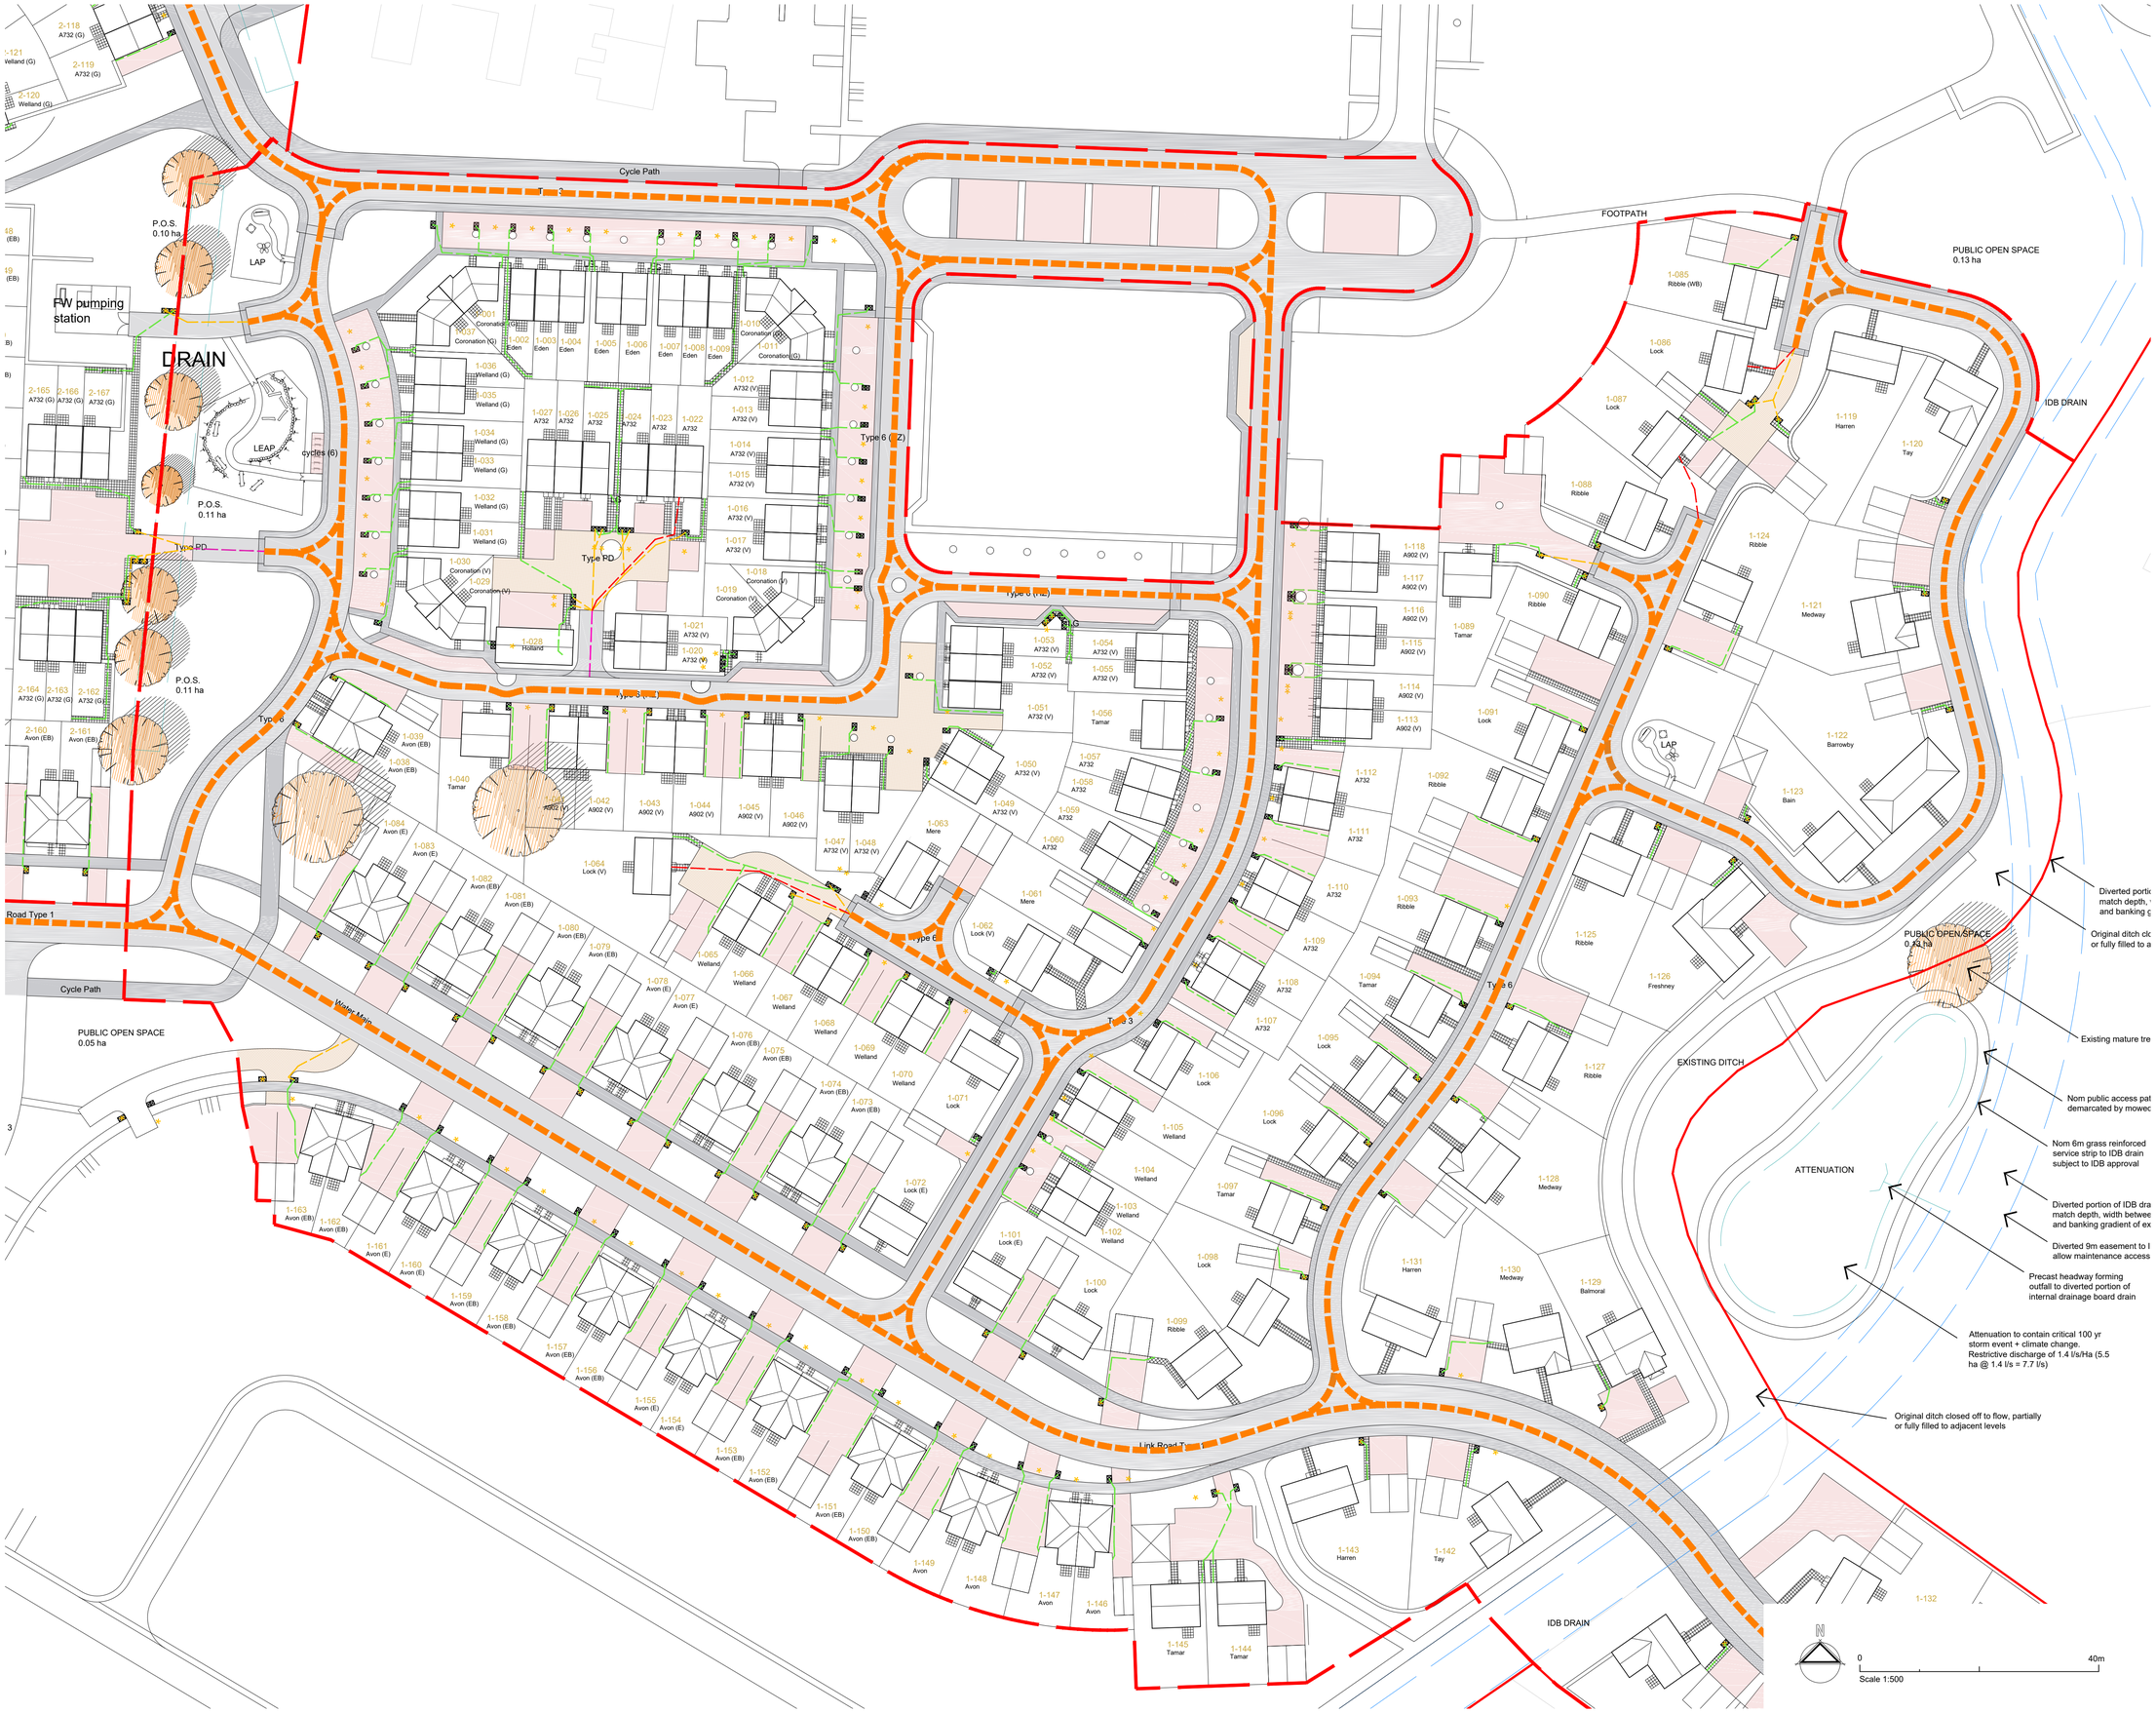


Access (Refuse & Emergency)

	Individual collection point (space for 2 nr 240l bins)
	Residents carry distance - BRegs part H max 30 m
	Highways accessible to service vehicles
	Collection distance - BRegs part H max 25 m (BS5906:2005 pref. max 15 m) *(>6 m from adoptable surface indicated)*
	Reversing distance - BS5906:2005 max 12 m (pref. straight)
	Fire tender - to entrance of building (max 45 m) *(only longest distance in court indicated)*

REV	DATE	DESCRIPTION	DRAWN	CHECKED BY

Revisions

CF
Architects Engineers Quantity Surveyors

PLANNING

Chaplin Farrant Limited

51 Yarmouth Road
Norwich
NR7 0ET

Tel: **01603 700000**
Fax: **01603 700001**

office@chaplinfarrant.com
www.chaplinfarrant.com

Also at:
London
Winchester
Southampton
Great Yarmouth

This drawing is copyright of the Architects and shall not be reproduced without their permission.

Check all dimensions and report any errors or omissions.

Do not scale from this drawing.

Ashwood Homes Ltd
CLIENT

Holbeach Meadows
Hall Gate / Fen Road
Holbeach
PROJECT

Phase 1B (Northern)
Refuse Strategy
DRAWING

5244
PROJECT REF.

58-01
DRAWING NO. | REVISION

27/03/2017
DATE

1:500 @ A1
SCALE

pb
DRAWN BY | CHECKED BY