


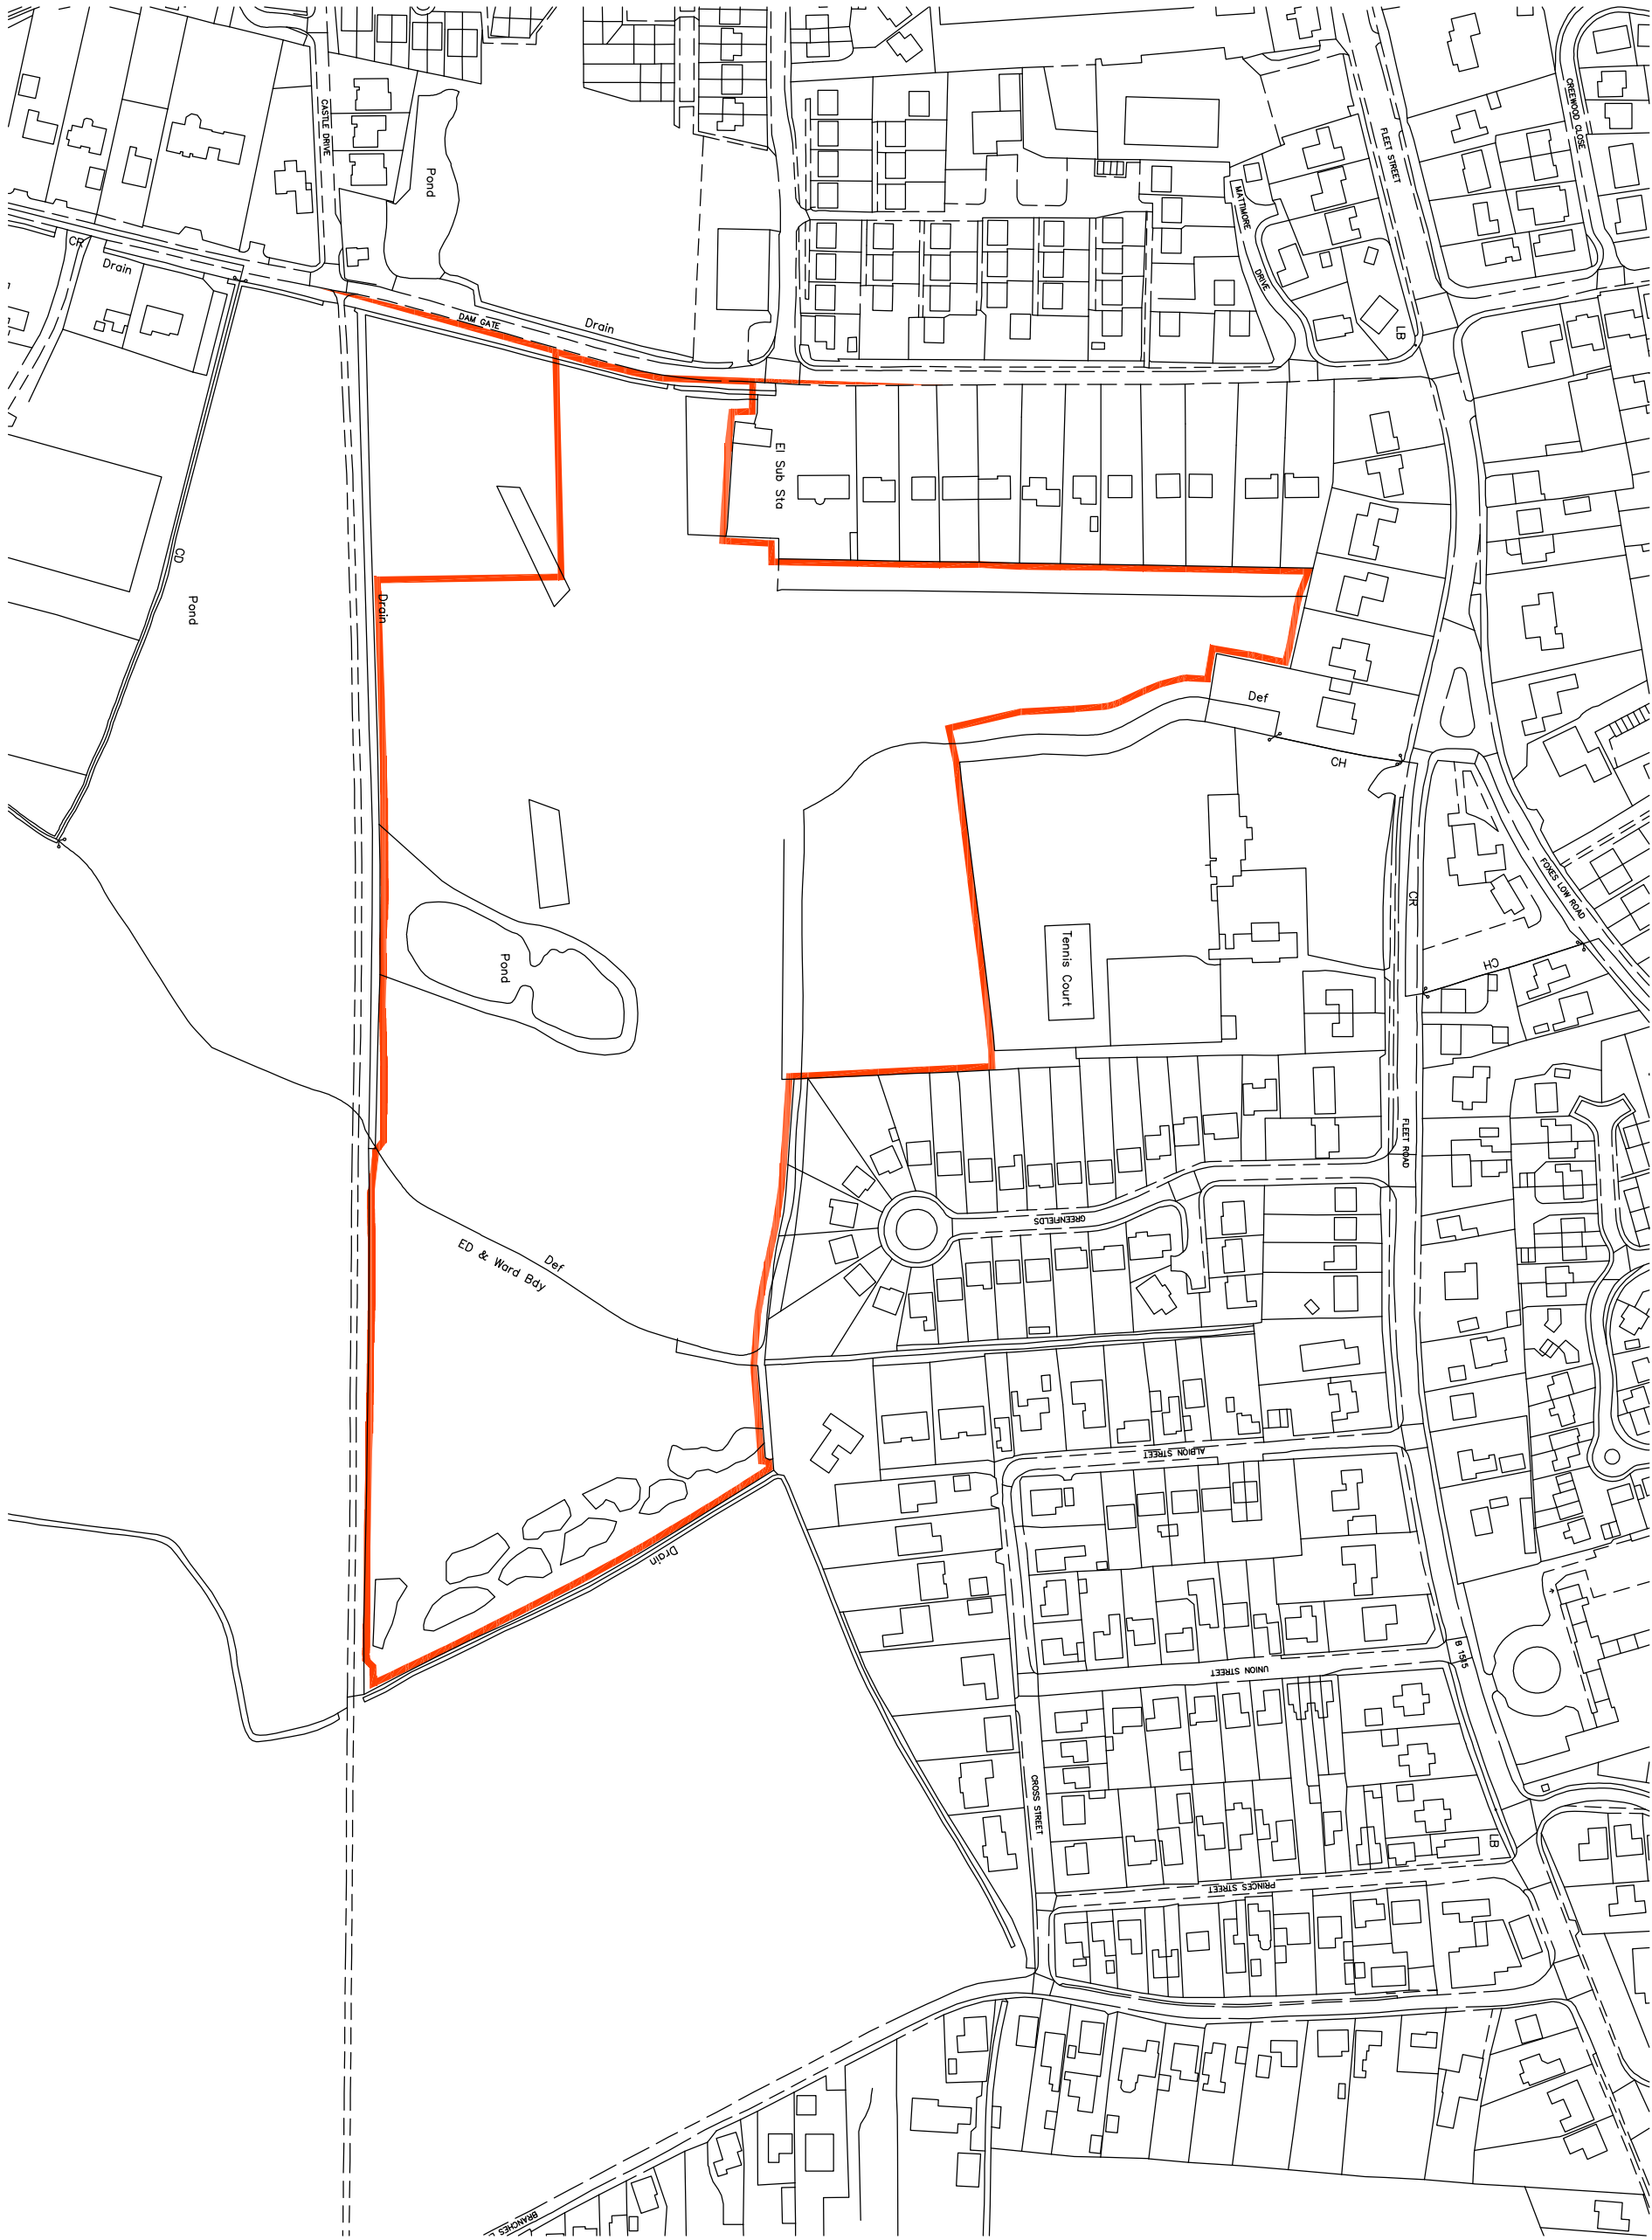

PROJECT: Proposed residential development at Damgate, Holbeach

DRAWING:  
Location Plan

SCALE:  
1:2500 @ A3

DRAWN:  
CLH

DATE:  
31.03.2016

DRAWING NO.  
274.LP.01

| Rev | Date | Description |
|-----|------|-------------|
|     |      |             |
|     |      |             |
|     |      |             |
|     |      |             |

Do not scale directly from this drawing.  
The copyright to this drawing is owned by Studio 11 Architecture

The Boathouse  
Harbour Square  
Nine Parade  
Wisbech  
Cambridgeshire  
PE13 3BH  
T: 01945 467339  
W: www.studio11architecture.co.uk

