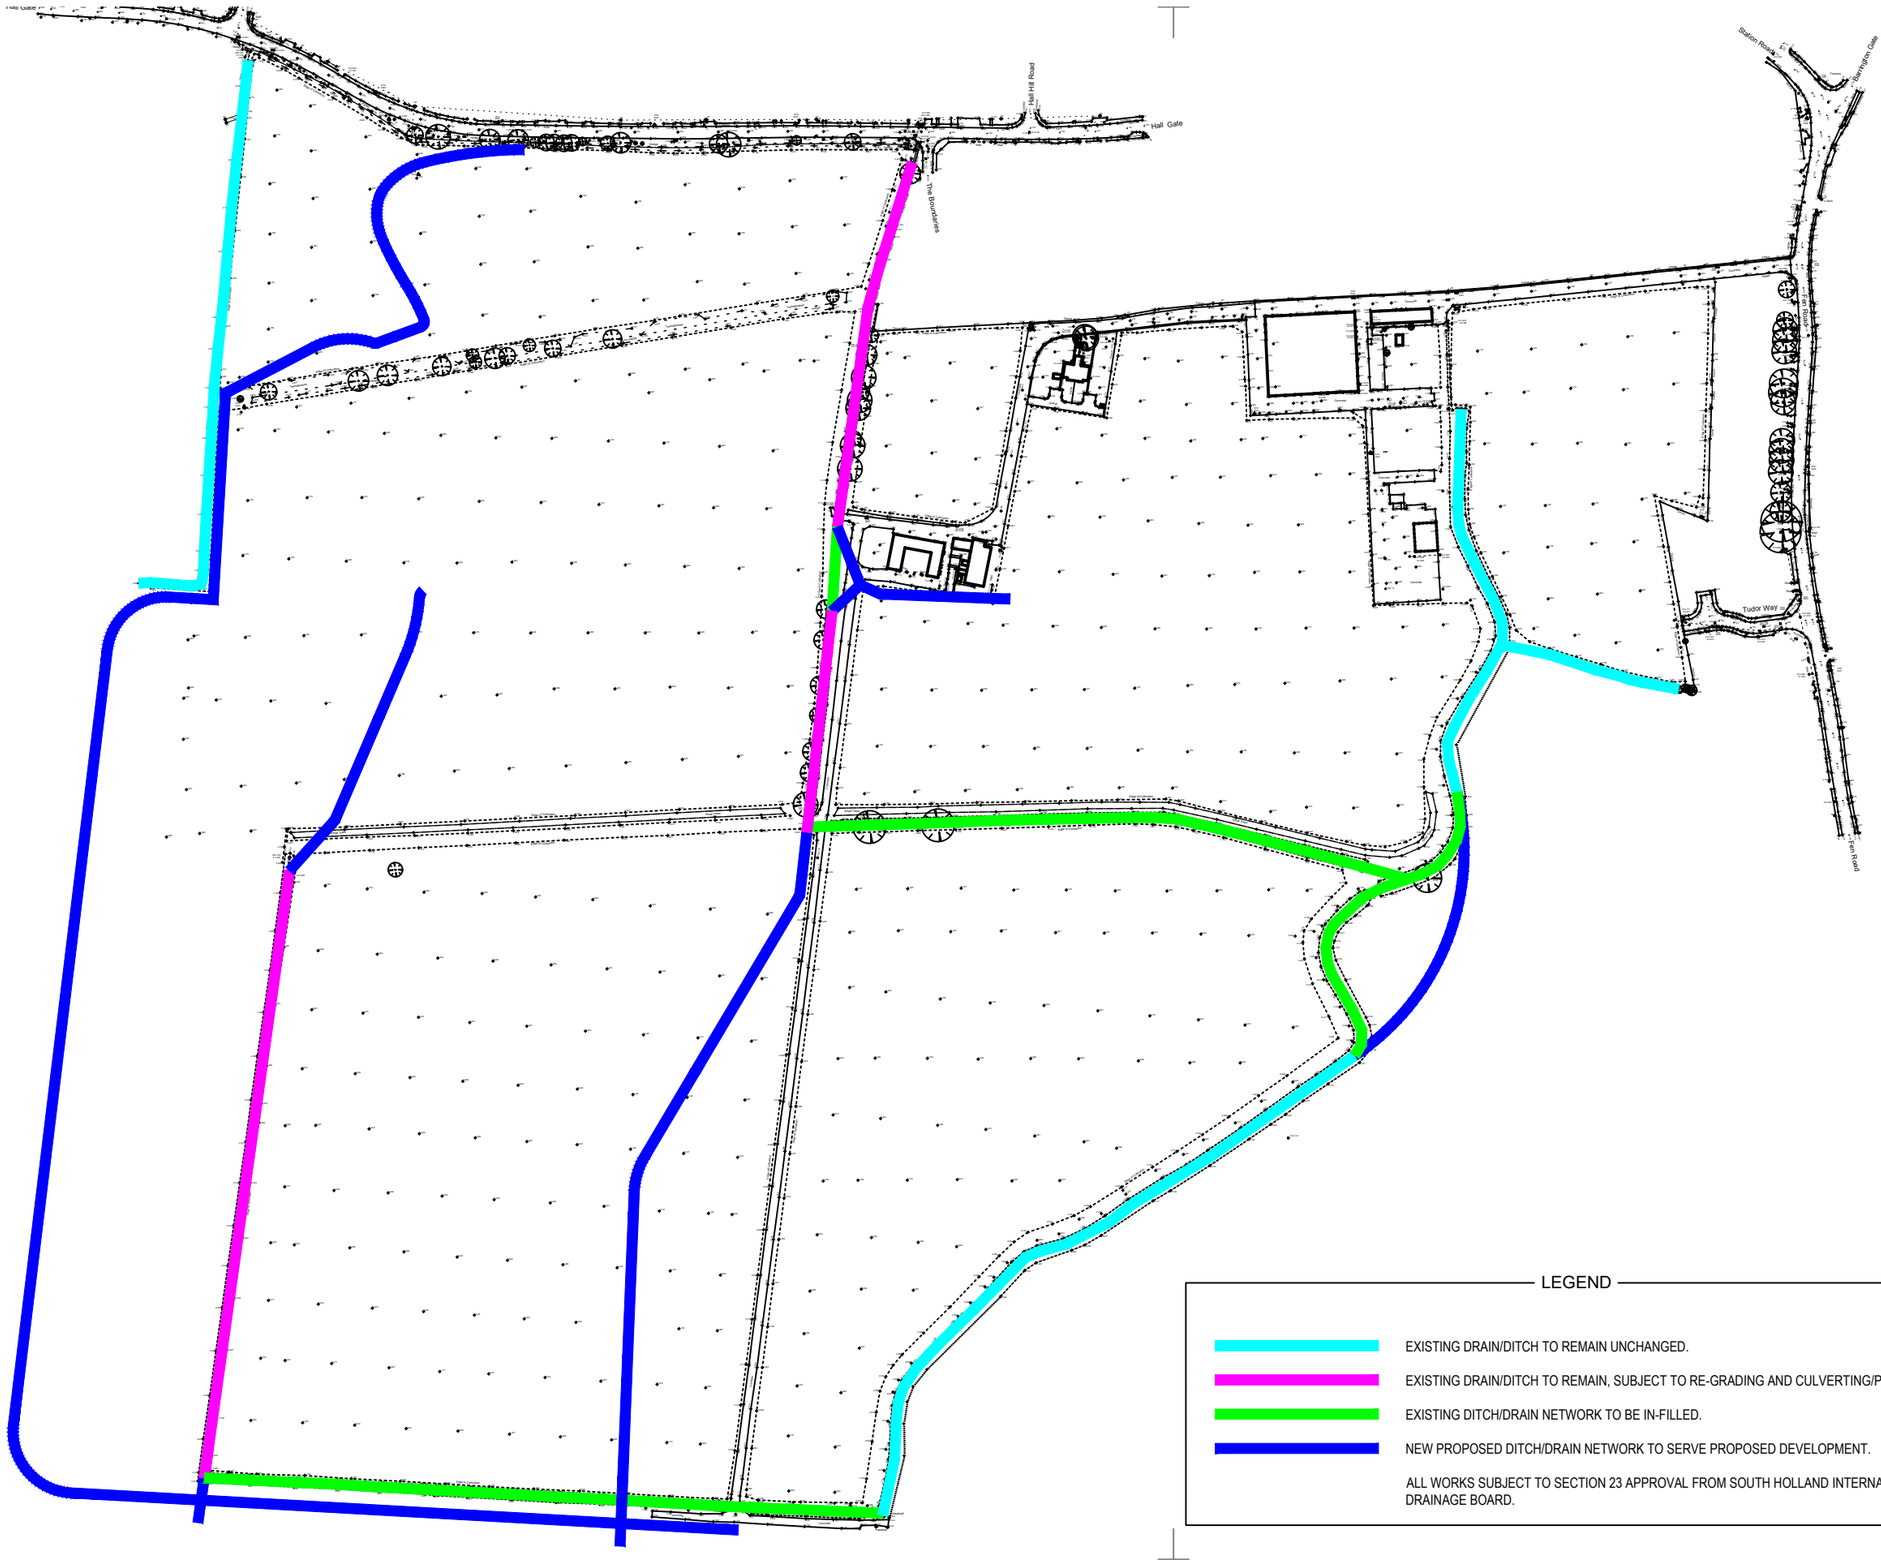


LEGEND

- EXISTING DRAIN/DITCH TO REMAIN UNCHANGED.
- EXISTING DRAIN/DITCH TO REMAIN, SUBJECT TO RE-GRADING AND CULVERTING/PIPEING.
- EXISTING DITCH/DRAIN NETWORK TO BE IN-FILLED.
- NEW PROPOSED DITCH/DRAIN NETWORK TO SERVE PROPOSED DEVELOPMENT.

ALL WORKS SUBJECT TO SECTION 23 APPROVAL FROM SOUTH HOLLAND INTERNAL DRAINAGE BOARD.

REV	DATE	DESCRIPTION	DRAWN	CHECKED BY

Revisions

CF

Architects Engineers Quantity Surveyors

PLANNING

Chaplin Farrant Limited

51 Yarmouth Road
Norwich
NR7 0ET

Tel: 01603 700000
Fax: 01603 700001

office@chaplinfarrant.com
www.chaplinfarrant.com

Also at:
London
Winchester
Southampton
Great Yarmouth

This drawing is copyright of the Architects and shall not be reproduced without their permission.

Check all dimensions and report any errors or omissions.

Do not scale from this drawing.

CLIENT: Ashwood Homes Ltd

PROJECT: Residential Development
Land South of Hall Gate
Holbeach

DRAWING: DITCH REALIGMENT & UPGRADE PLAN

PROJECT REF: 5244

DRAWING NO: 74

REVISION: P1

DATE: 03/04/2017

SCALE: 1:3000 @ A3

DRAWN BY: RSM

CHECKED BY: MN