

SITE B

INDICATIVE ONLY

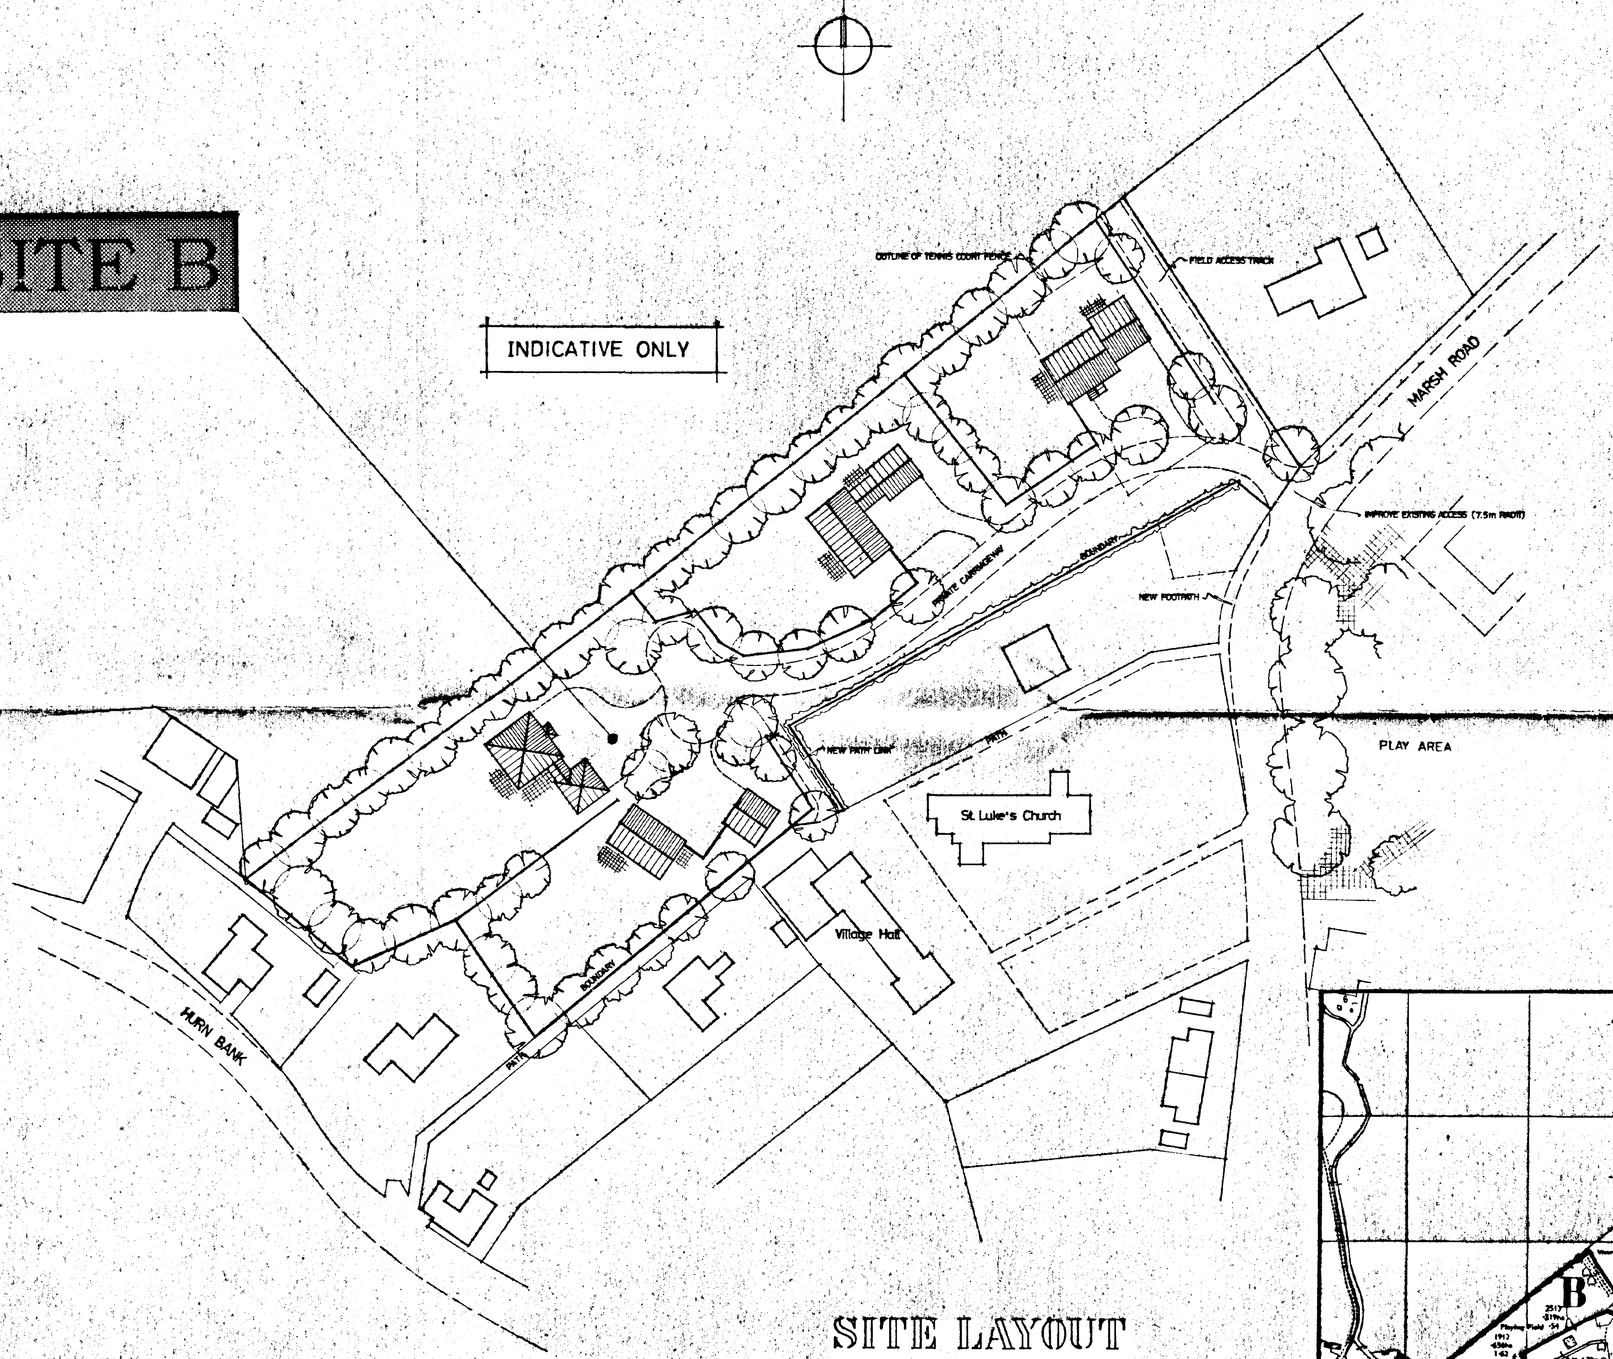

SITE LAYOUT

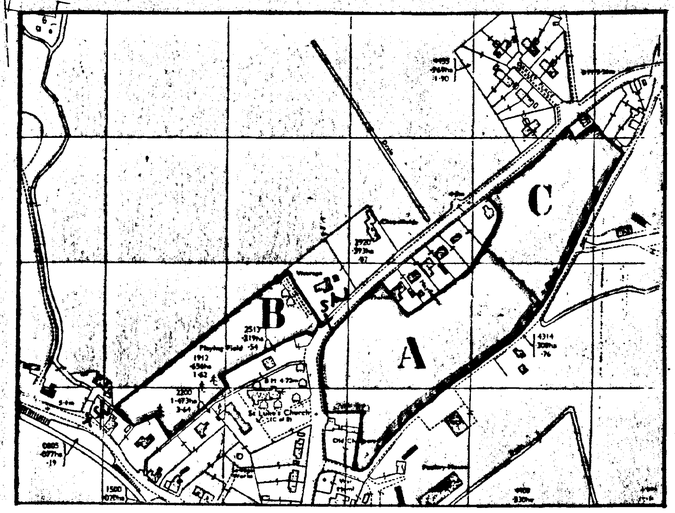

LOCATION PLAN

LS

SOUTH HOLLAND DC
HOUSING & PLANNING
06 APR 1999
Ref: 0336/99

G. R. MERCHANT
LENG AMICE, FIWO,
ARCHITECTURAL, STRUCTURAL
& LAND DRAINAGE CONSULTANT
TEL: HOLBEACH (01406) 490800

PROJECT:
HOLBEACH HURN
VILLAGE GREEN PROJECT

CLIENT:

SCALES: *1/500 1/2500*


DATE: *MAY 1996*

DRAWING No.: *HH.2*


REVISIONS:

SITE B

INDICATIVE ONLY

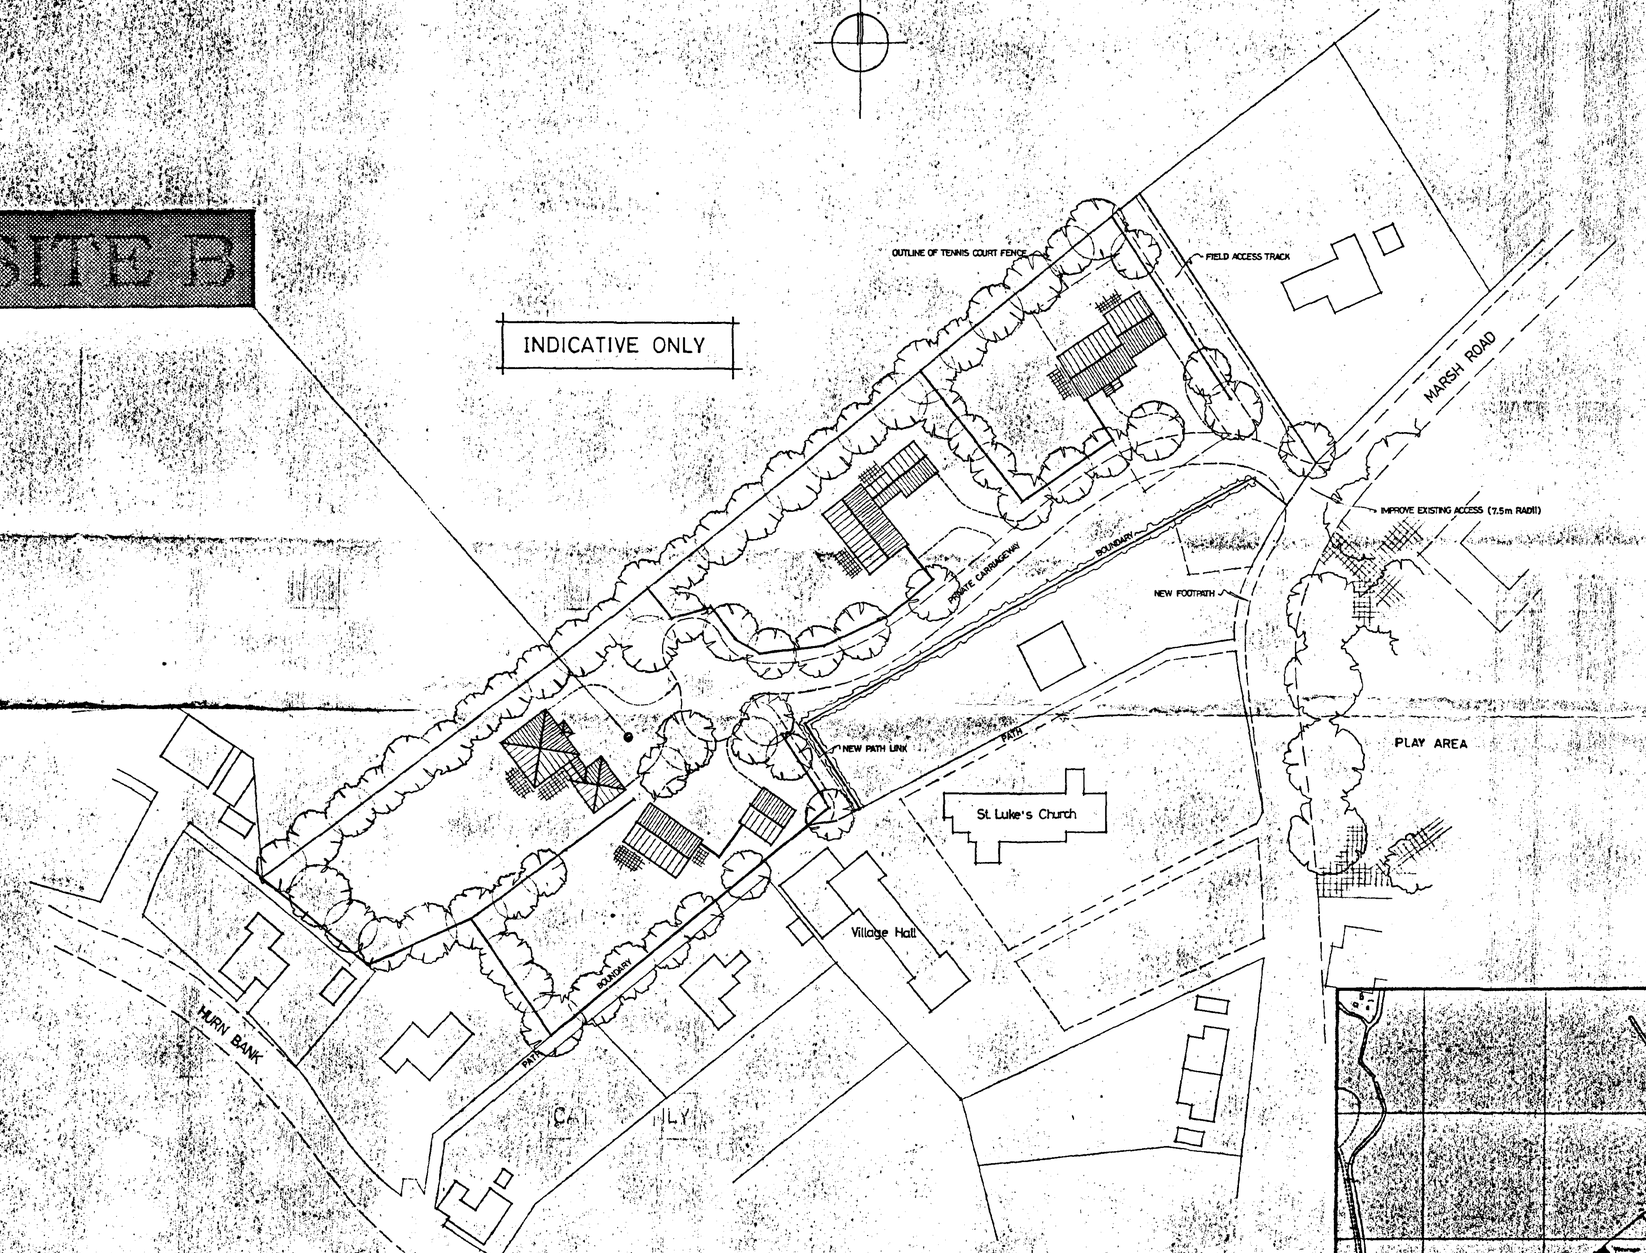

SITE LAYOUT

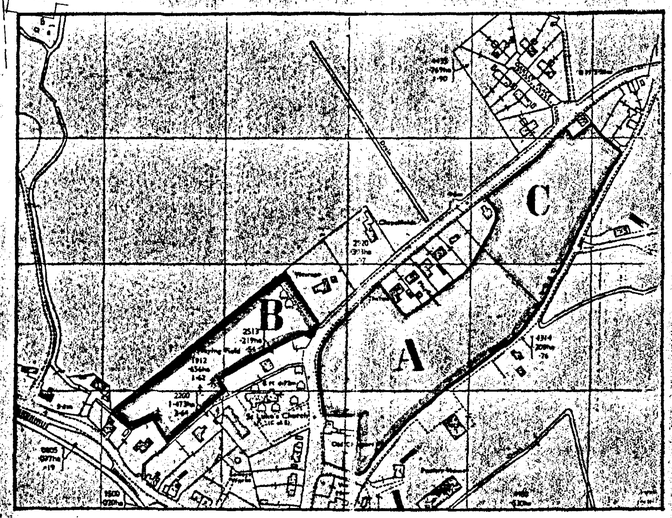

LOCATION PLAN

SOUTH HOLLAND DC
HOUSING & PLANNING
06 APR 1999
Ref: S336/99

G. R. MERCHANT
I.ENG AMICE, FIWO,
ARCHITECTURAL, STRUCTURAL
& LAND DRAINAGE CONSULTANT
TEL: HOLBEACH (01406) 490800

PROJECT:
HOLBEACH HURN
VILLAGE GREEN PROJECT

CLIENT:

SCALES: *1/500 1/2500*

DATE: *MAY 1996*

DRAWING No.: *HH.2*

REVISIONS: