

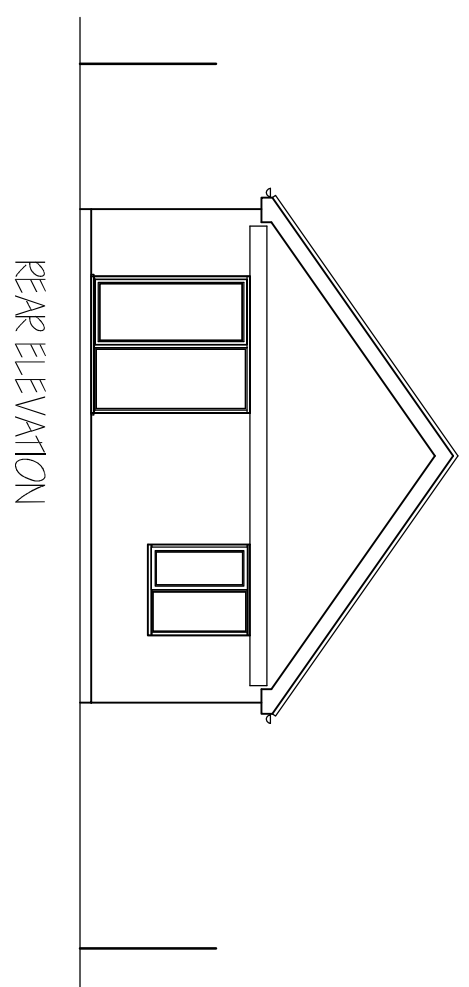
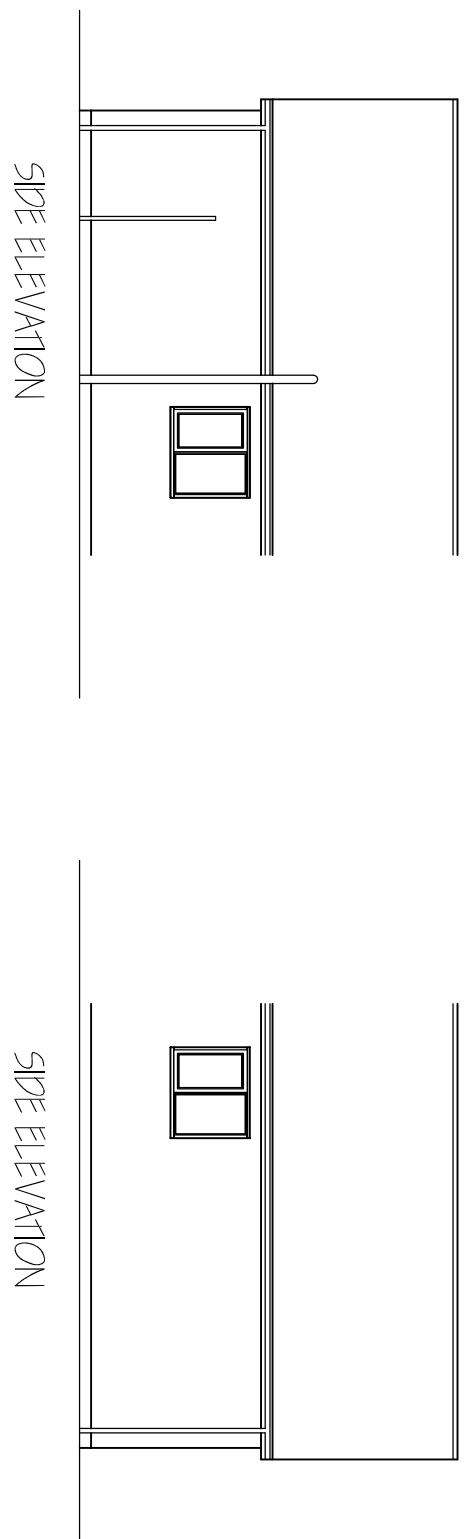
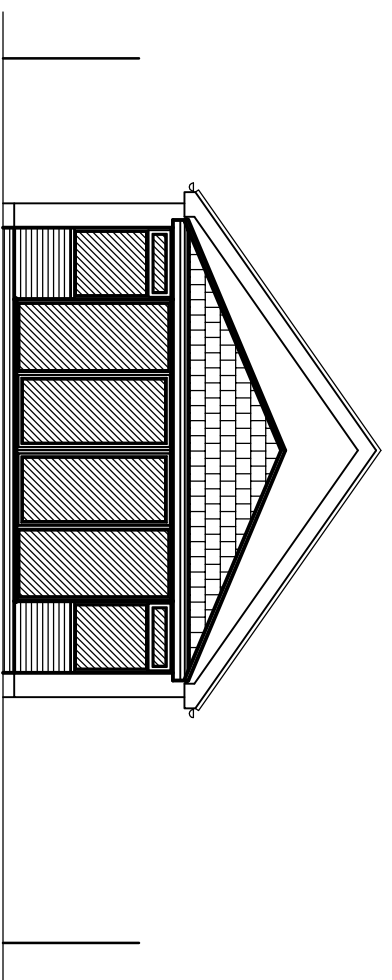
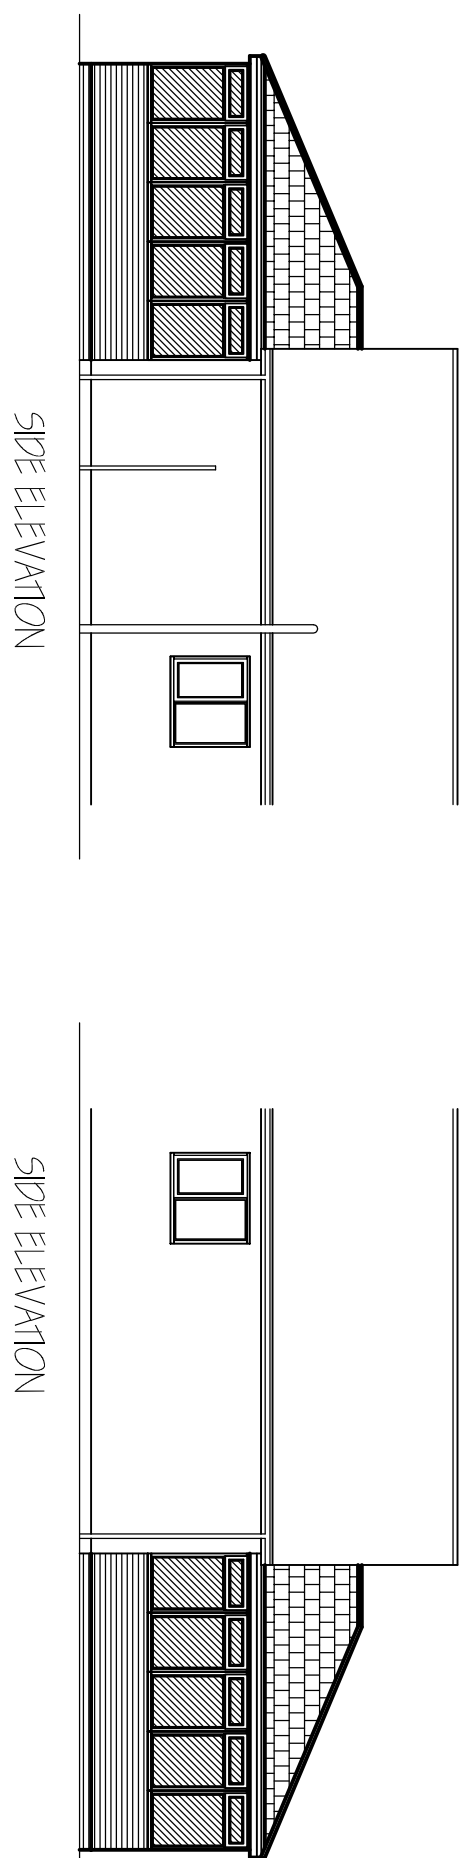
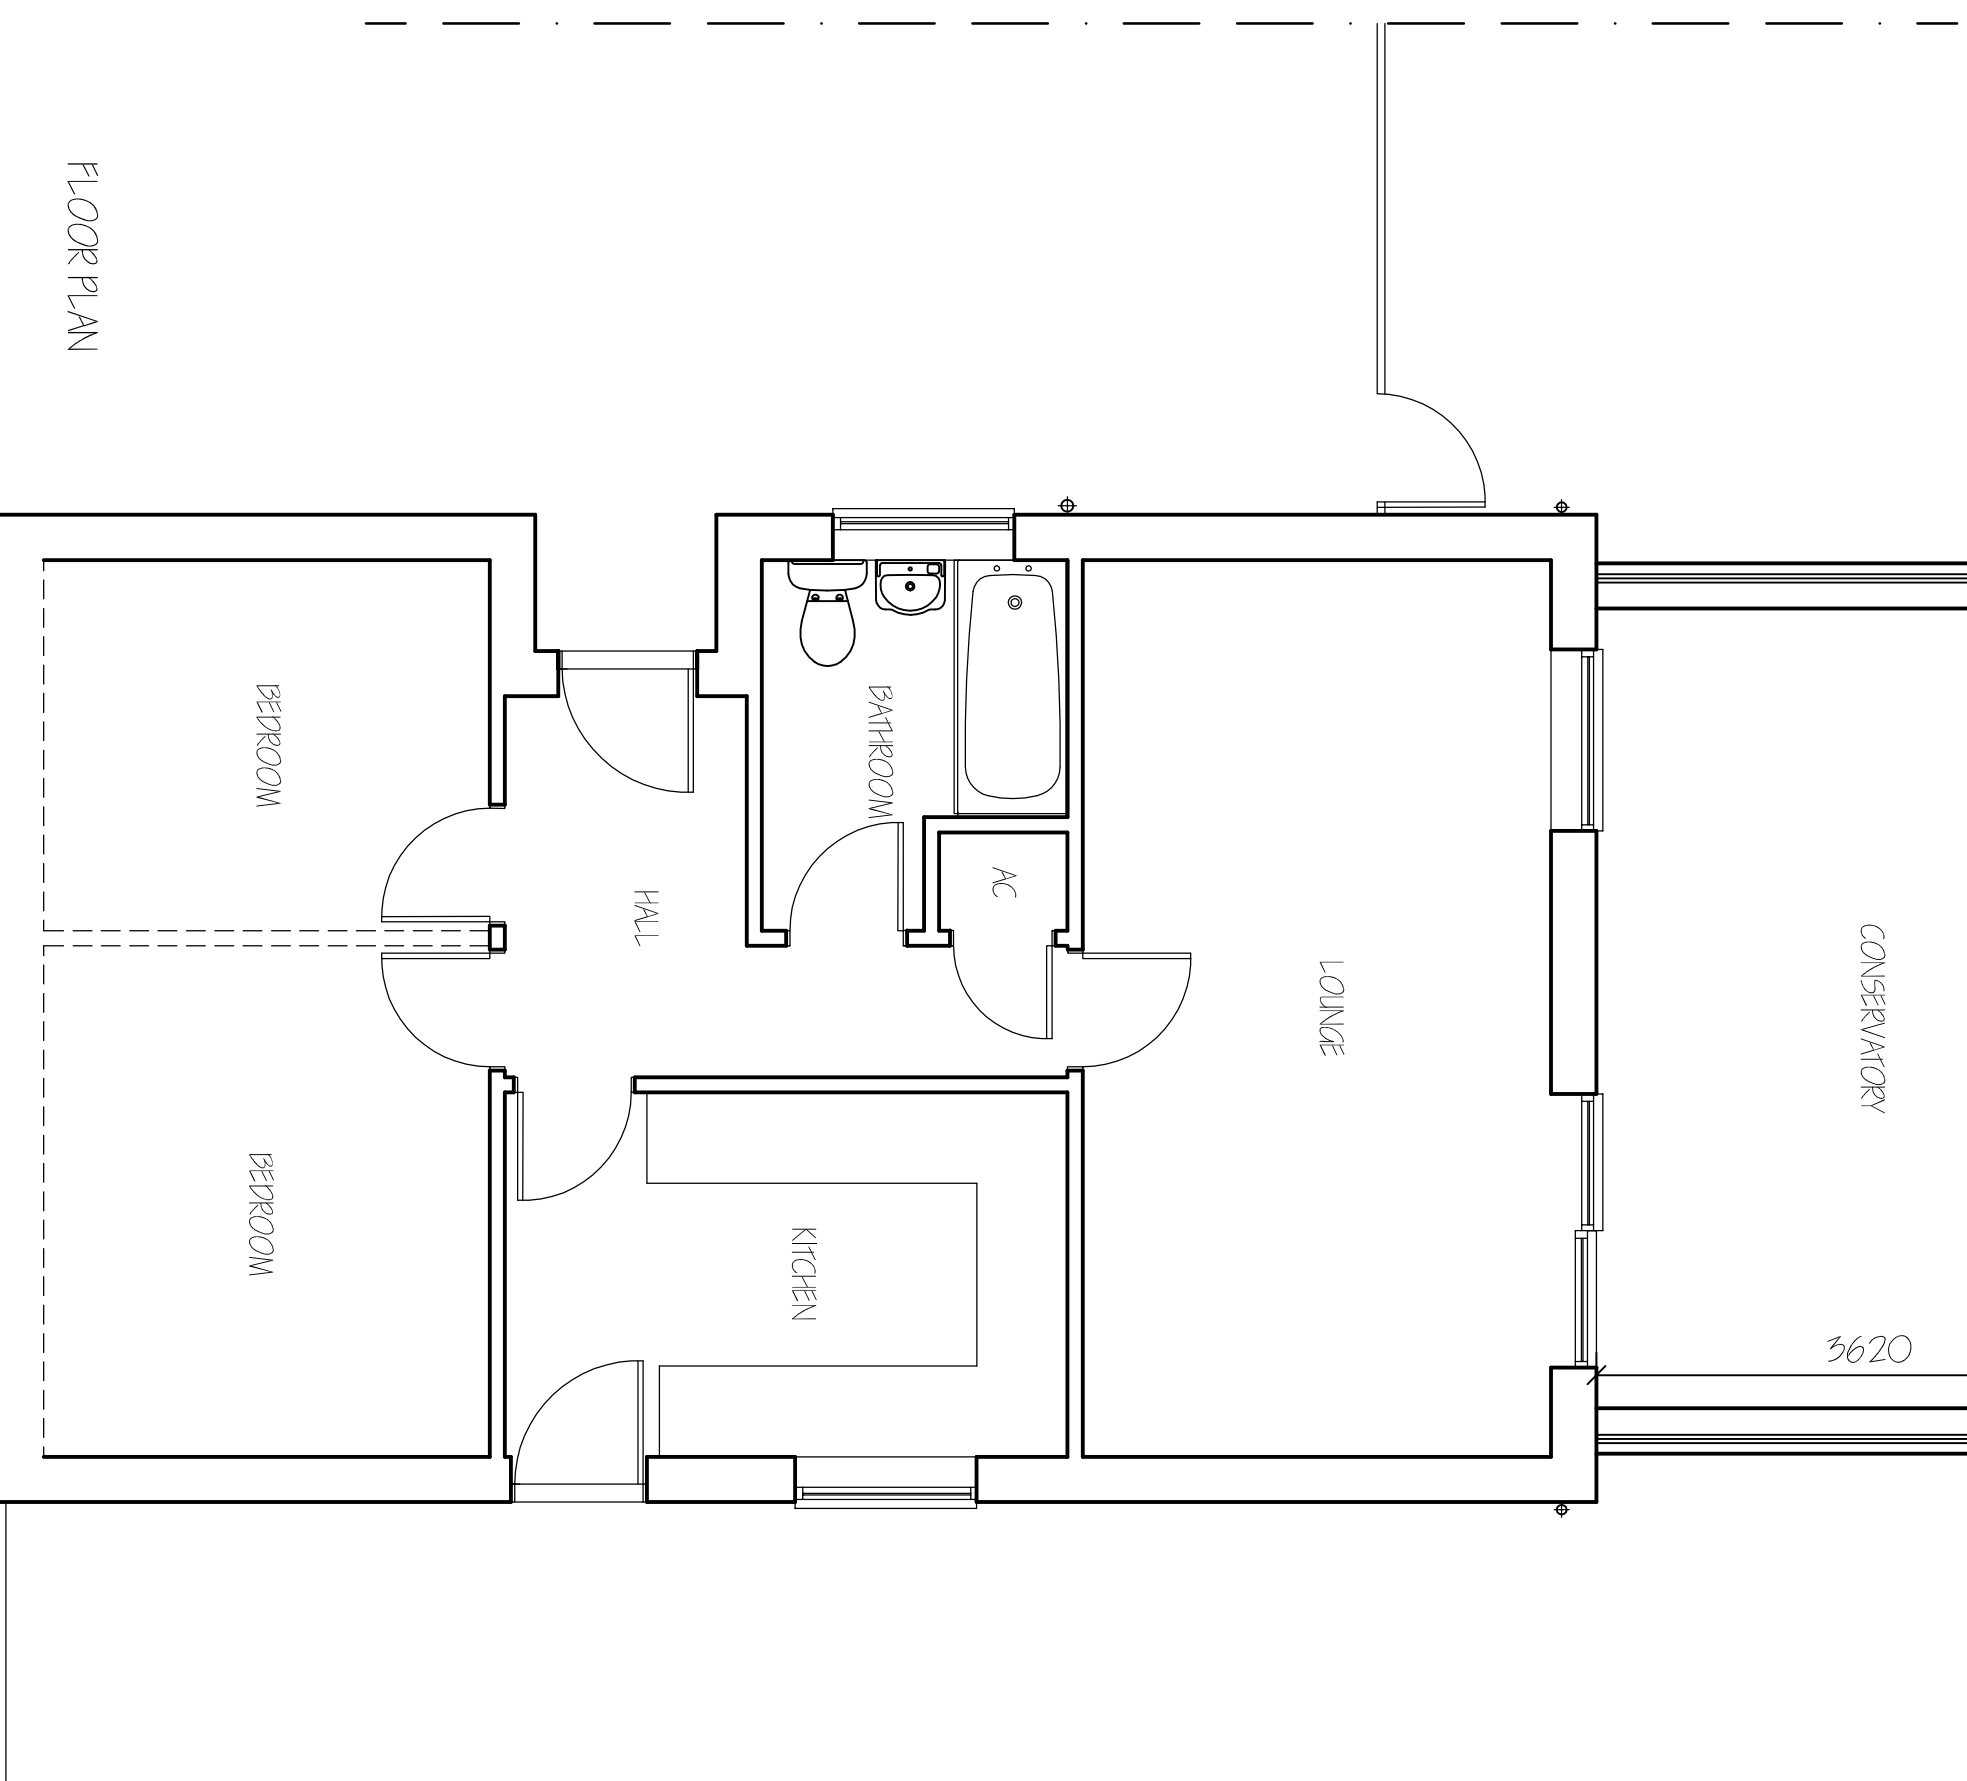
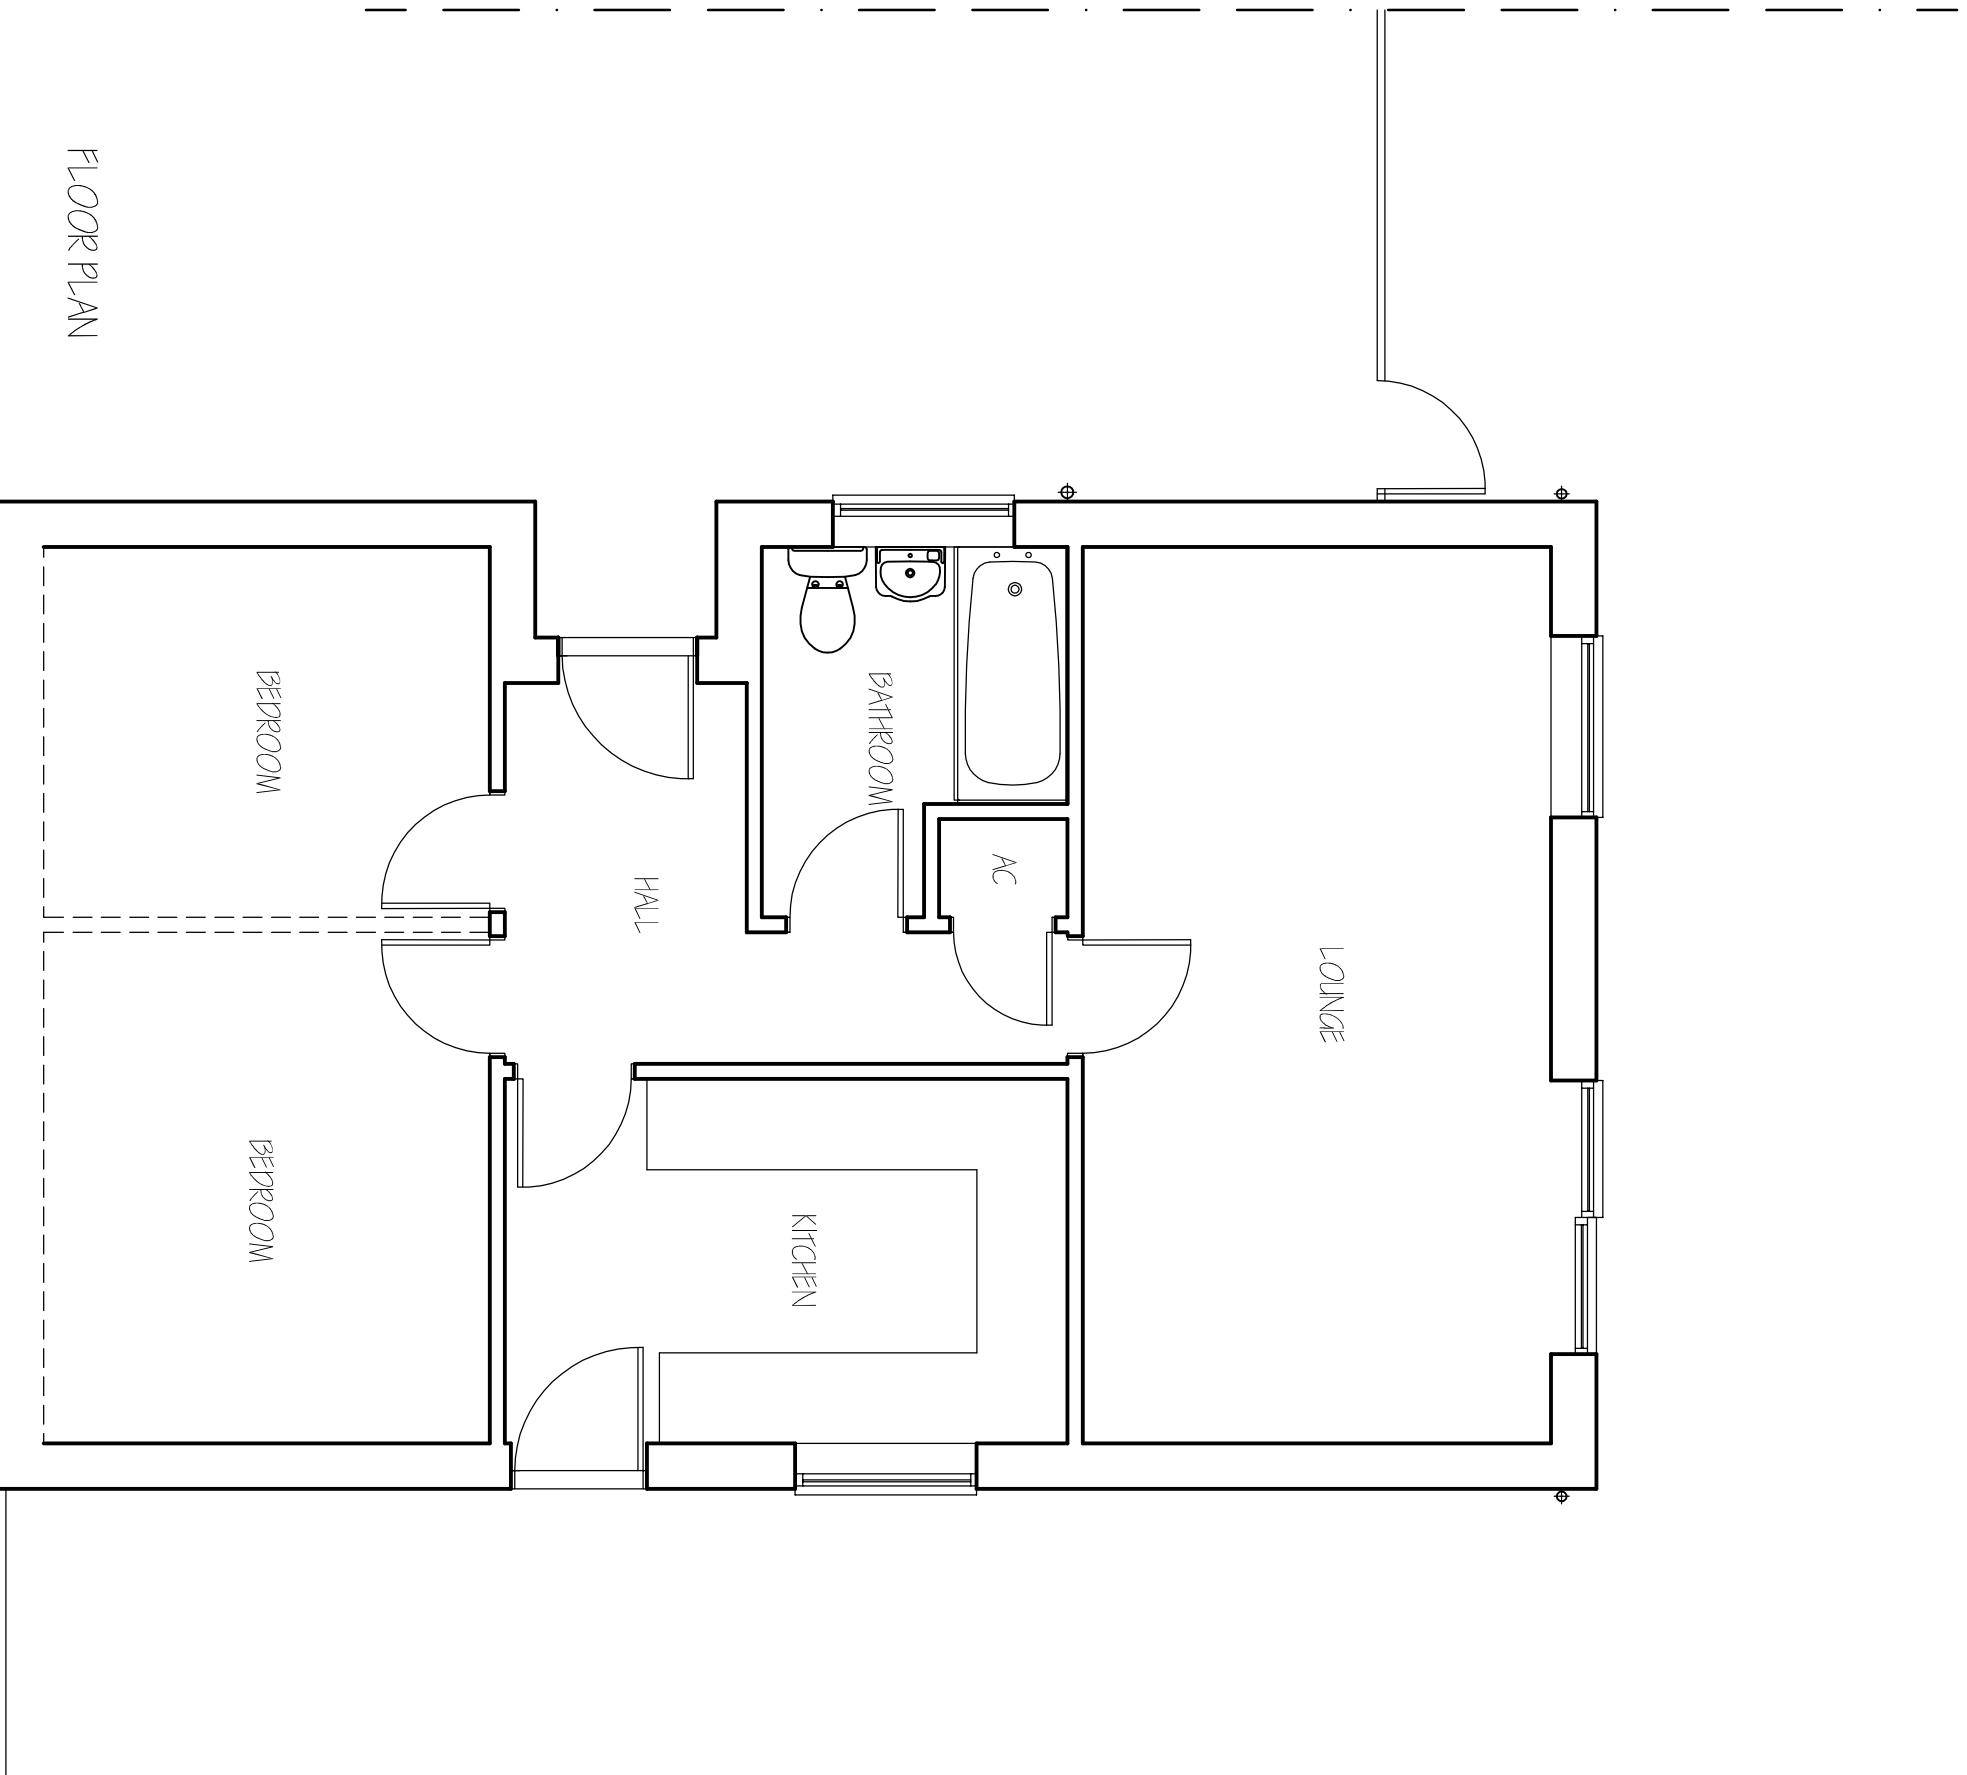


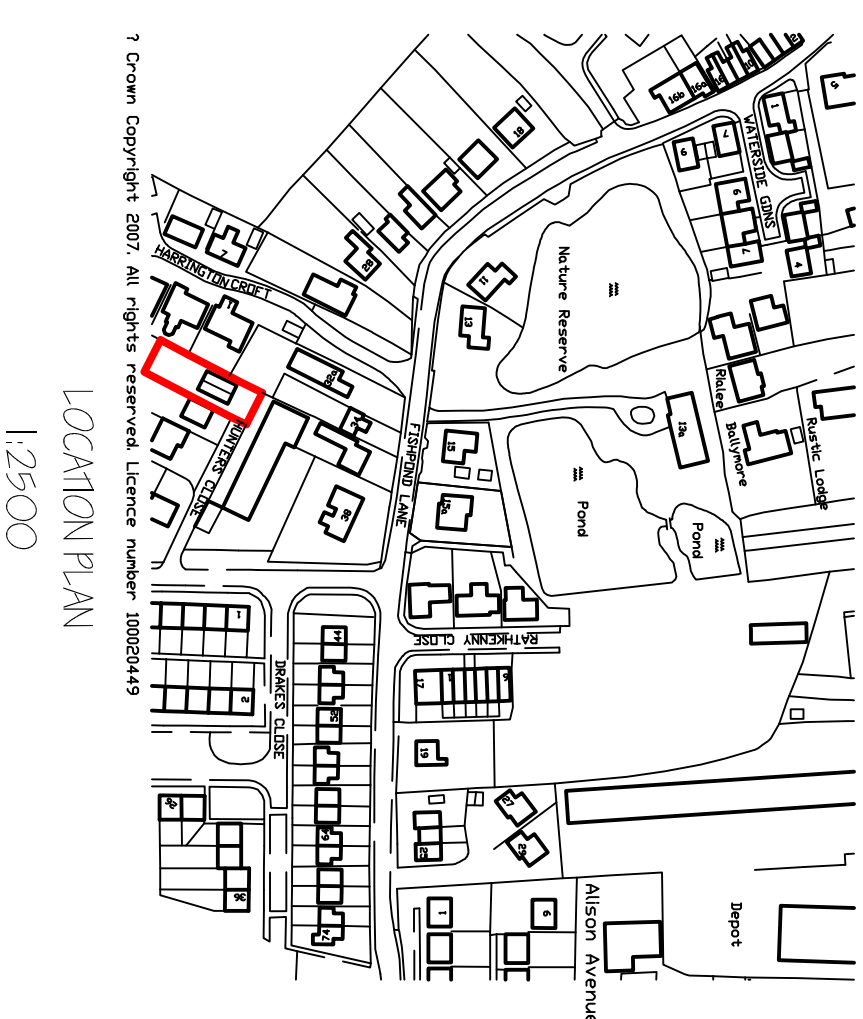

EXISTING

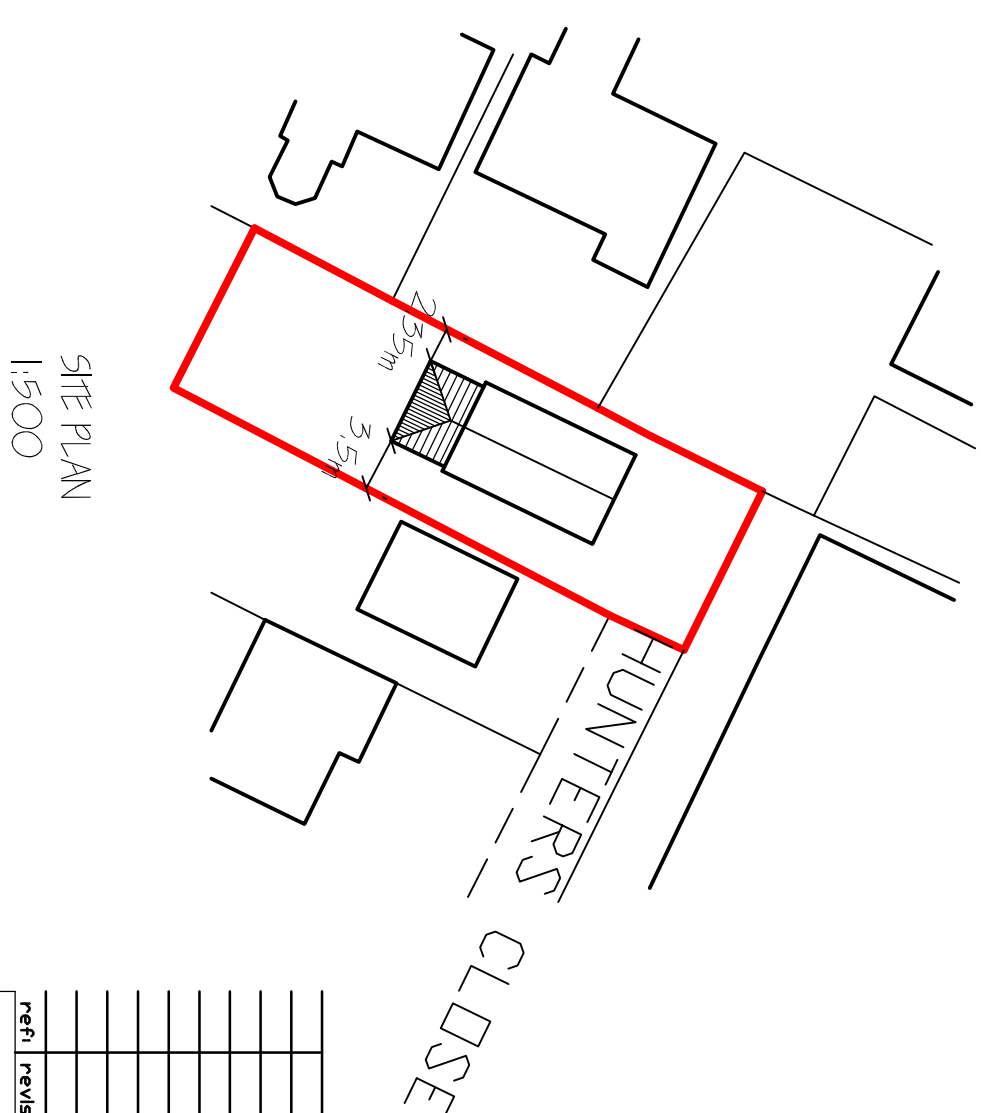

PROPOSED

[illegible]