

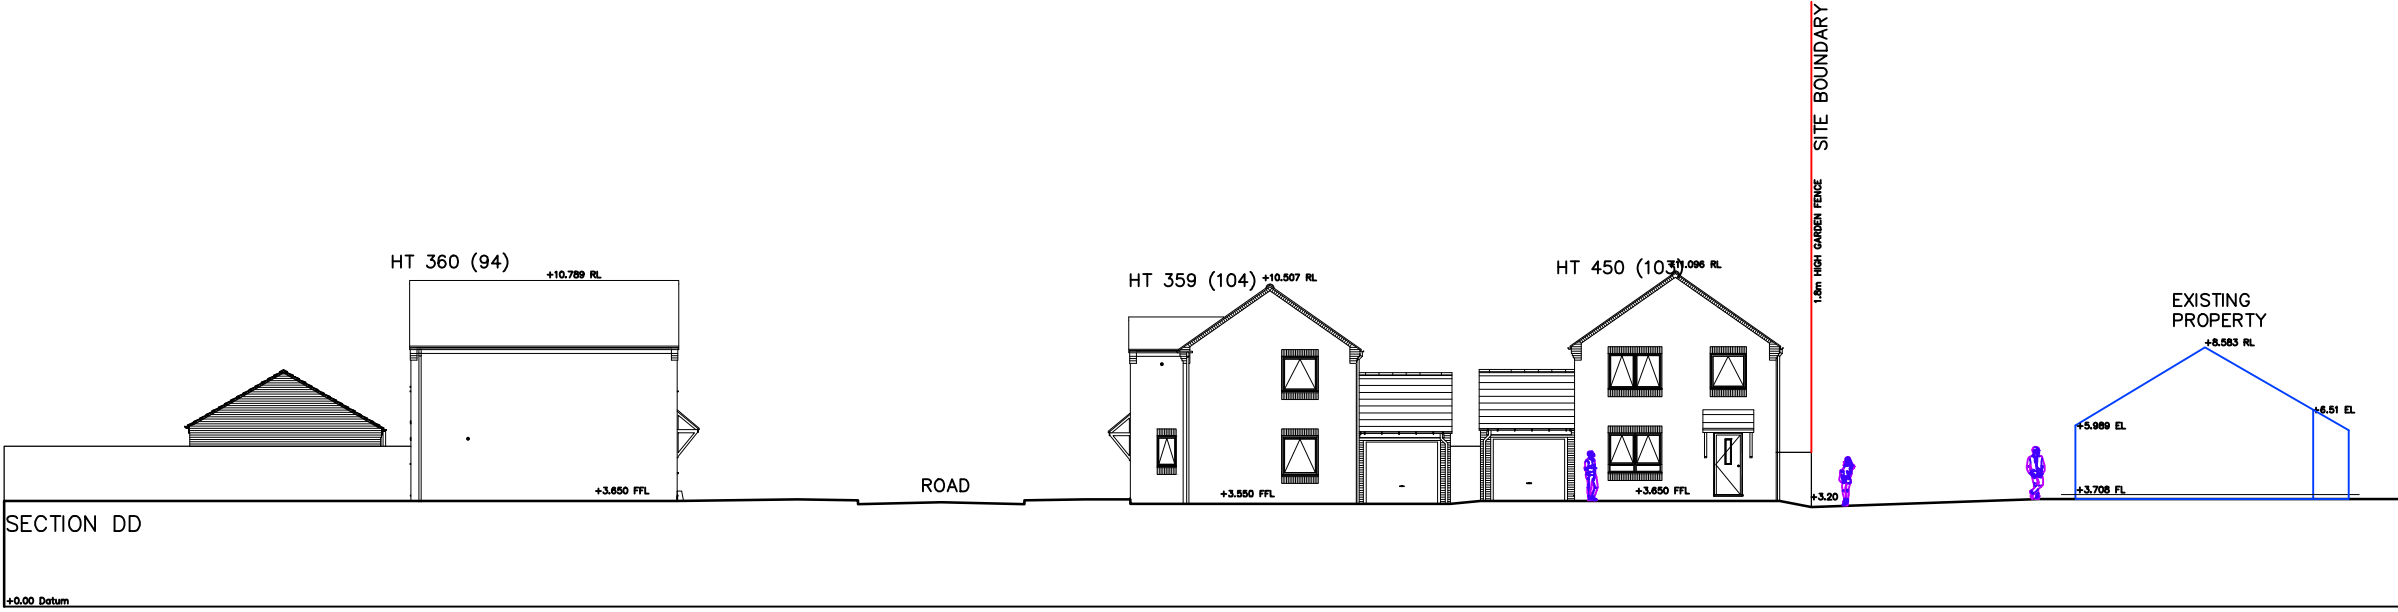


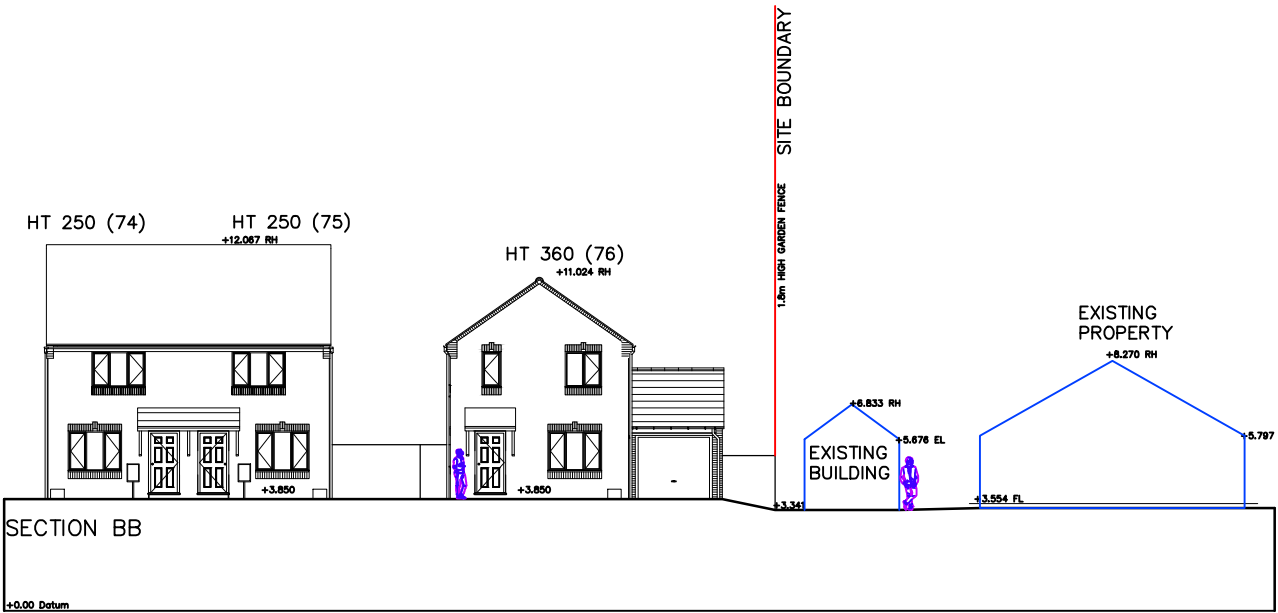

| Rev | Description | Initial | Date |
|-----|-------------|---------|------|
|     |             |         |      |

CROSS SECTIONS

TULIP FIELDS, HOLBEACH

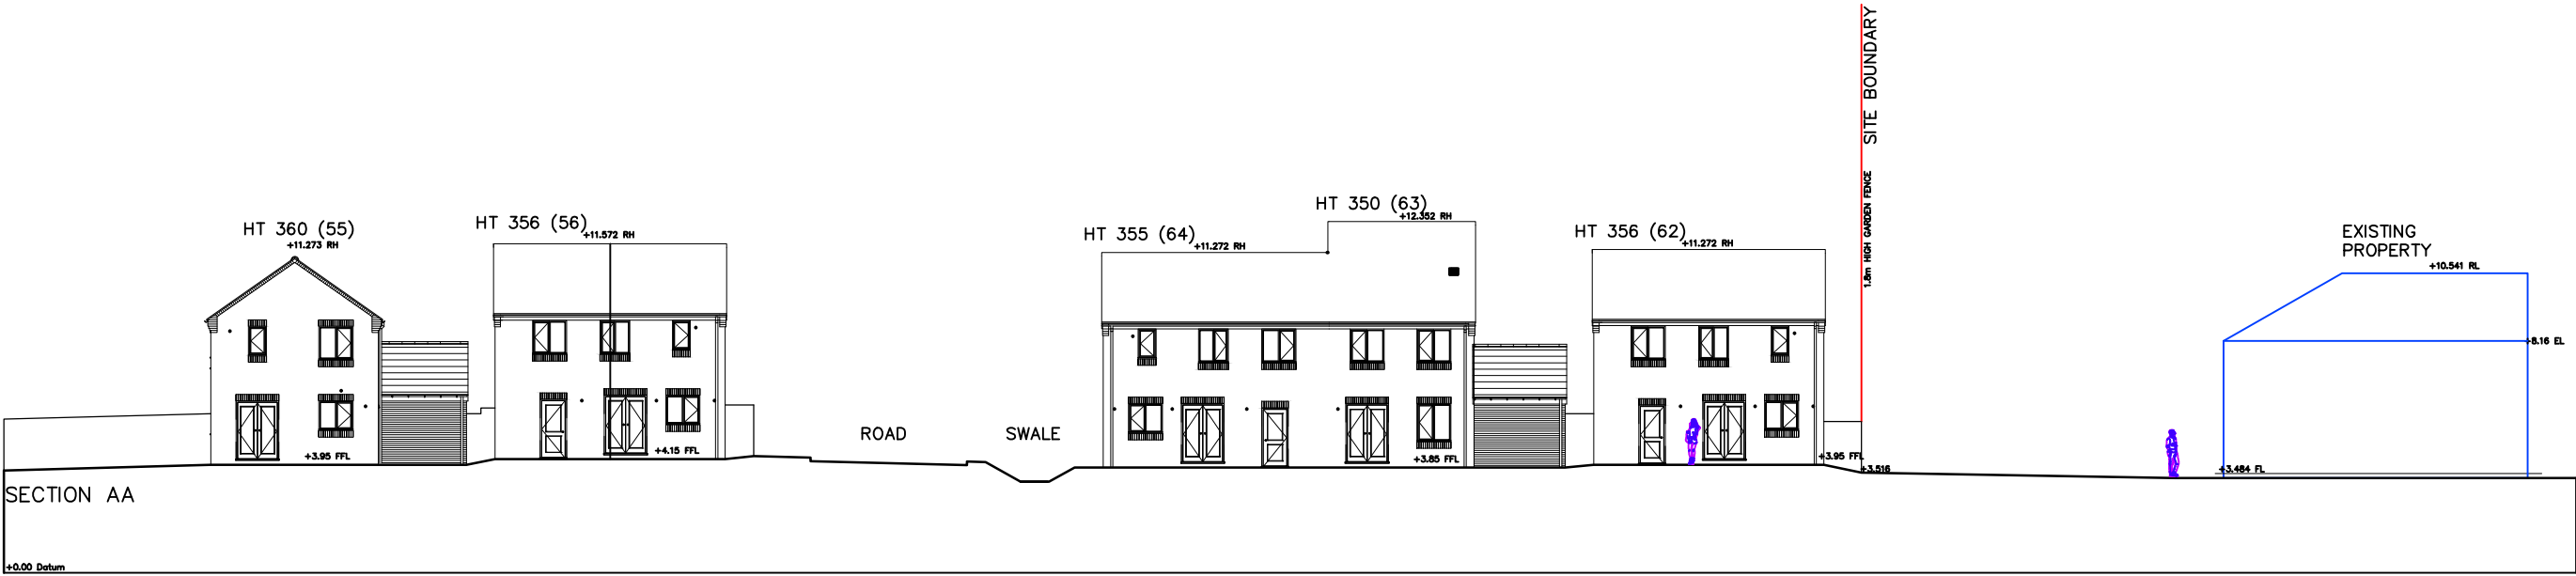

|          |             |               |
|----------|-------------|---------------|
| Dwg No.  | 3117-E12-01 | Rev -         |
| Scale    | 1:1000 @ A1 | Date MARCH 22 |
| Drawn by | MB          | Checked by MR |

**NORTH MIDLANDS**  
Technical Department  
4 Aspect Court - Aspect Business Park - Bennerley Road  
NOTTINGHAM NG6 8WR