
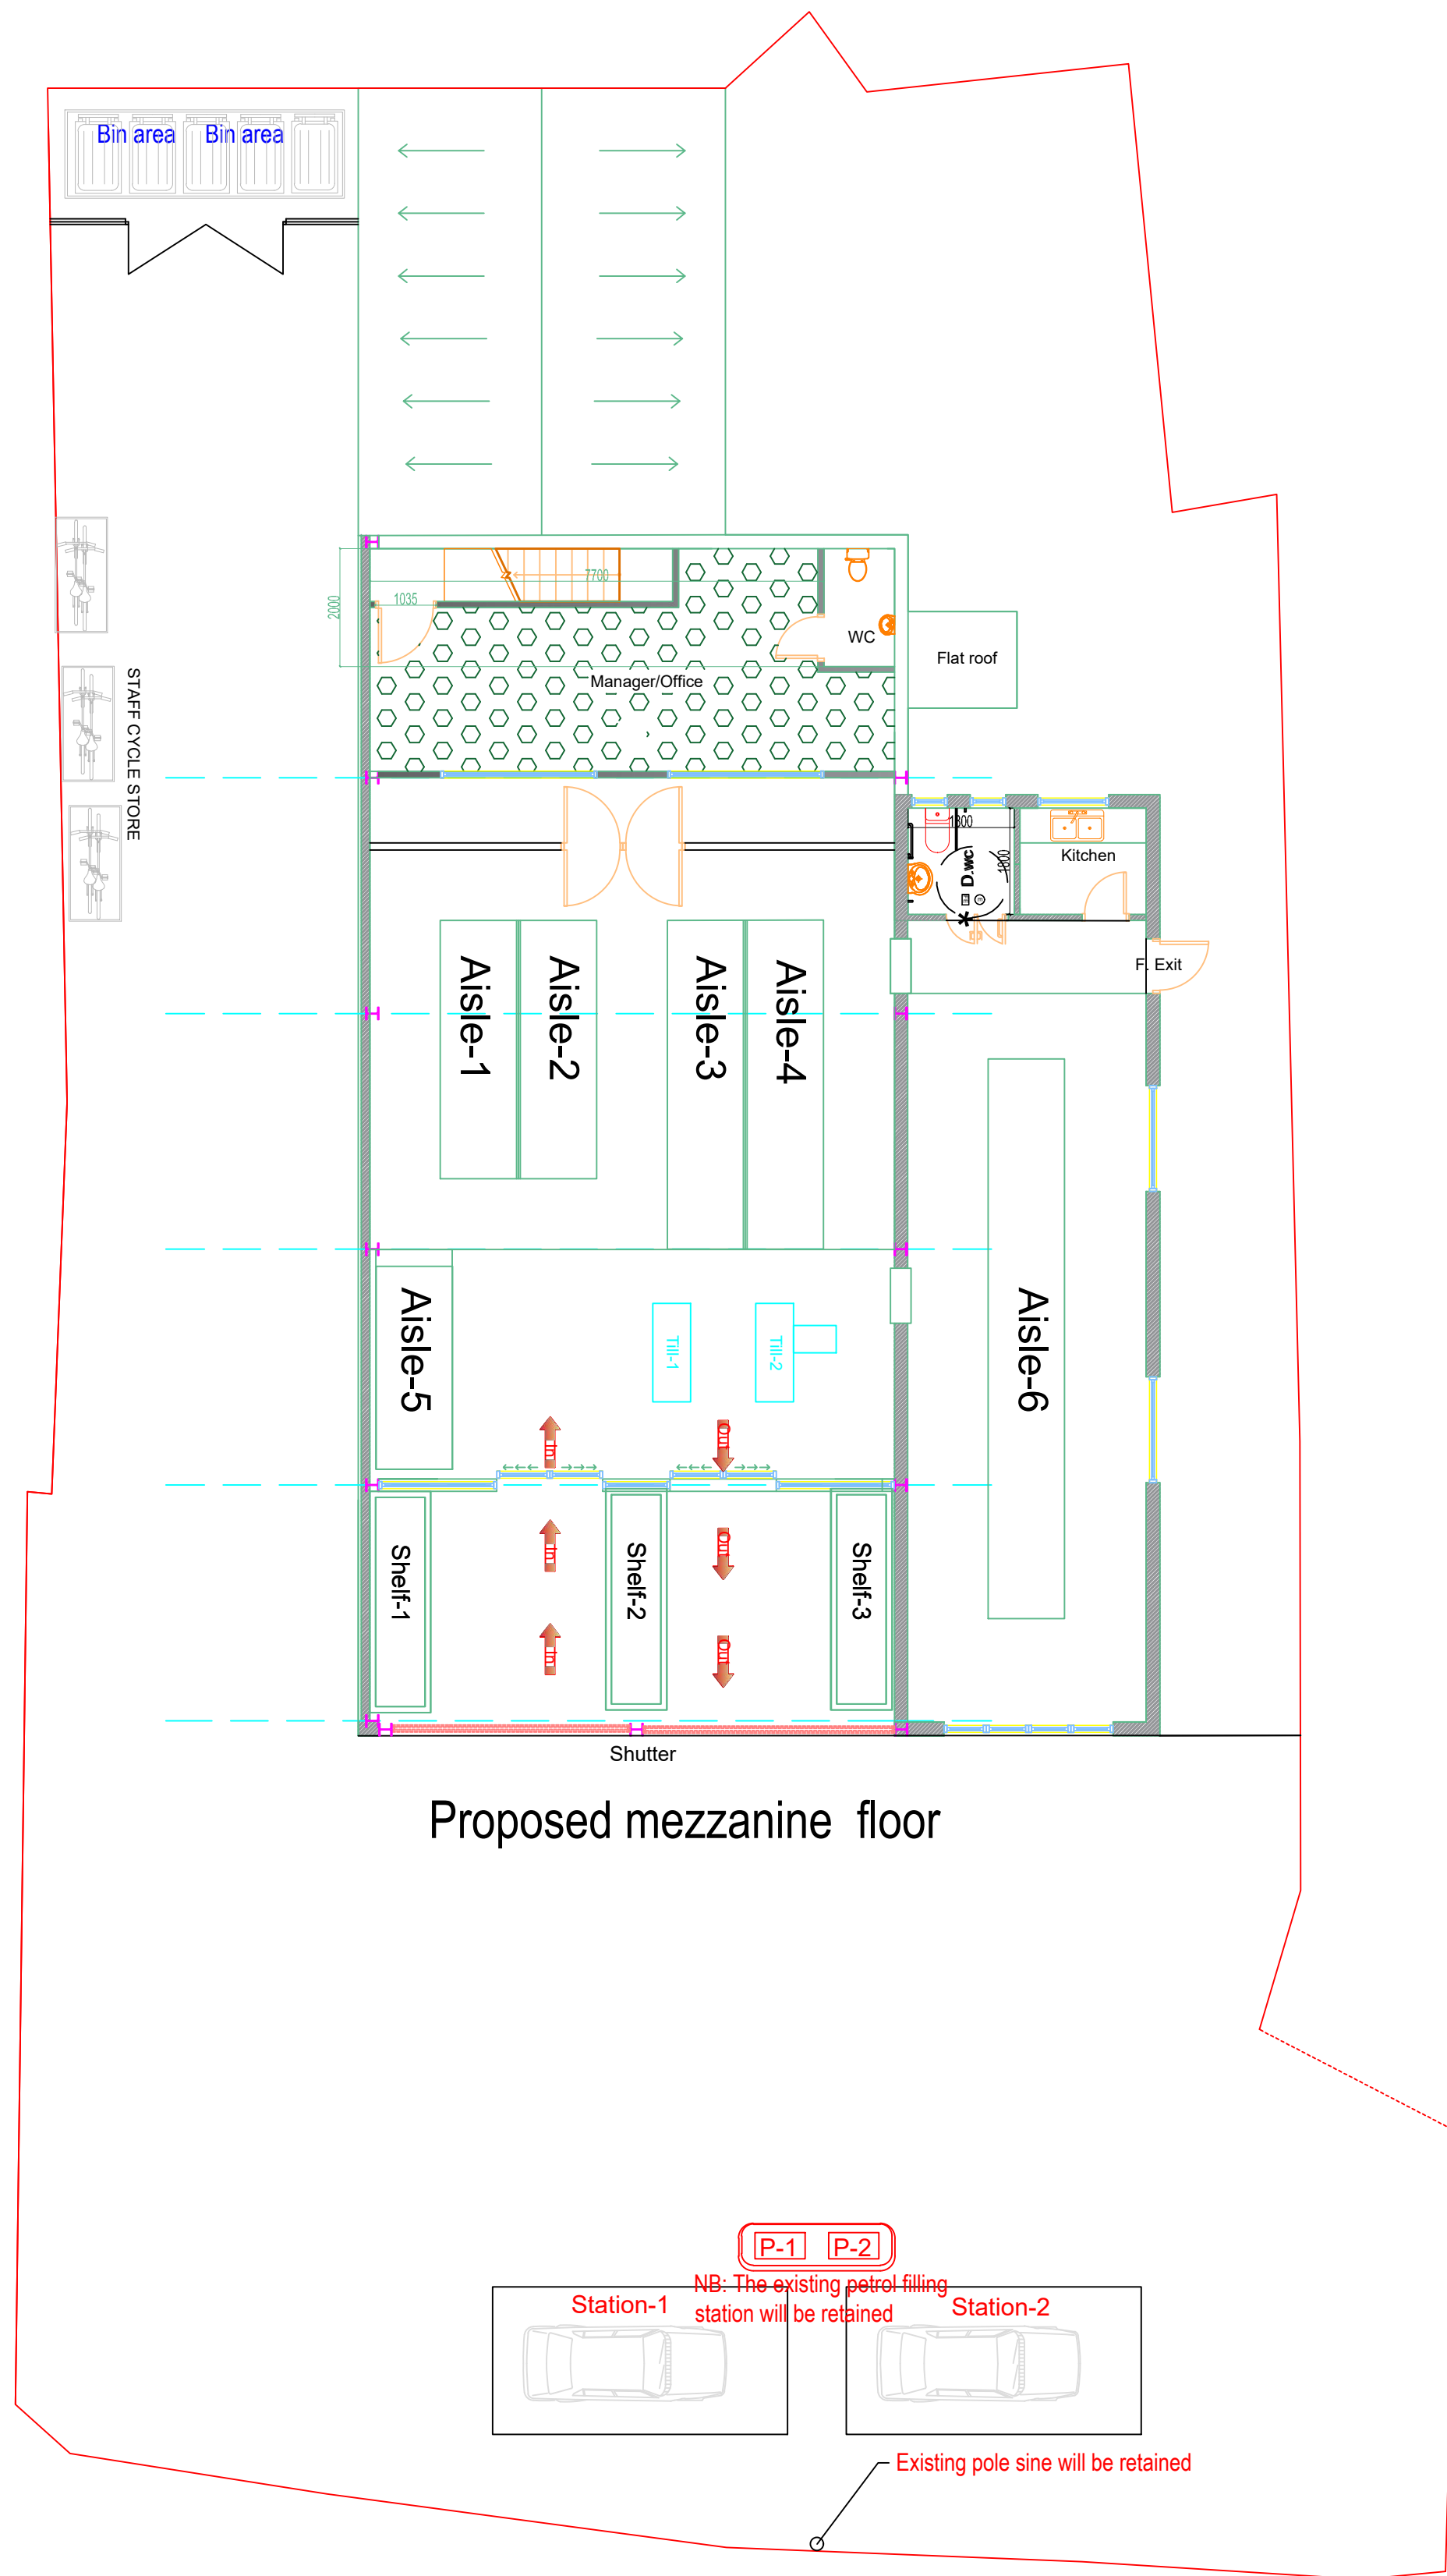
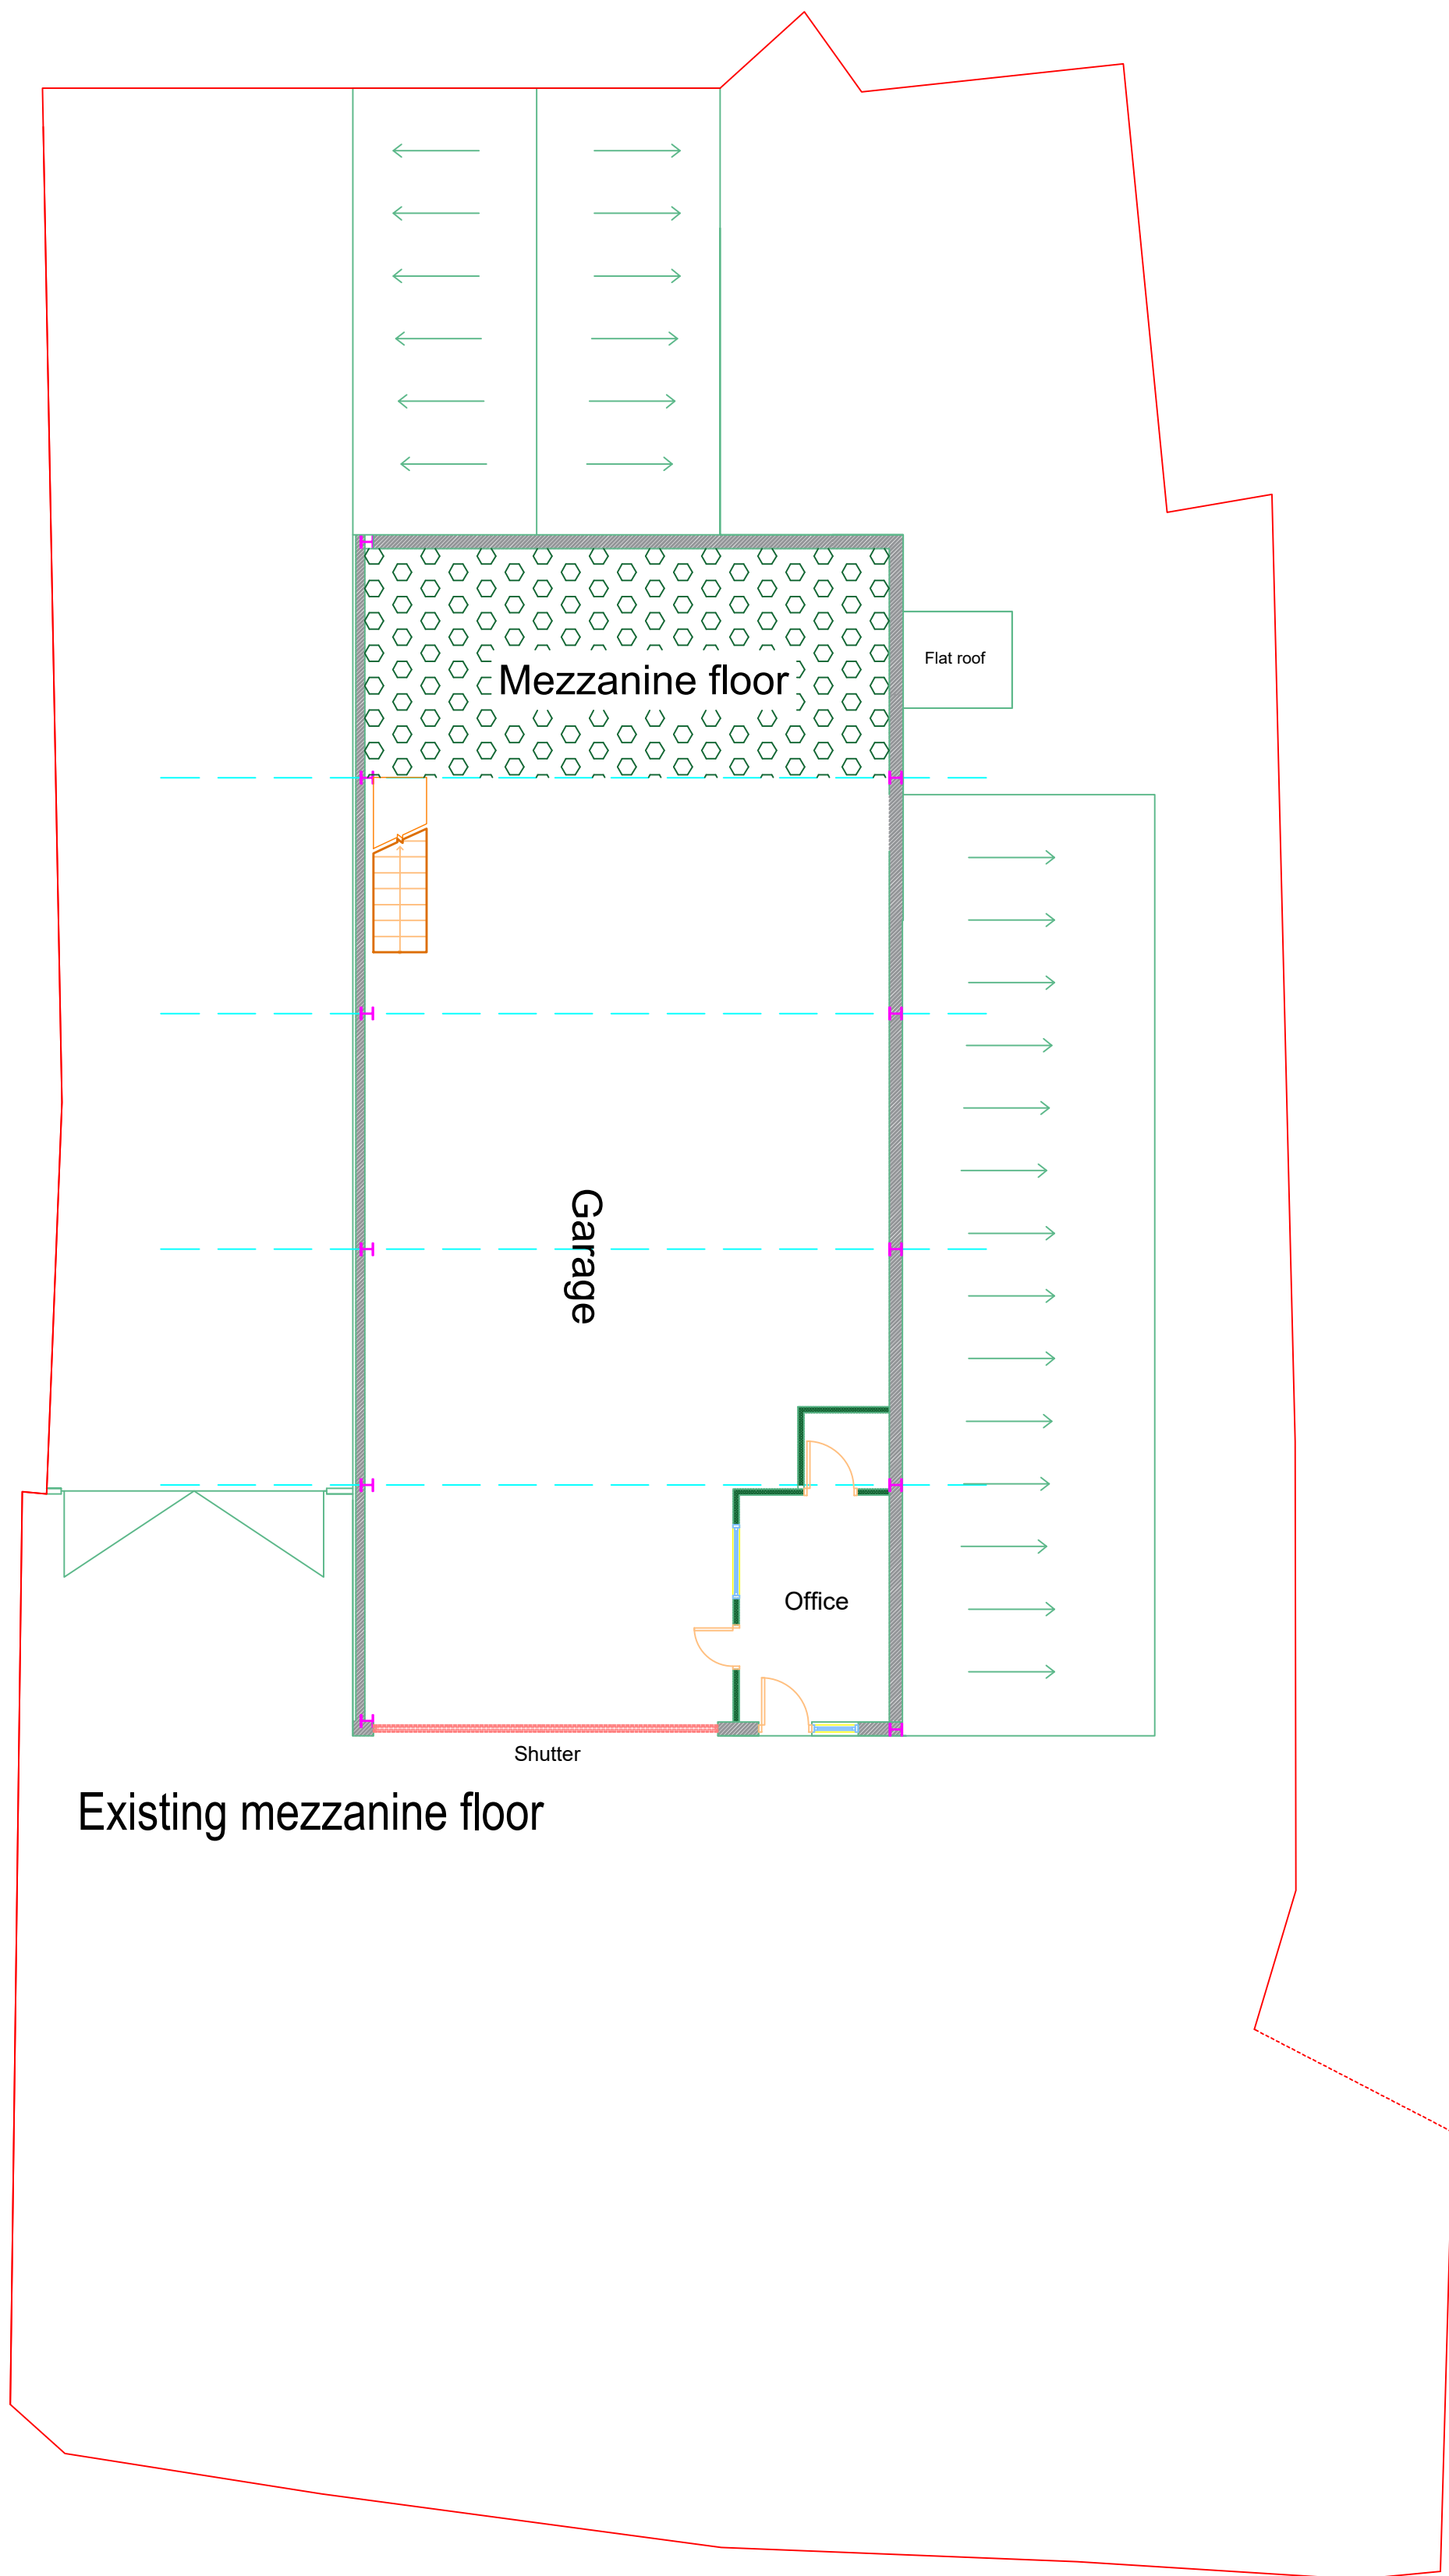


Existing pole sine will be retained

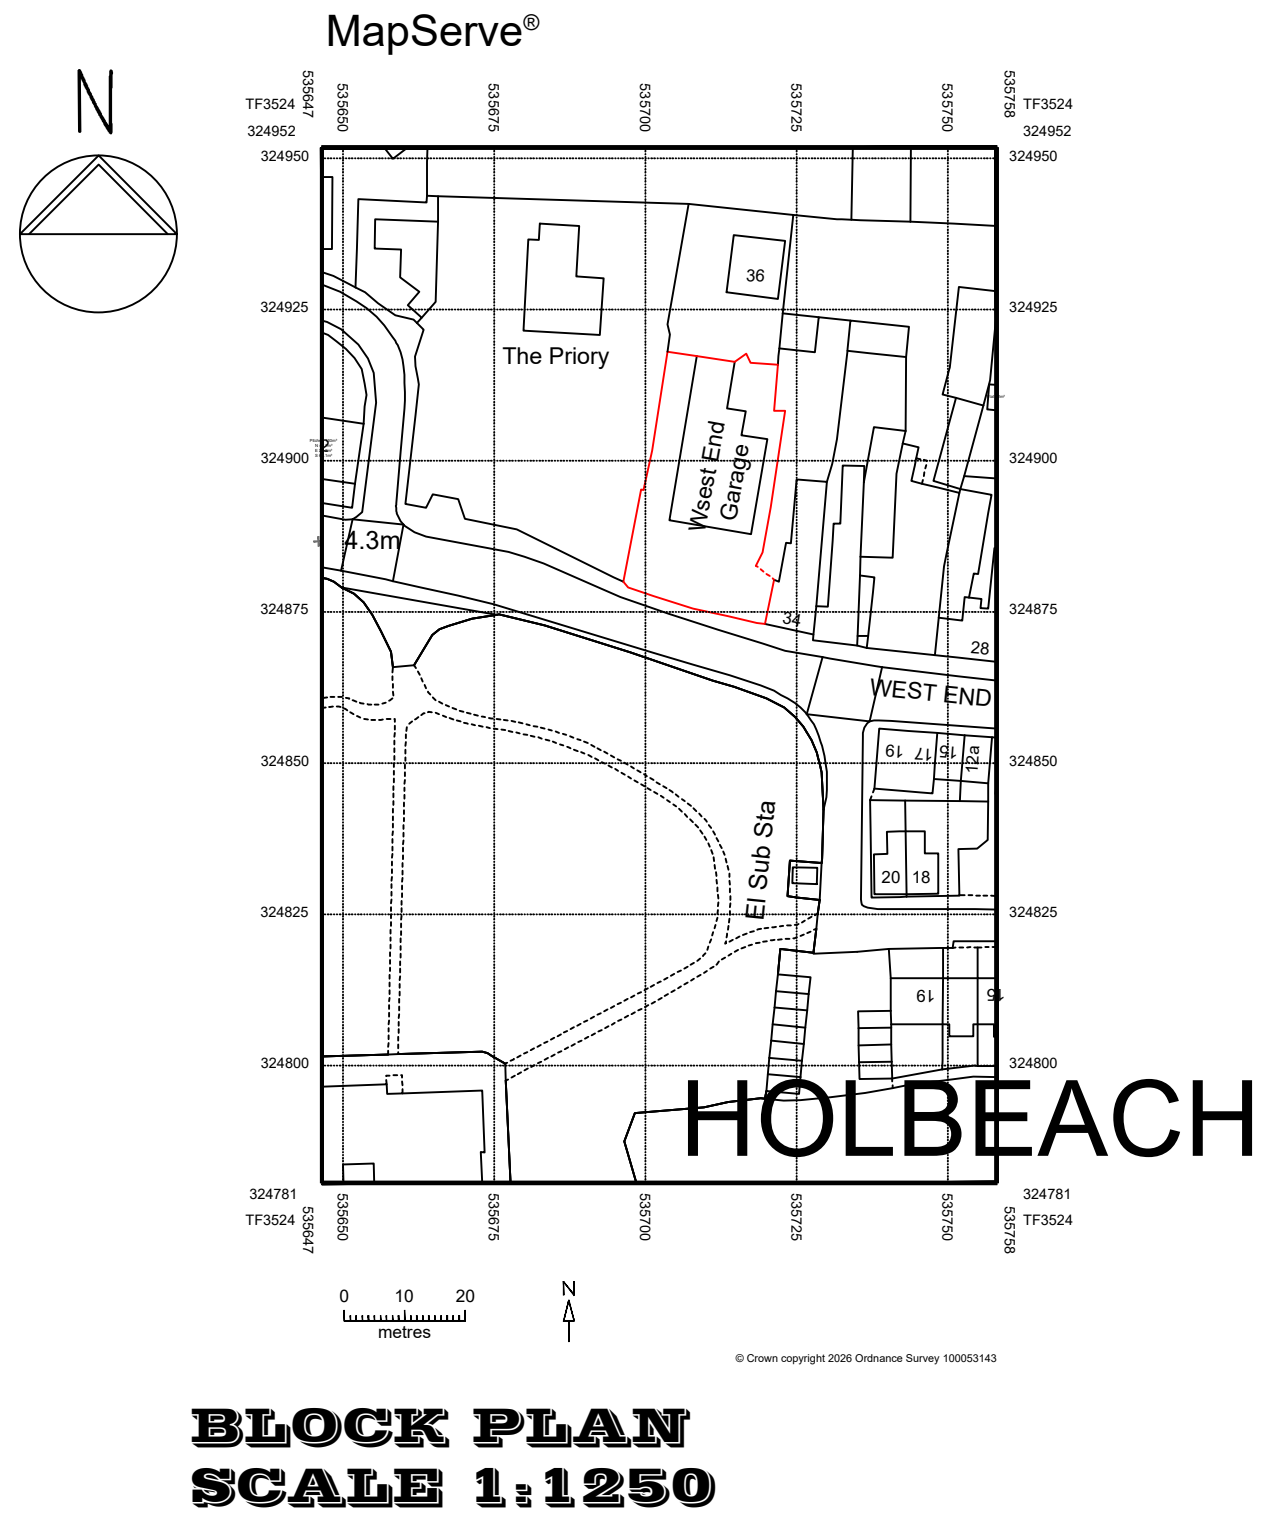

KAM DESIGN Ltd -Design, Build, -management kam.design.build@gmail.com Tel: 0115 9073941 / 0786639198	DRG: KAM-1120210-2 Scale: 1:100& 1:1250 Rev: PP-1 Date: 19.05.2022 Drawn by: K.M.
  affiliate	
Projects: 36, West End, Holbeach, Spalding, Lincolnshire, PE12 7HA (West End Garage& petrol Station)	
Job title: Change of use from an MOT, garage and petrol filling station facility to a (Class Sui Generis) commercial unit. (retaining the existing petrol filling station)	