
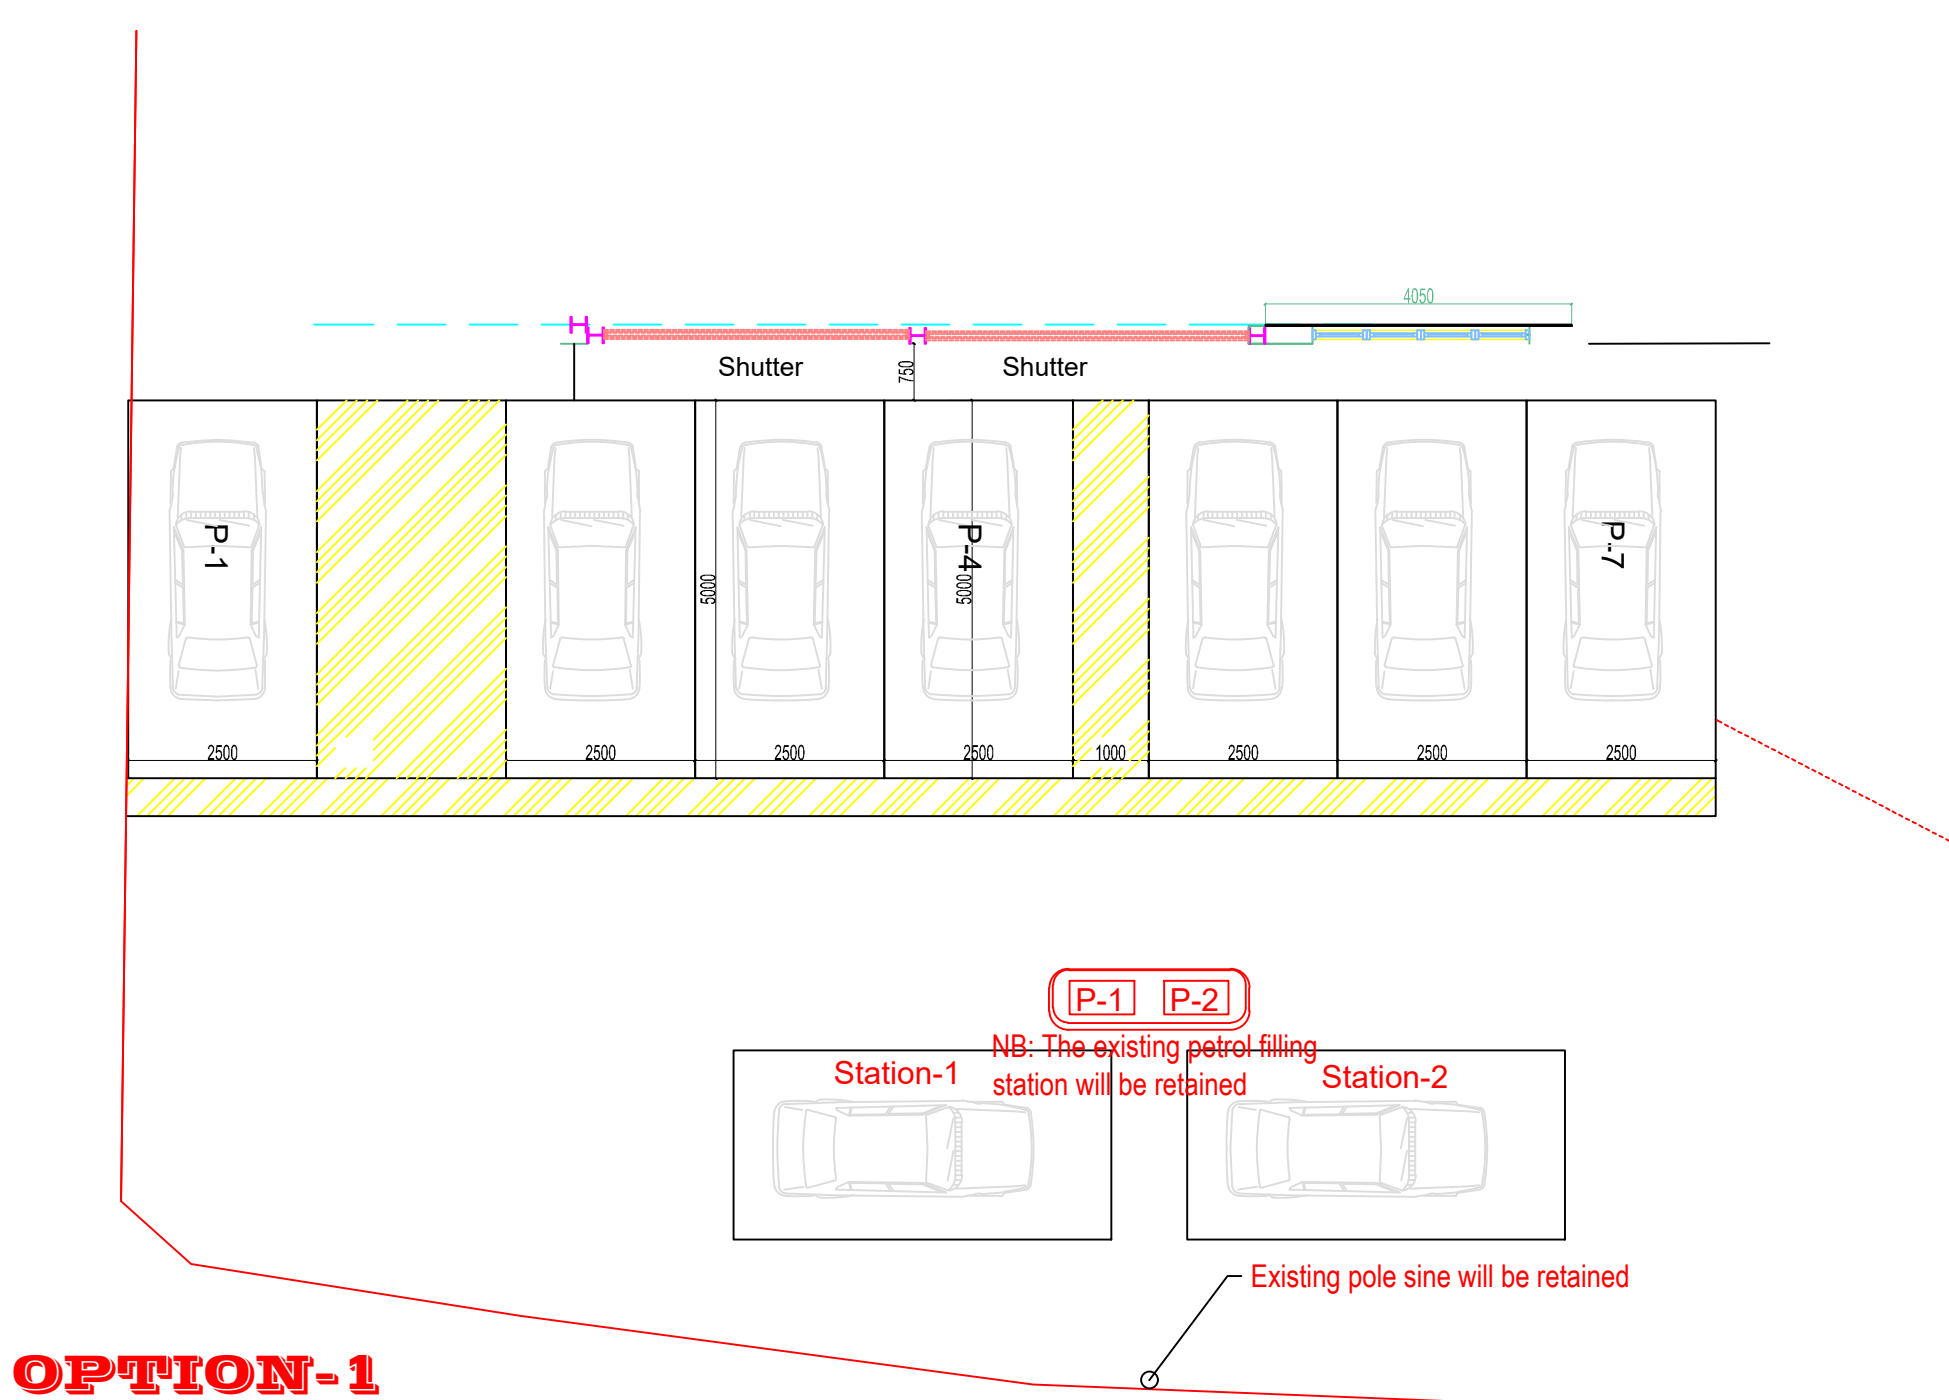
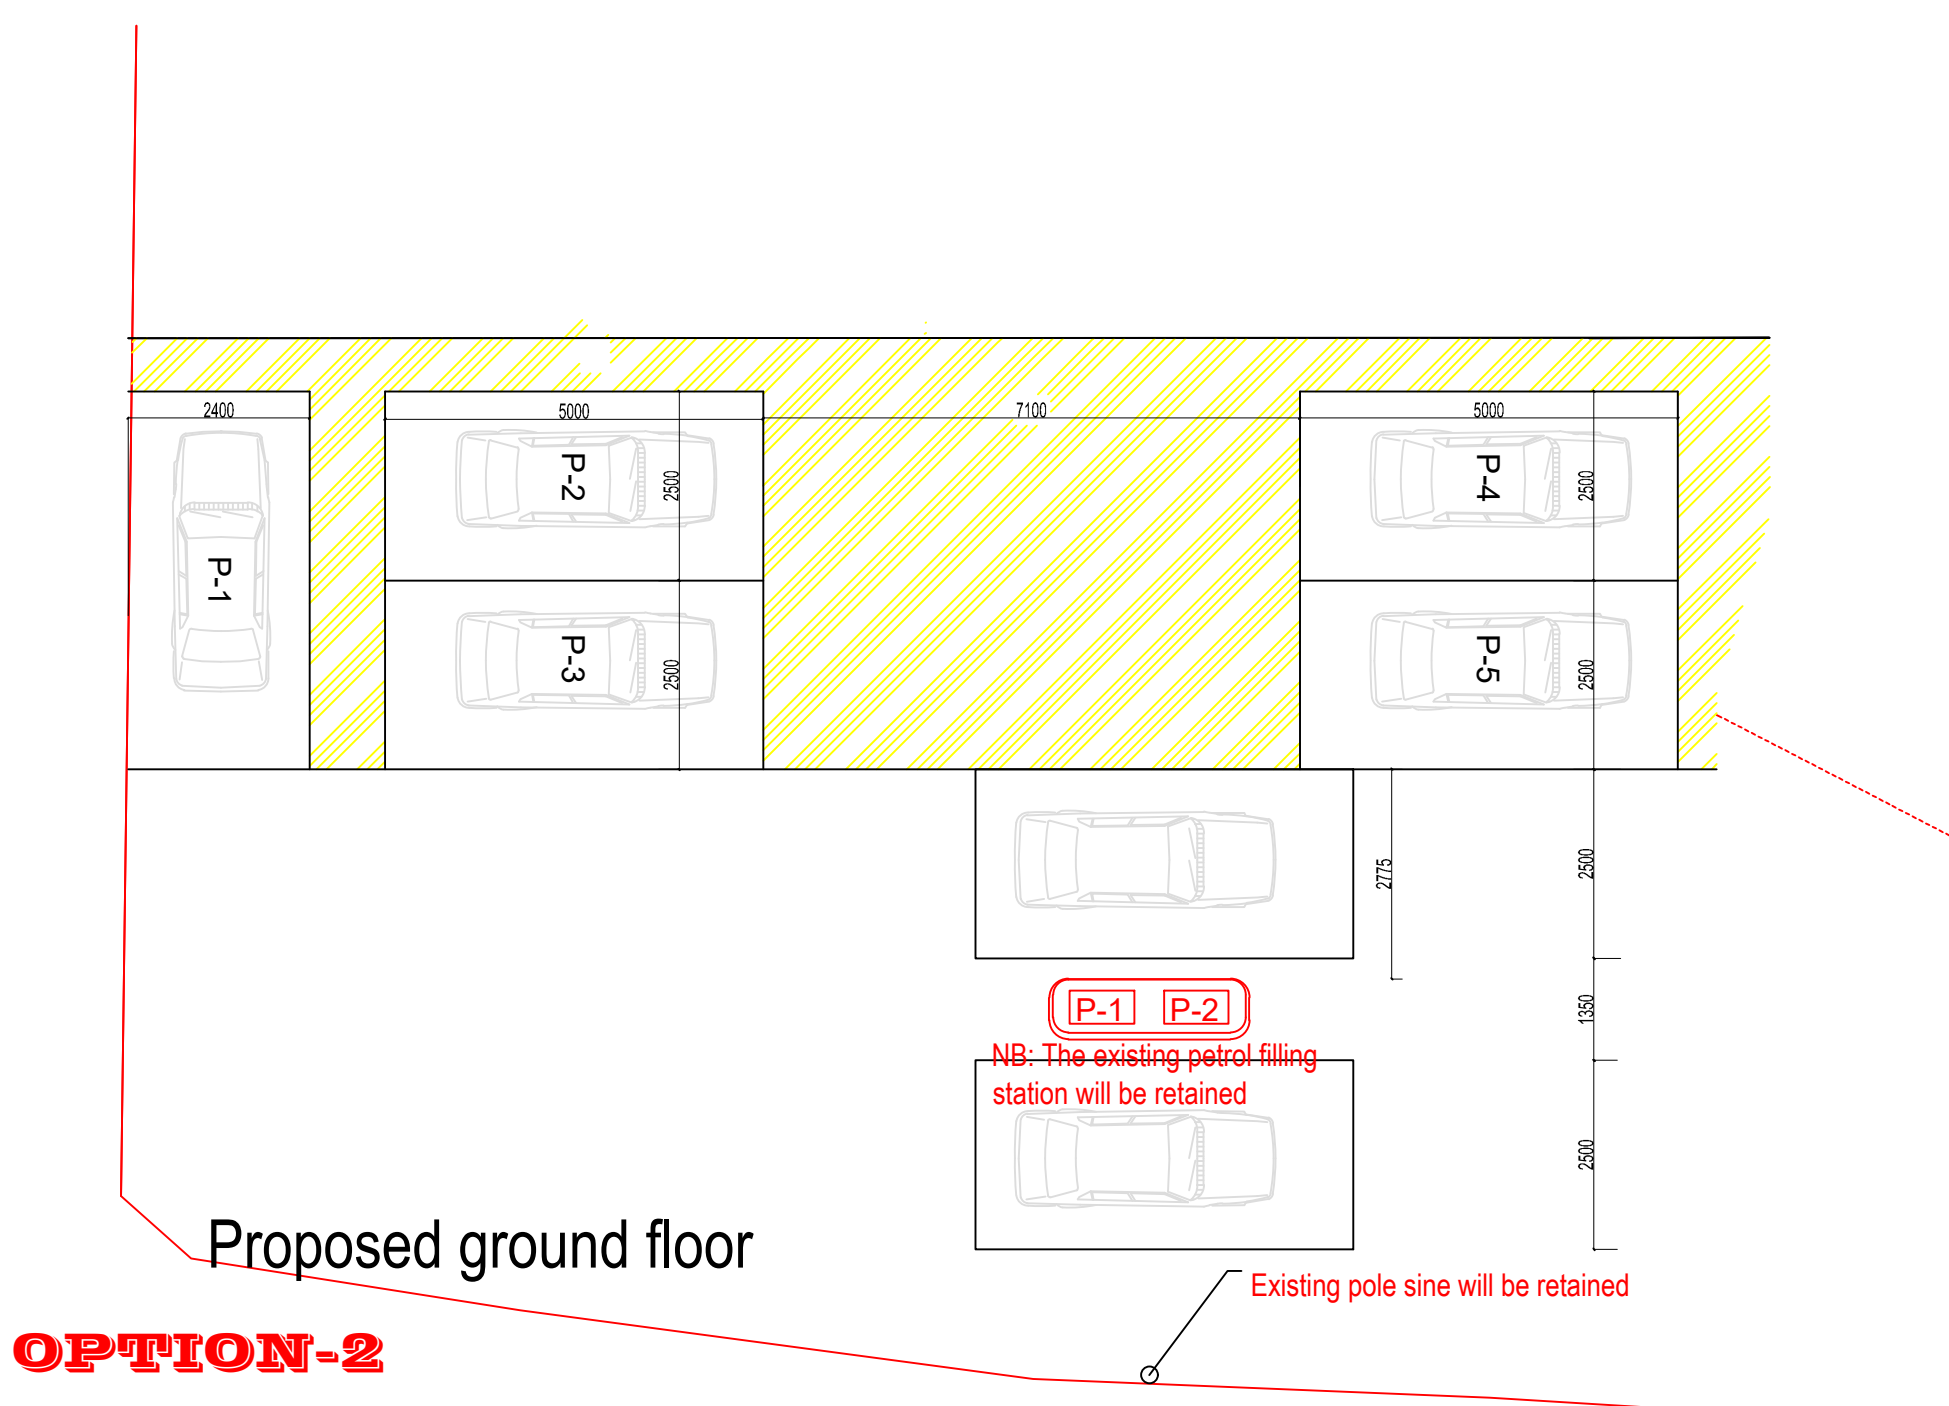
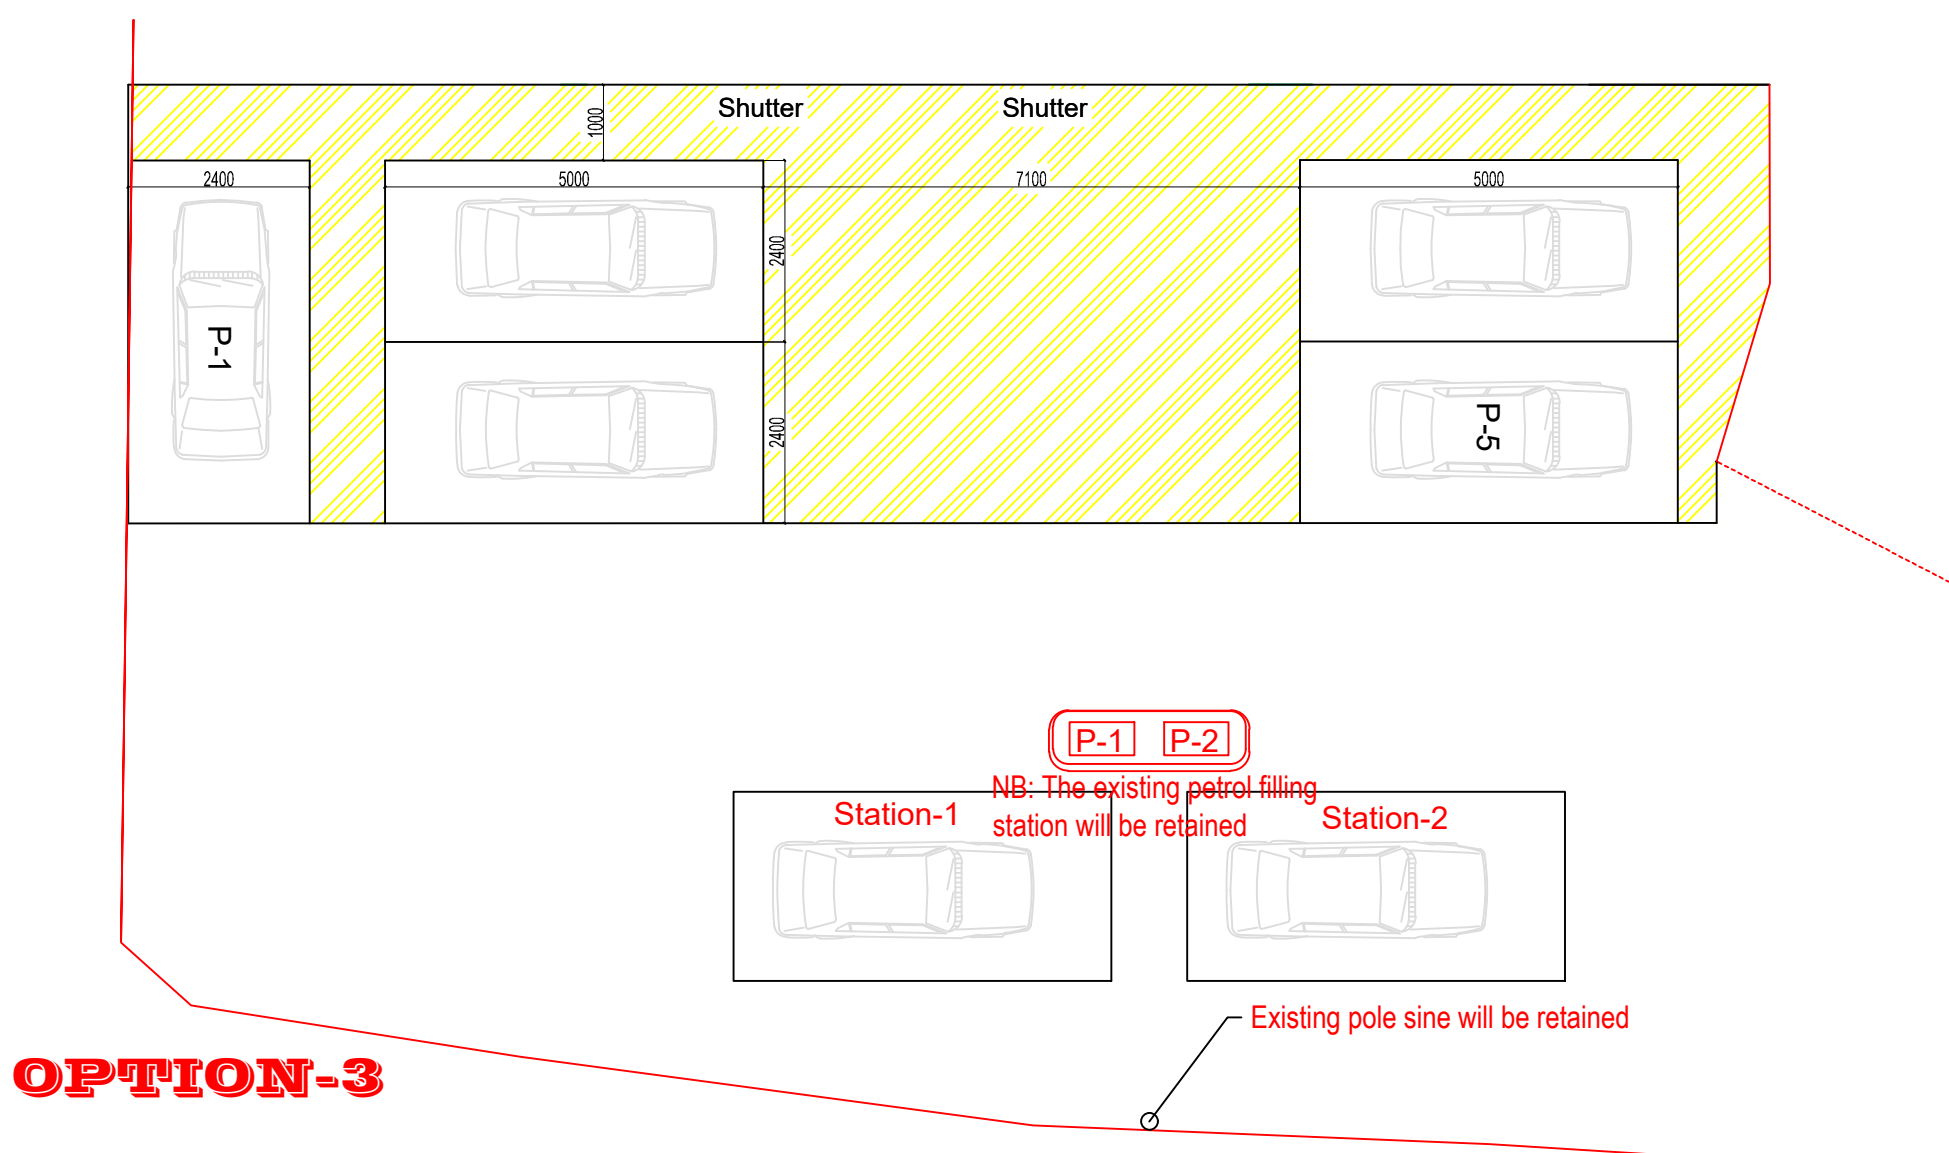
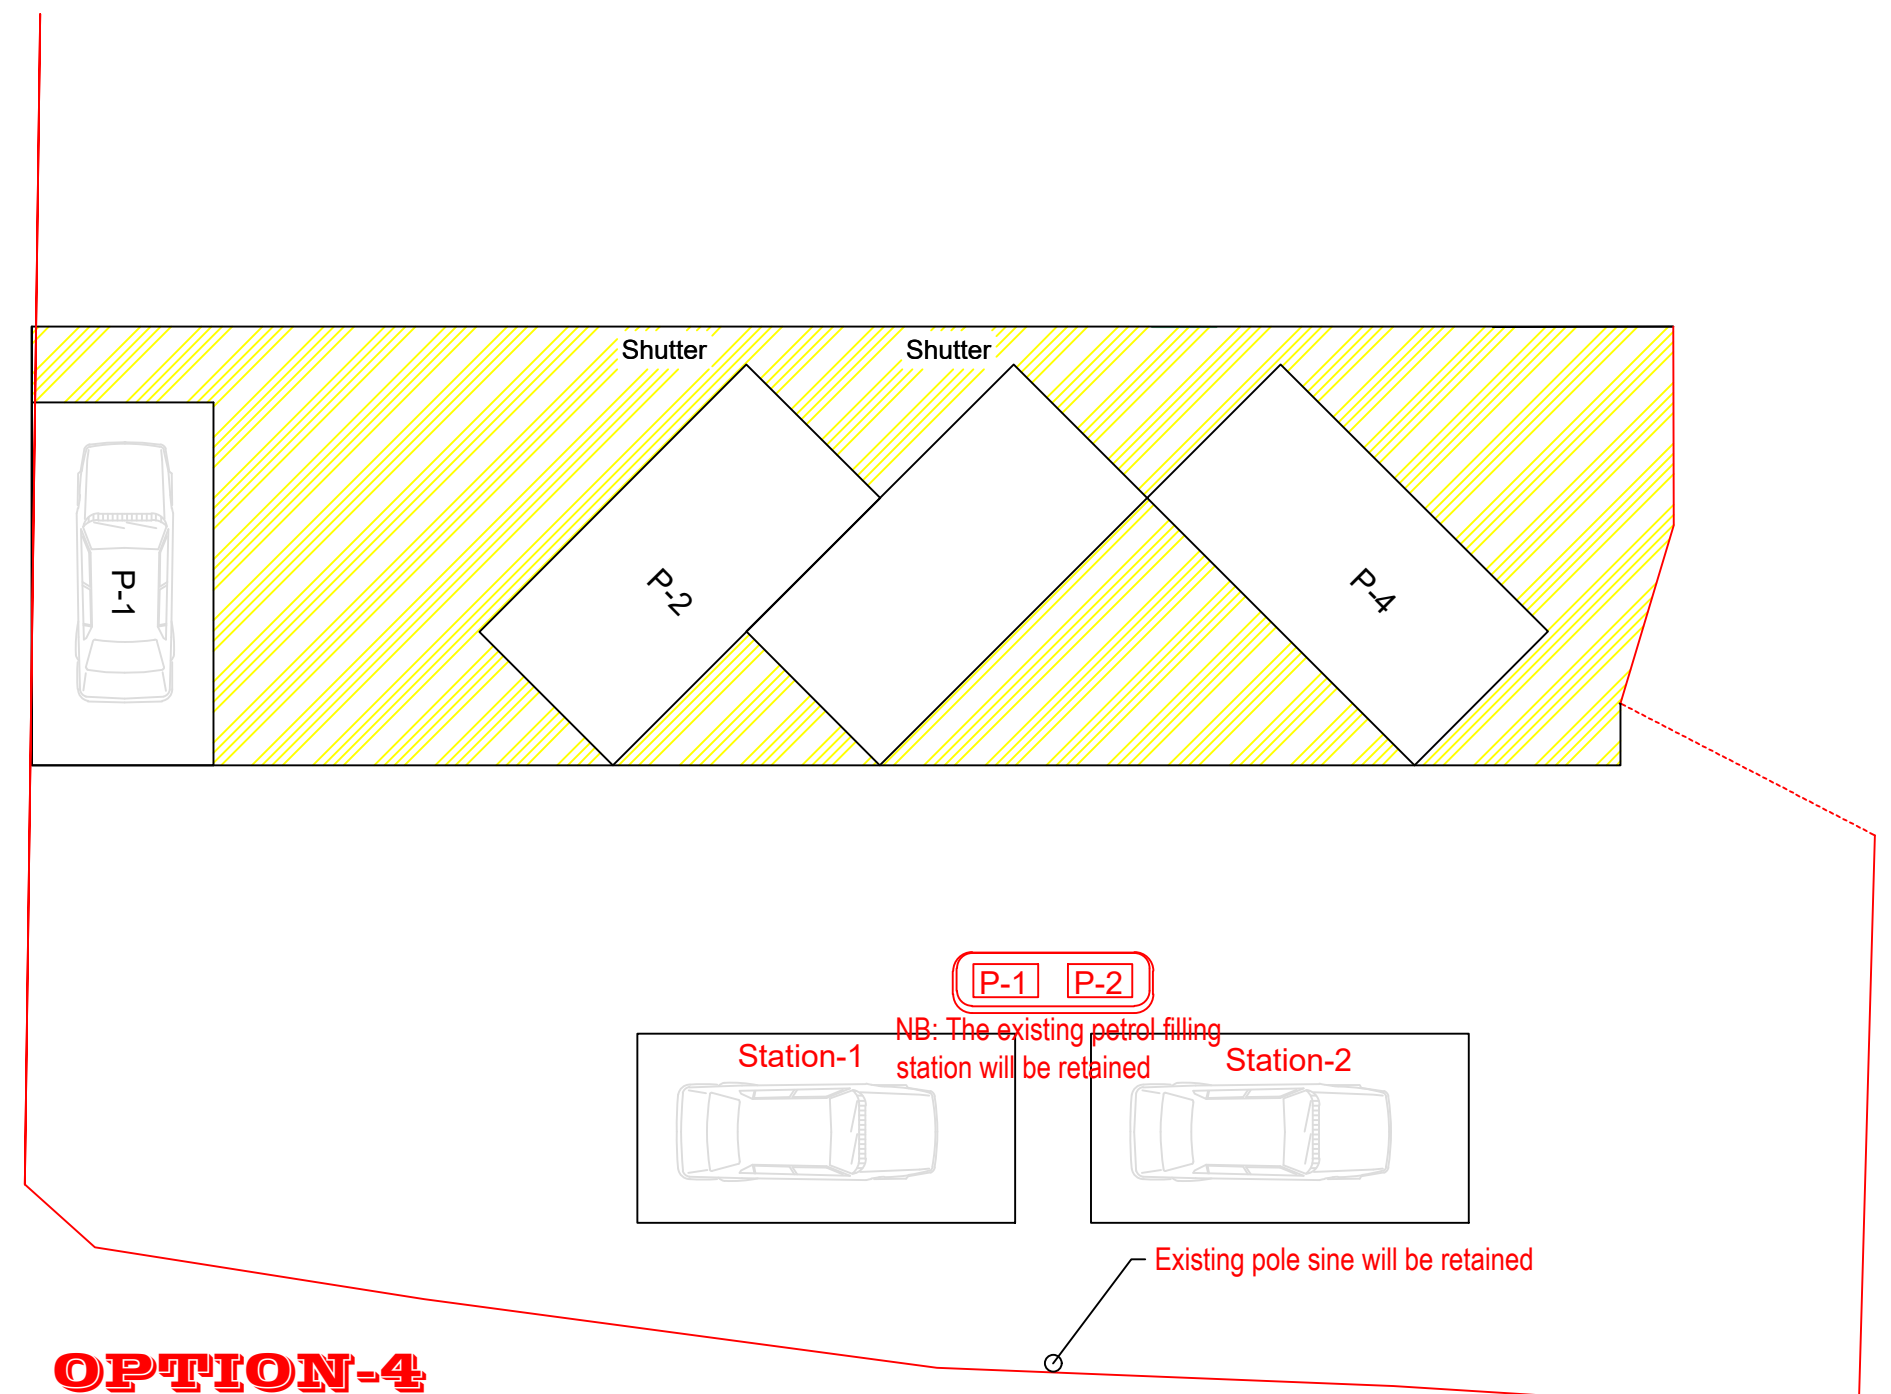


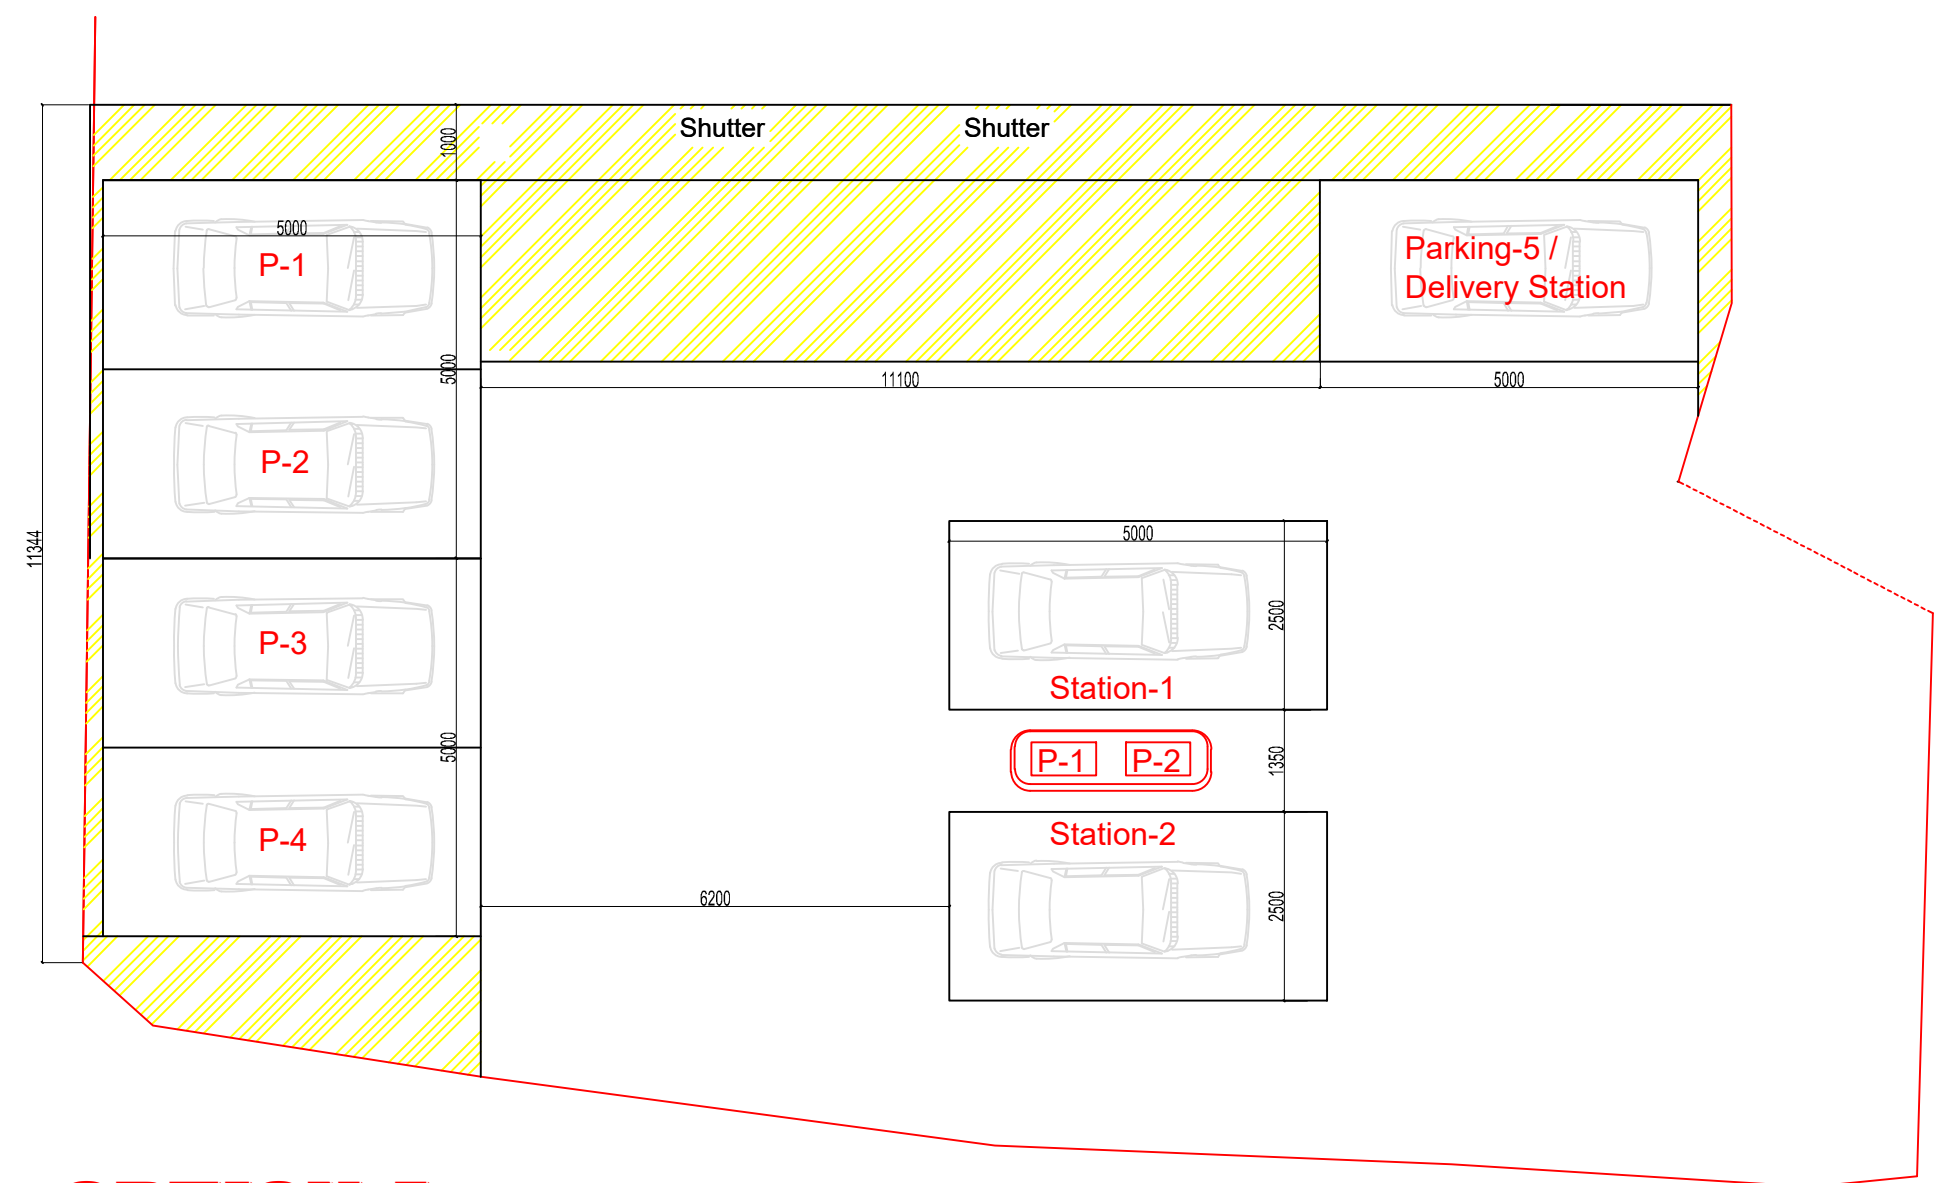

PP-2: Delivery Service Plan
PP-3: New parking layout
PP-4: New parking layout- V-3

KAM DESIGN Ltd <i>-Design, Draft -management kcamdesign@hotmail.com</i> Tel: 0116 3873641 / 07866232169		DWG. KAM:110210-2 Scale. 1:100A 1:125D Rev. PP-3 Size: A1 Date 22.07.2026	
 LABC affiliate	Drawn by K.M		