





Bicycle shell

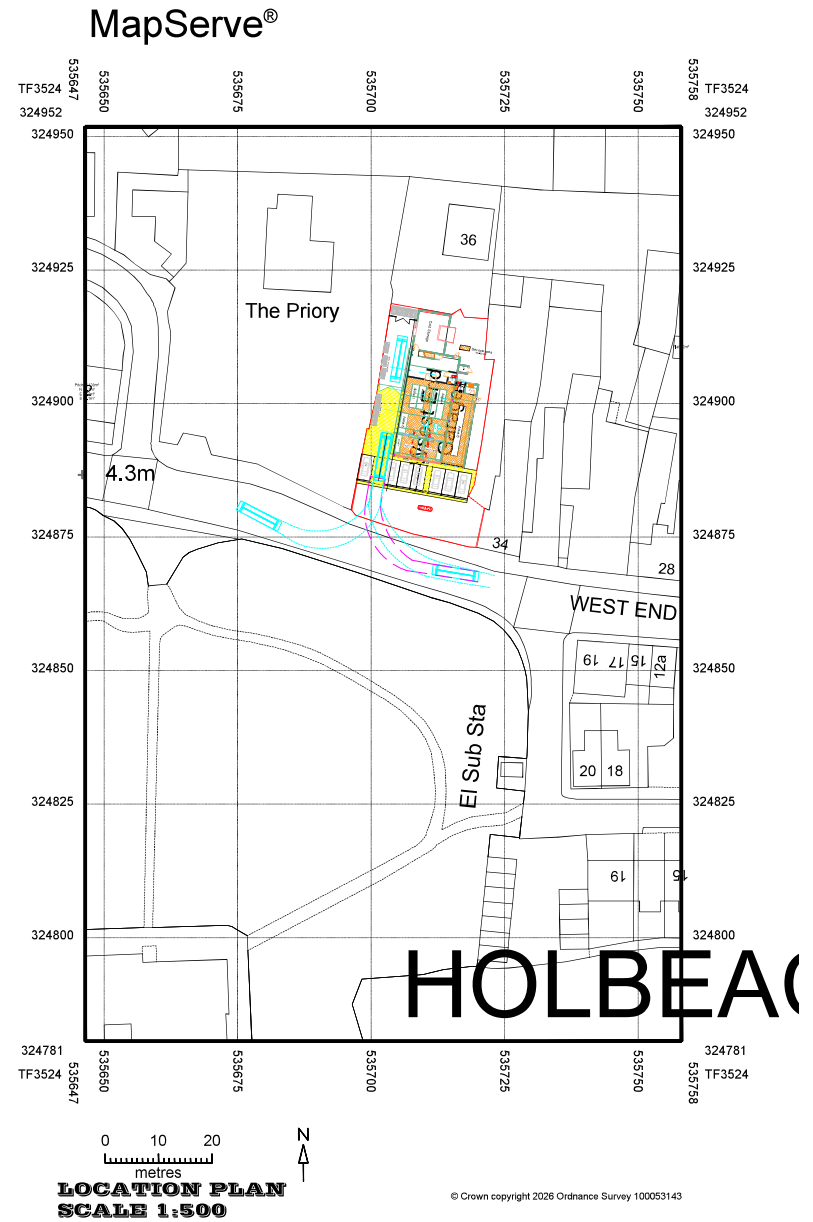

Commercial bin storage

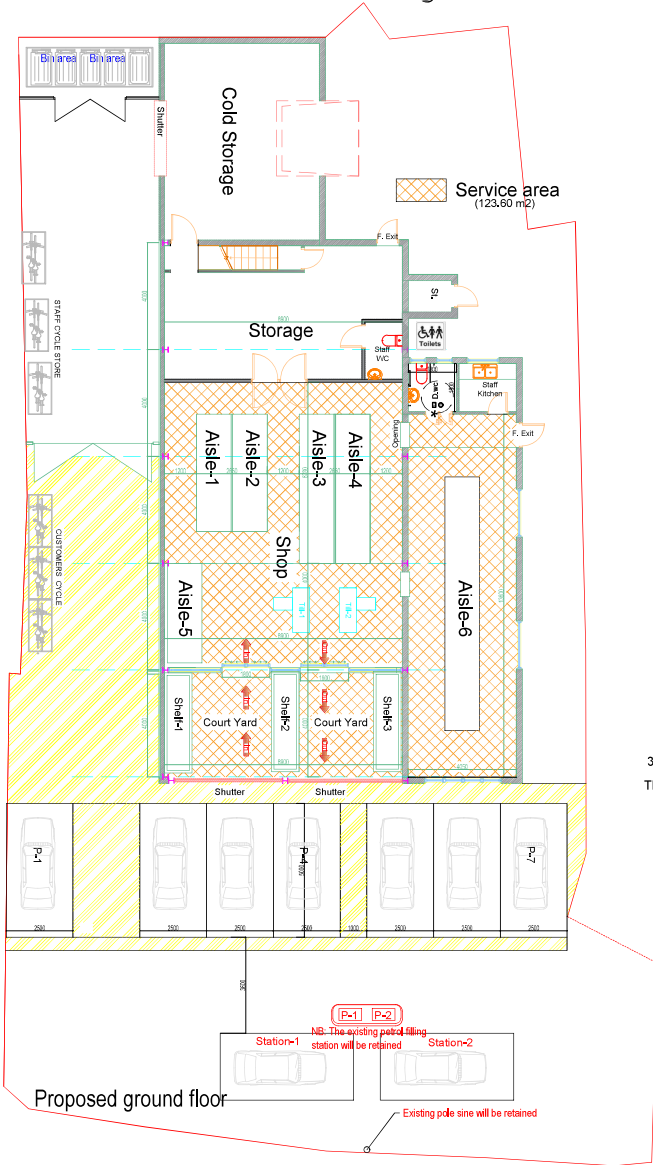

© Crown copyright 2026 Ordnance Survey 100053143

Delivery Service Plan

KAM DESIGN Ltd Design, Build, Management kam.design.built@btinternet.com Tel: 0116 2770671 / 0116 2770672	Project: 36, West End, Holbeach, Spalding (Unauthorised PET2706, West End Garage, petrol station) Job title: Change of use from an M.O.T. garage and petrol filling station facility to a (Class Sui Generis) commercial unit. (retaining the existing petrol filling station)	Drawn by: J. J. J. Check by: J. J. J. Date: 06.05.2025 Scale: 1:500 Sheet: 1 of 1 Revision: 1
---	---	--