


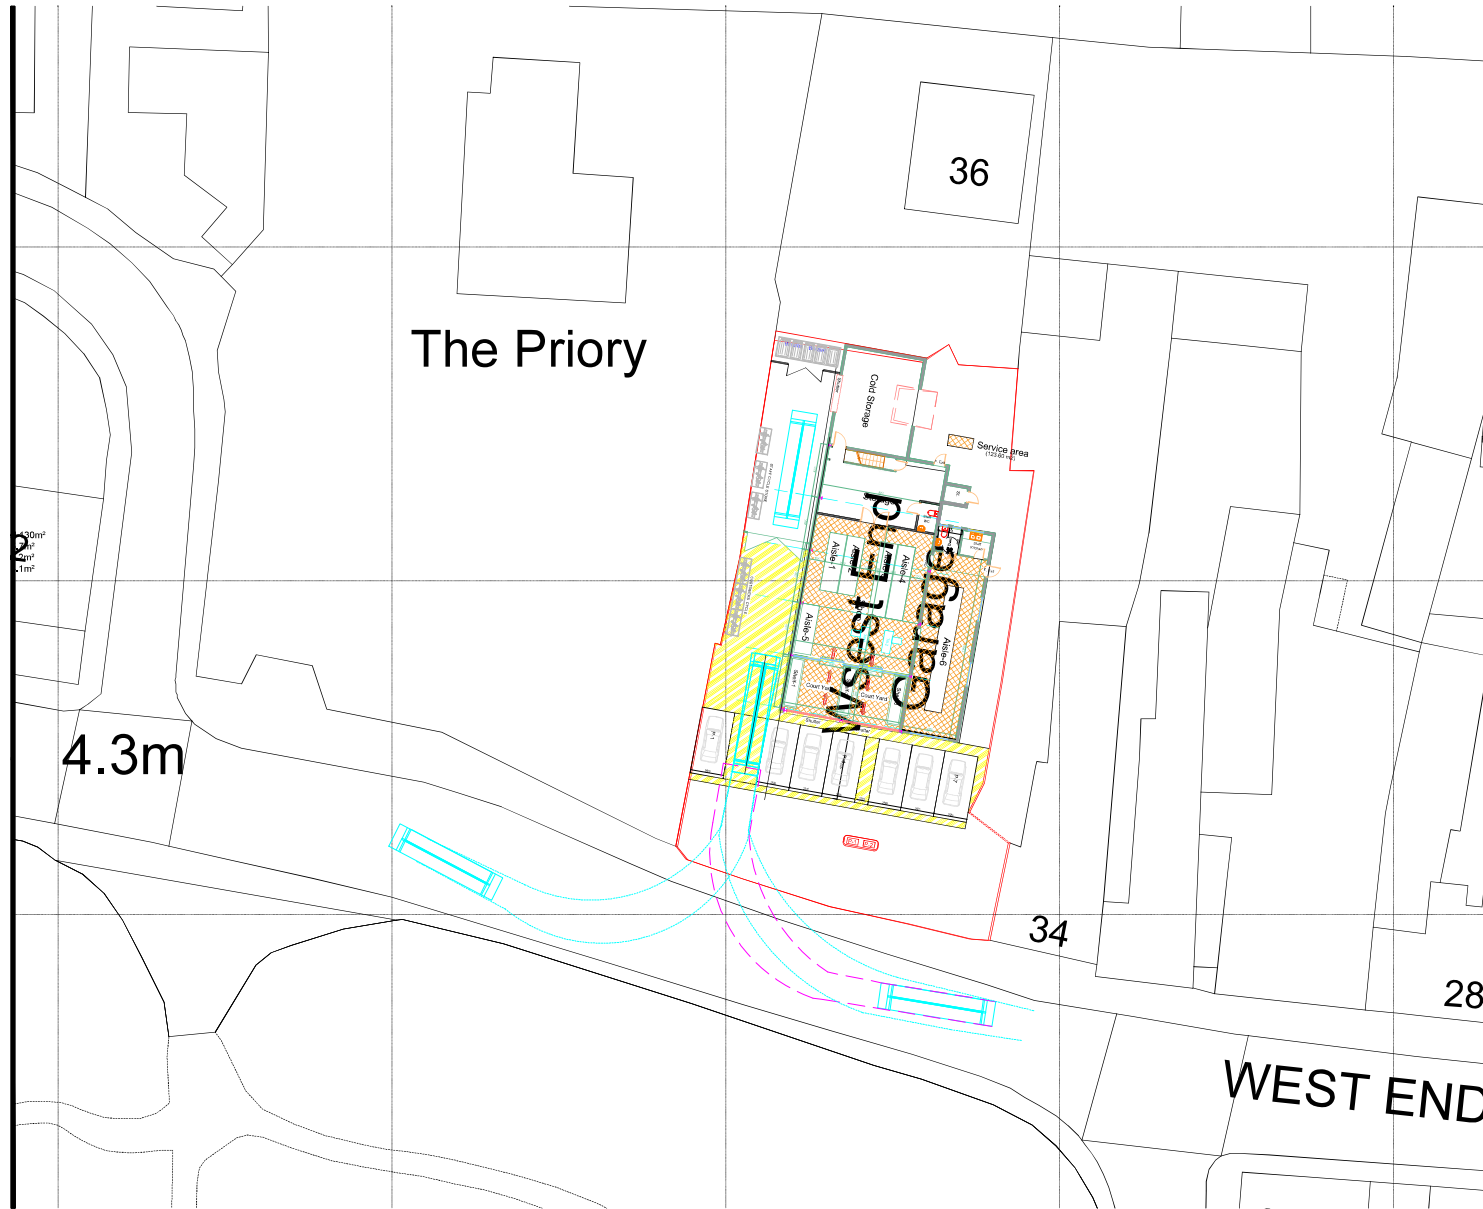

LOCATION PLAN
SCALE 1:200

KAM DESIGN Ltd —Design, Build, —management kam-design-build@bt.com Tel: 0116 4970611 / 0116 4970612		DATE: 06/05/2019 SCALE: 1:1000 PROJECT: 36-1 SHEET: 01-1
LAO	affiliates	Drawn by: JGP EC: 06
Project: 36, West End, Holbeach, Spalding Unconstrained, PE12 7HA, West End Garage (petrol station) Job title: Change of use from an MOT, garage and petrol filling station facility to a (Class Sui Generis) commercial unit, (retaining the existing petrol filling station)		