




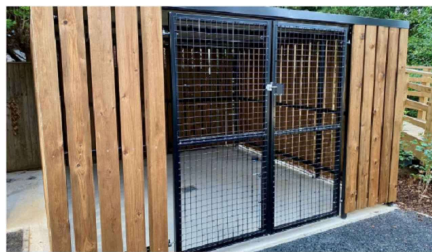

Bicycle shell

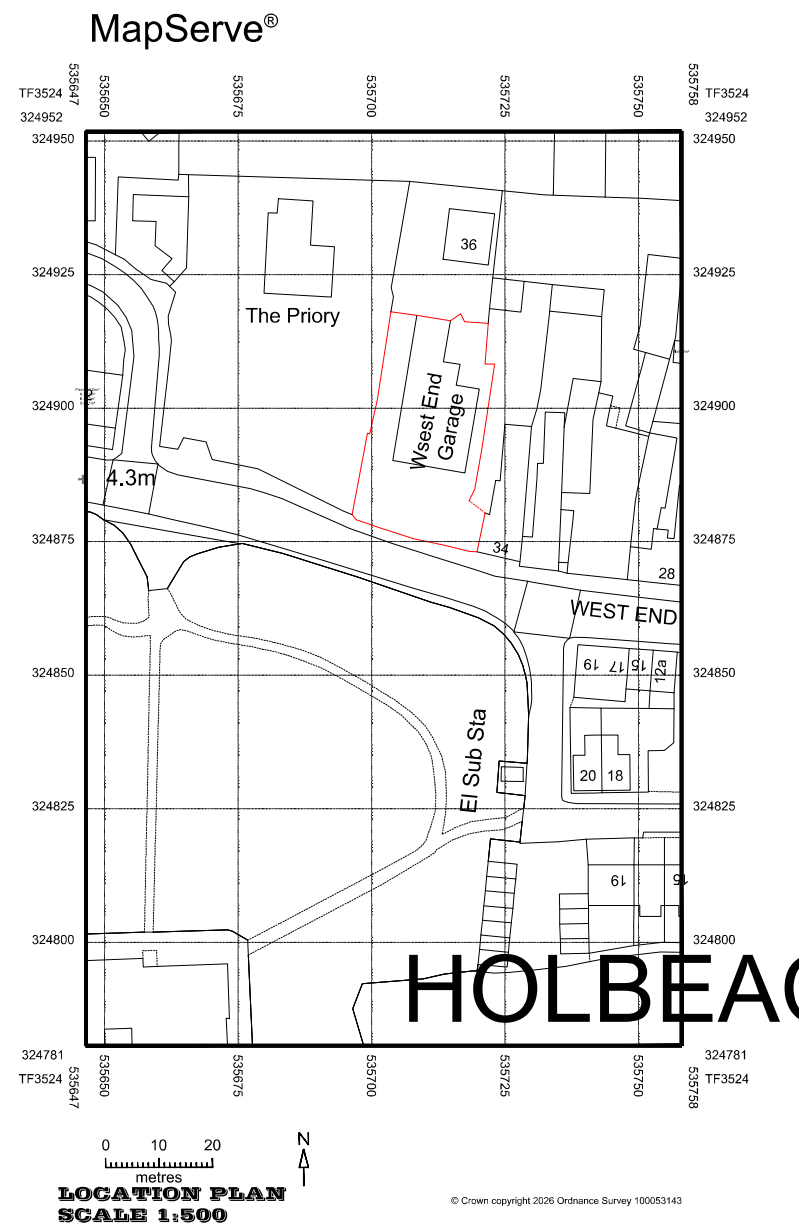

Commercial bin storage

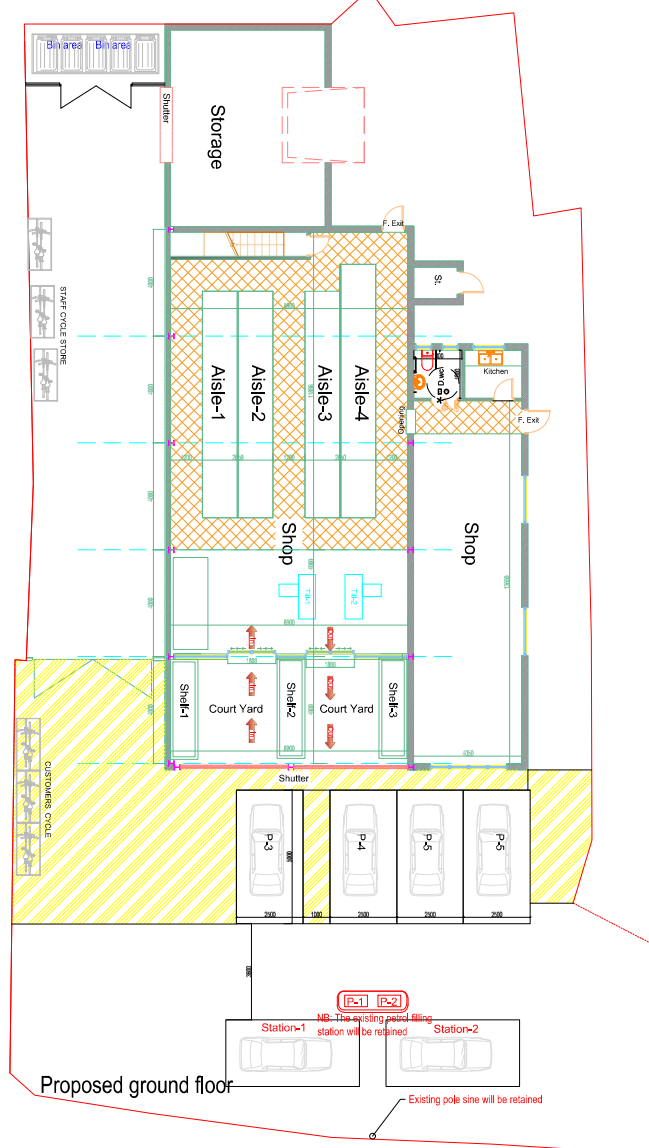

© Crown copyright 2026 Ordnance Survey 100053143



KAM DESIGN Ltd
- design built -
- managers built@gmail.com
tel: 01753 507001 / 01753521290



LABC
 affiliated

DIRL: KAM-110001
 Scale: 1:1000 L:10
 Date: PD Date: 24.02.20
 Drawn By: M.

Projects: 56, West End, Hoboach, Spaling,
 Lincolshire, PE12 7HA (West End Garage petrol Station)
Job title: Change of use from an MOT, garage and petrol
 filling station facility to a (Class SU1 Generators) commercial unit,
 (retaining the existing petrol filling station)