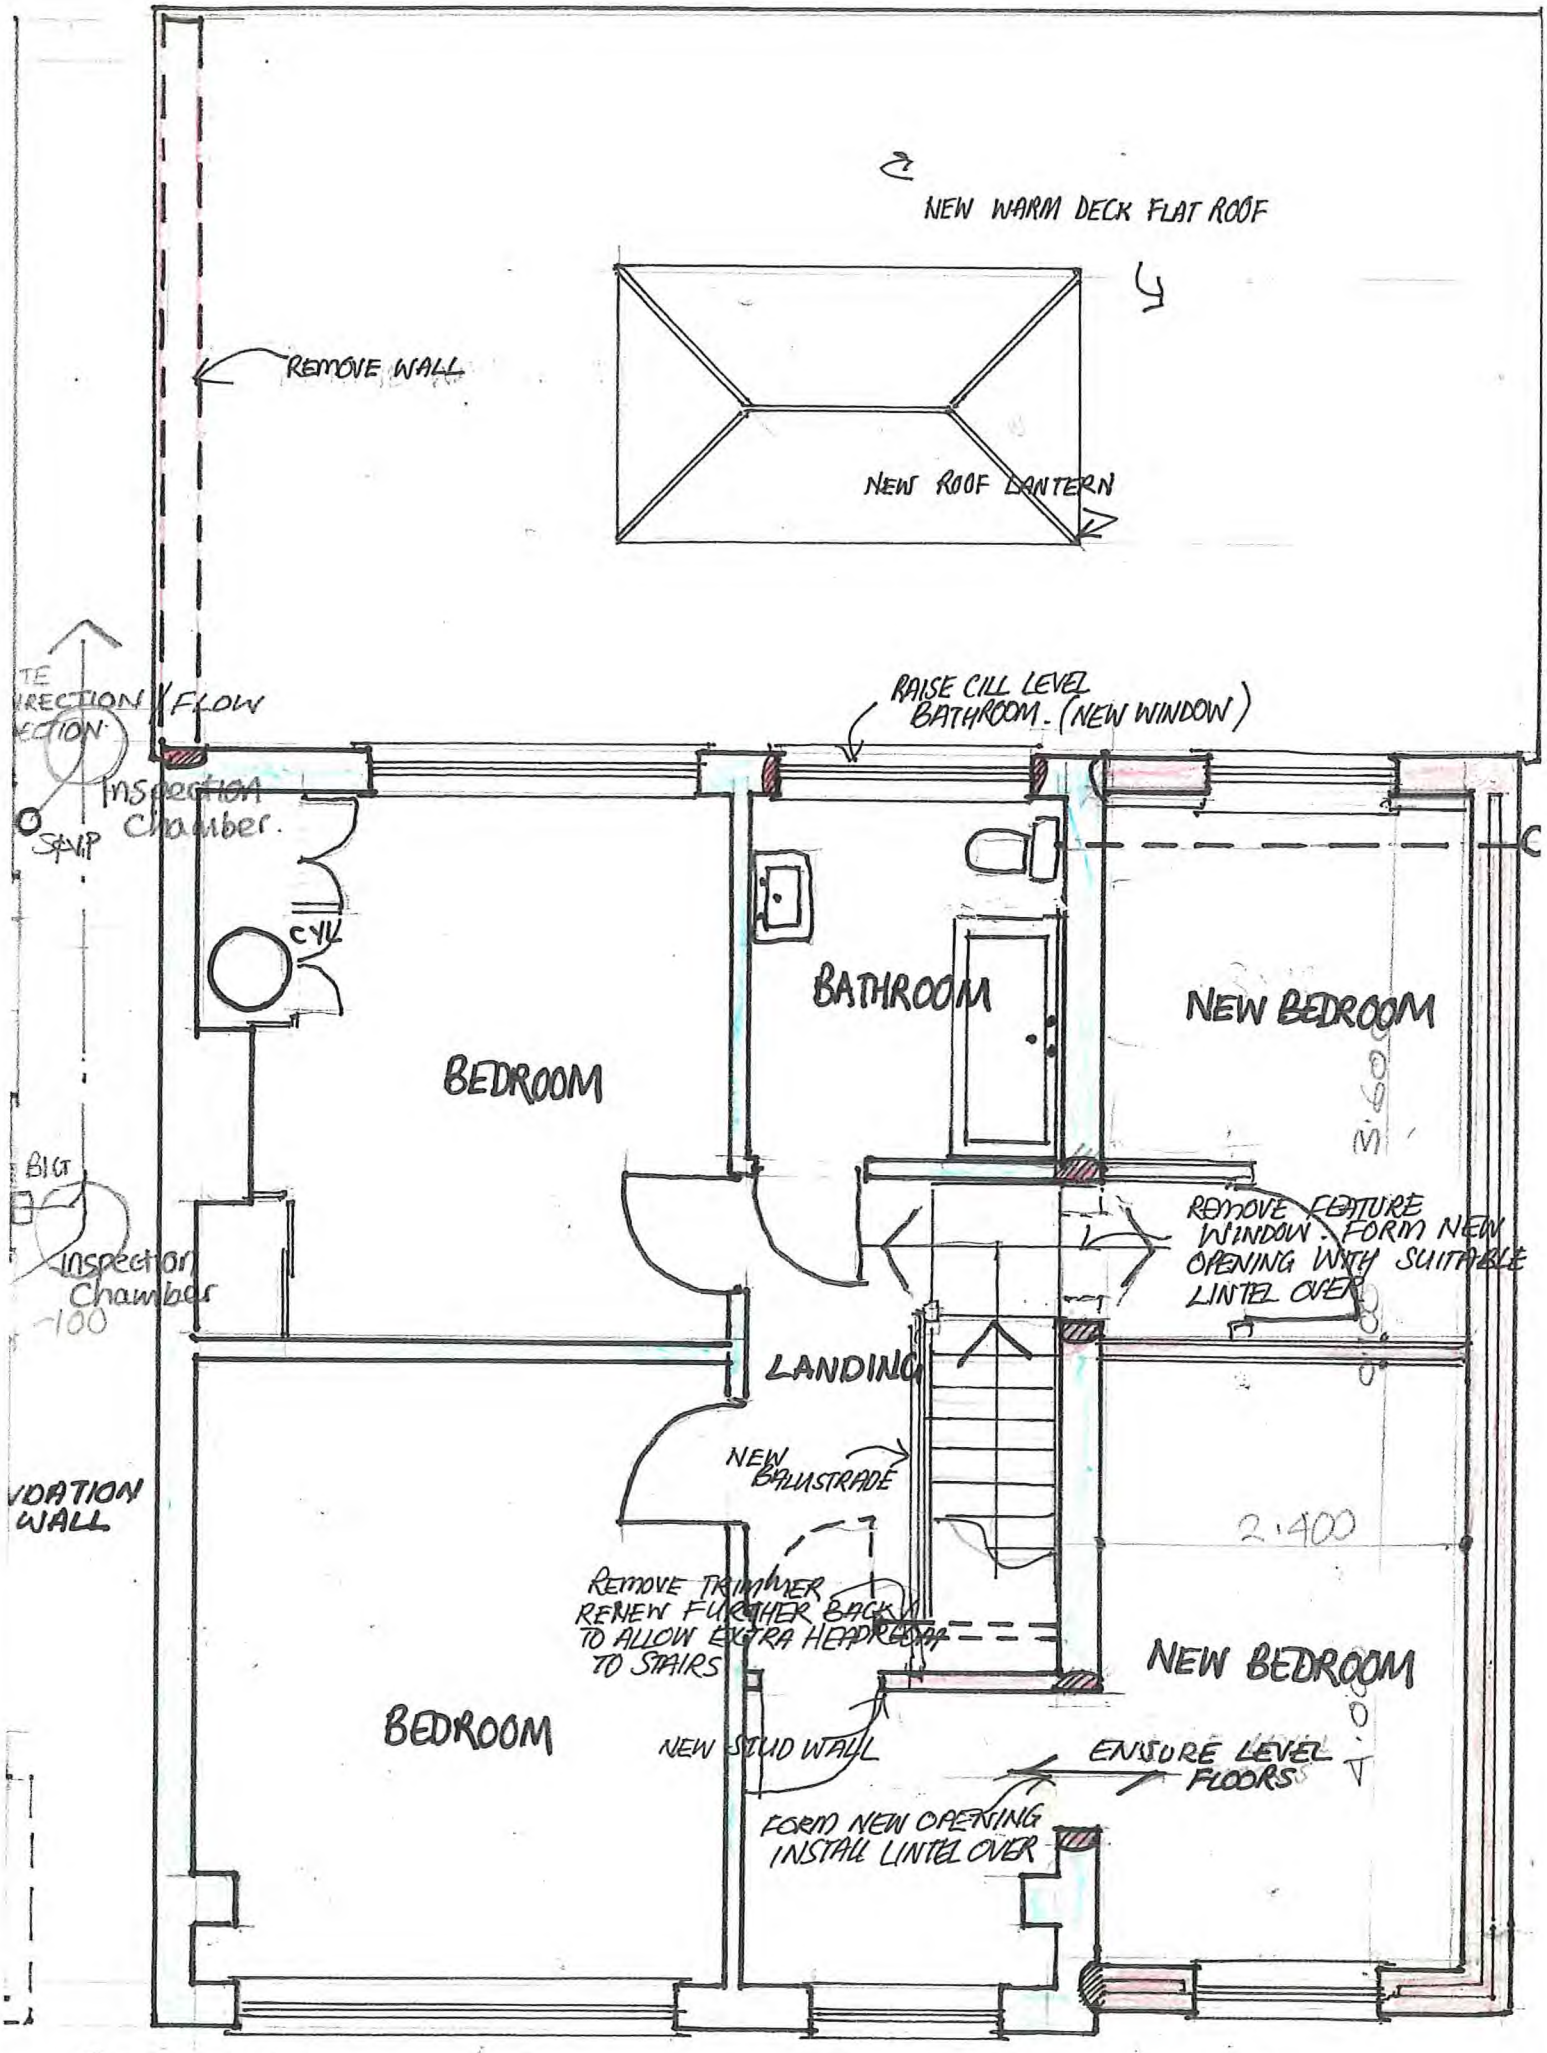


SCALE 1:50

FIRST FLOOR PROPOSED

SCALE 1:50

DRAW No: BURNS MAR 25-02