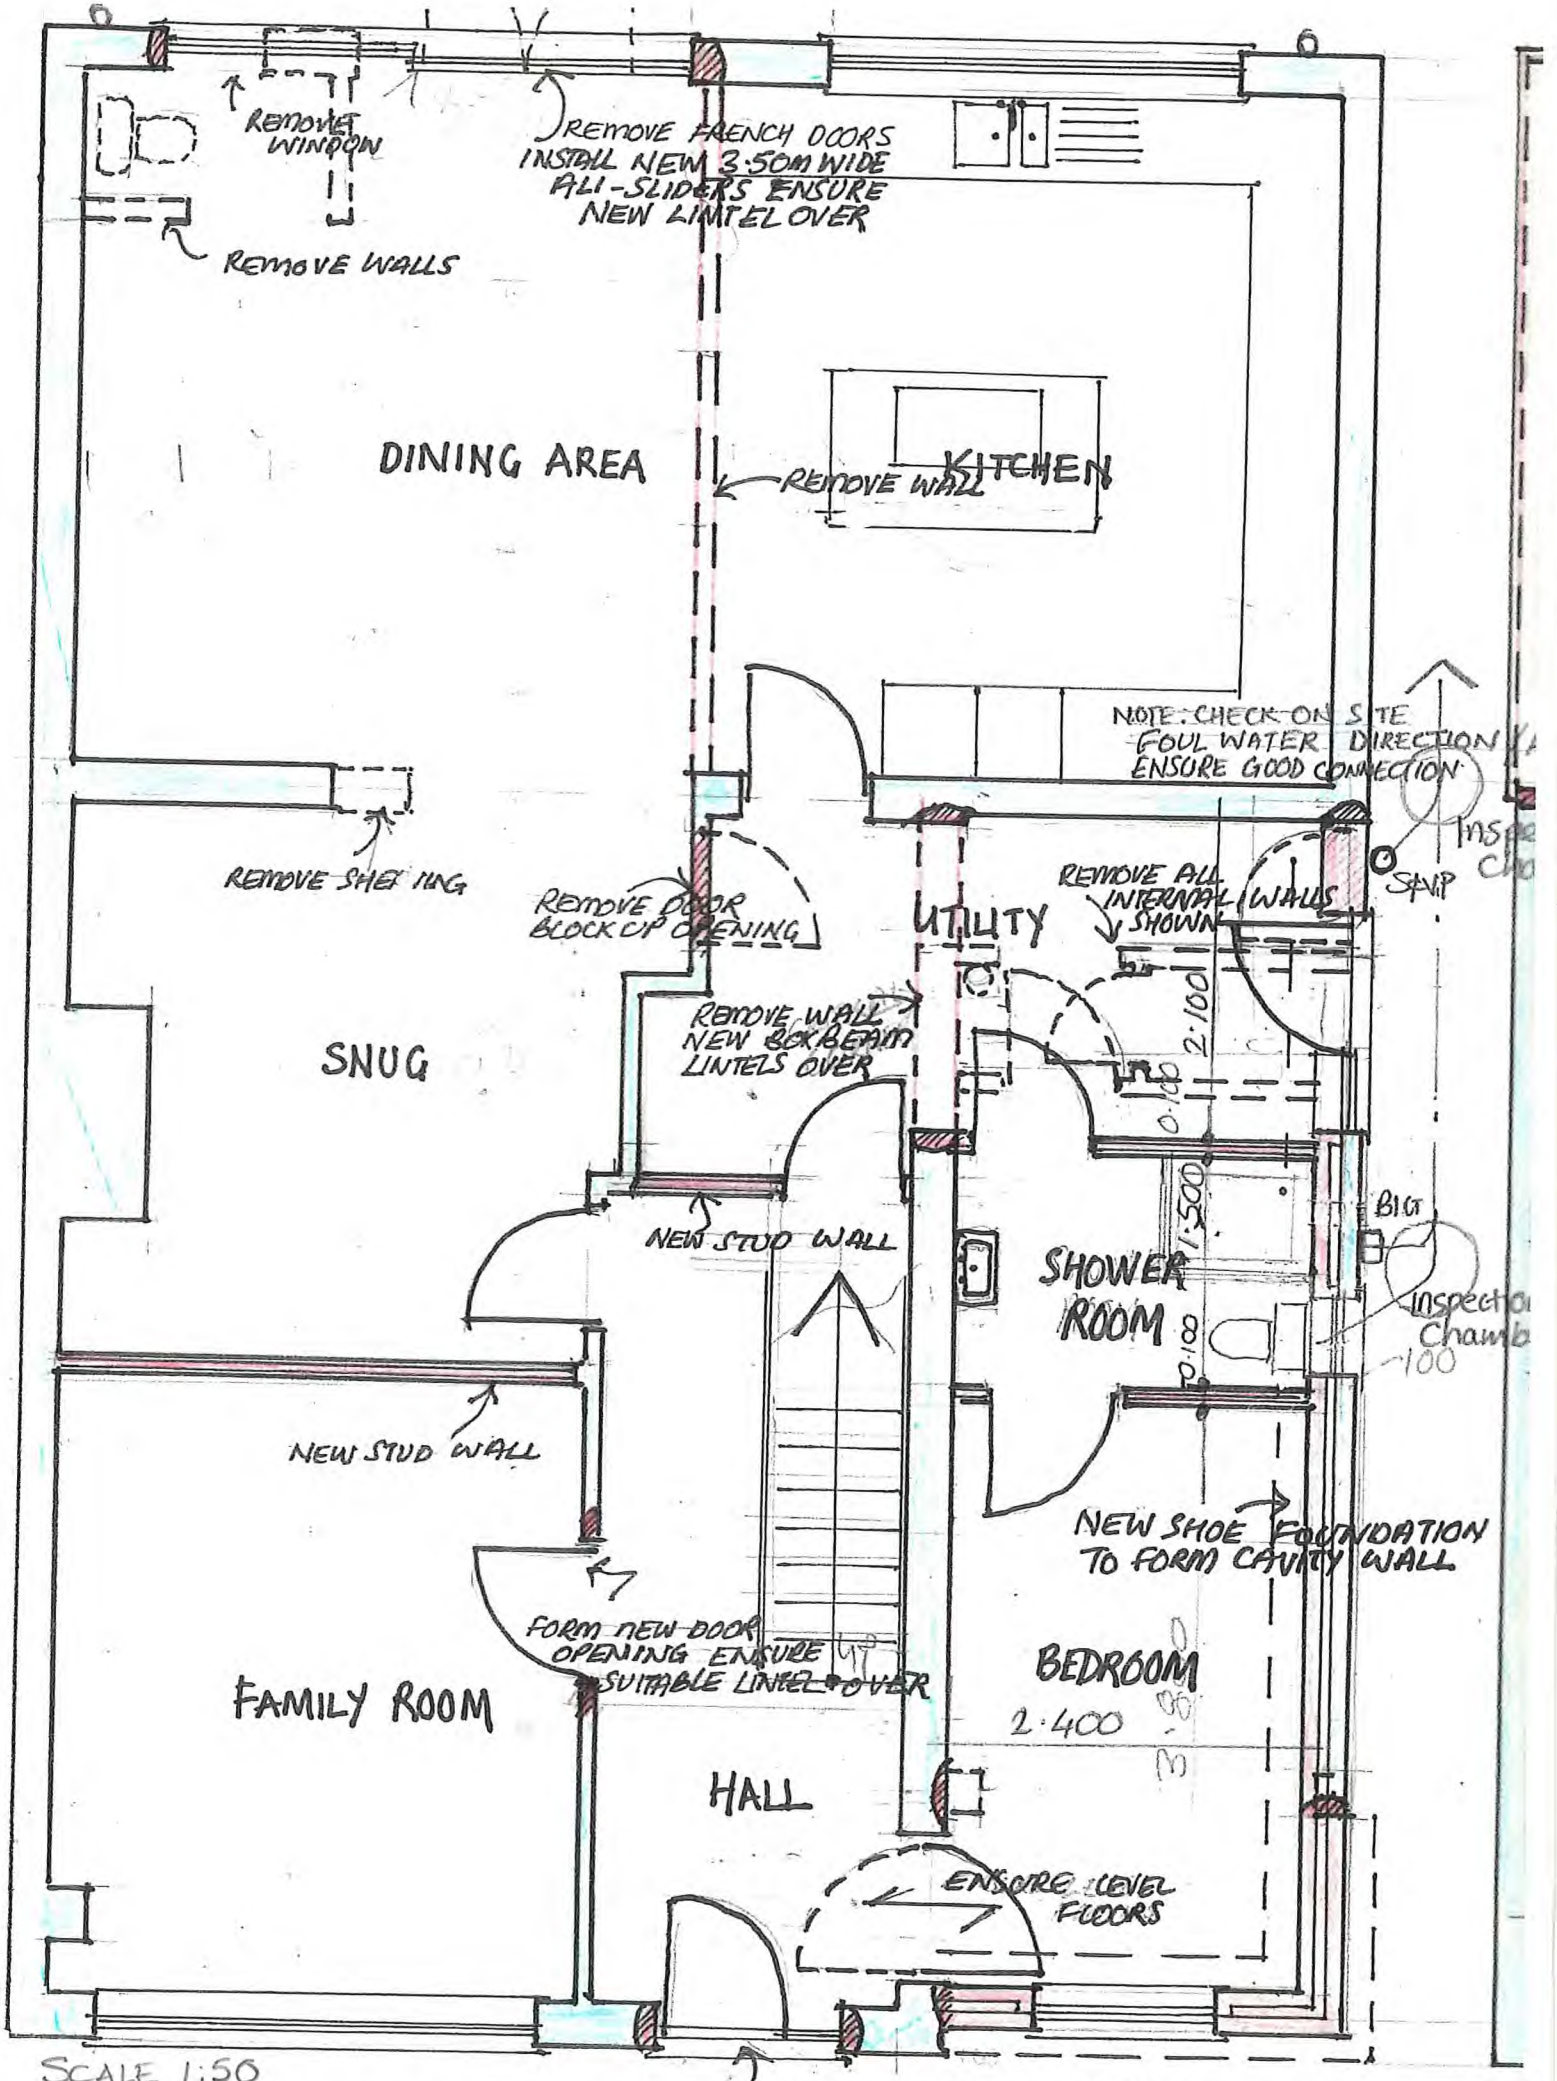


SCALE 1:50

GROUND FLOOR PROPOSED

DRAW NO: BURNS MAR 25 - 01