

LOCATION PLAN


Scale 1:2500

O.S. Map ref. TF 3624
Crown Copyright Reserved.


Vertical d.p.c. at jambs to be 'Damcor' or similar (insulated)

New windows to be P.V.C. double glazed with vertical and horizontal d.p.c.s. Provide 4,000 mm² trickle ventilation to Bedrooms.


To Bathroom provide fan capable of extracting 15litres per second and at least 3 air changes per hour with 15 minute overrun period.

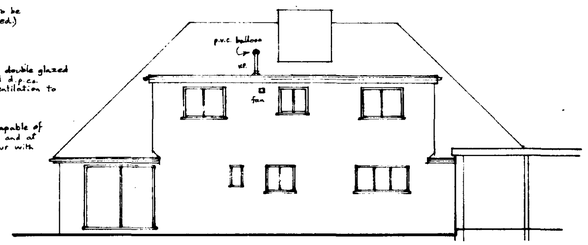


NORTH (rear)

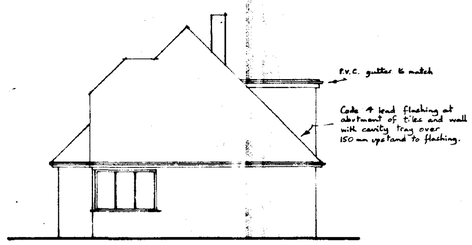

EAST.

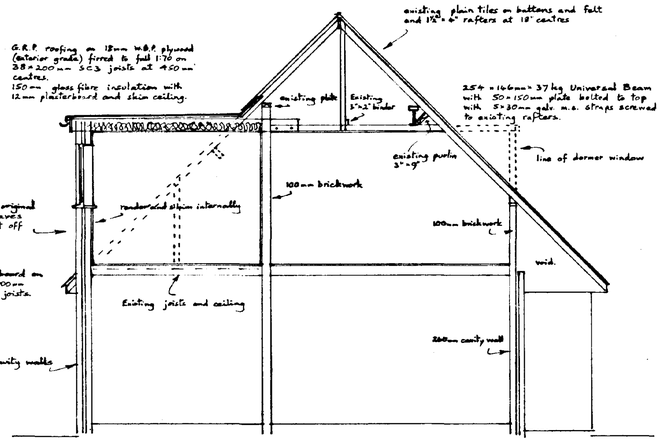

CROSS SECTION

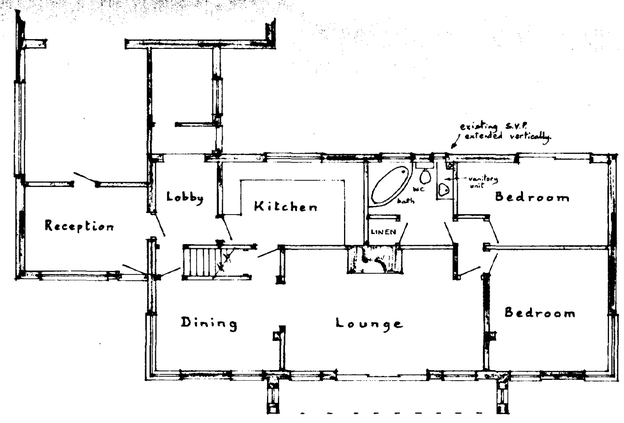

GROUND FLOOR

Bond new and existing walls with Furfix profiles to maker's details.


Existing S.V.P. extended vertically.

Fit P.V.C. wastes with 75 mm deep seal traps all to be accessible for clearing blockages; 32 mm to basin and 50 mm to bath.


new wall built off existing with 100 mm Thermalite

steel partition formed with 50 x 75 mm stud work at 400 mm centres with head and base plates and faced both sides with 12 mm plasterboard and skim. Support partition on double joists.

2/127 x 76 mm steel beams with 6 mm plate bolted on top to receive cavity wall

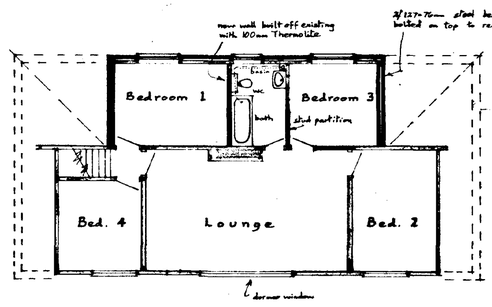

FIRST FLOOR

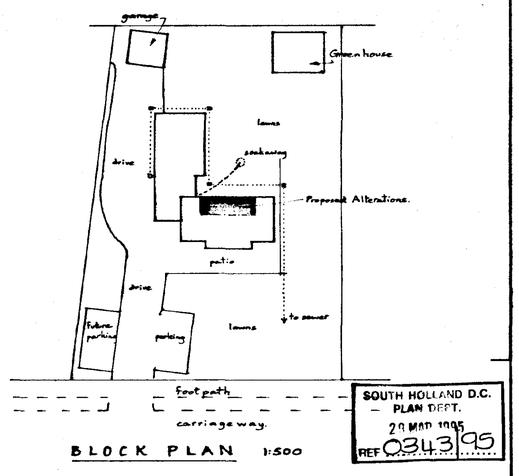

BLOCK PLAN 1:500

SOUTH HOLLAND D.C.
PLAN DEPT.
29 MAR 1995
REF 0343/95

These plans are based on previous drawings and all measurements are to be checked on site. Any discrepancies to be reported to client and designer.

Mr. and Mrs. D. J. Willcox,
Mayfield Rest Home,
Fleet Street, HOLBEACH.

DETERMINED PLAN

Scale: 1:100 and 1:50	
Drawing No: 1	L. A. Ref.: B. Rugg Planning H
Date: January 1995	

A. ROFFE
BUILDING DESIGN & PLANS
1 Green Lane,
SPALDING,
Lincs. PE11 2YB
Tel. (0775) 723680

SUMMIT

7005-9897