
Moulton Design

Planning & Architecture

63 East Cob Gate, Moulton, Lincolnshire PE12 6QJ
Tel / Fax 01406 373307 Principal : Alan J. Finch

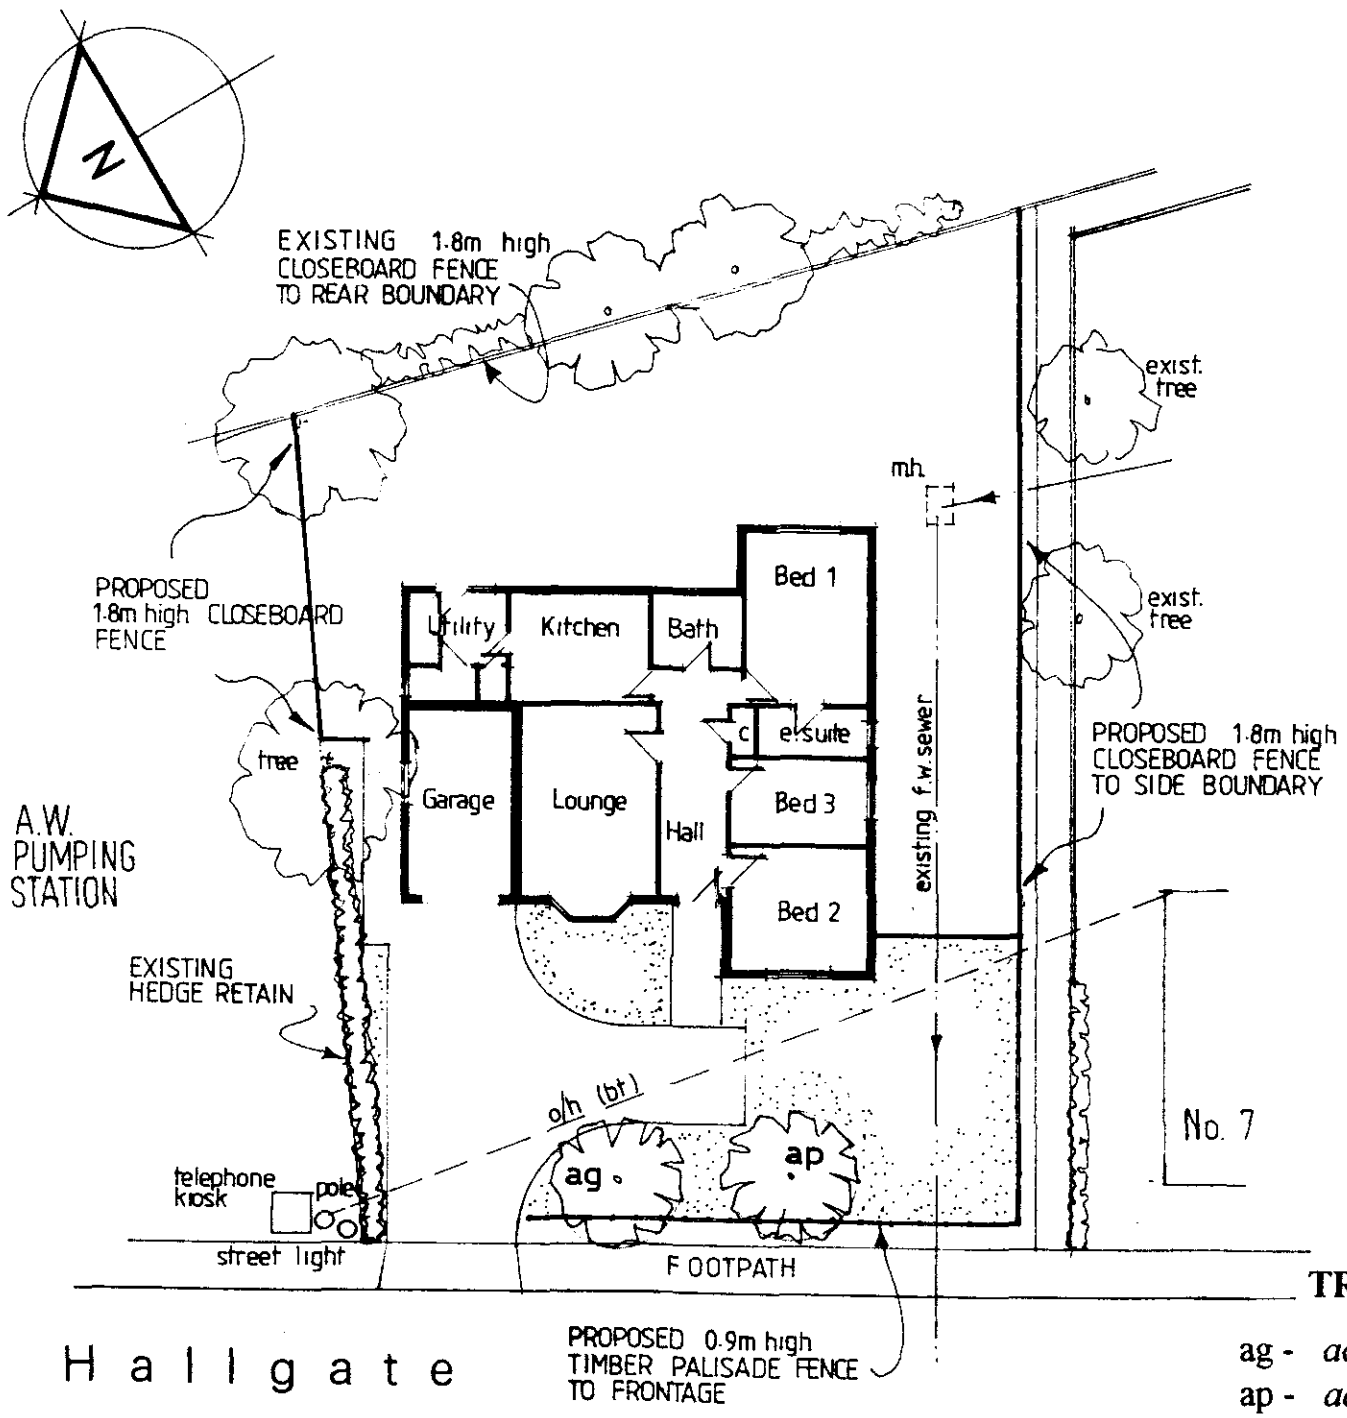


SITE LAYOUT

~~1:500~~
1:200 *

TREE PLANTING

ag - *acer griseum* (paperbark maple)
ap - *acer platanoides 'crimson king'* (purple leaf maple)

planting heights 1.8 - 2.4m using suitable stakes & ties

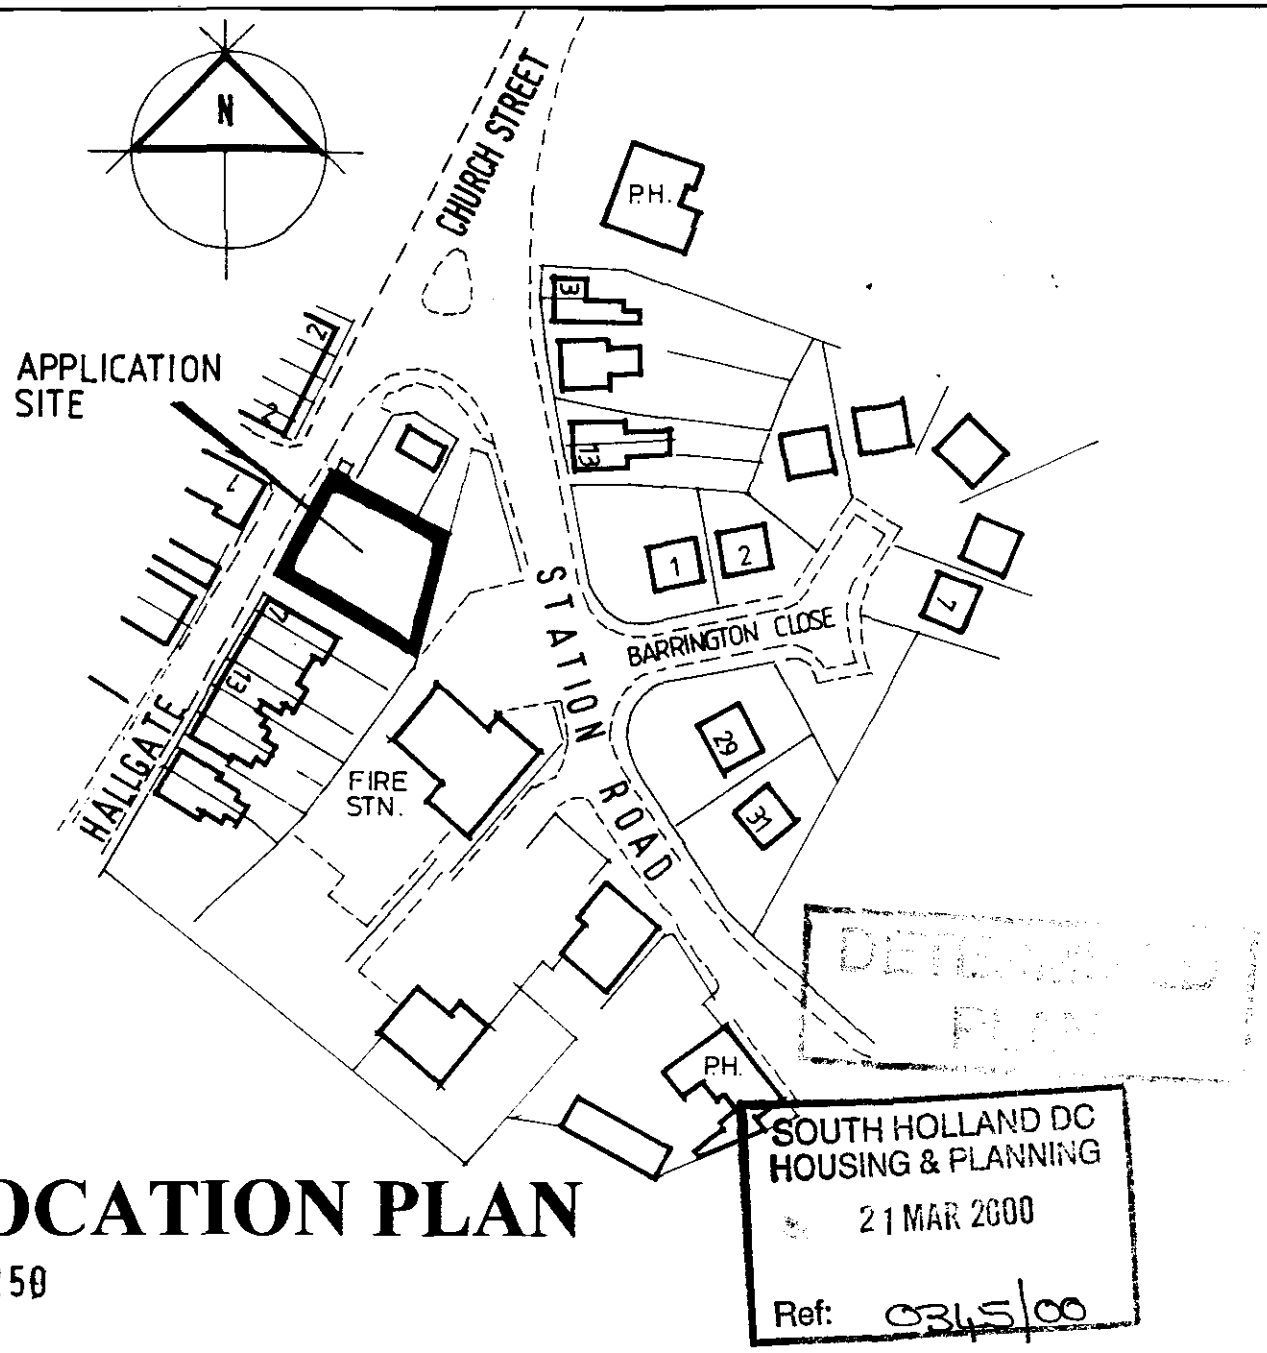

LOCATION PLAN

1:1250

SOUTH HOLLAND DC
HOUSING & PLANNING
21 MAR 2000
Ref: 0345/00

Proposed Detached Bungalow
Hallgate Holbeach
for Kings Quality Homes

Location Plan
Site Layout

scales as indicated 03/00 000308/01