



SANDOWN - Floor Layout & Elevations

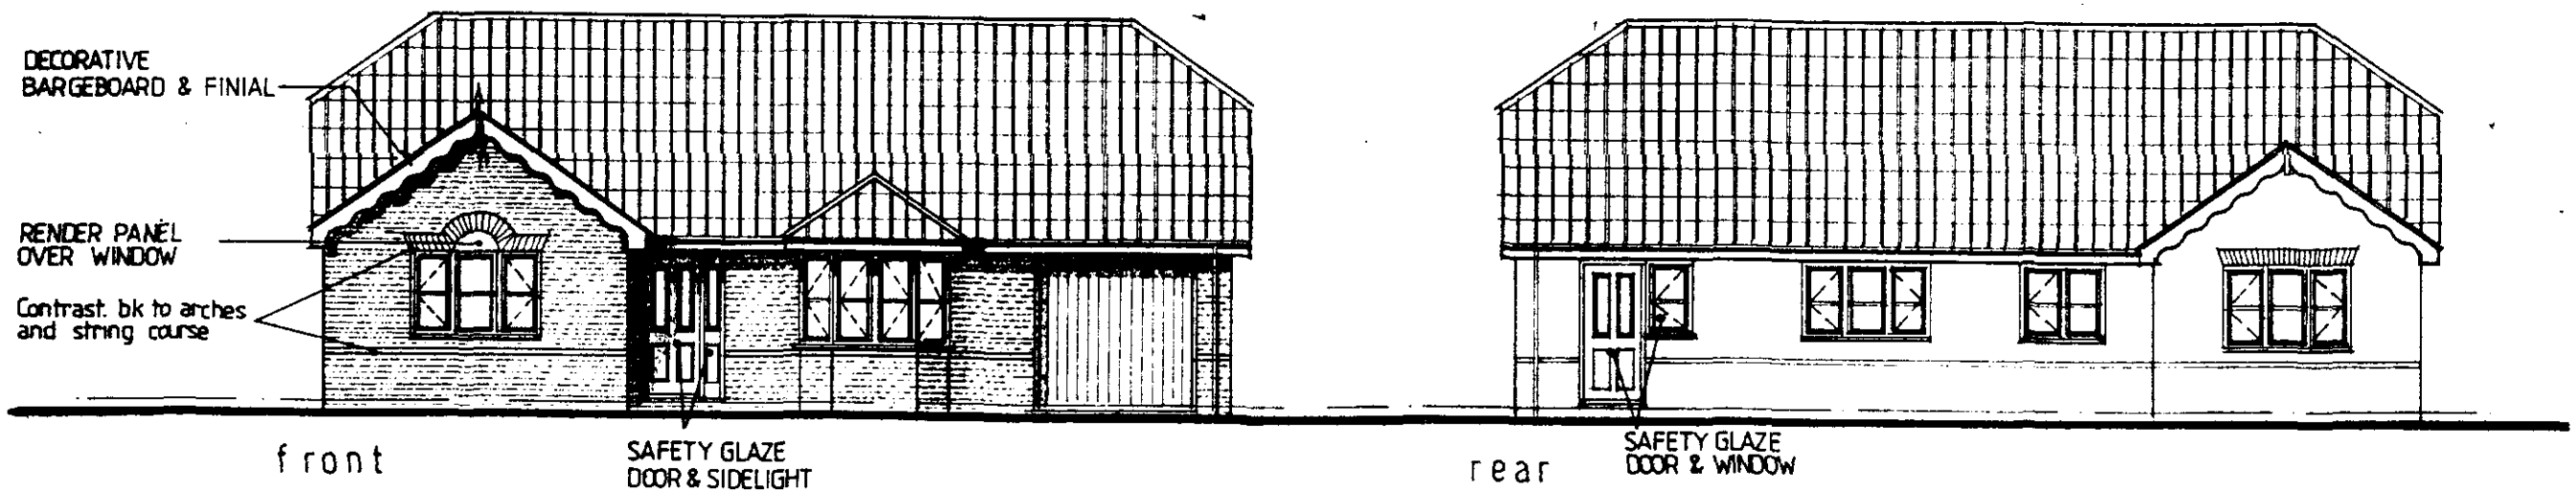

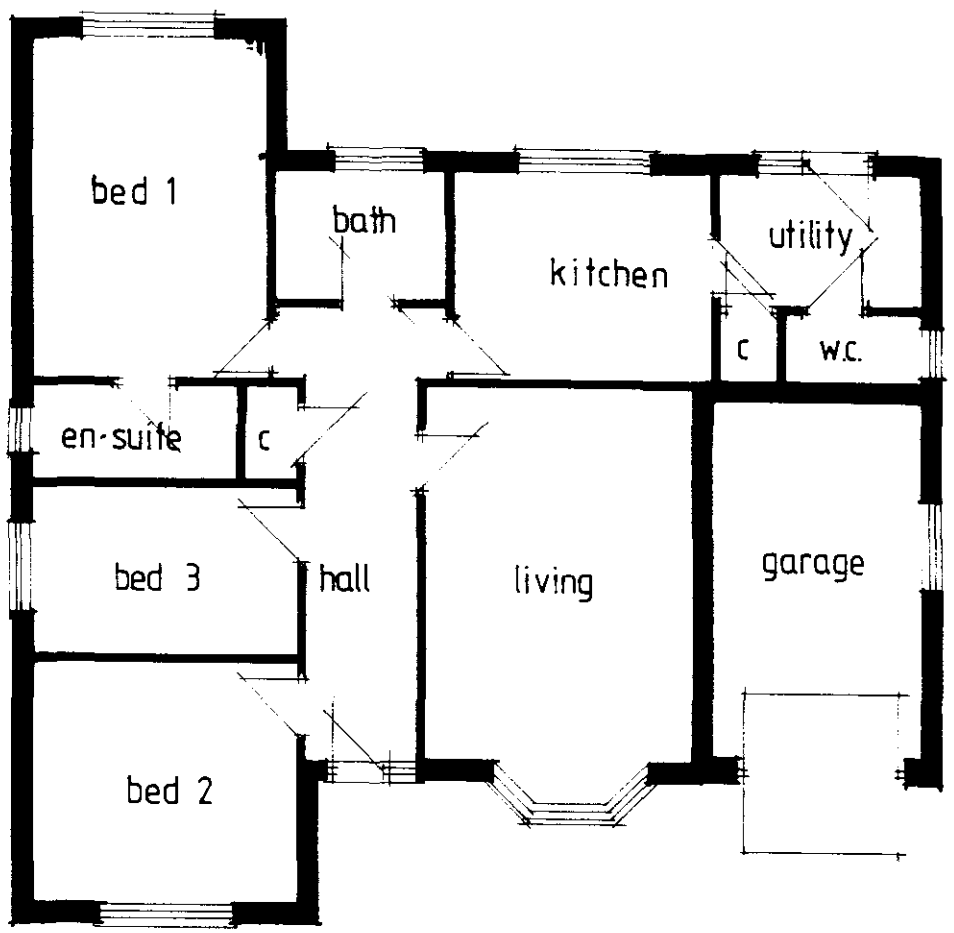

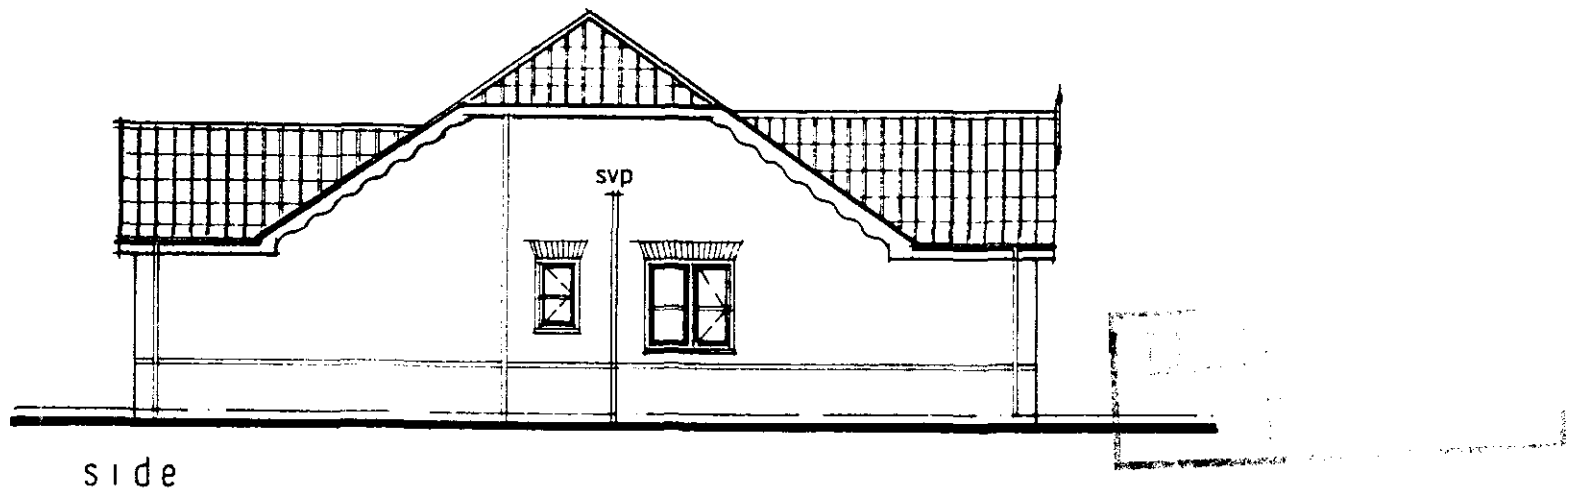

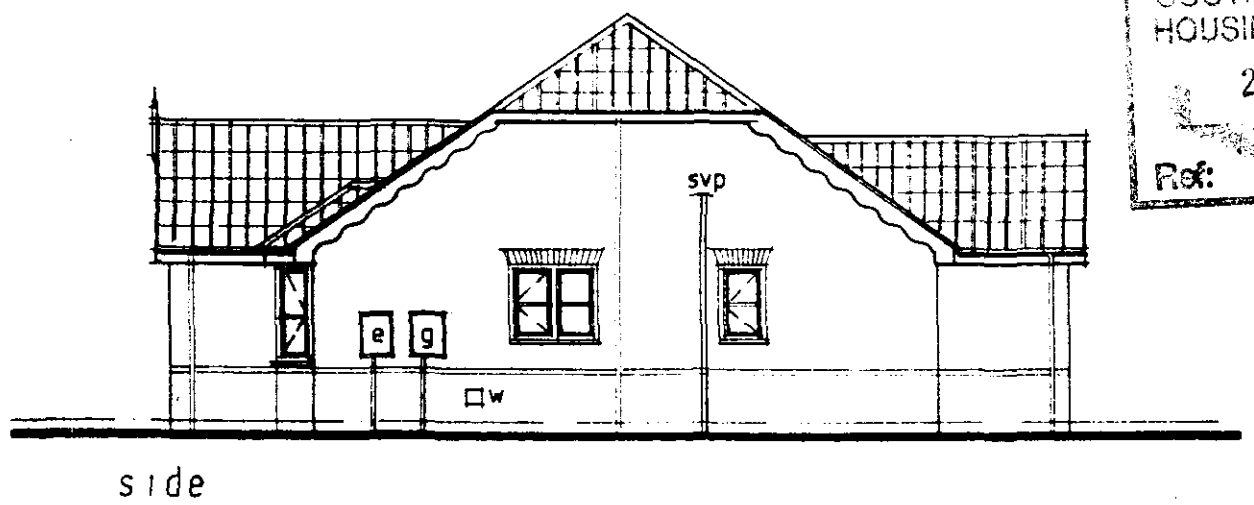

SOUTH HOLLAND DC
HOUSING & PLANNING
21 MAR 2000
Ref: 0345/00

* NOTE HANDED LAYOUT ON PLOT

Proposed Detached Bungalow
Hallgate Holbeach
for Kings Quality Homes

Floor Layout* & Elevations
1 : 100 scale