
REF: PE-00239-2019 SCALE 500:1

9 CLOUGH ROAD. HOLBEACH. SPALDING. LINCS. PE12 8BW

9 CLOUGH ROAD. HOLBEACH

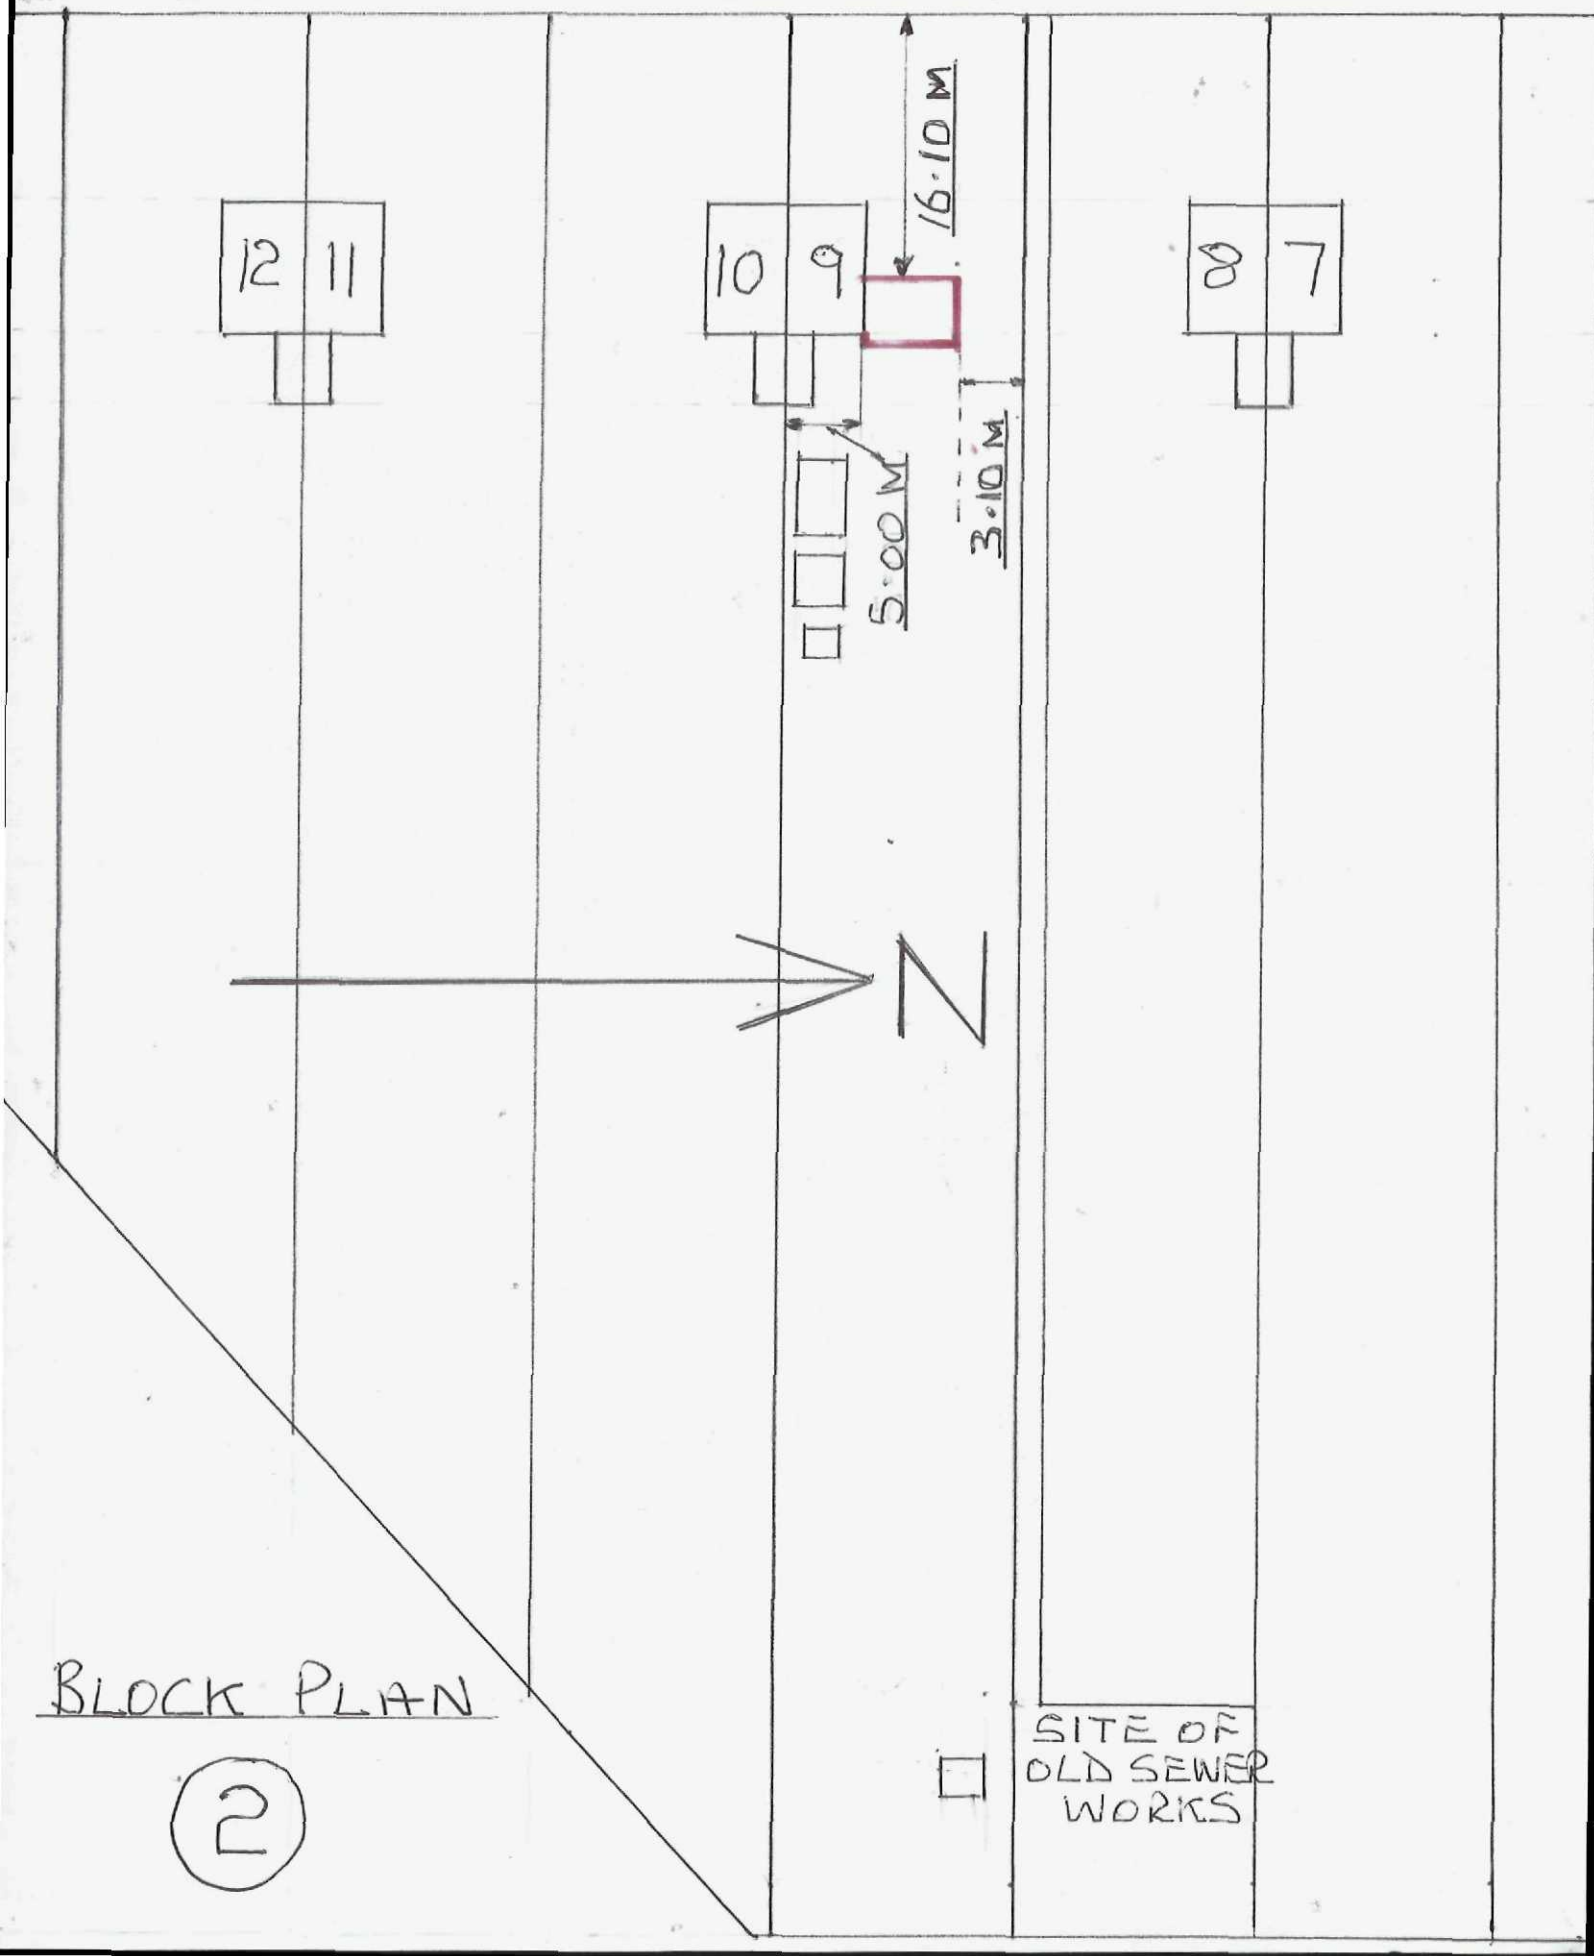

BLOCK PLAN

(2)