
REF: PE-00239-2015 SCALE 100:1

9. CLOUGH ROAD. HOLBEACH. SPALDING. LINCS. PE12 8BW

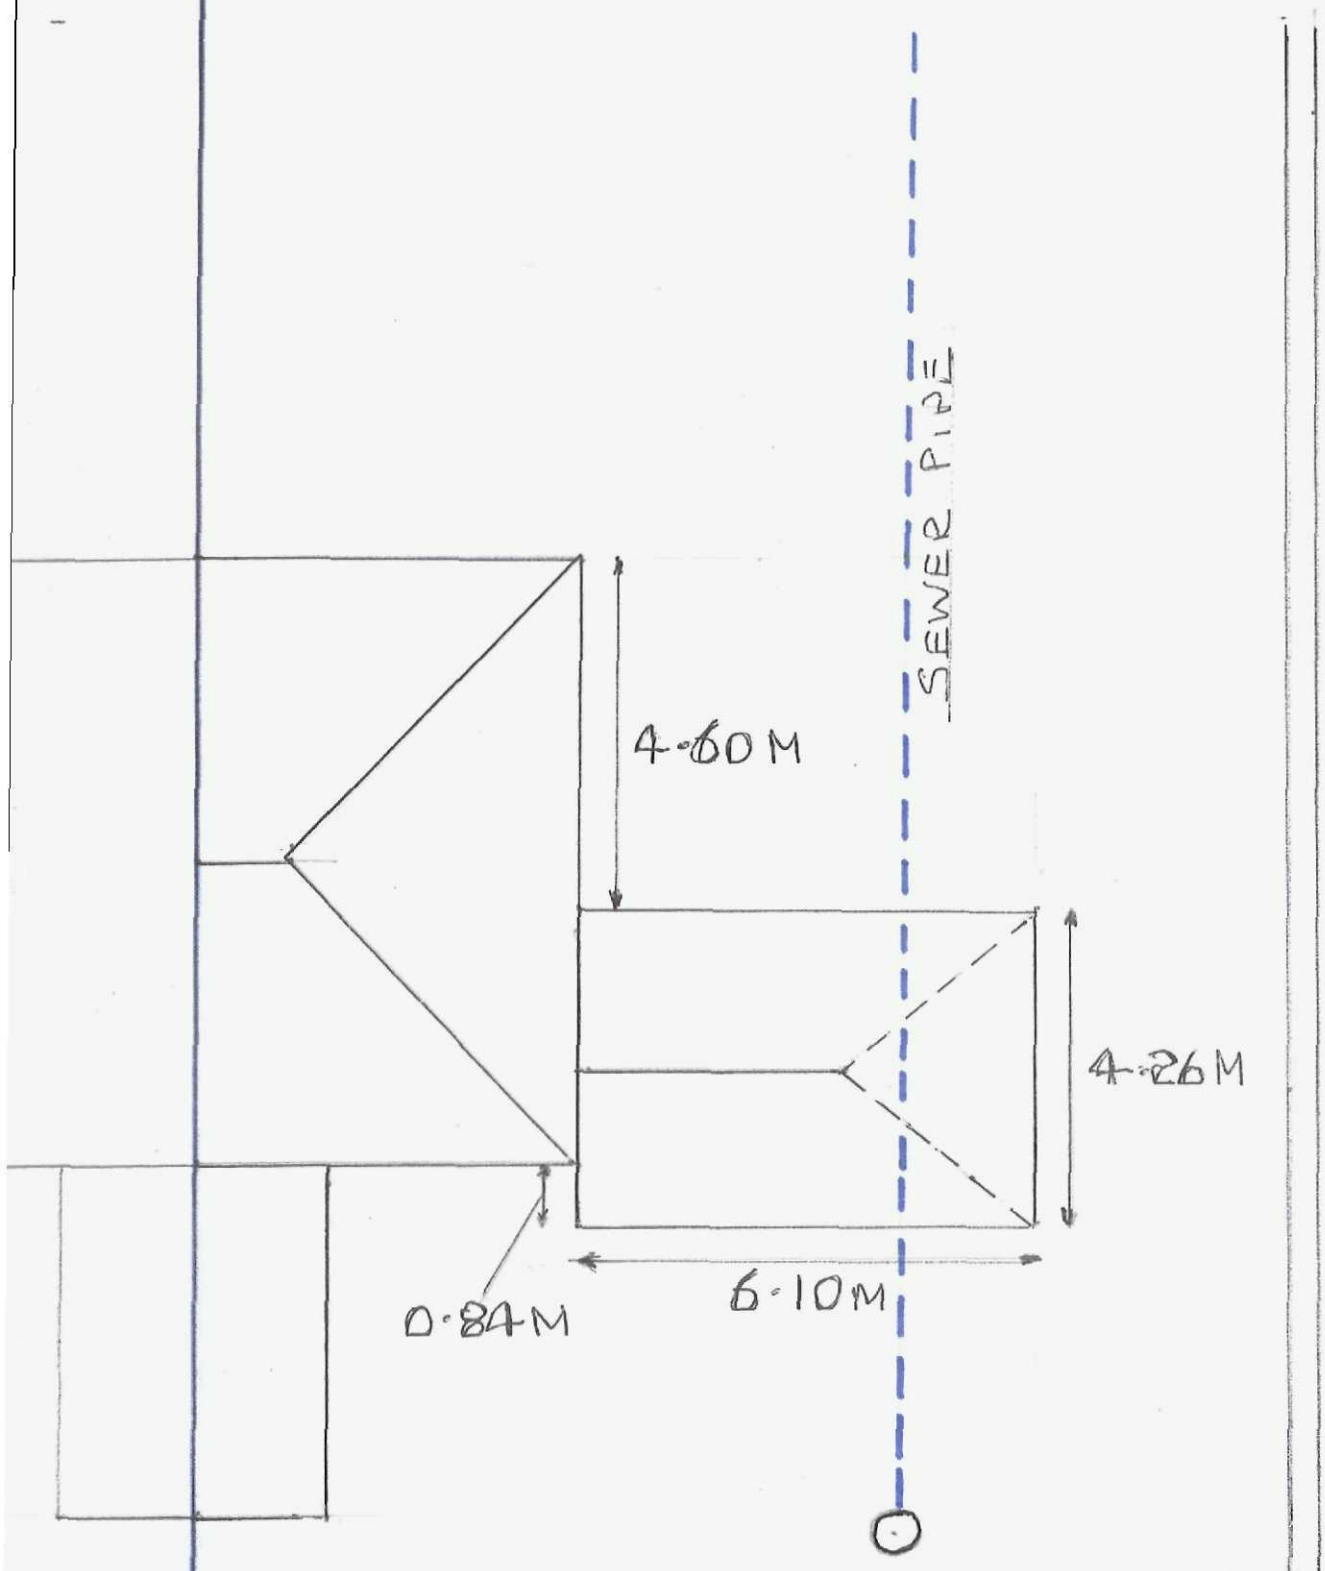

(3) PLAN (OVERVIEW)