
REF: PE-00239-2015
9 CLOUGH ROAD. HOLBEACH. SPALDING. LINCS. PE12 8BW

SCALE: 1250:1

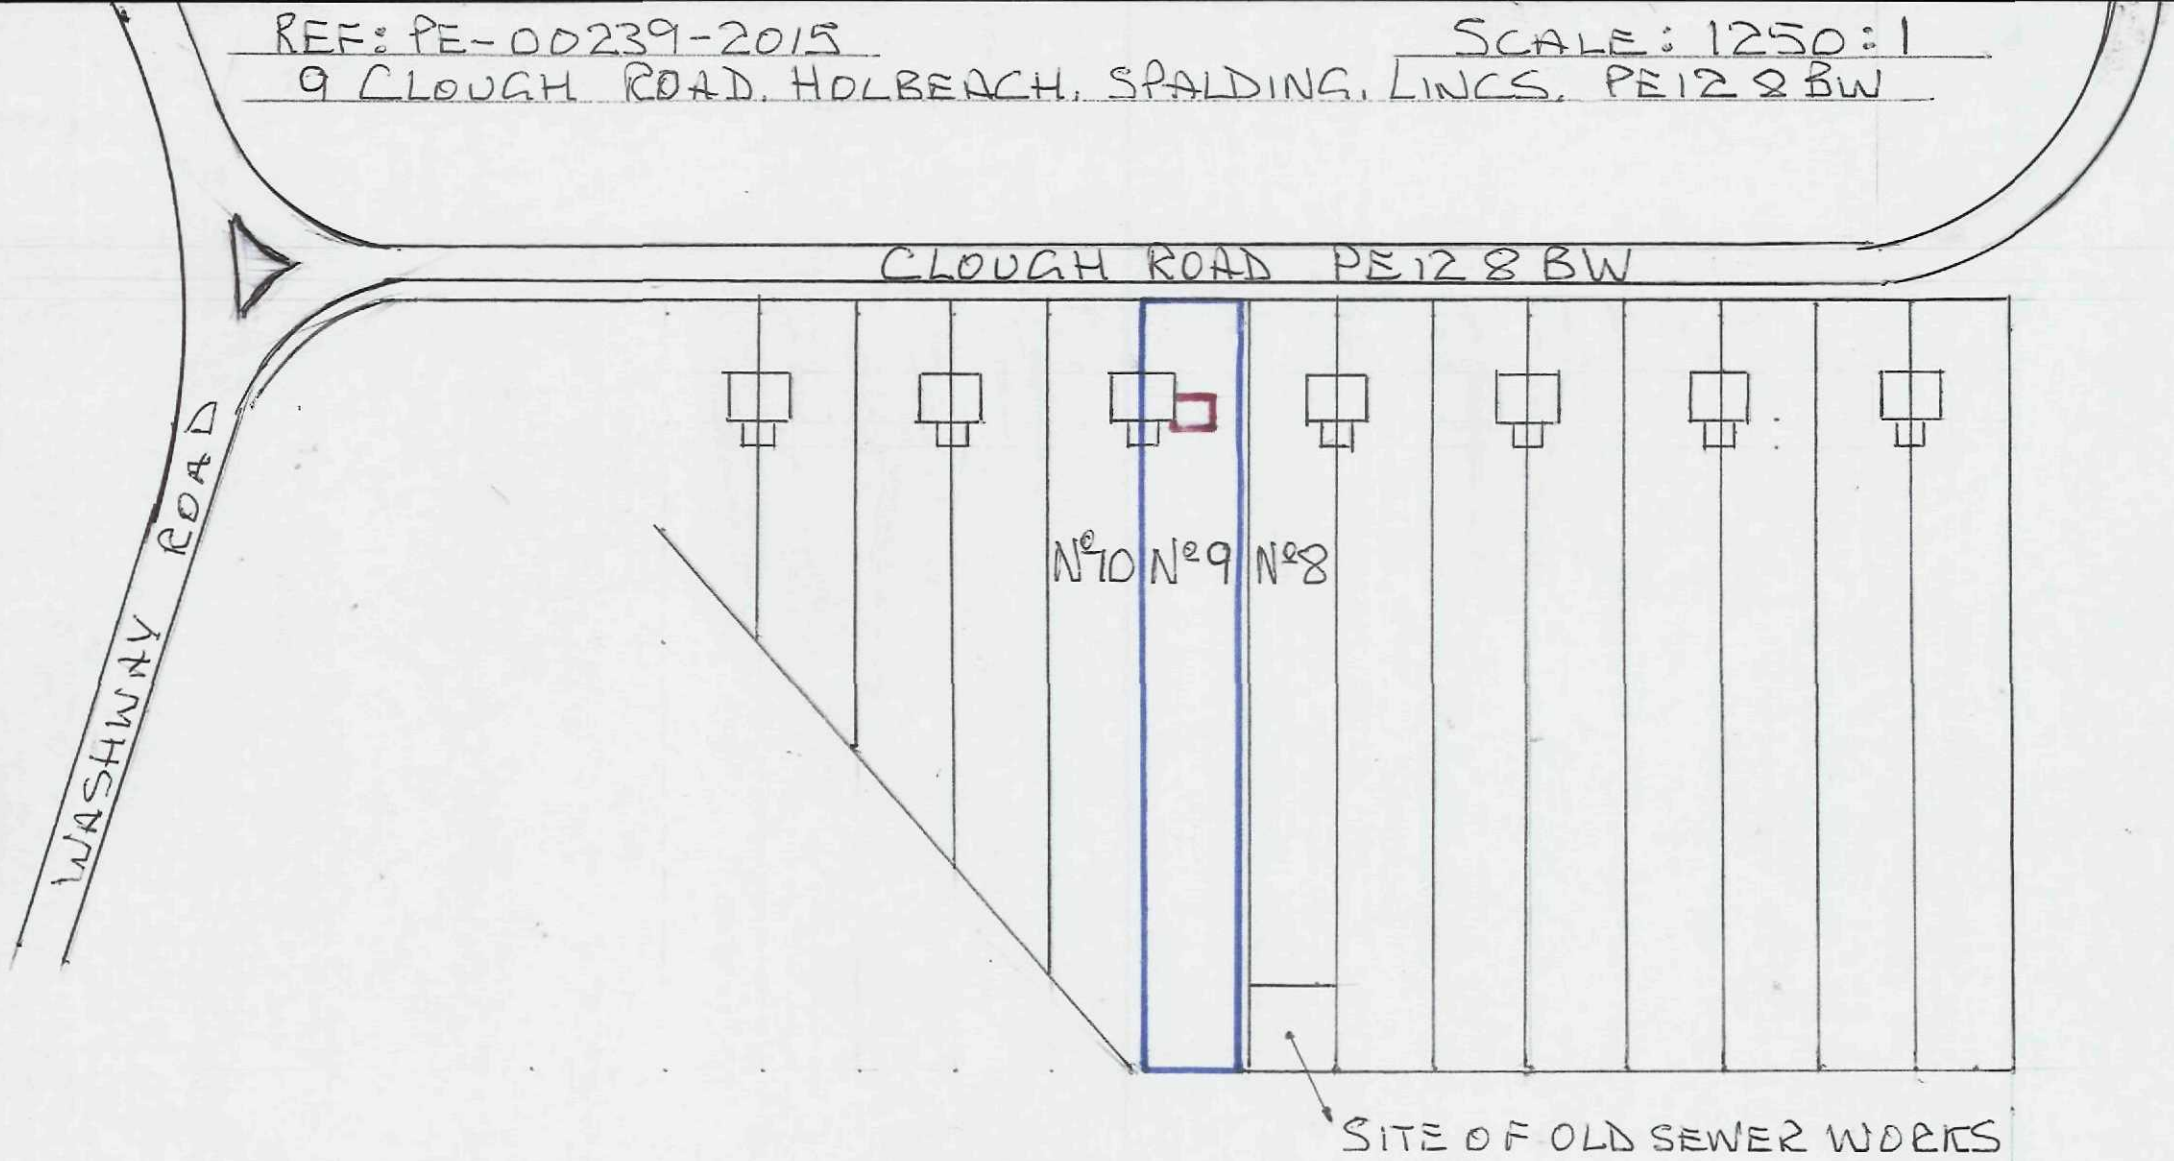

1 BLOCK PLAN