
2. FARMERS GATE

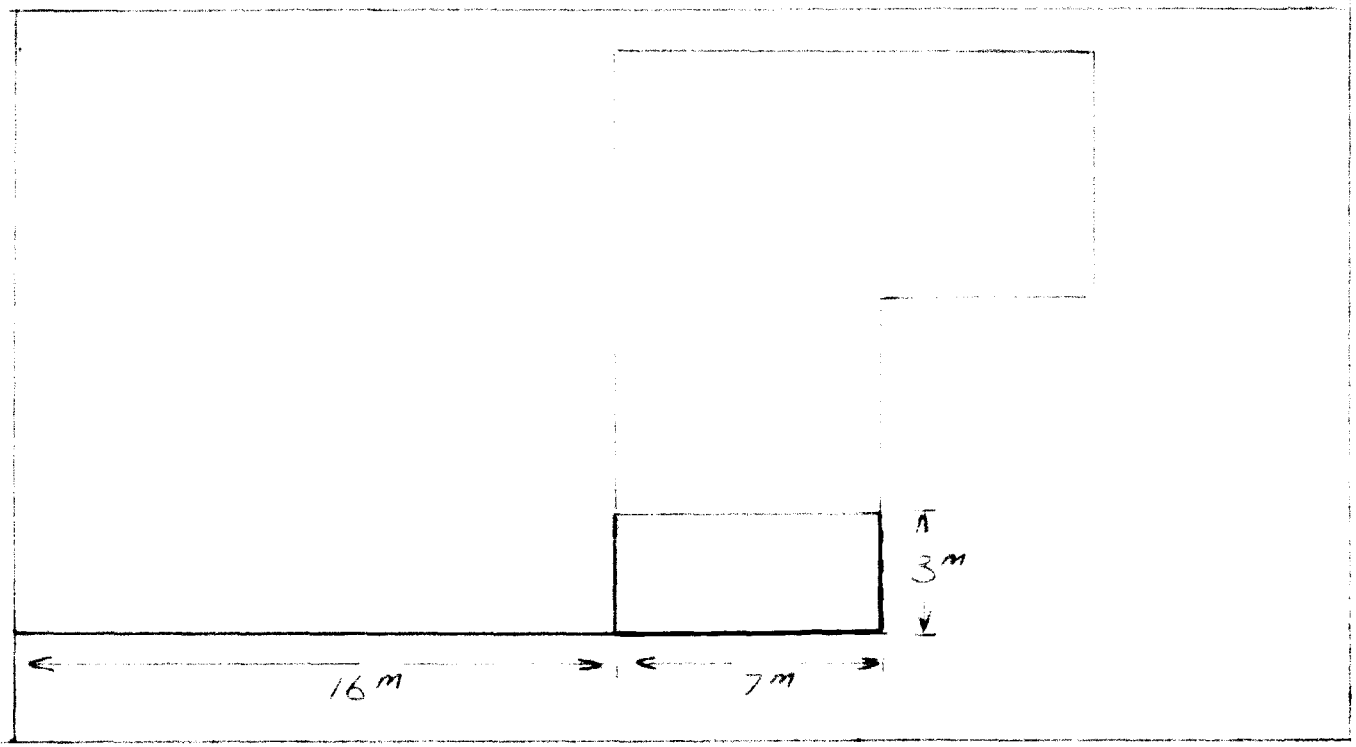

N

3461/01

SITE BOUNDARY OUTLINED IN **RED**


EXISTING FENCE OUTLINED IN **GREEN**

PROPOSED FENCE EXTENSION 7M X 3M OUTLINED DOTTED ——

SCALE 5mm = 1M

1:200

SITE LOCATION

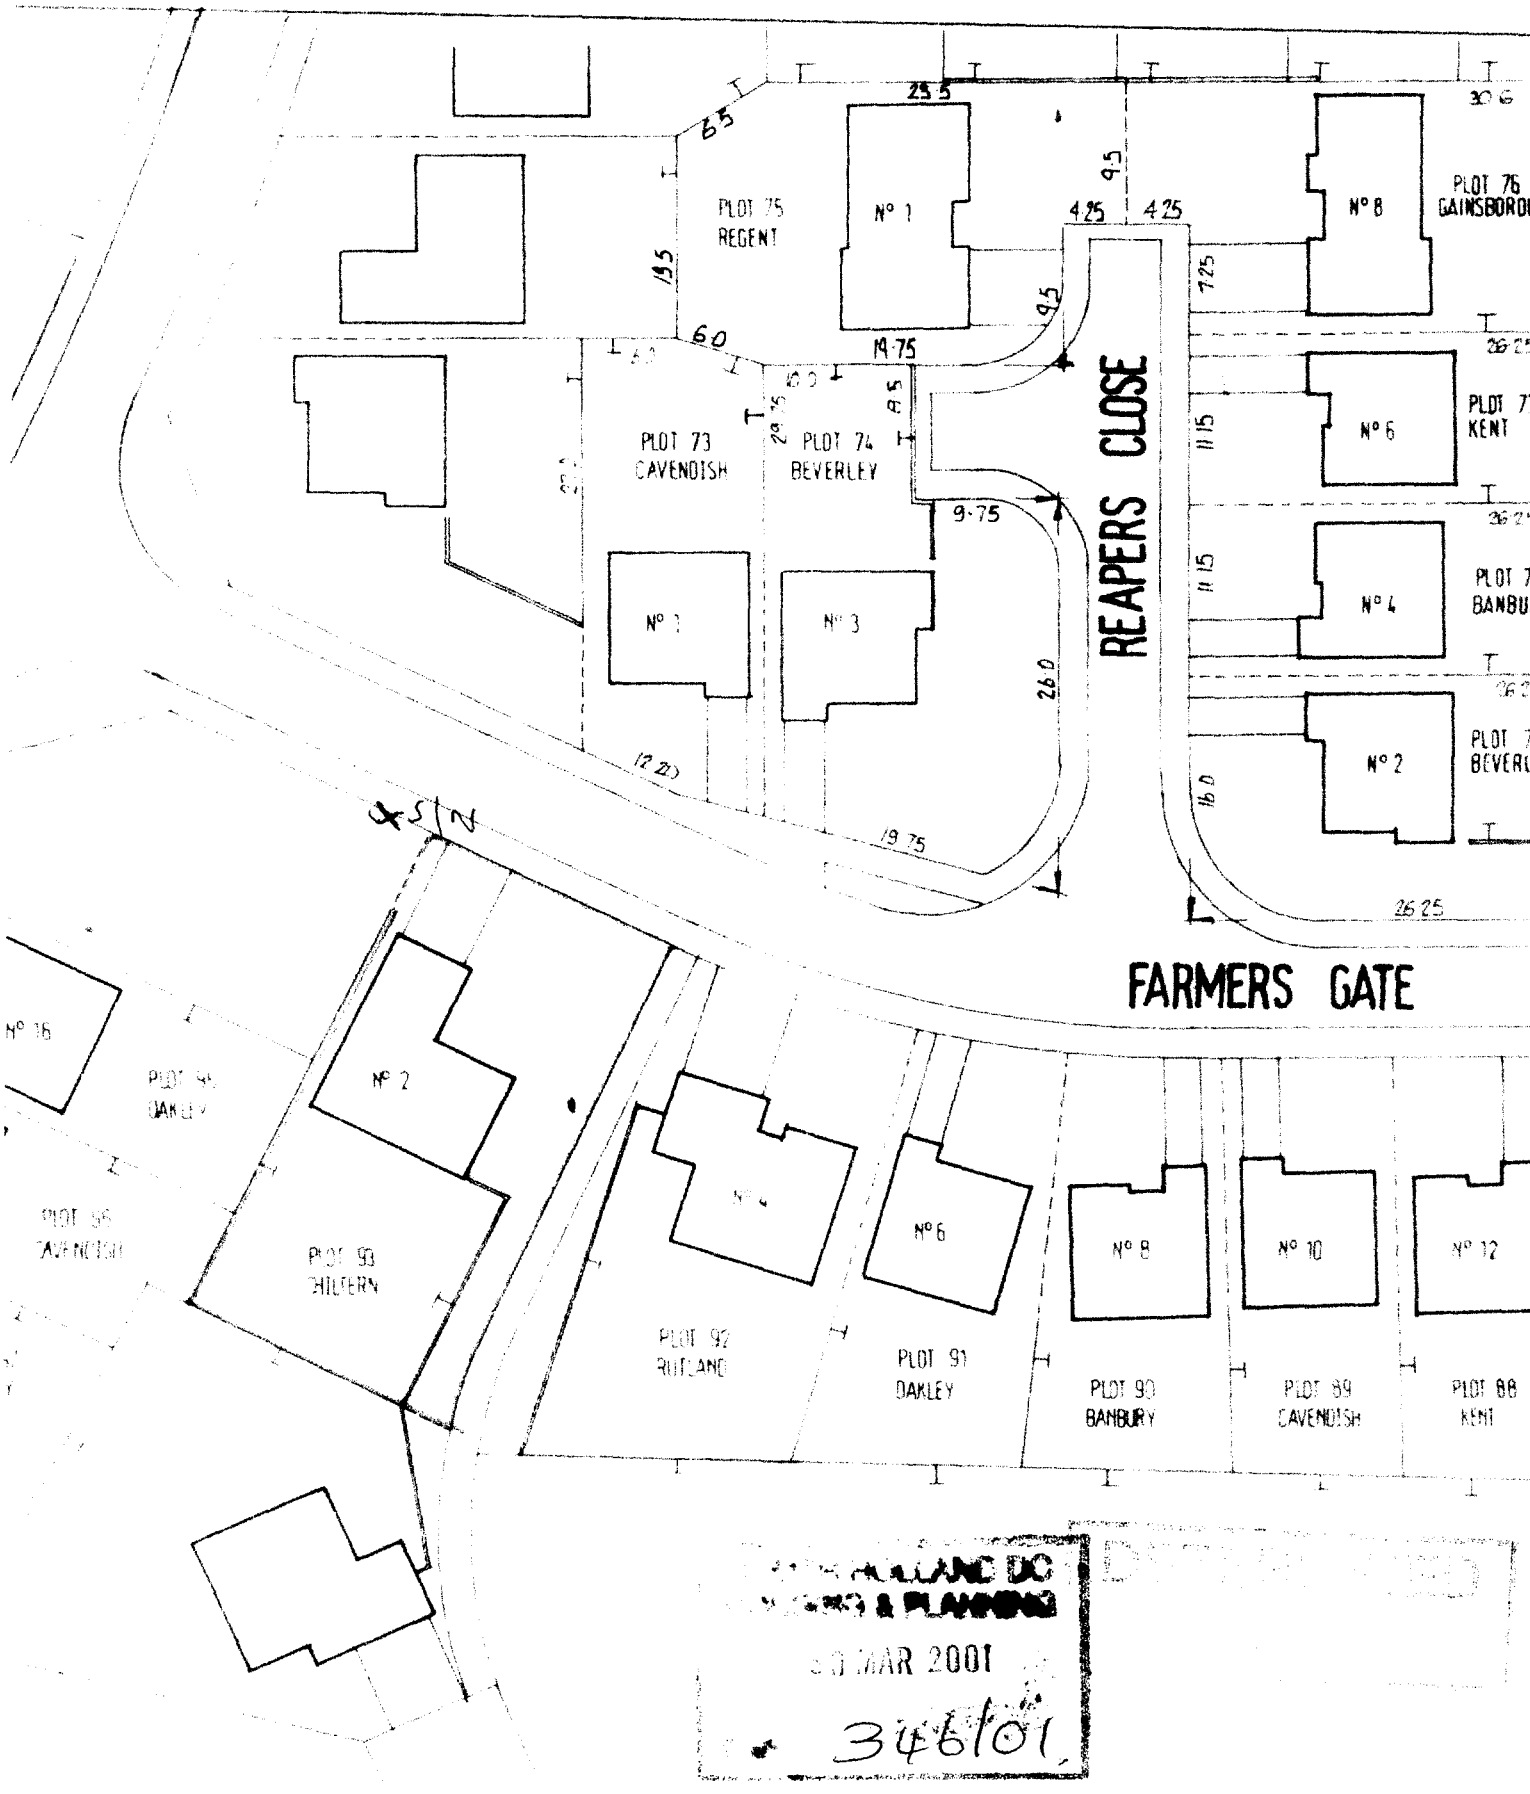

PLANNING DC
& PLANNING
30 MAR 2001
346/01

1:500.

961/82.