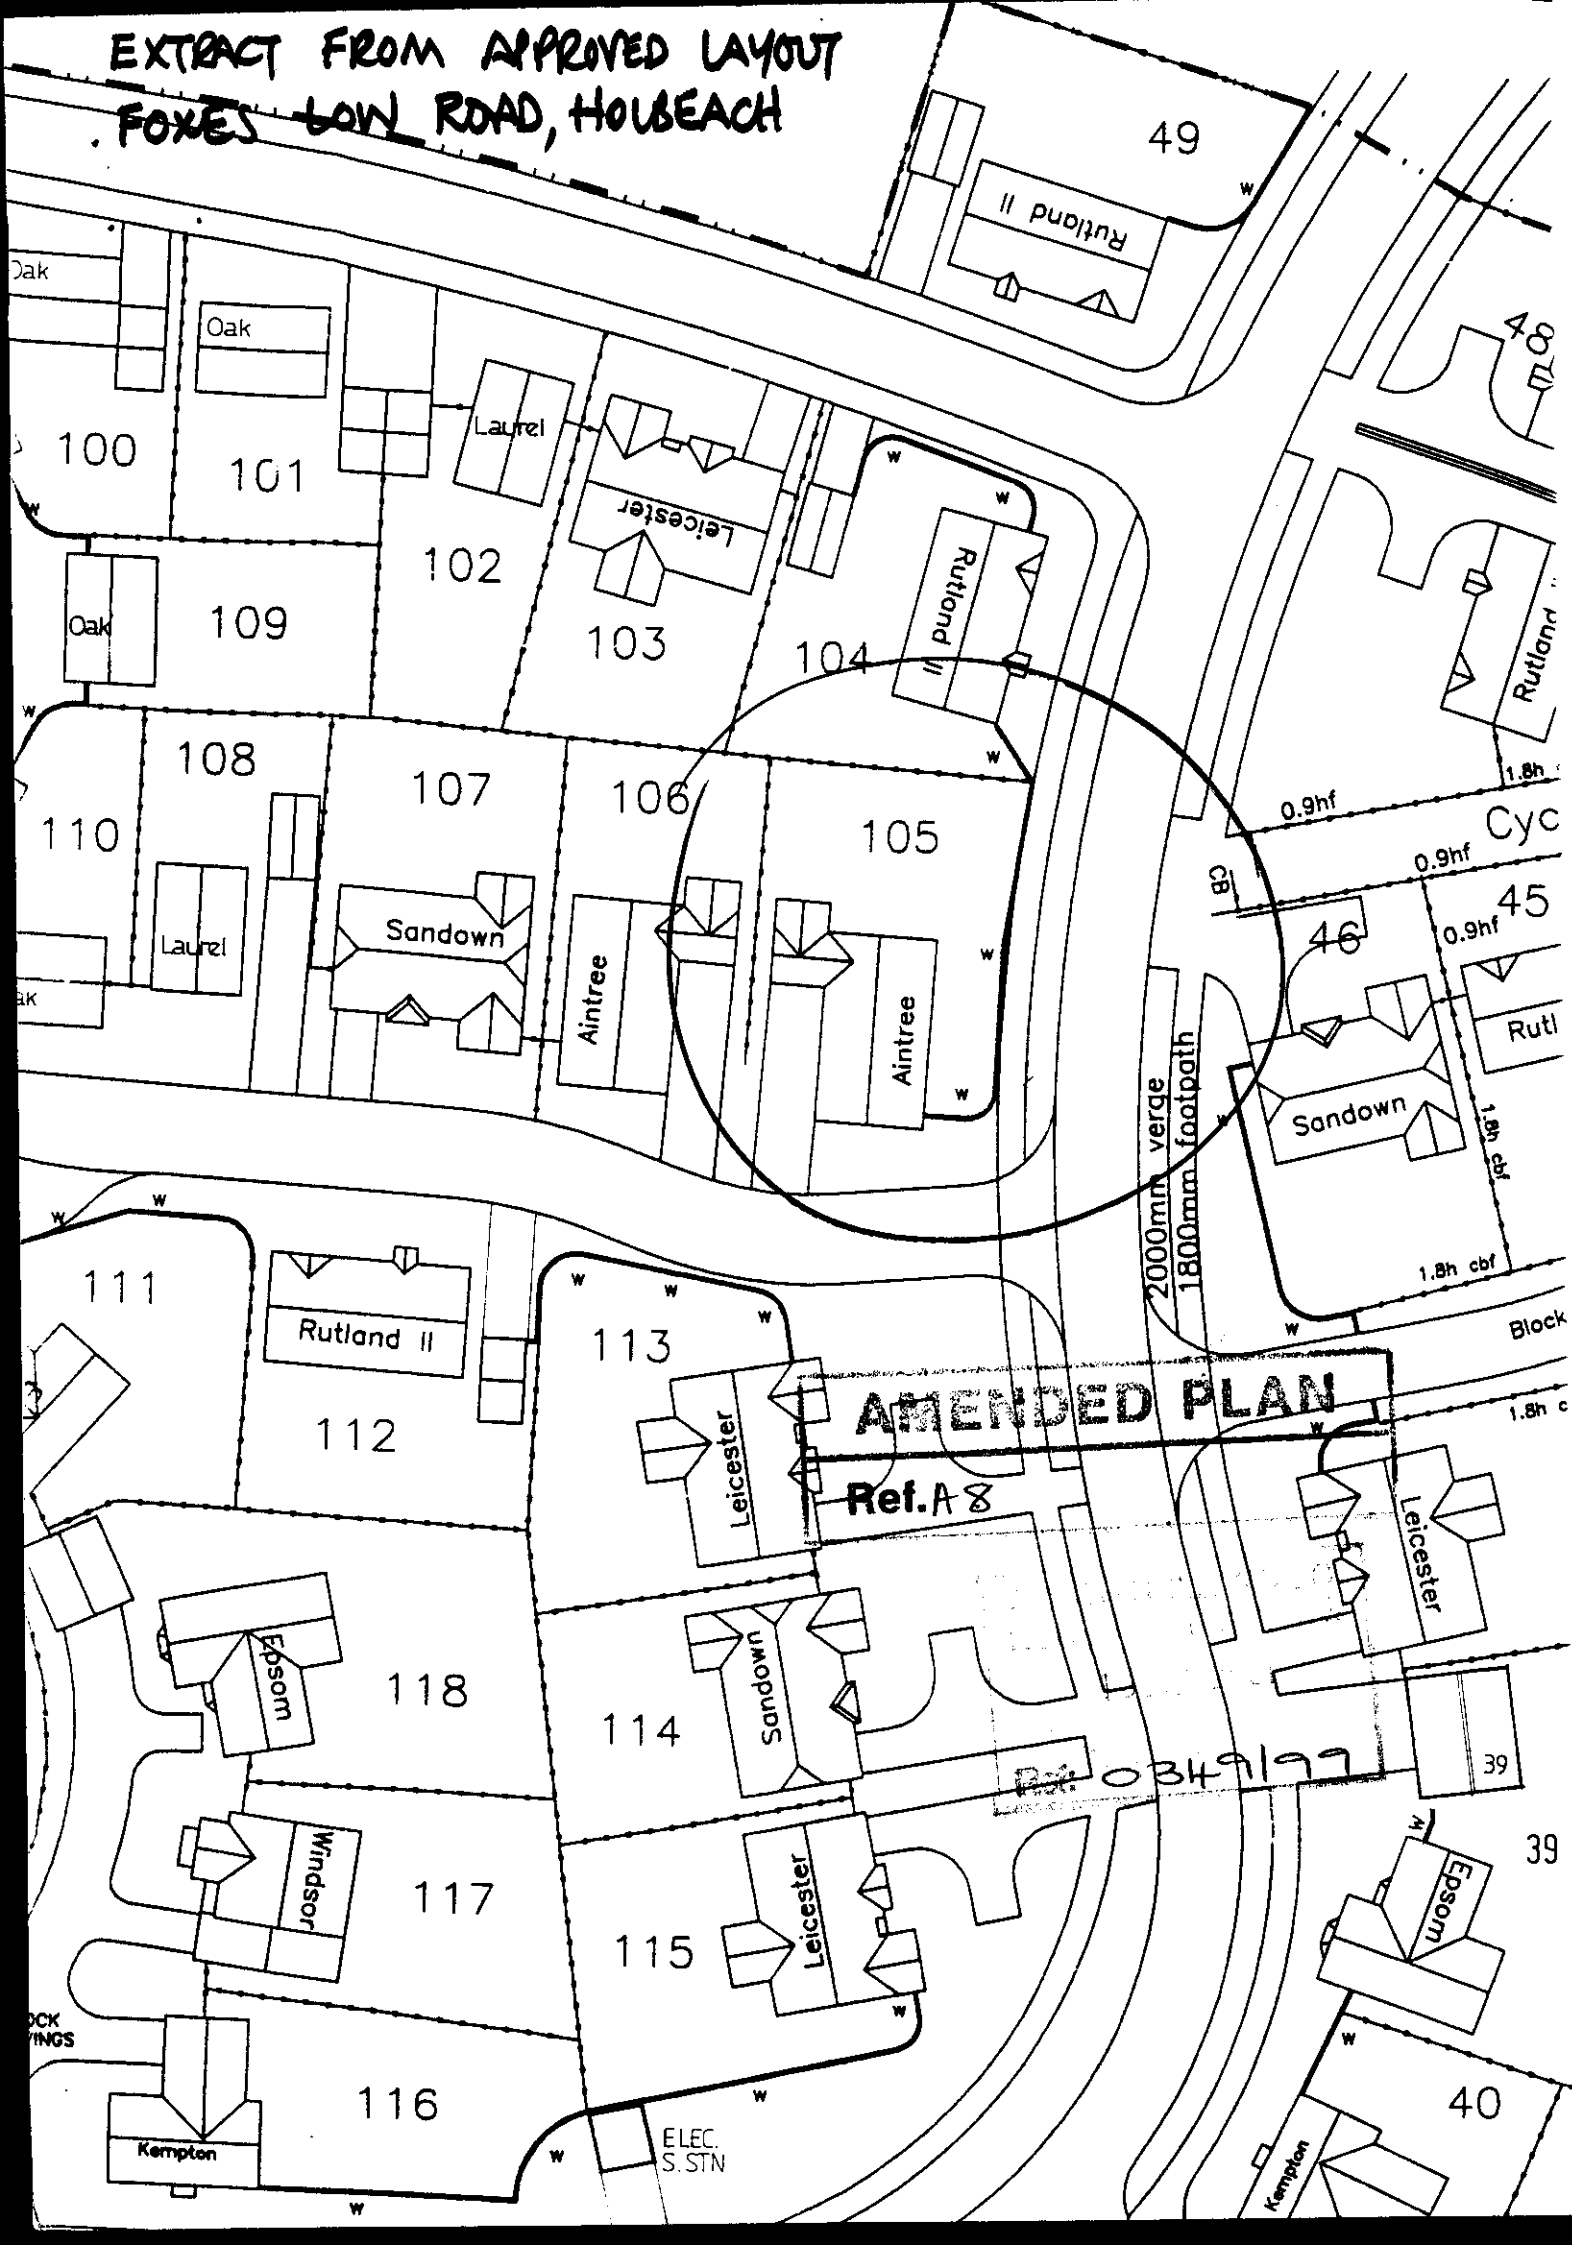
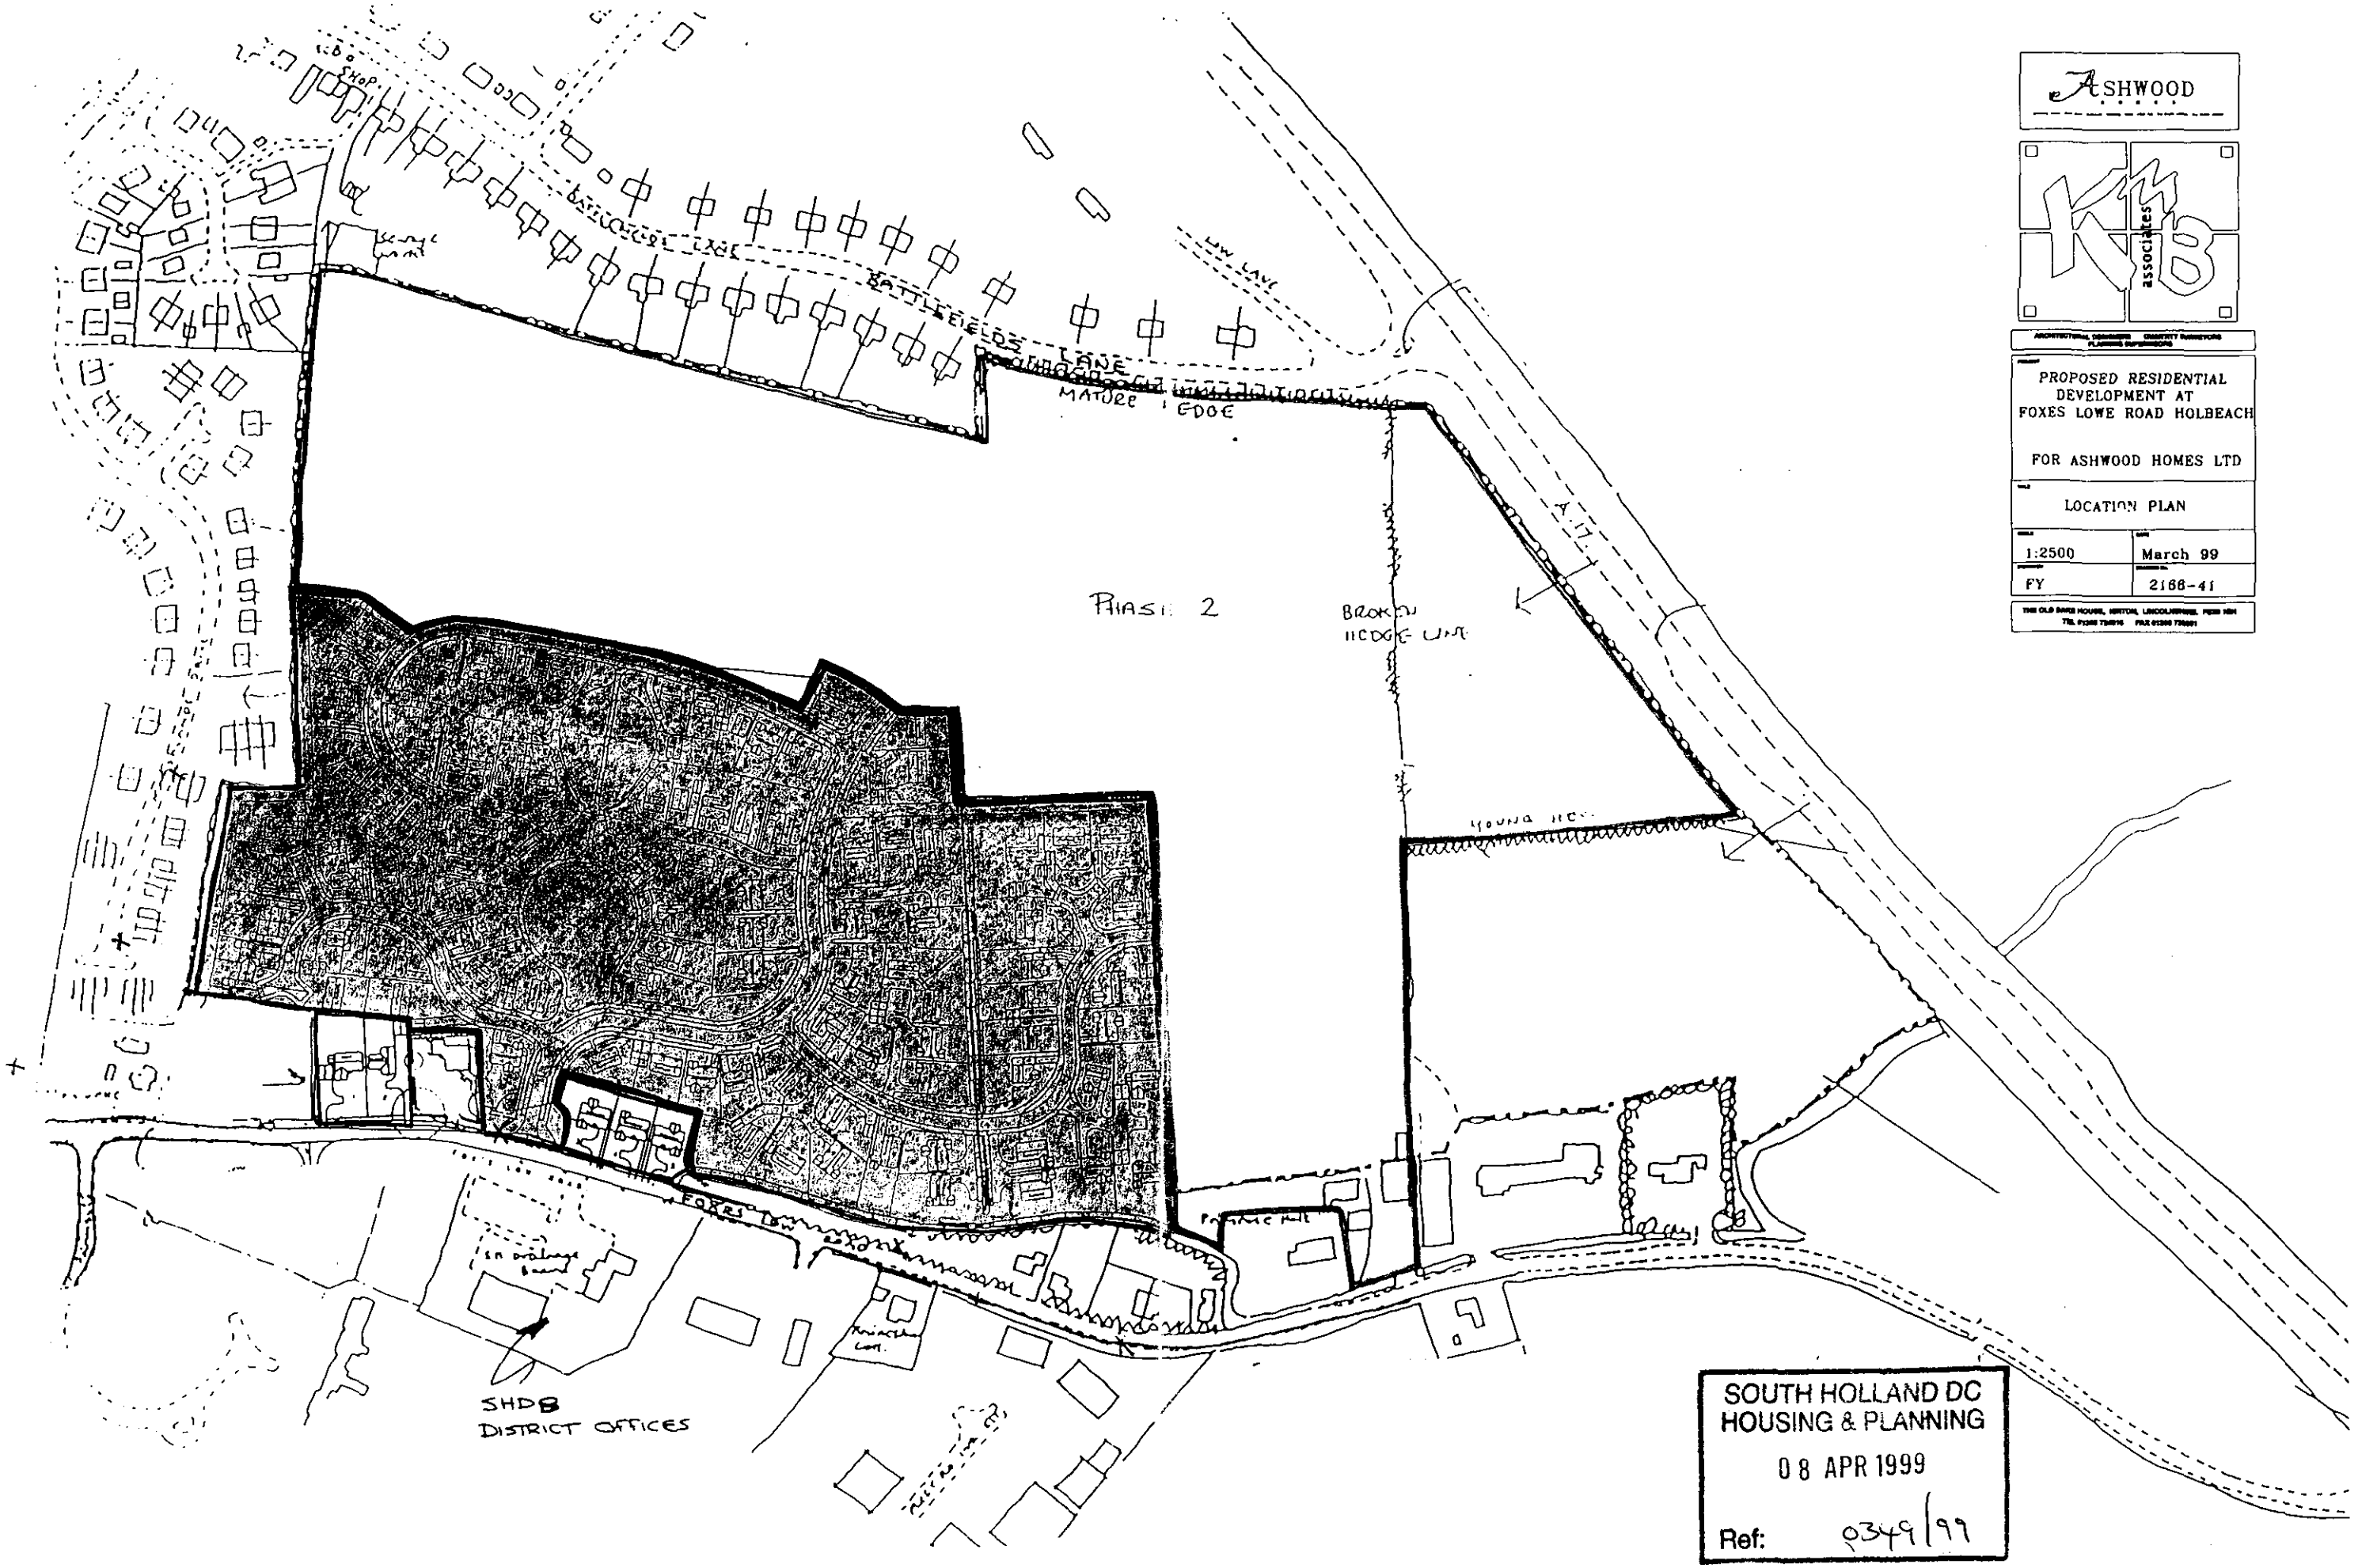

EXTRACT FROM APPROVED LAYOUT
FOXES LOW ROAD, HOUSEACH
49
Rutland II
Oak
Oak
100
101
Laurel
Leicester
102
Oak
109
103
104
Rutland II
108
107
106
105
110
Laurel
Sandown
Aintree
Aintree
Rutland
1.8h
0.9hf
Cyc
0.9hf
CB
45
0.9hf
46
Rutl
Sandown
1.8h cbf
2000mm verge
1800mm footpath
1.8h cbf
Block
111
Rutland II
113
112
Leicester
AMENDED PLAN
Ref. A8
1.8h c
Leicester
Epsom
118
Sandown
114
Ref: 0349/97
39
Windsor
117
Leicester
39
115
Epsom
116
Kempton
ELEC.
S.STN
40
Kempton



ASHWOOD HOMES

KM&B associates

ARCHITECTURAL CONSULTANTS CHARTERED SURVEYORS PLANNING SUPERVISORS

THE OLD BAKE HOUSE, HORTON, LINCOLNSHIRE. PE20 9SH
TEL 01205 730870 FAX 01205 730891

PROPOSED RESIDENTIAL DEVELOPMENT AT FOXES LOWE ROAD HOLBEACH

FOR ASHWOOD HOMES LTD

LOCATION PLAN

1:2500	March 99
FY	2188-41

SOUTH HOLLAND DC
HOUSING & PLANNING
08 APR 1999
Ref: 0349/99