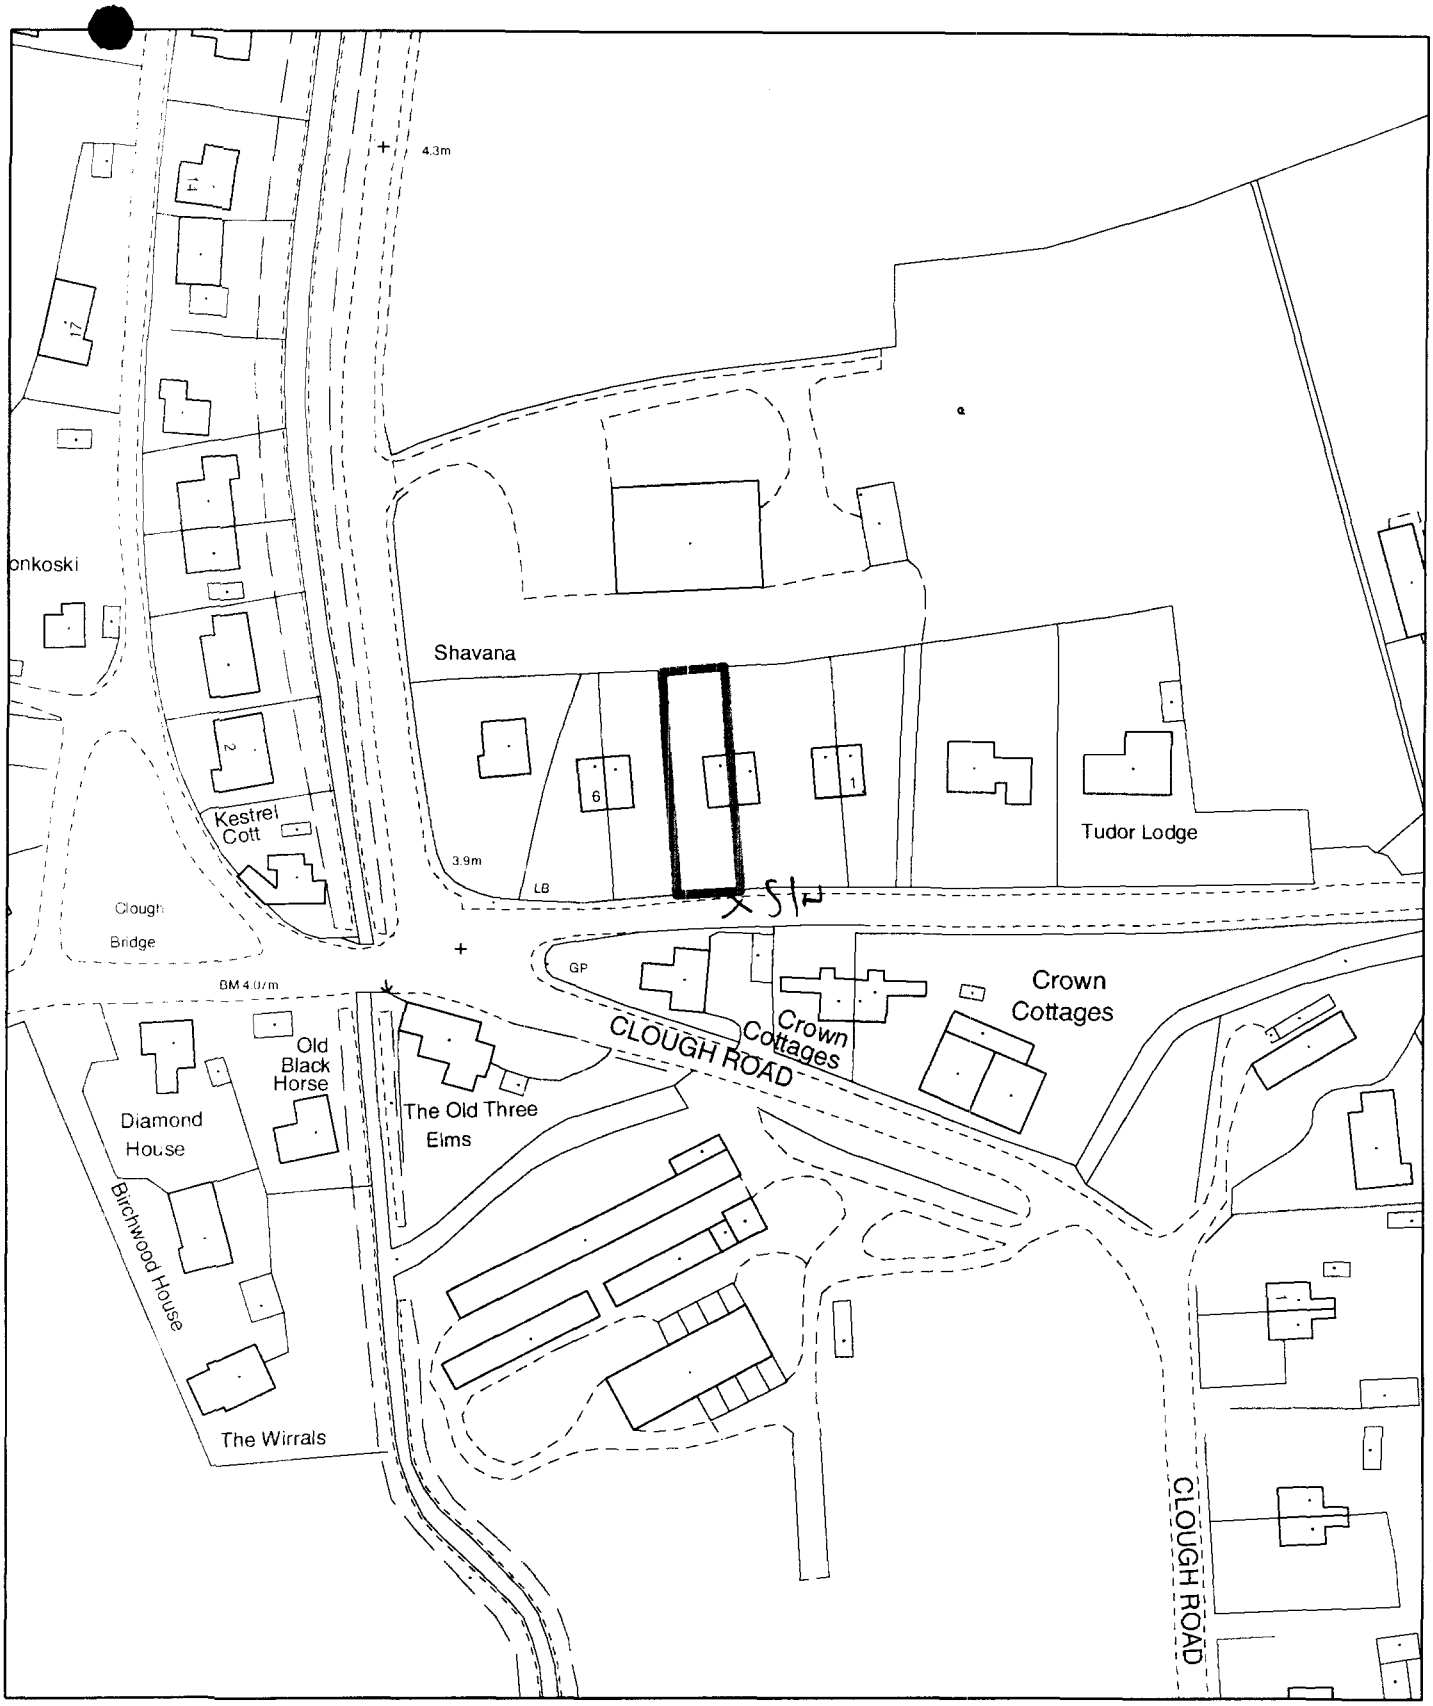



**Planning Application Location Plan**
**Ward Member Notification**


**H09/0351/02**

Scale: 1:1250

Planning and Development

Council Offices, Priory Road, Spalding, Lincolnshir

PLEASE DO NOT COPY THIS PLAN
This map is reproduced from Ordnance Survey material with permission of Ordnance Survey on behalf of Her Majesty's Stationery Office (c) Crown copyright. Unauthorised reproduction infringes Crown copyright and may lead to prosecution or civil

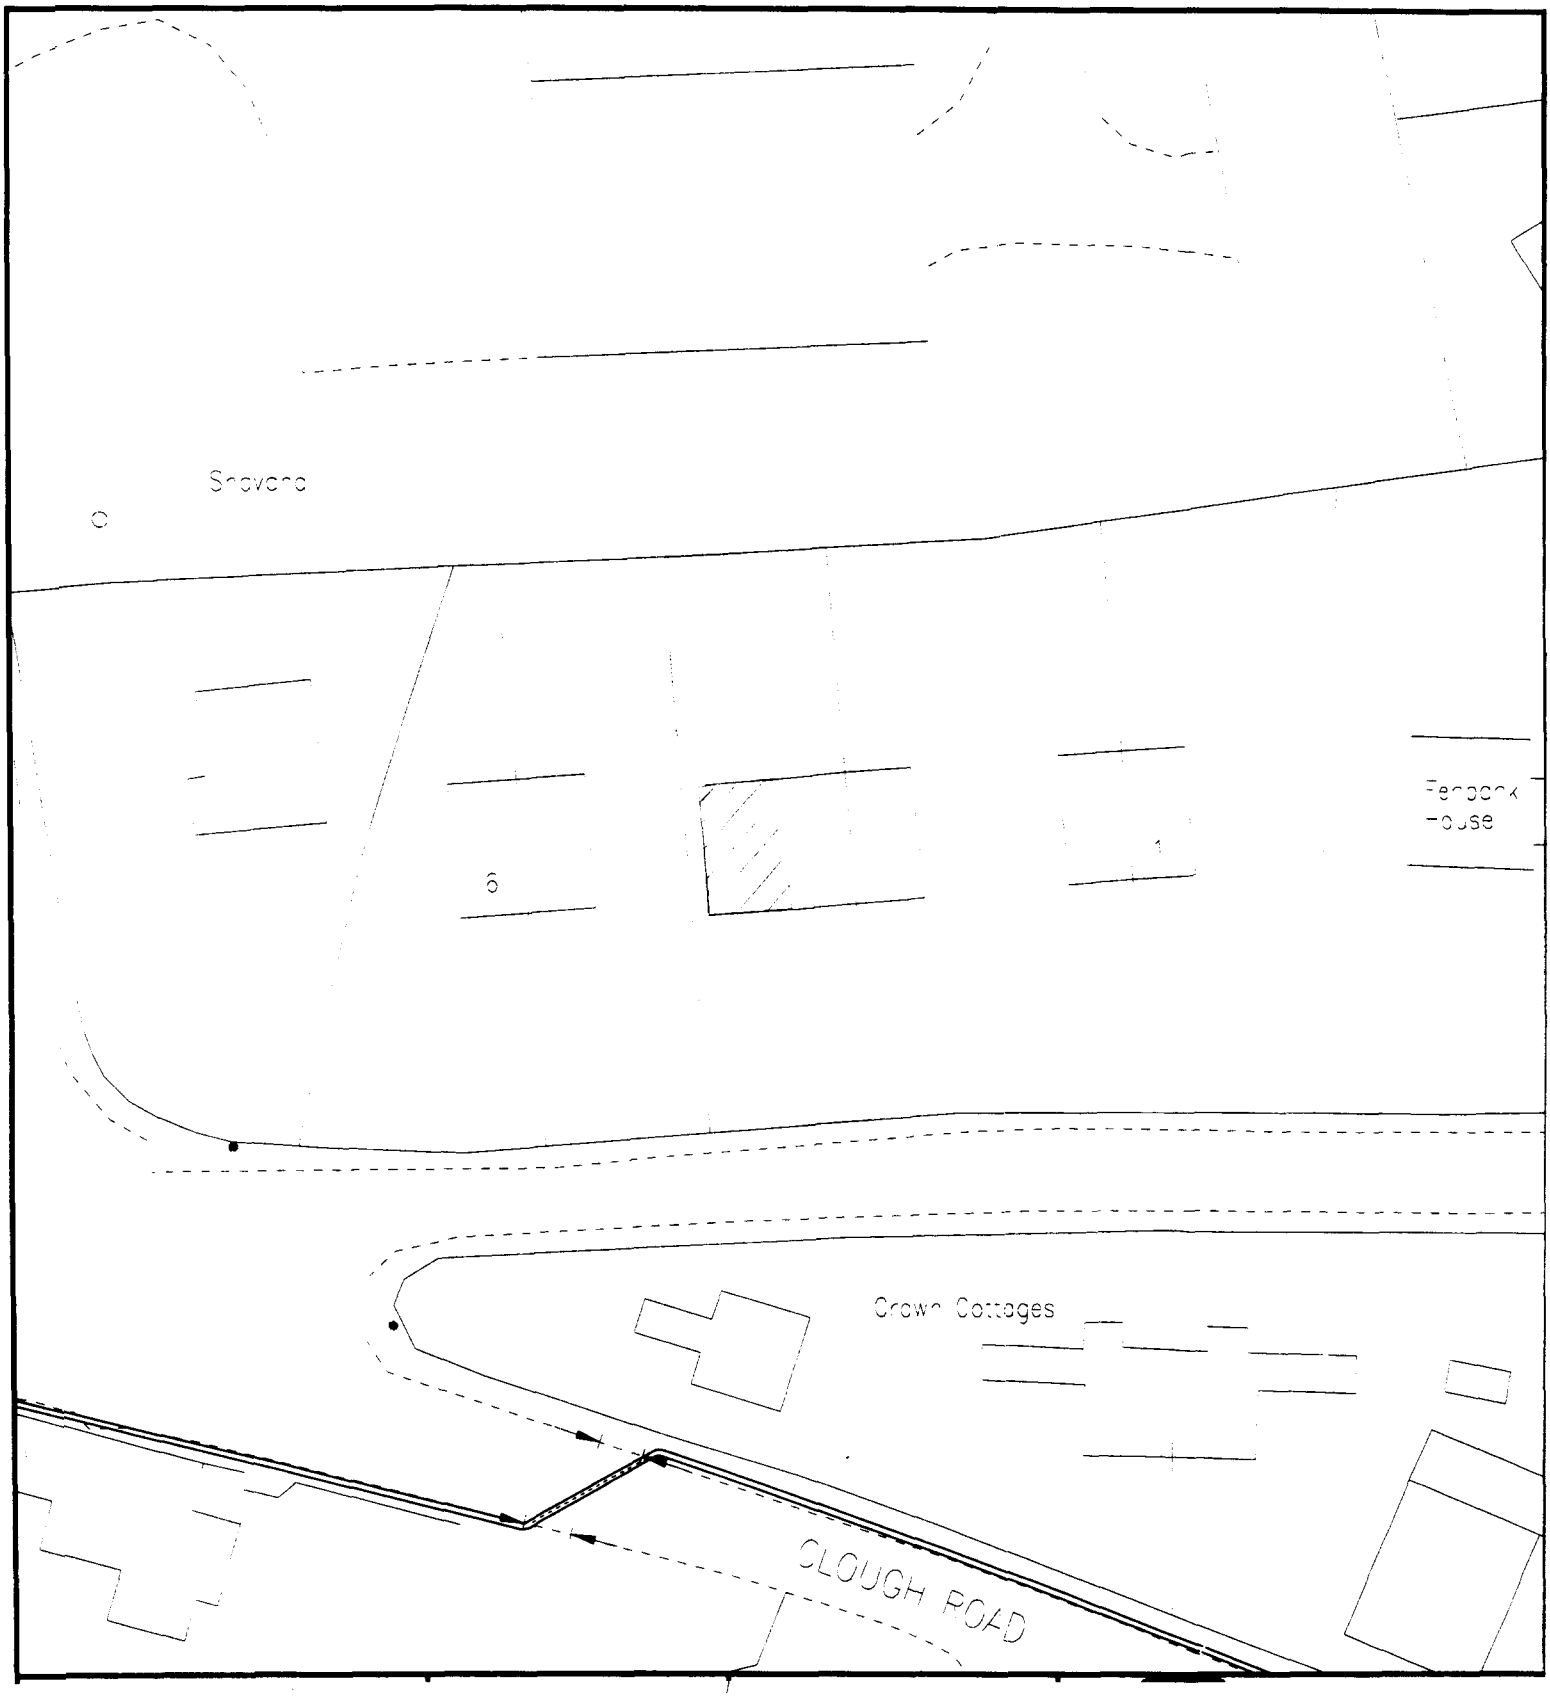


Proposed Development at
'Pennyfields.
Roman Bank,
Holbeach Clough,
Spalding.

SHDC
Planning & Development
25 MAR 2002
Ref 0351/02

( Scale 1: 500 )