
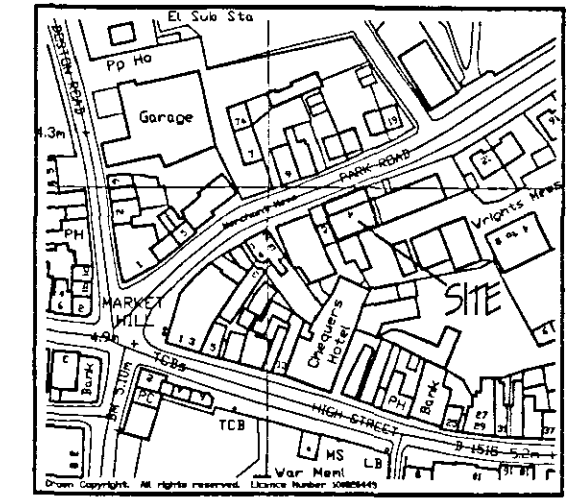


CLEAN BRICKWORK TO ITS ORIGINAL STATE AND RE-POINT BRICKWORK WITH LIME MORTAR.
THE SLATES ARE TO BE RE-LAID AFTER CONSTRUCTION. RE-CLAIMED TO BE USED WHERE INFILL REQUIRED.
EITHER REPAIR EXISTING CAST IRON RAINWATER GOODS OR REPLACE WITH NEW IN BLACK.
REPLACE EXISTING FIRST FLOOR WINDOWS WITH NEW TIMBER SLIDING SASH TO MATCH EXISTING.
GROUND FLOOR BAY WINDOWS TO BE TIMBER SLIDING SASH.
LOFT APARTMENT TO HAVE CONSERVATION ROOFLIGHTS BY THE METAL ROOF CO. (DETAILS INC.)
ALL WINDOWS TO BE PAINTED CREAM.

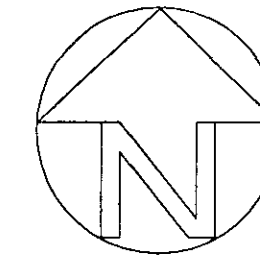

LOCATION PLAN

All new trees are to be a variety of the following :-

A- SILVER BIRCH (BETULA PENDULA) FEATHERED


B- FLOWERING CHERRY 'HISAKURA' (PRUNUS) FEA

all planting to be in accordance with BS 4428: 1989 and amend


all trees to be planted with minimum 600 mm plastic mulch mat and to be staked, tied

1/3 to 1/2 bag of peat free and sharp planting compost to be incorporated into backfill for each


1/3 to 1/2 bag of peat tree and shrub planting compost to be incorporated into backfill for each tree hole

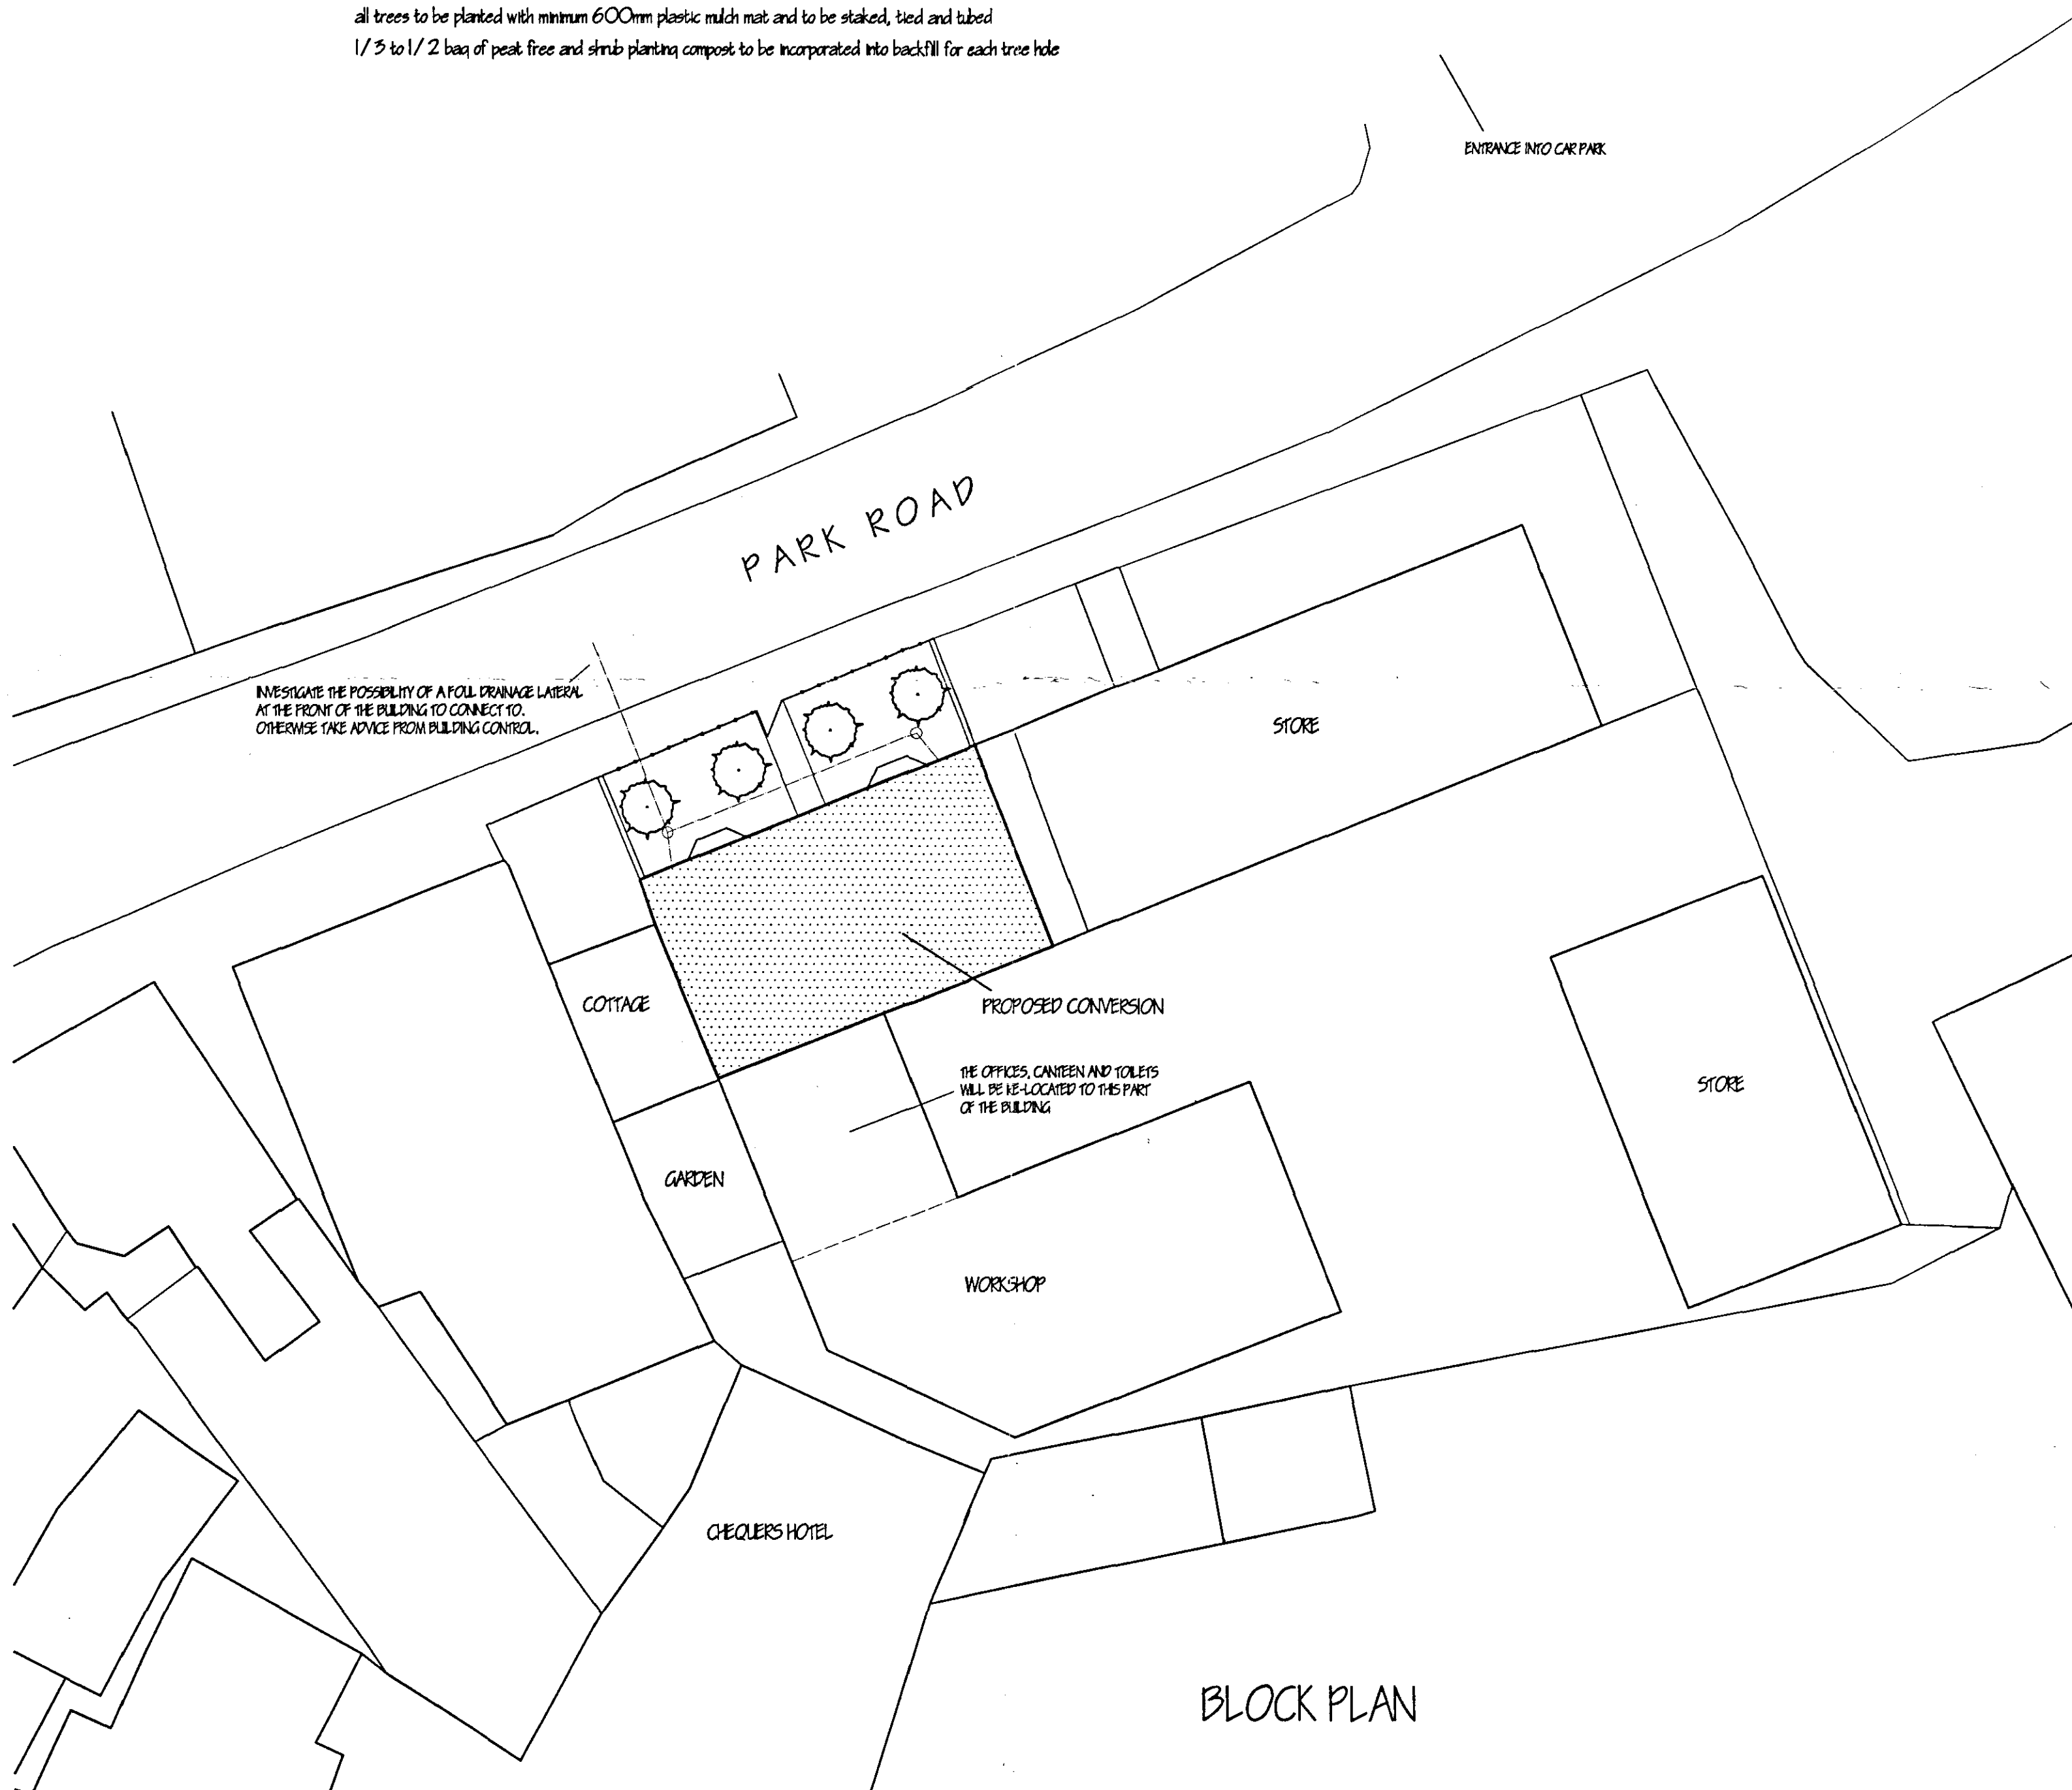


BLOCK PLAN

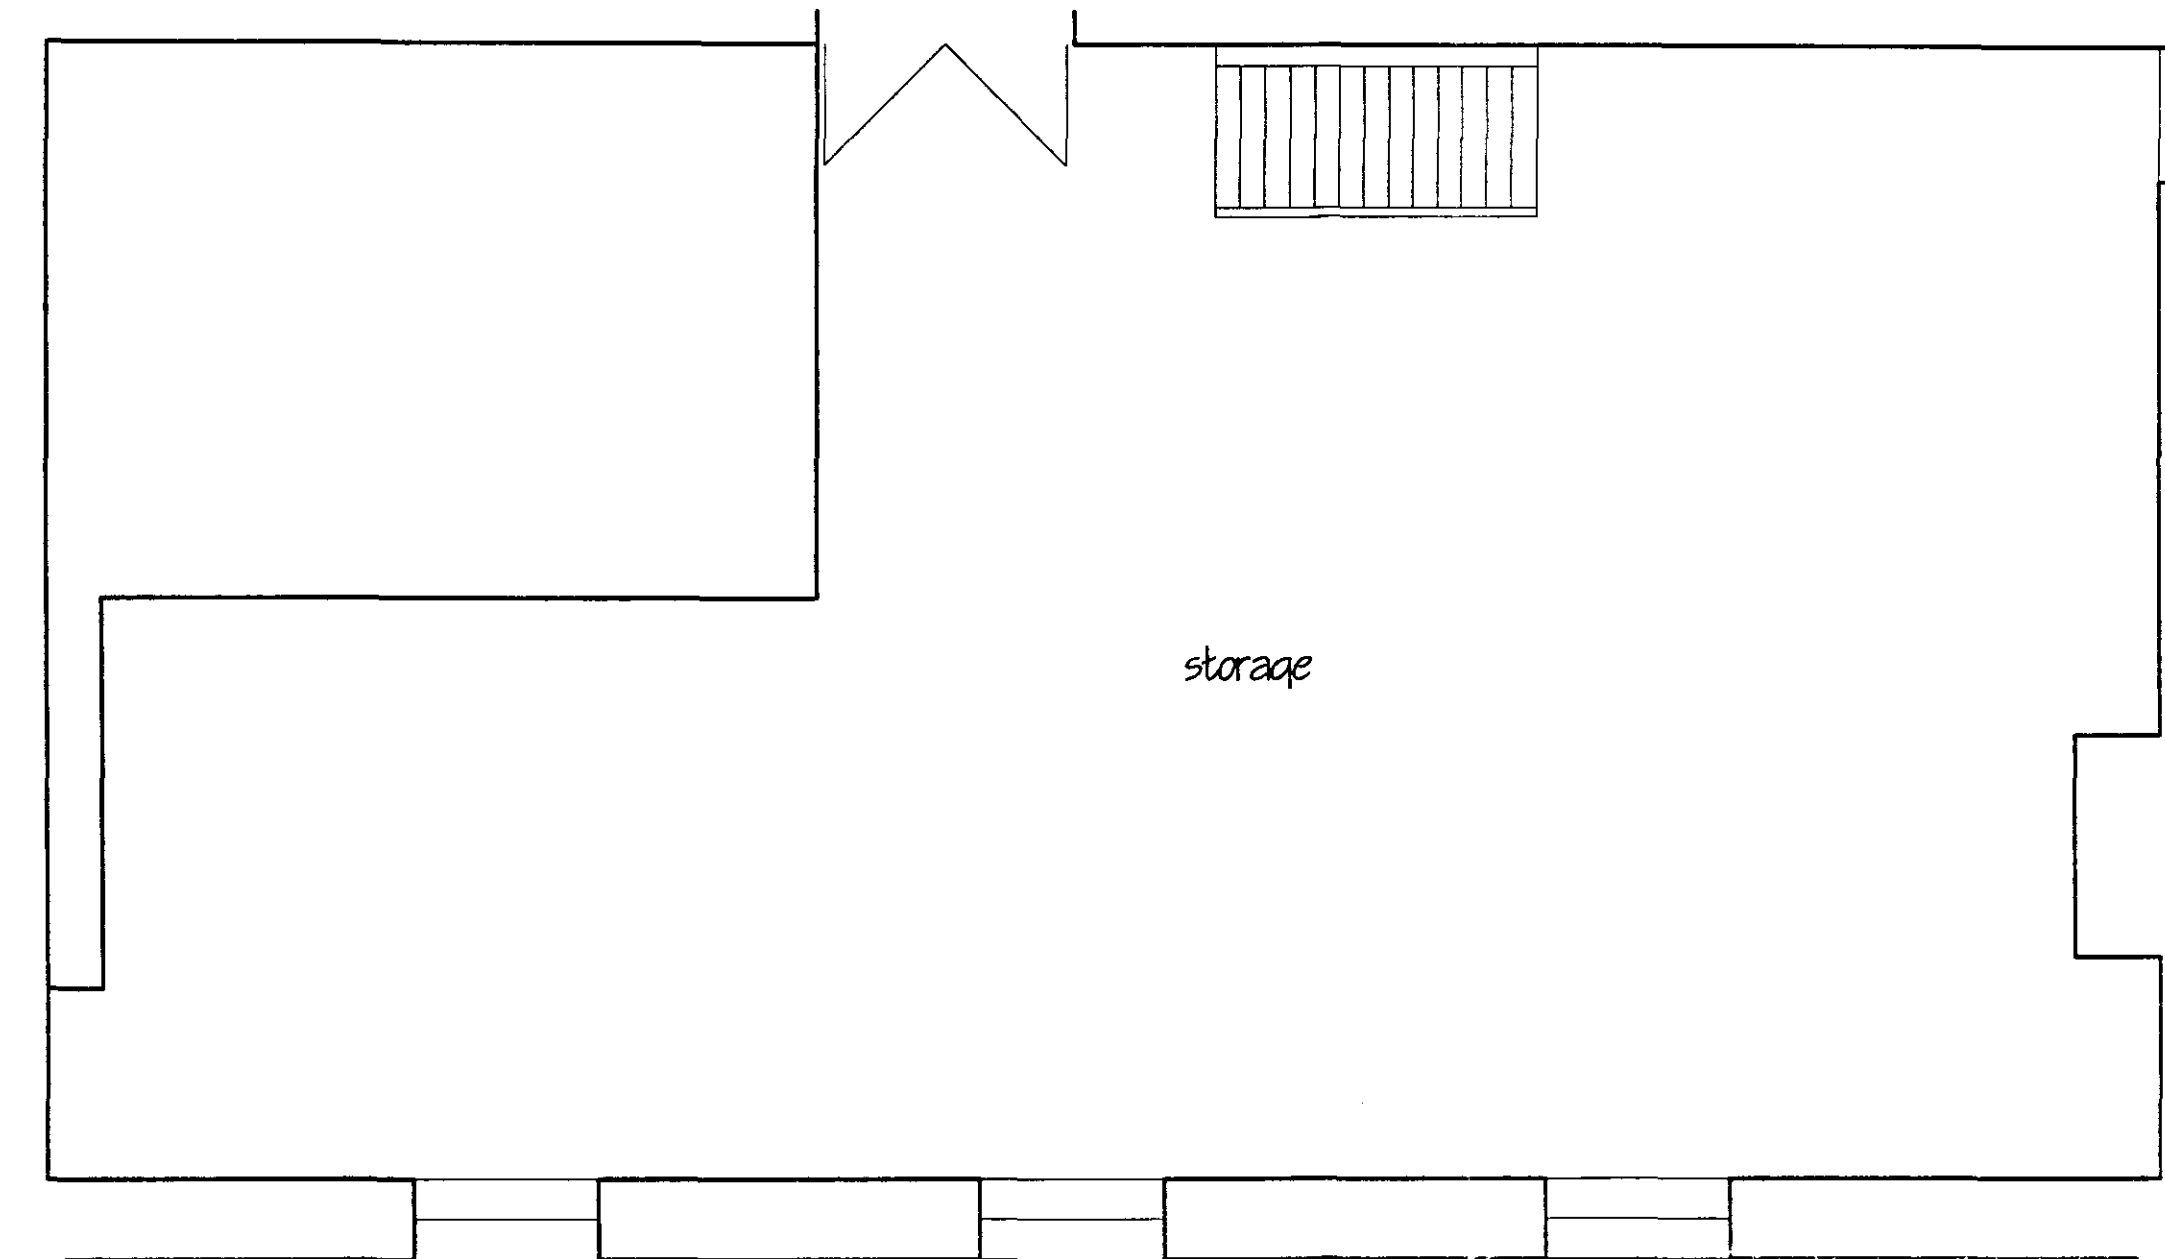

FIRST FLOOR EXISTING

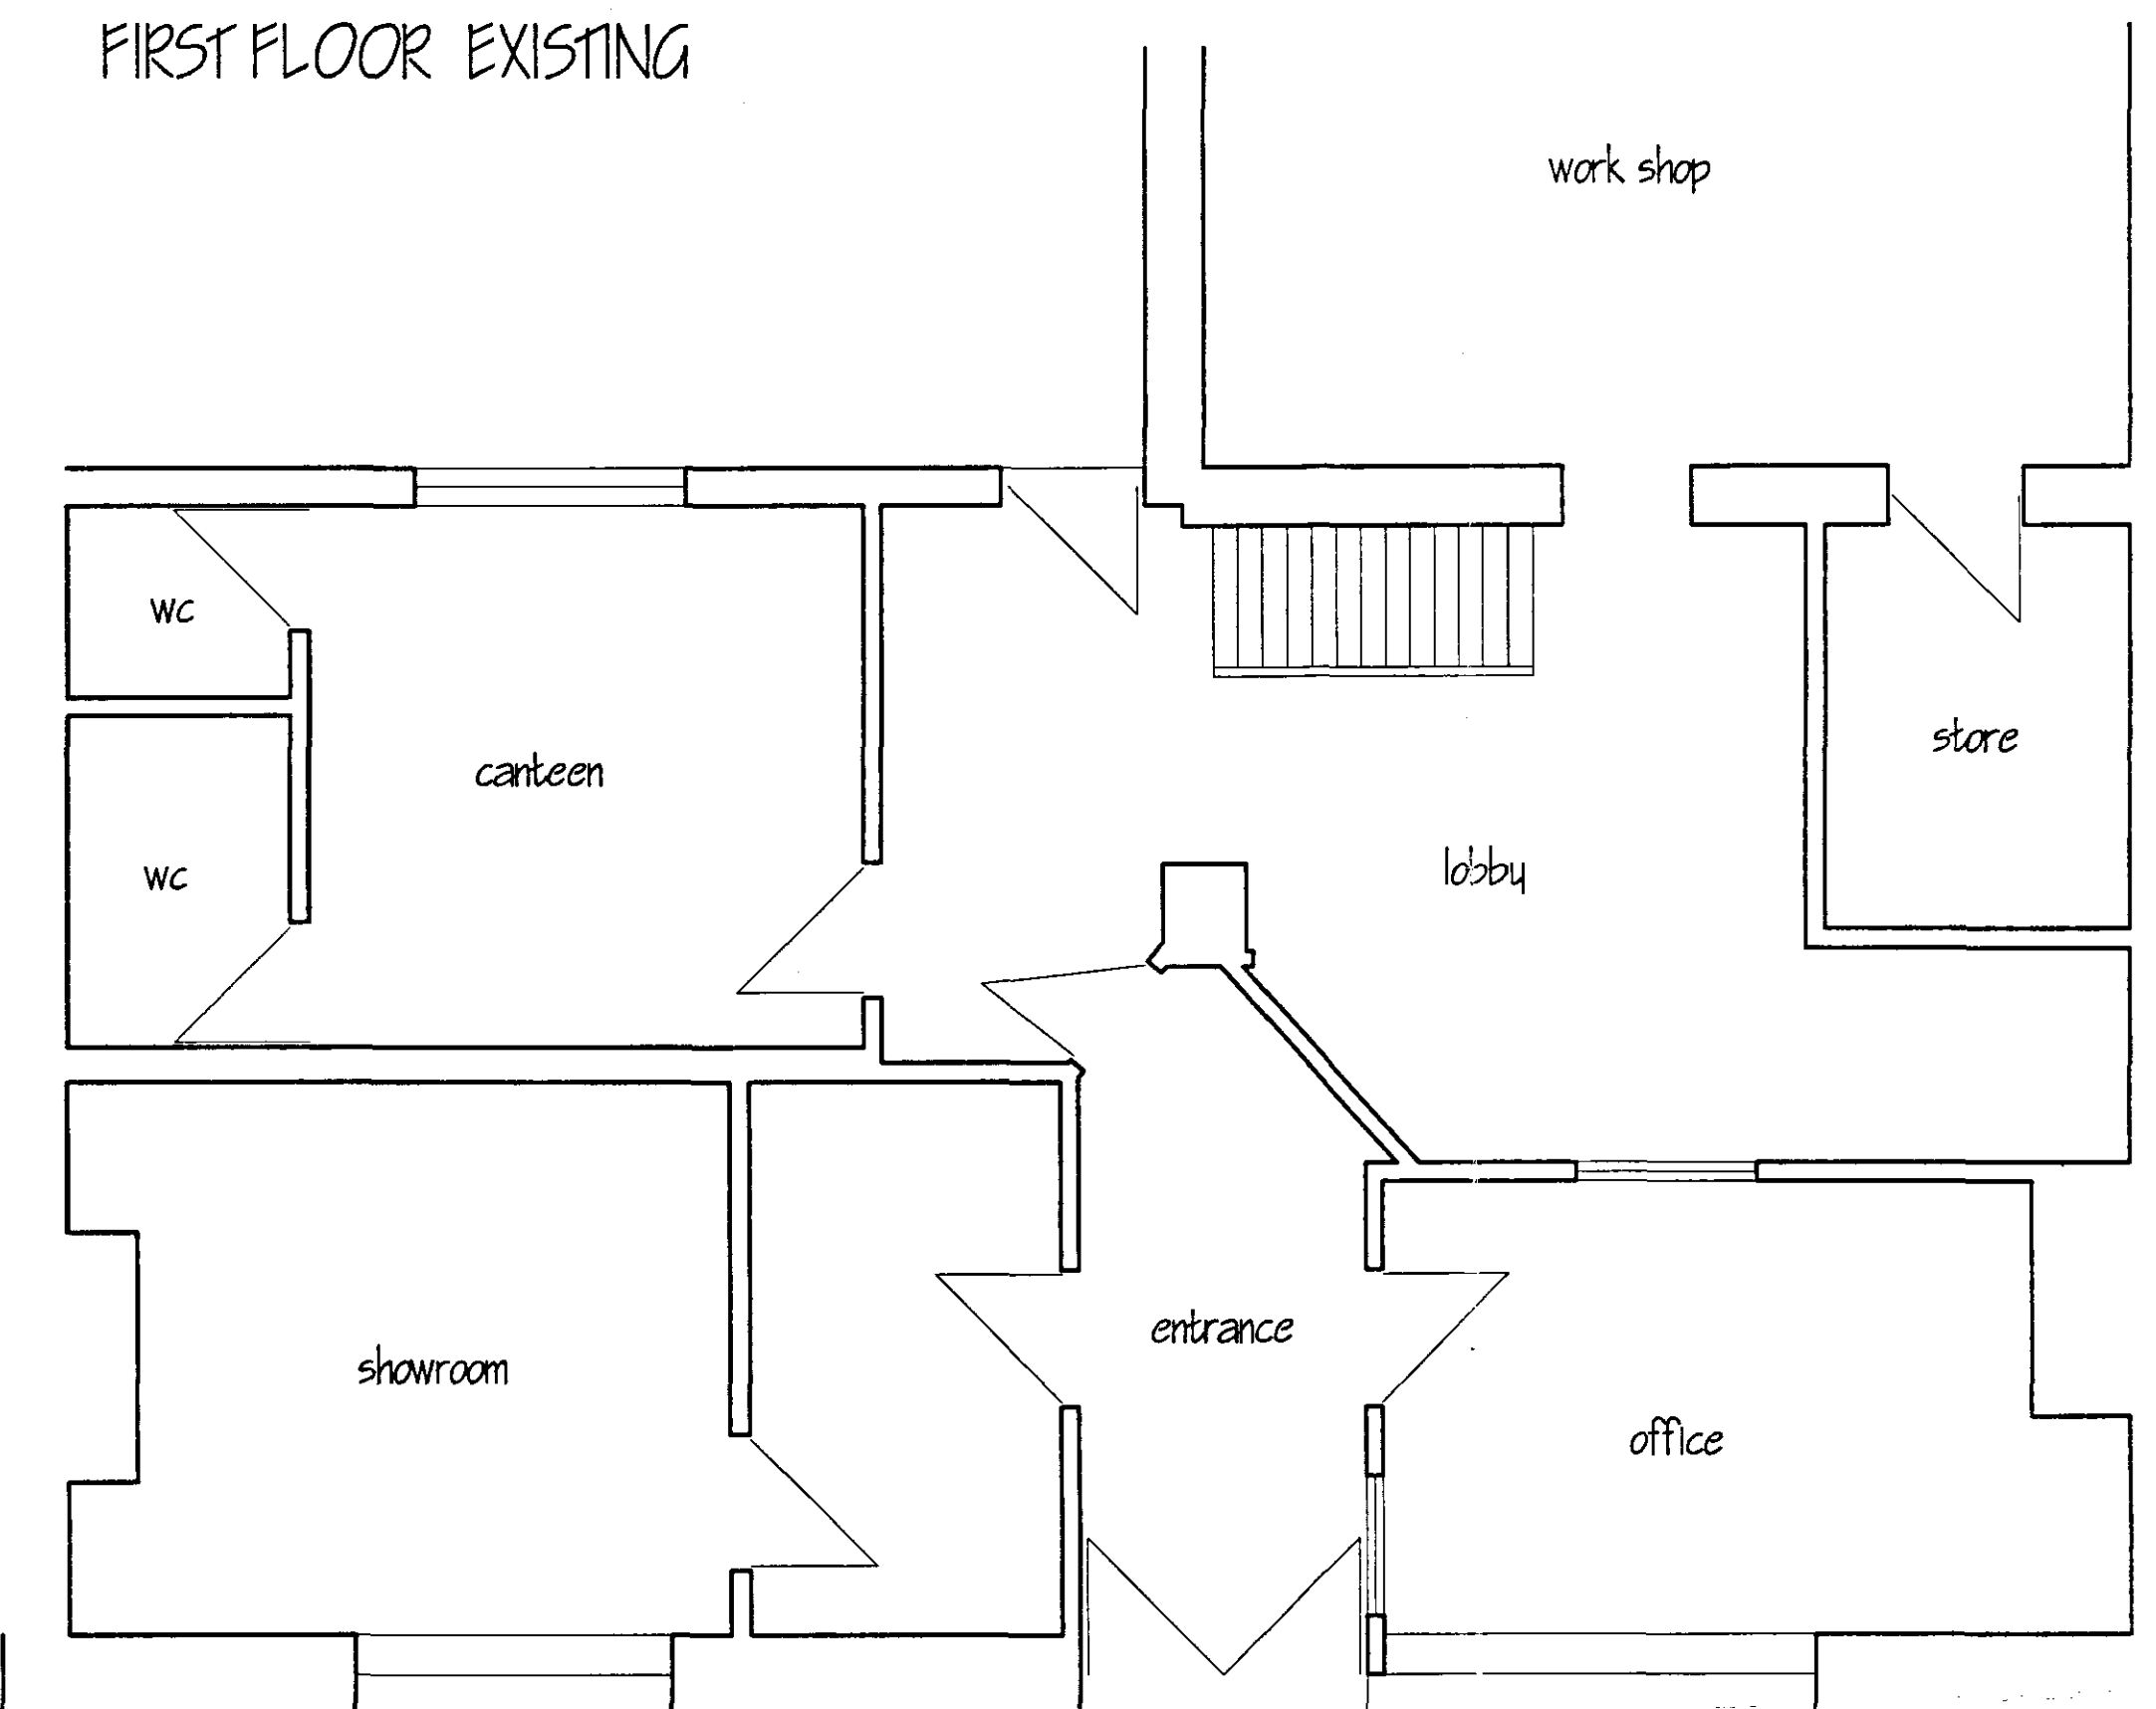

GROUND FLOOR EXISTING

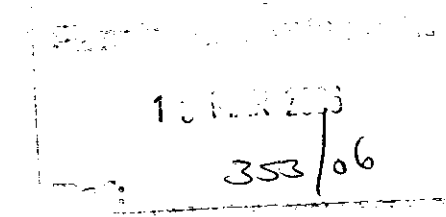

DETERMINED
PLAN

[illegible]