

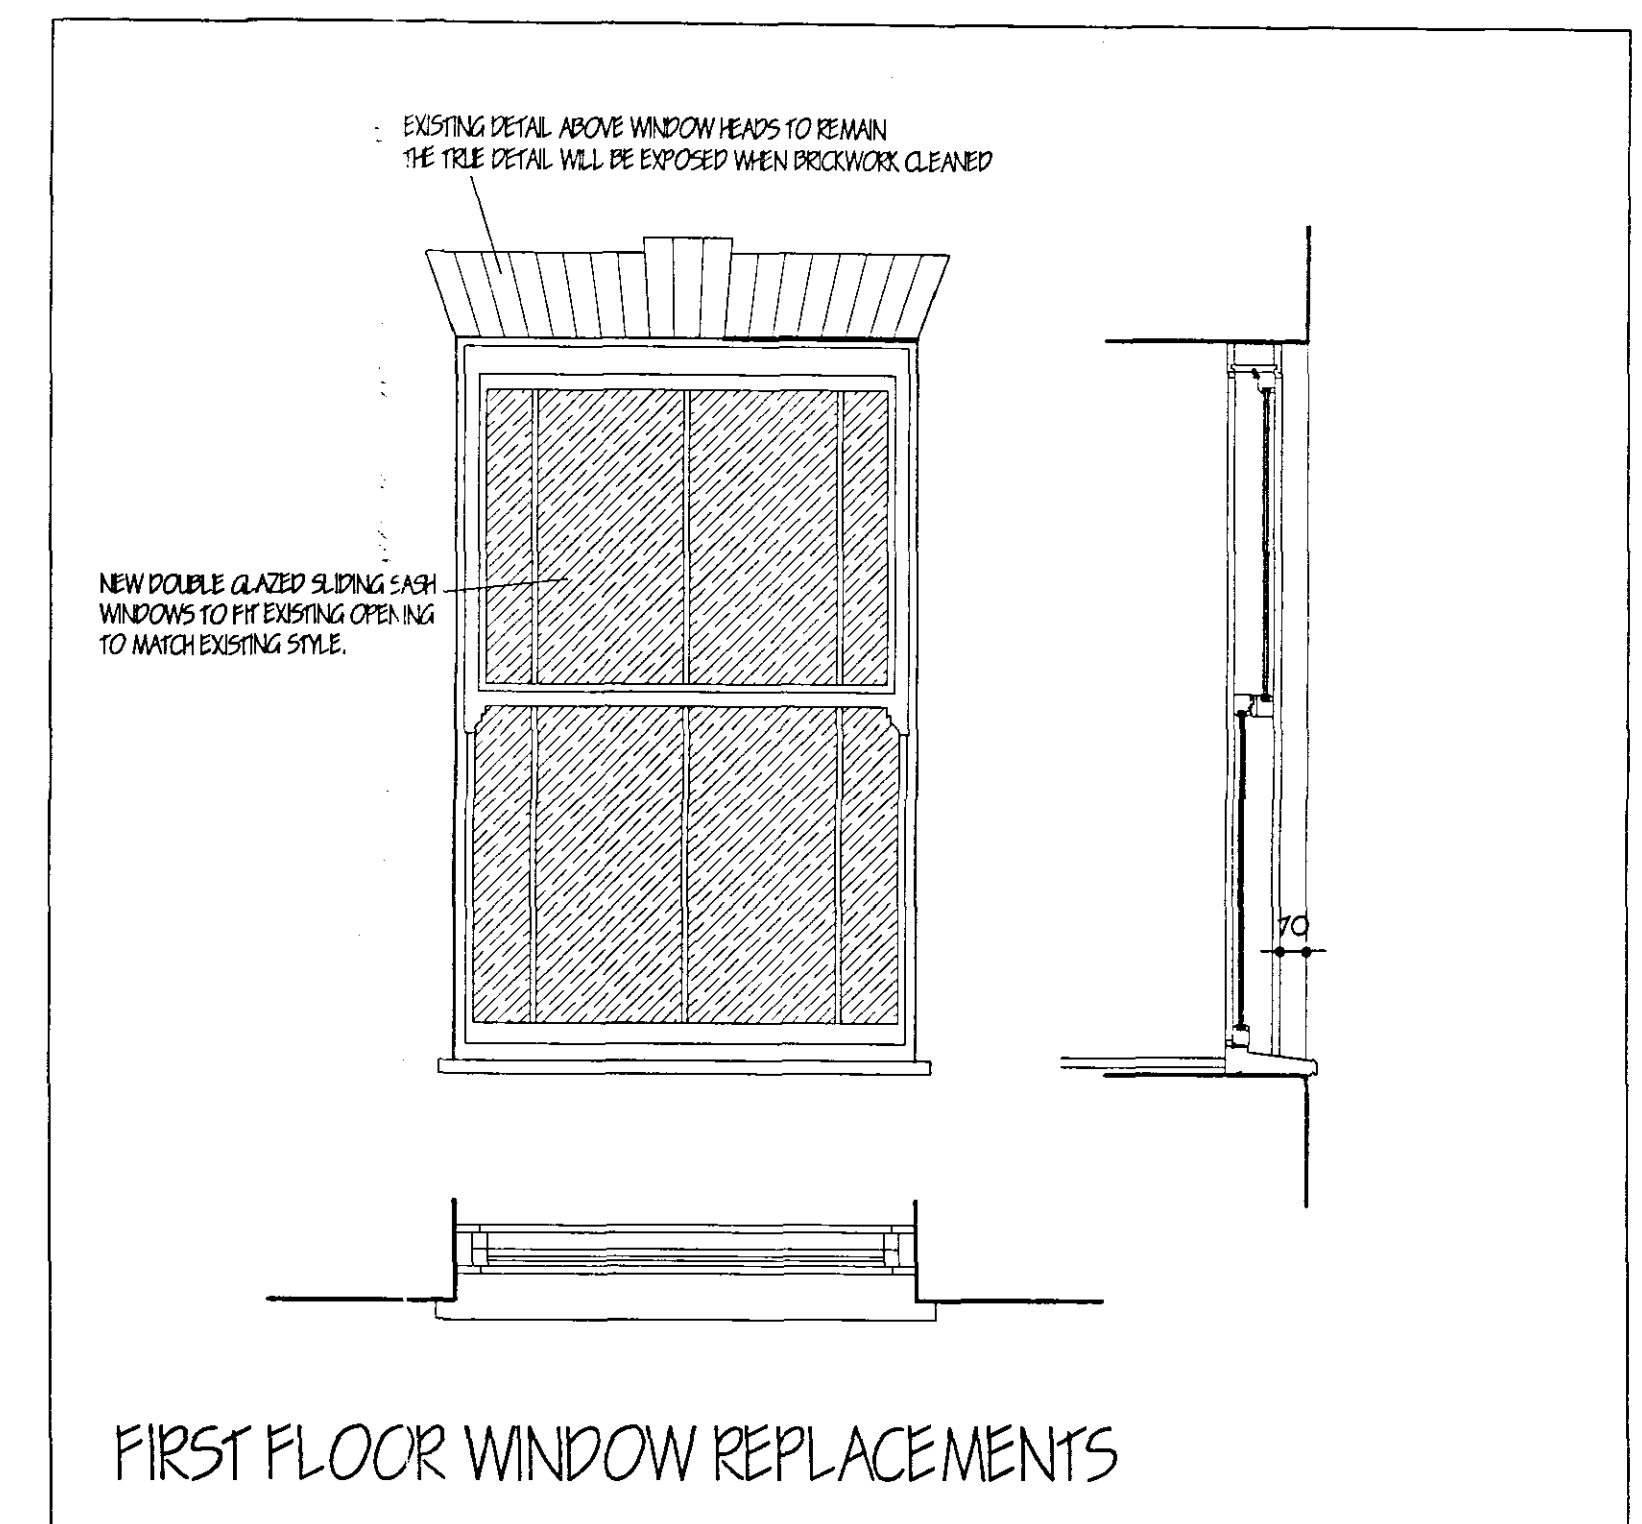
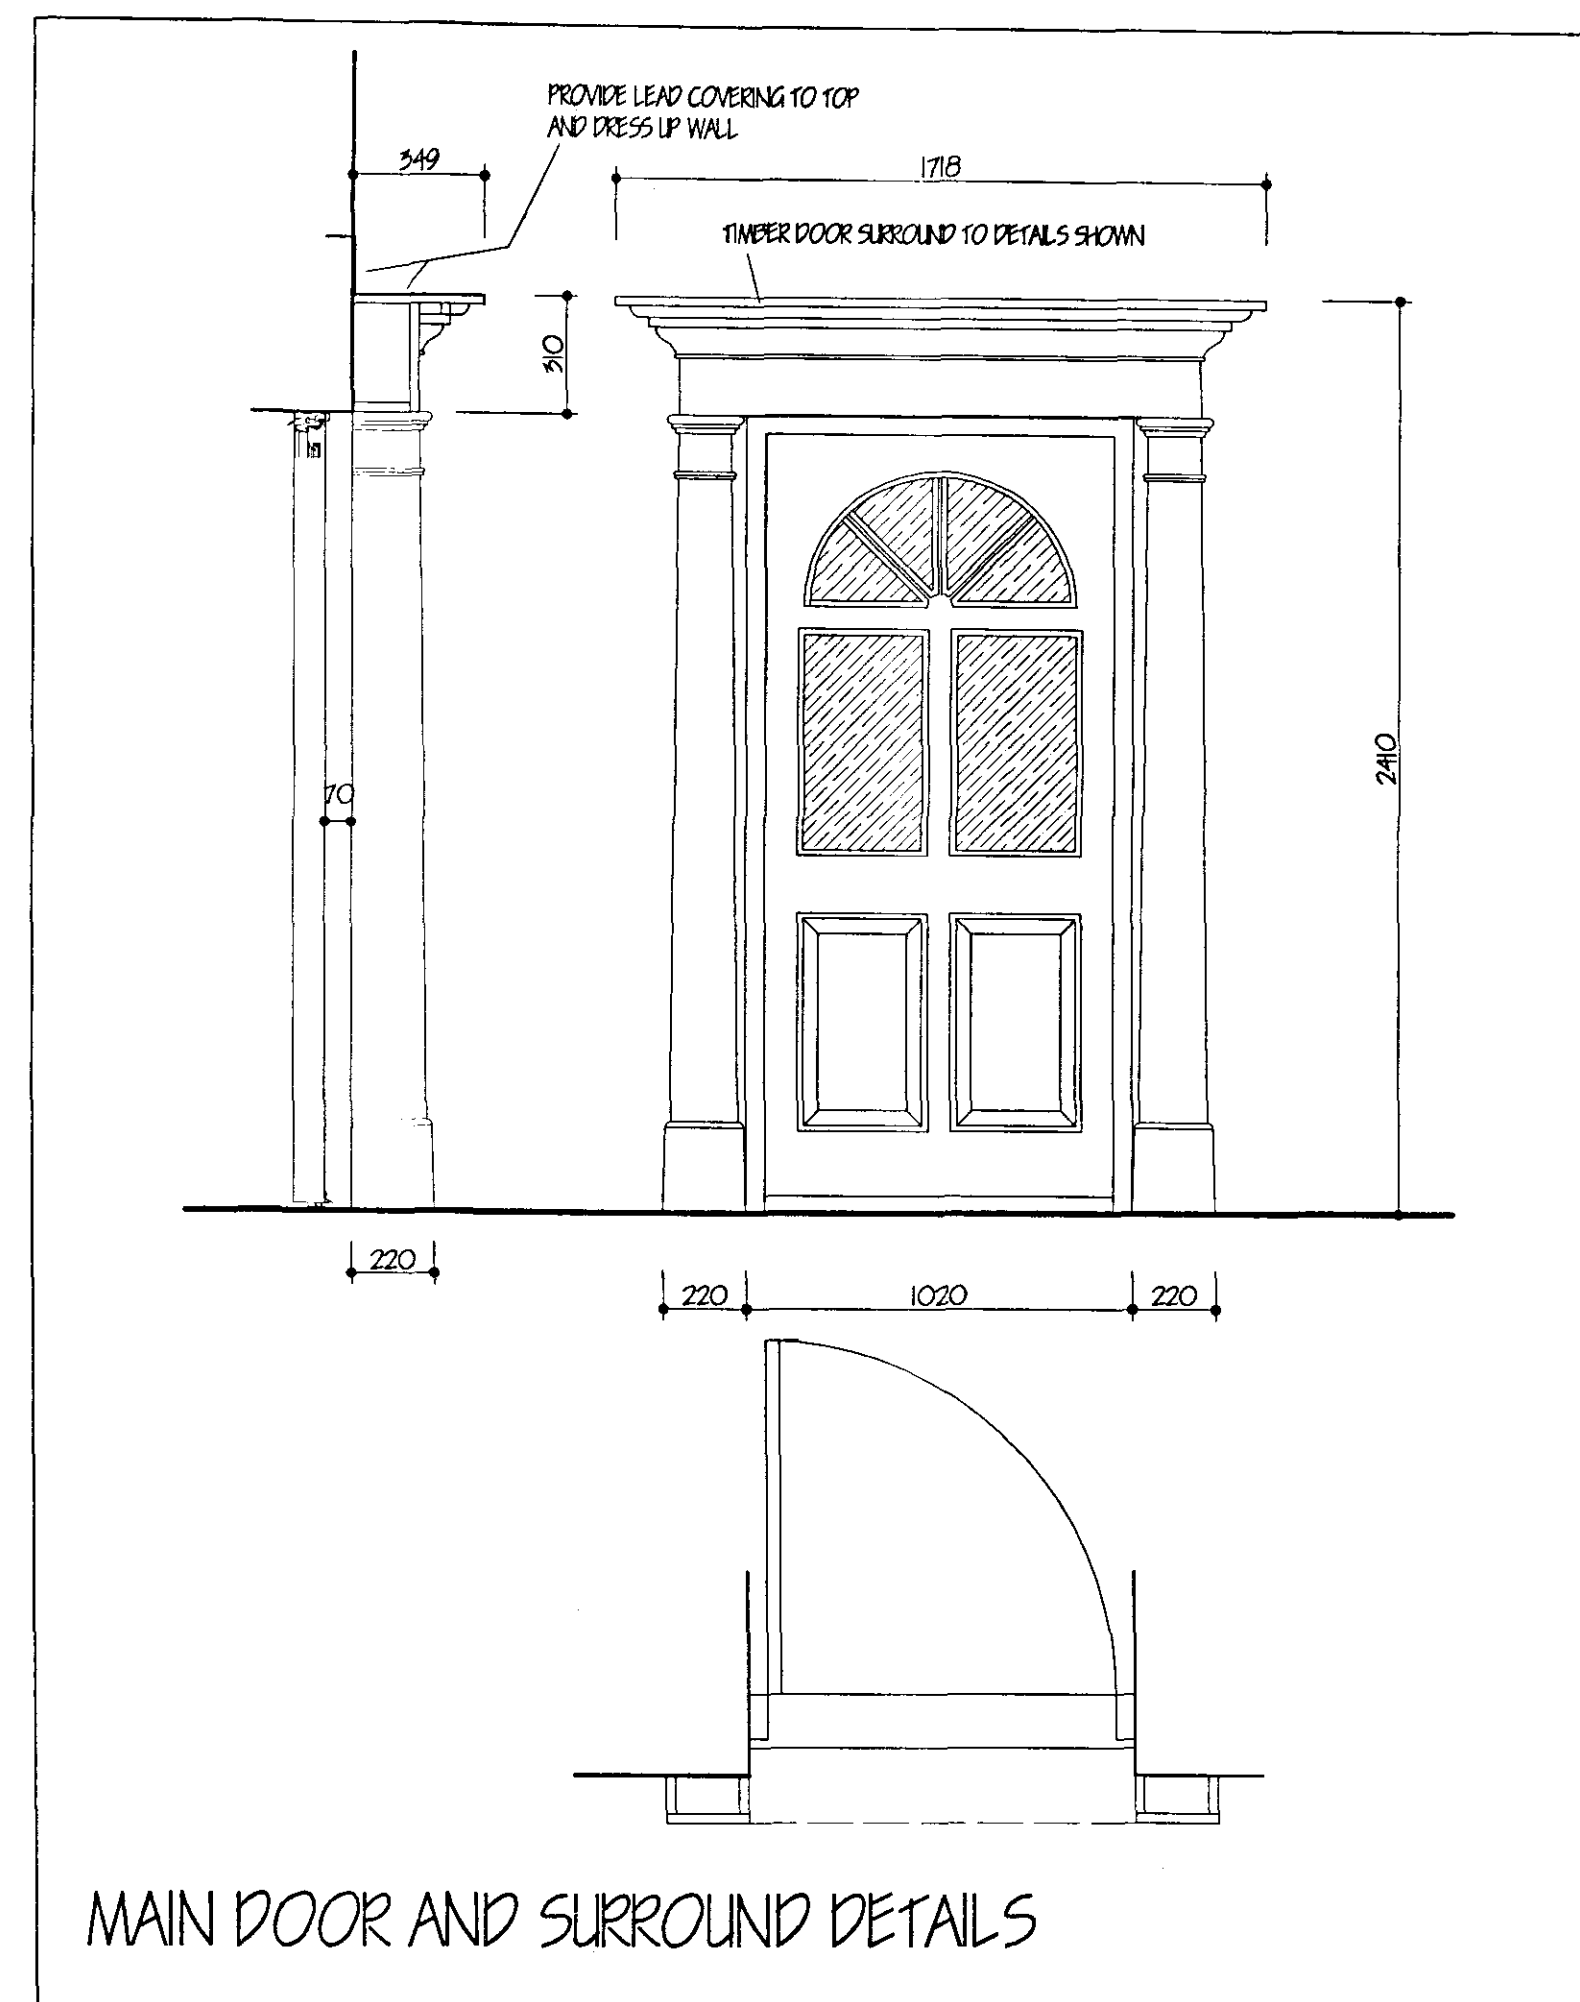
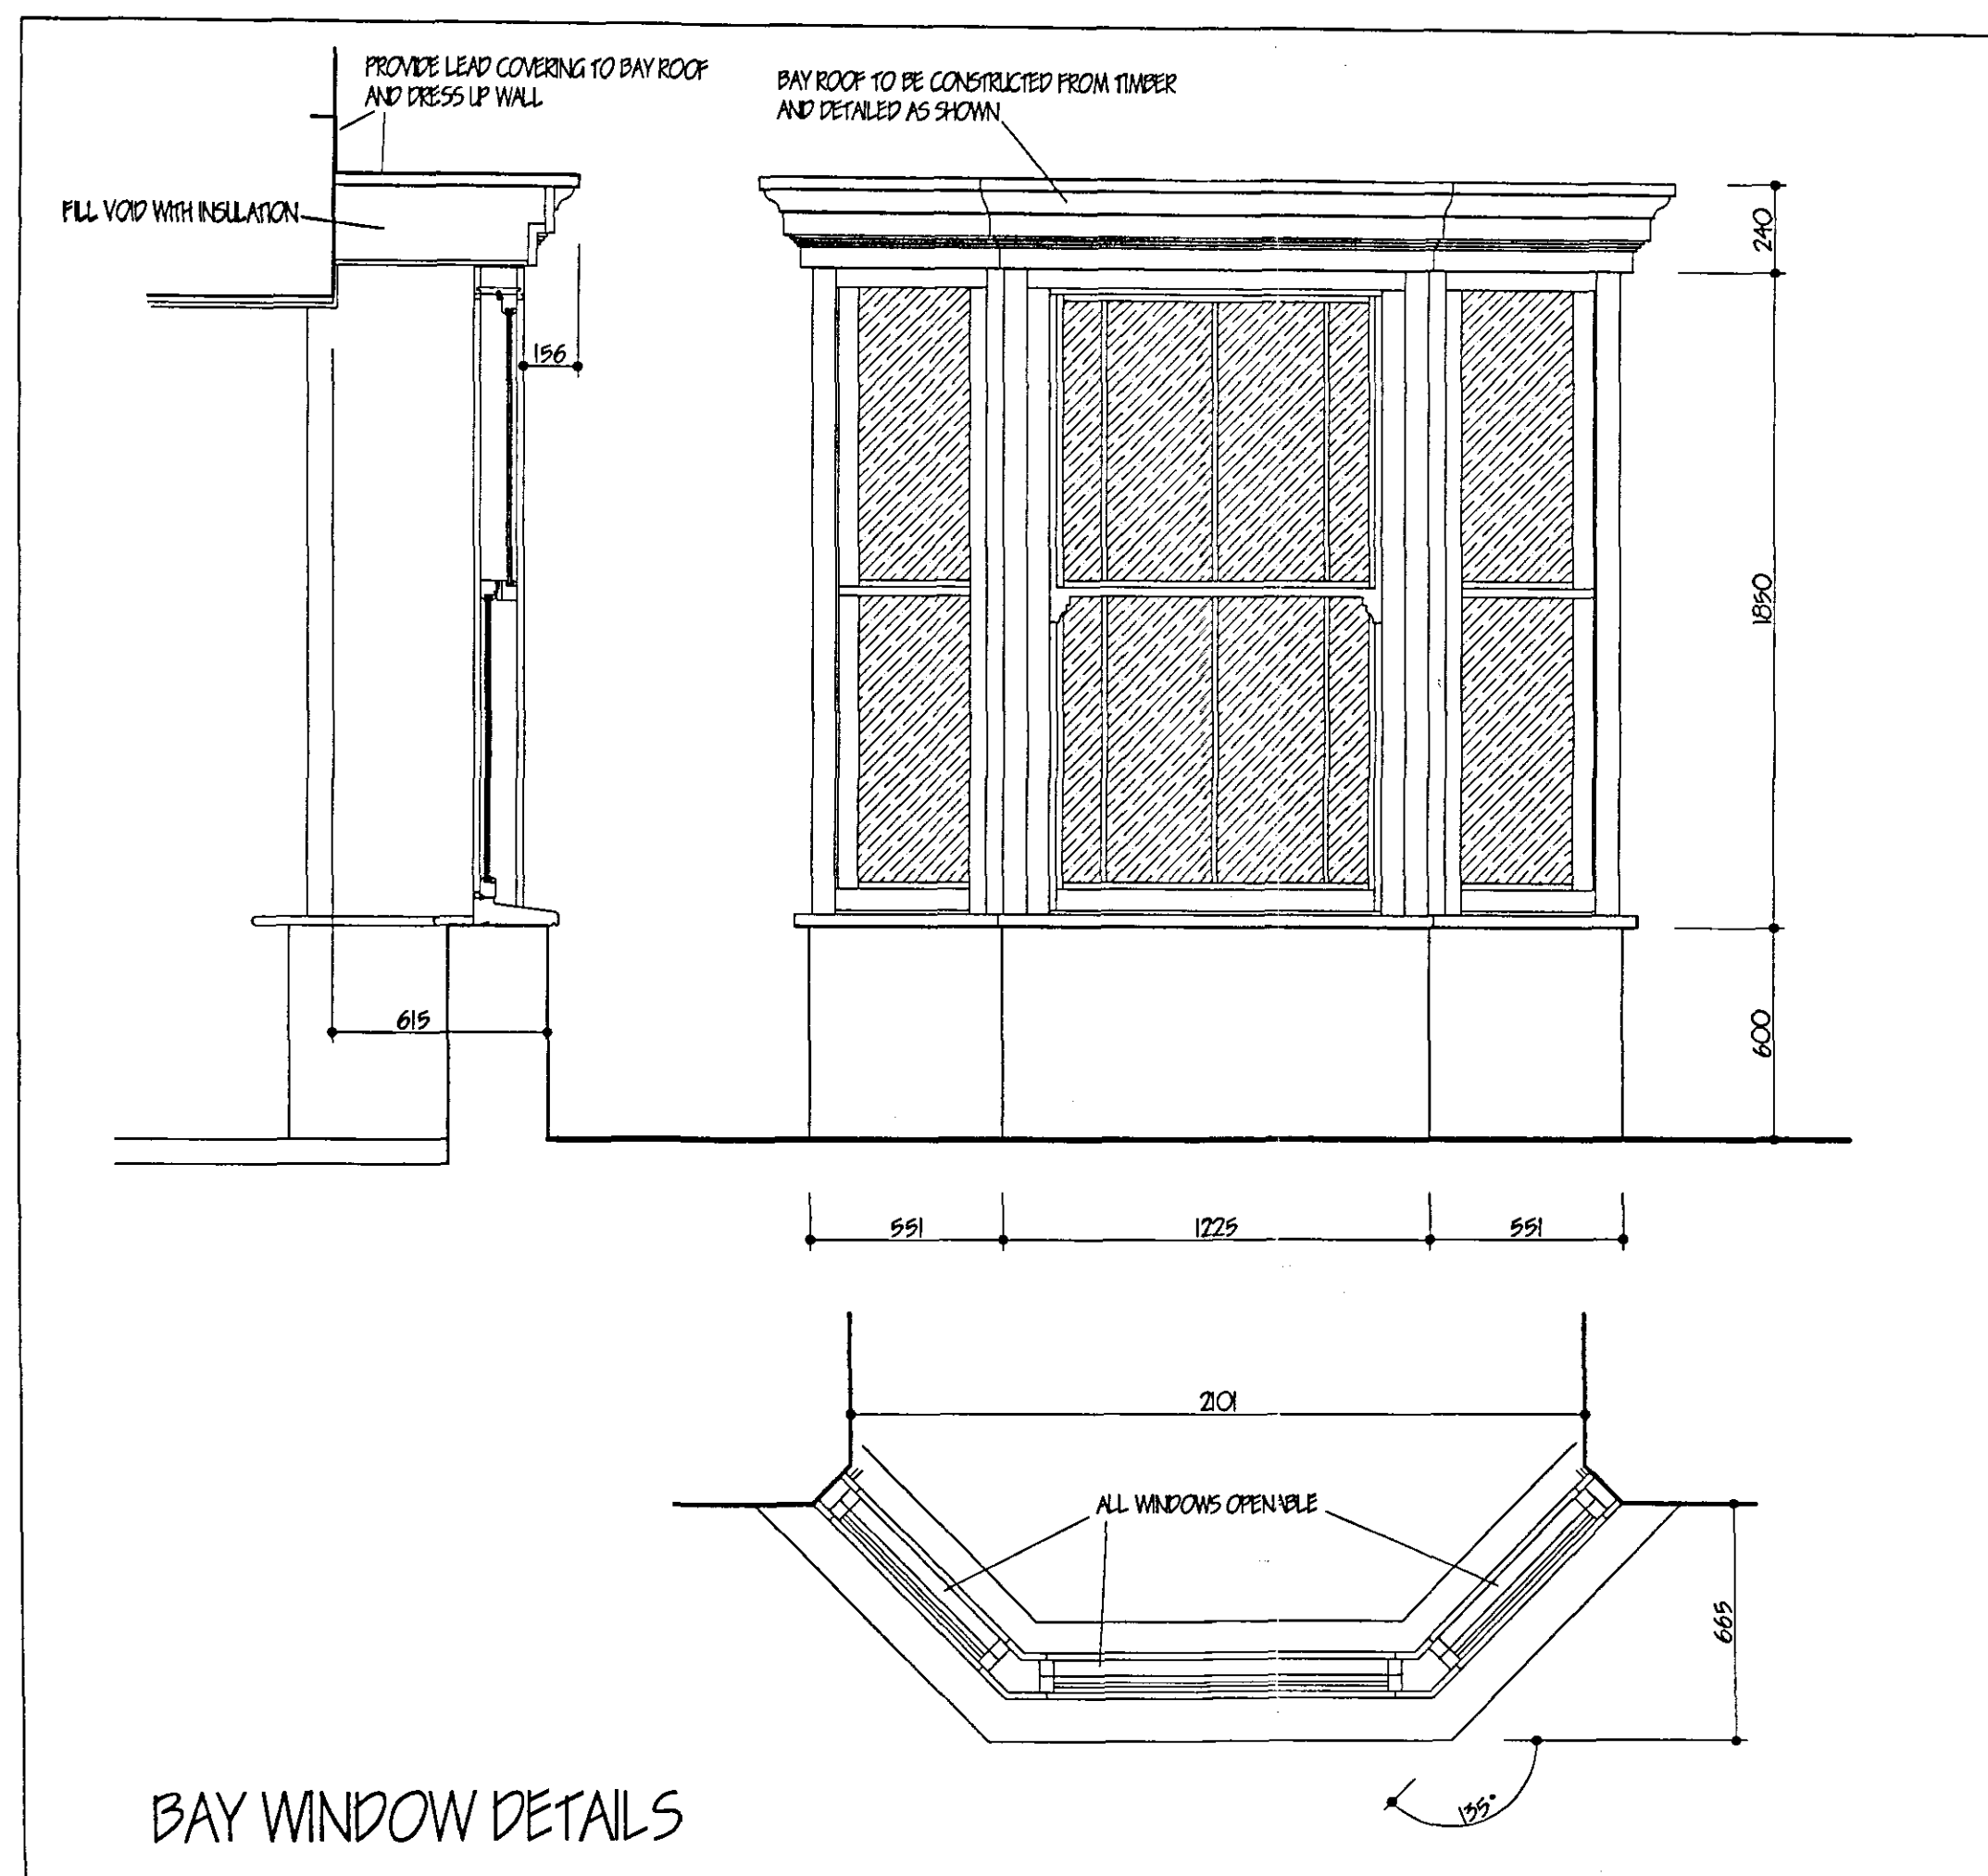


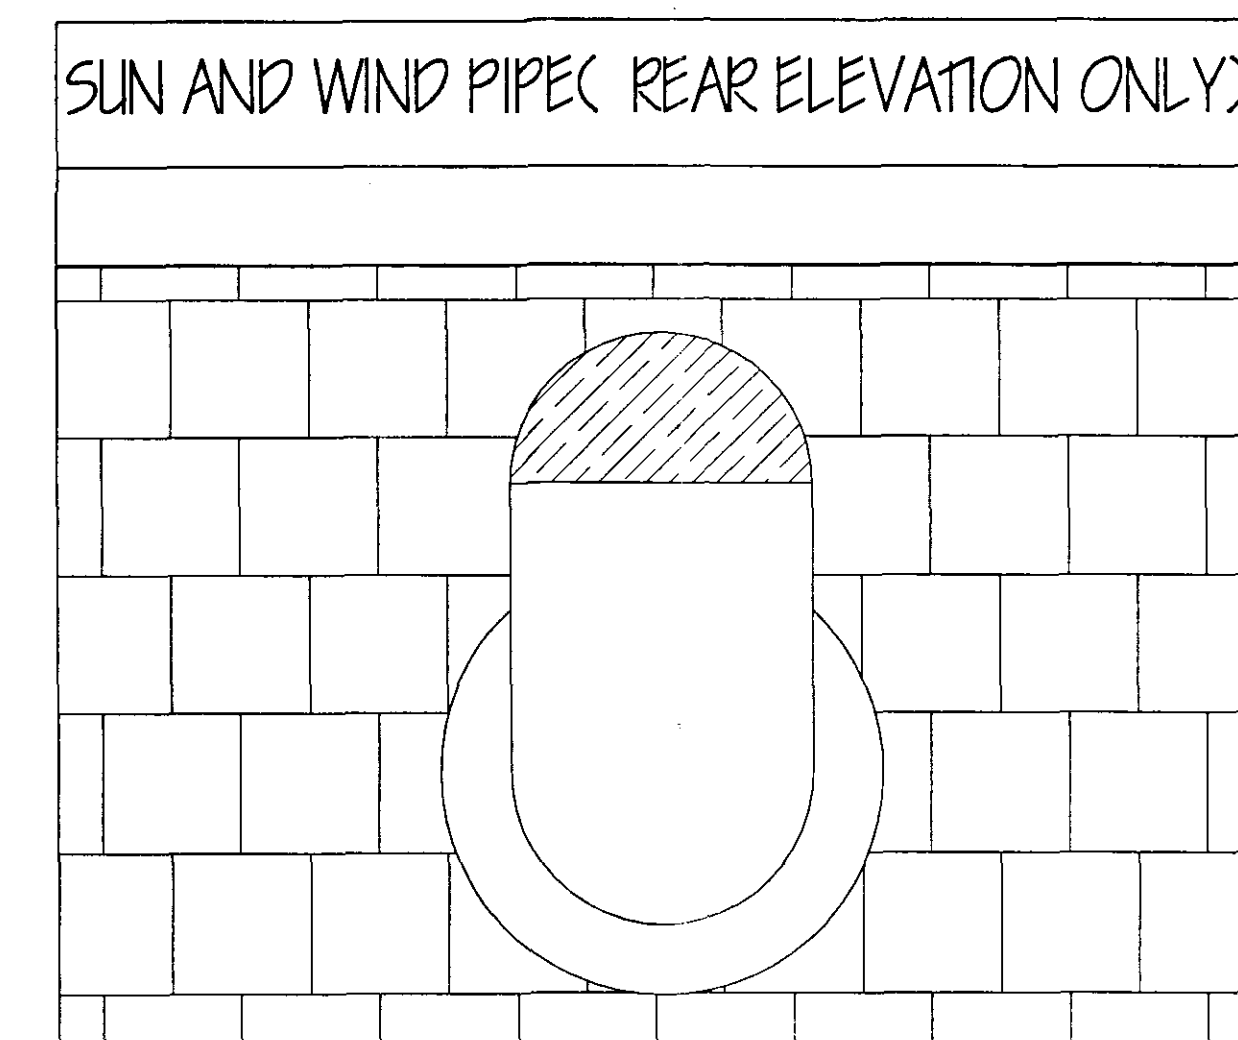

NOTE: ALL TIMBER WORK TO BE PAINTED CREAM OR WHITE.

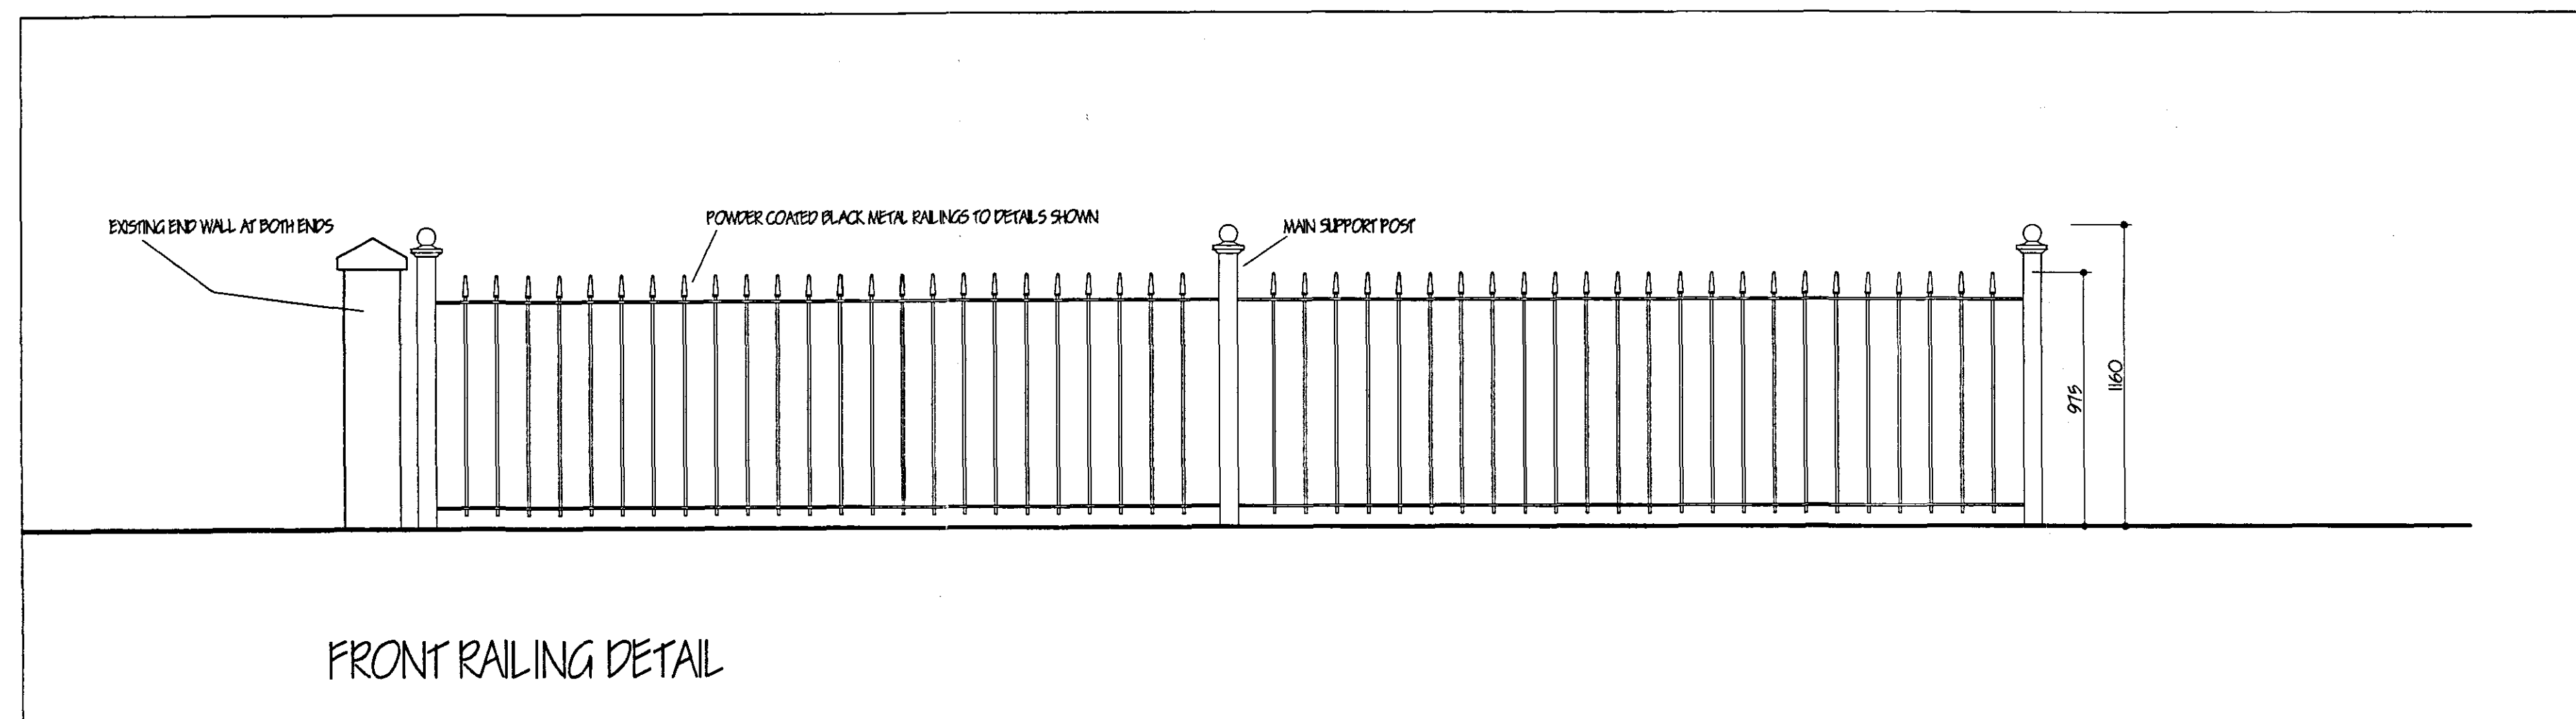

DETERMINED
PLAN

[illegible]