
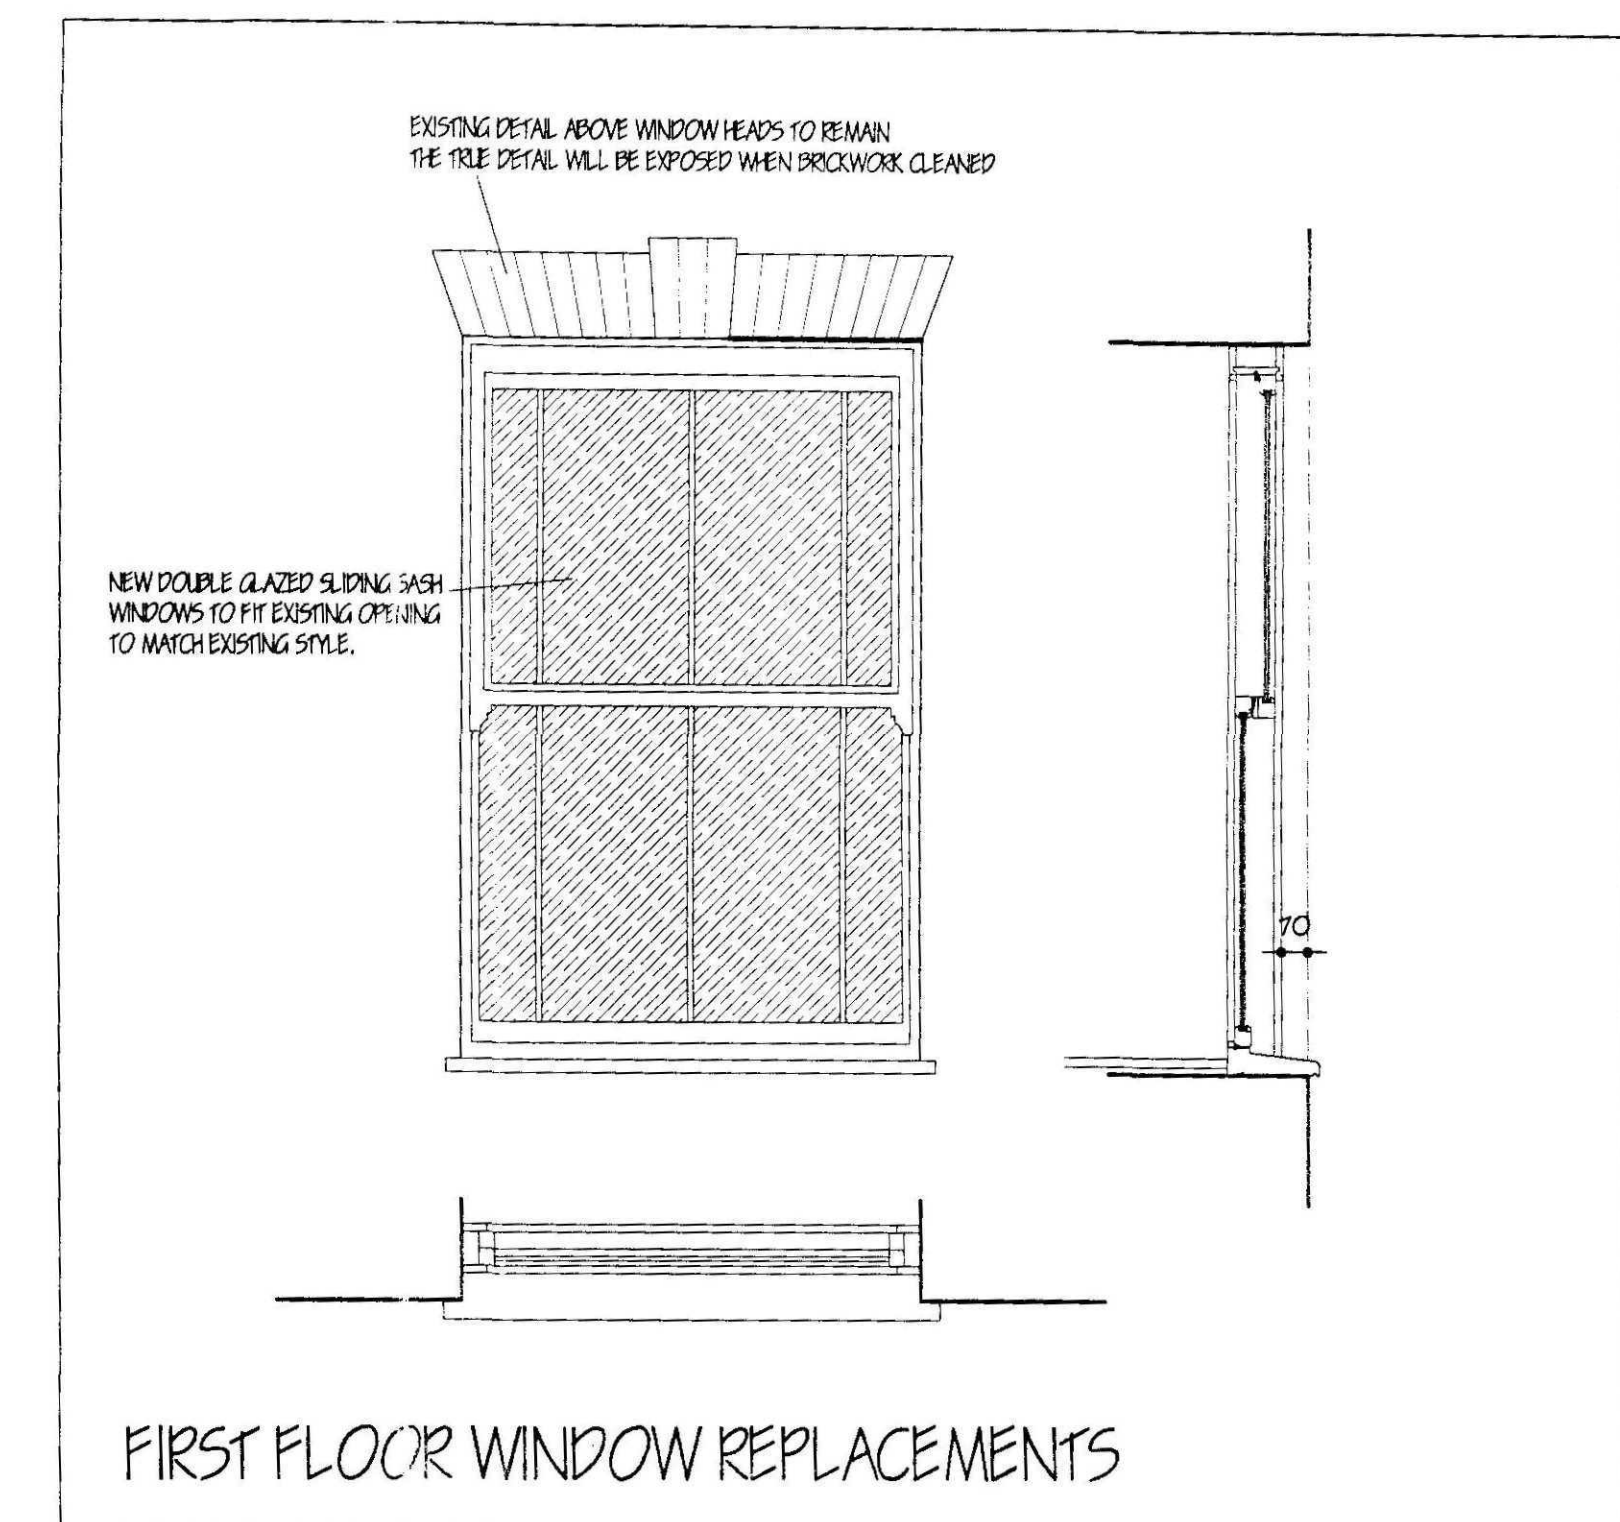
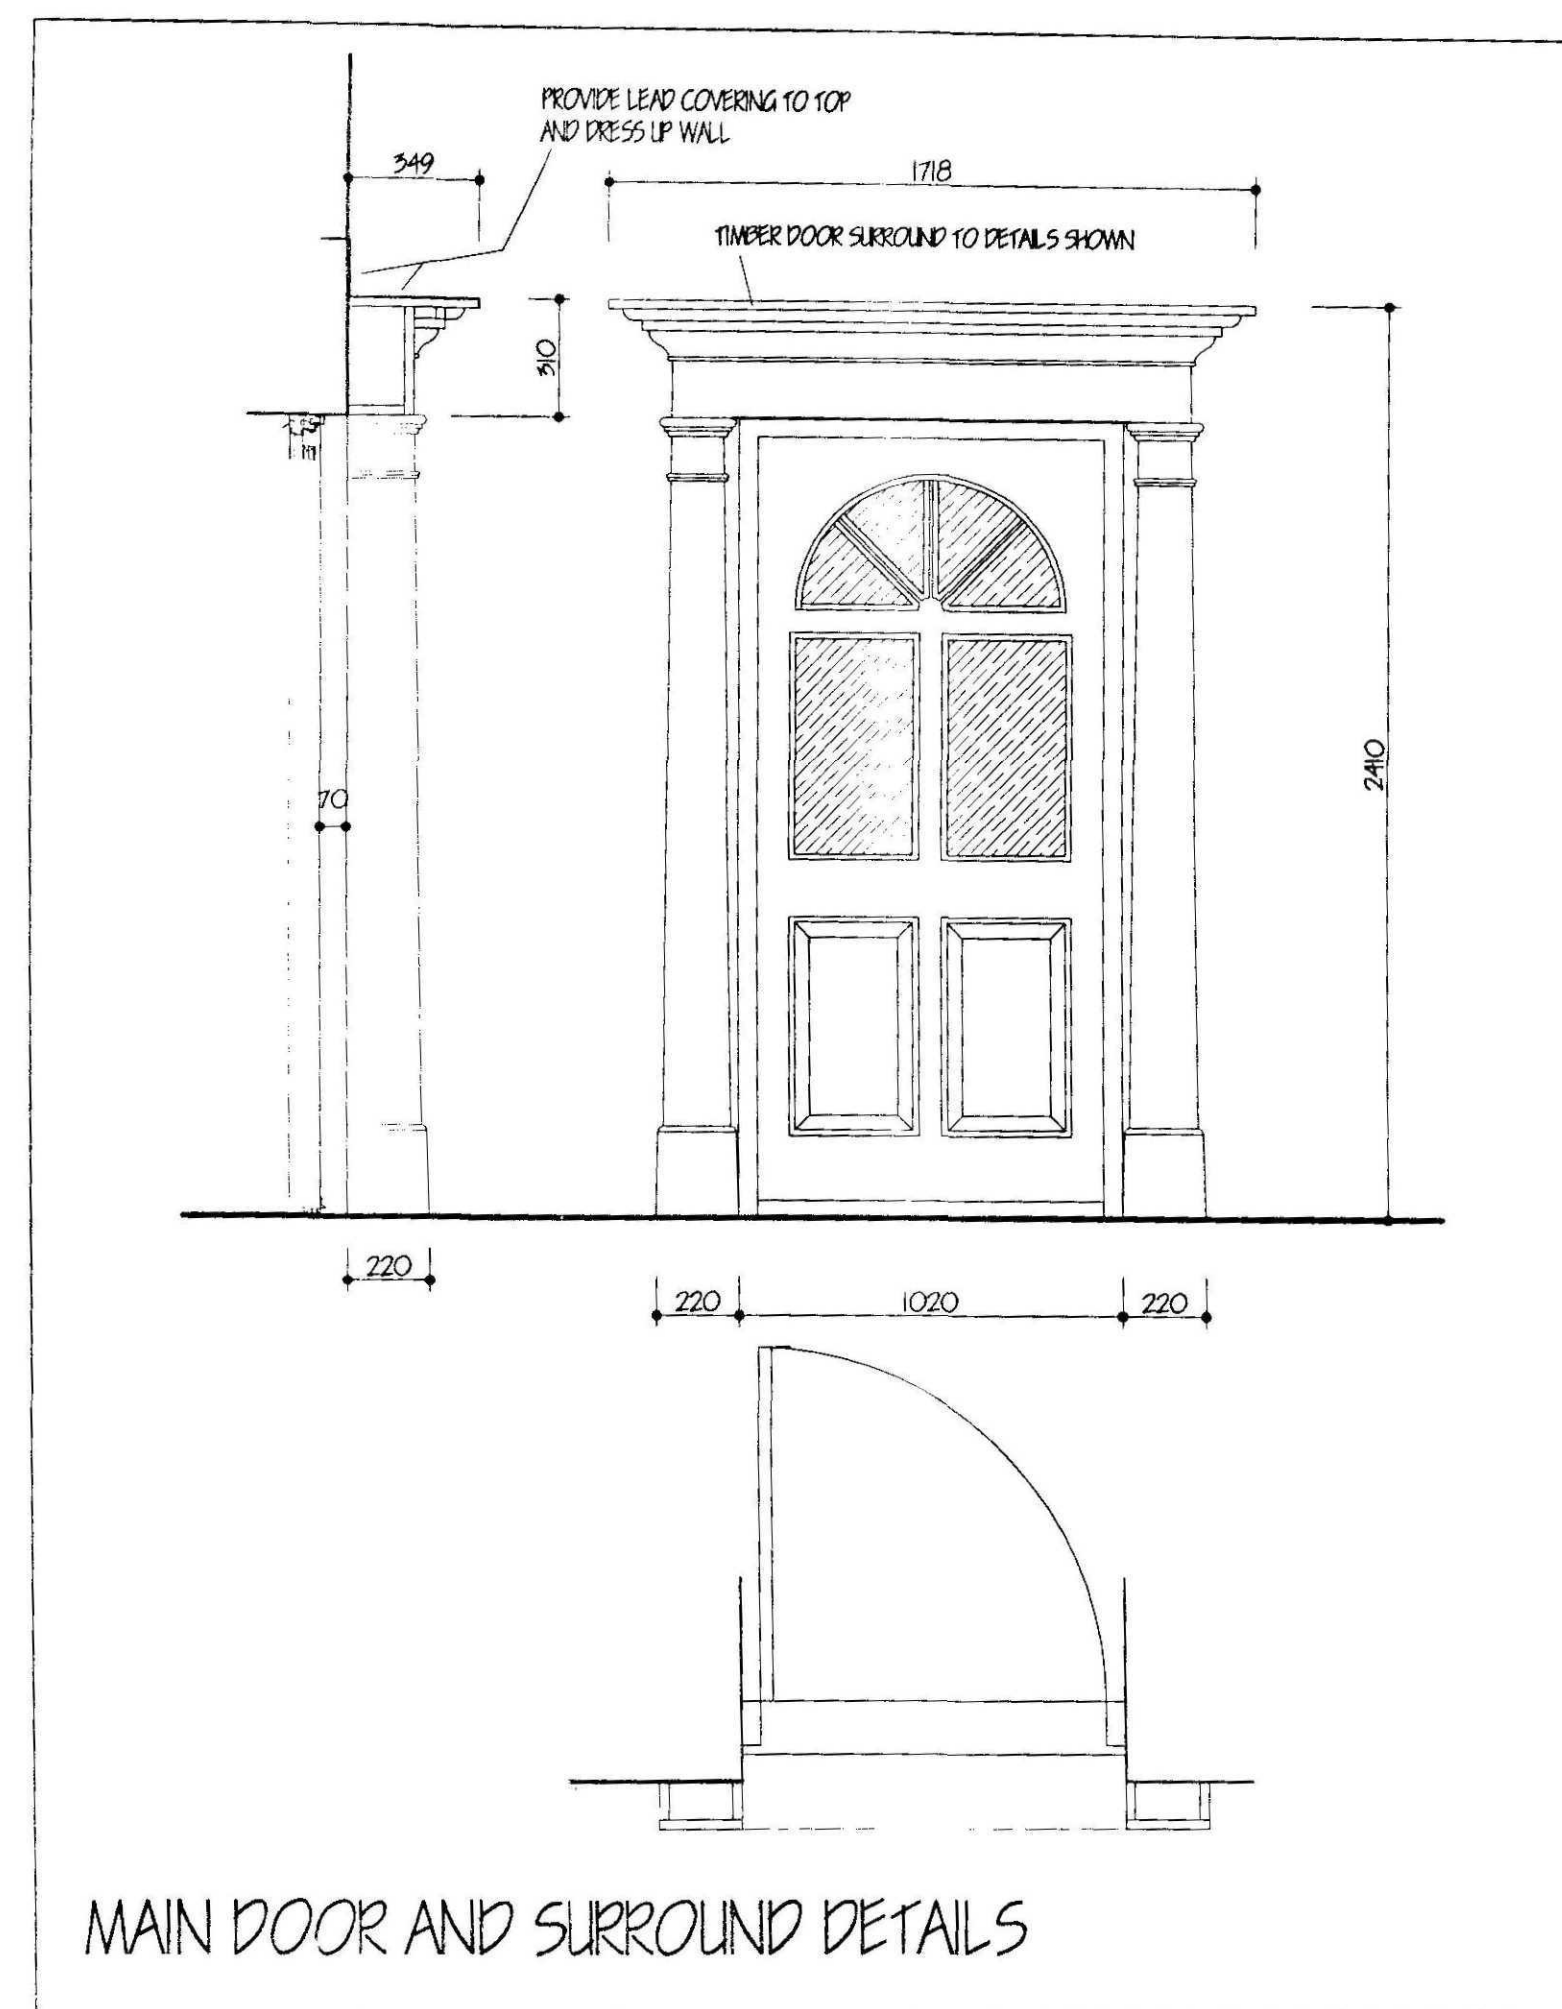
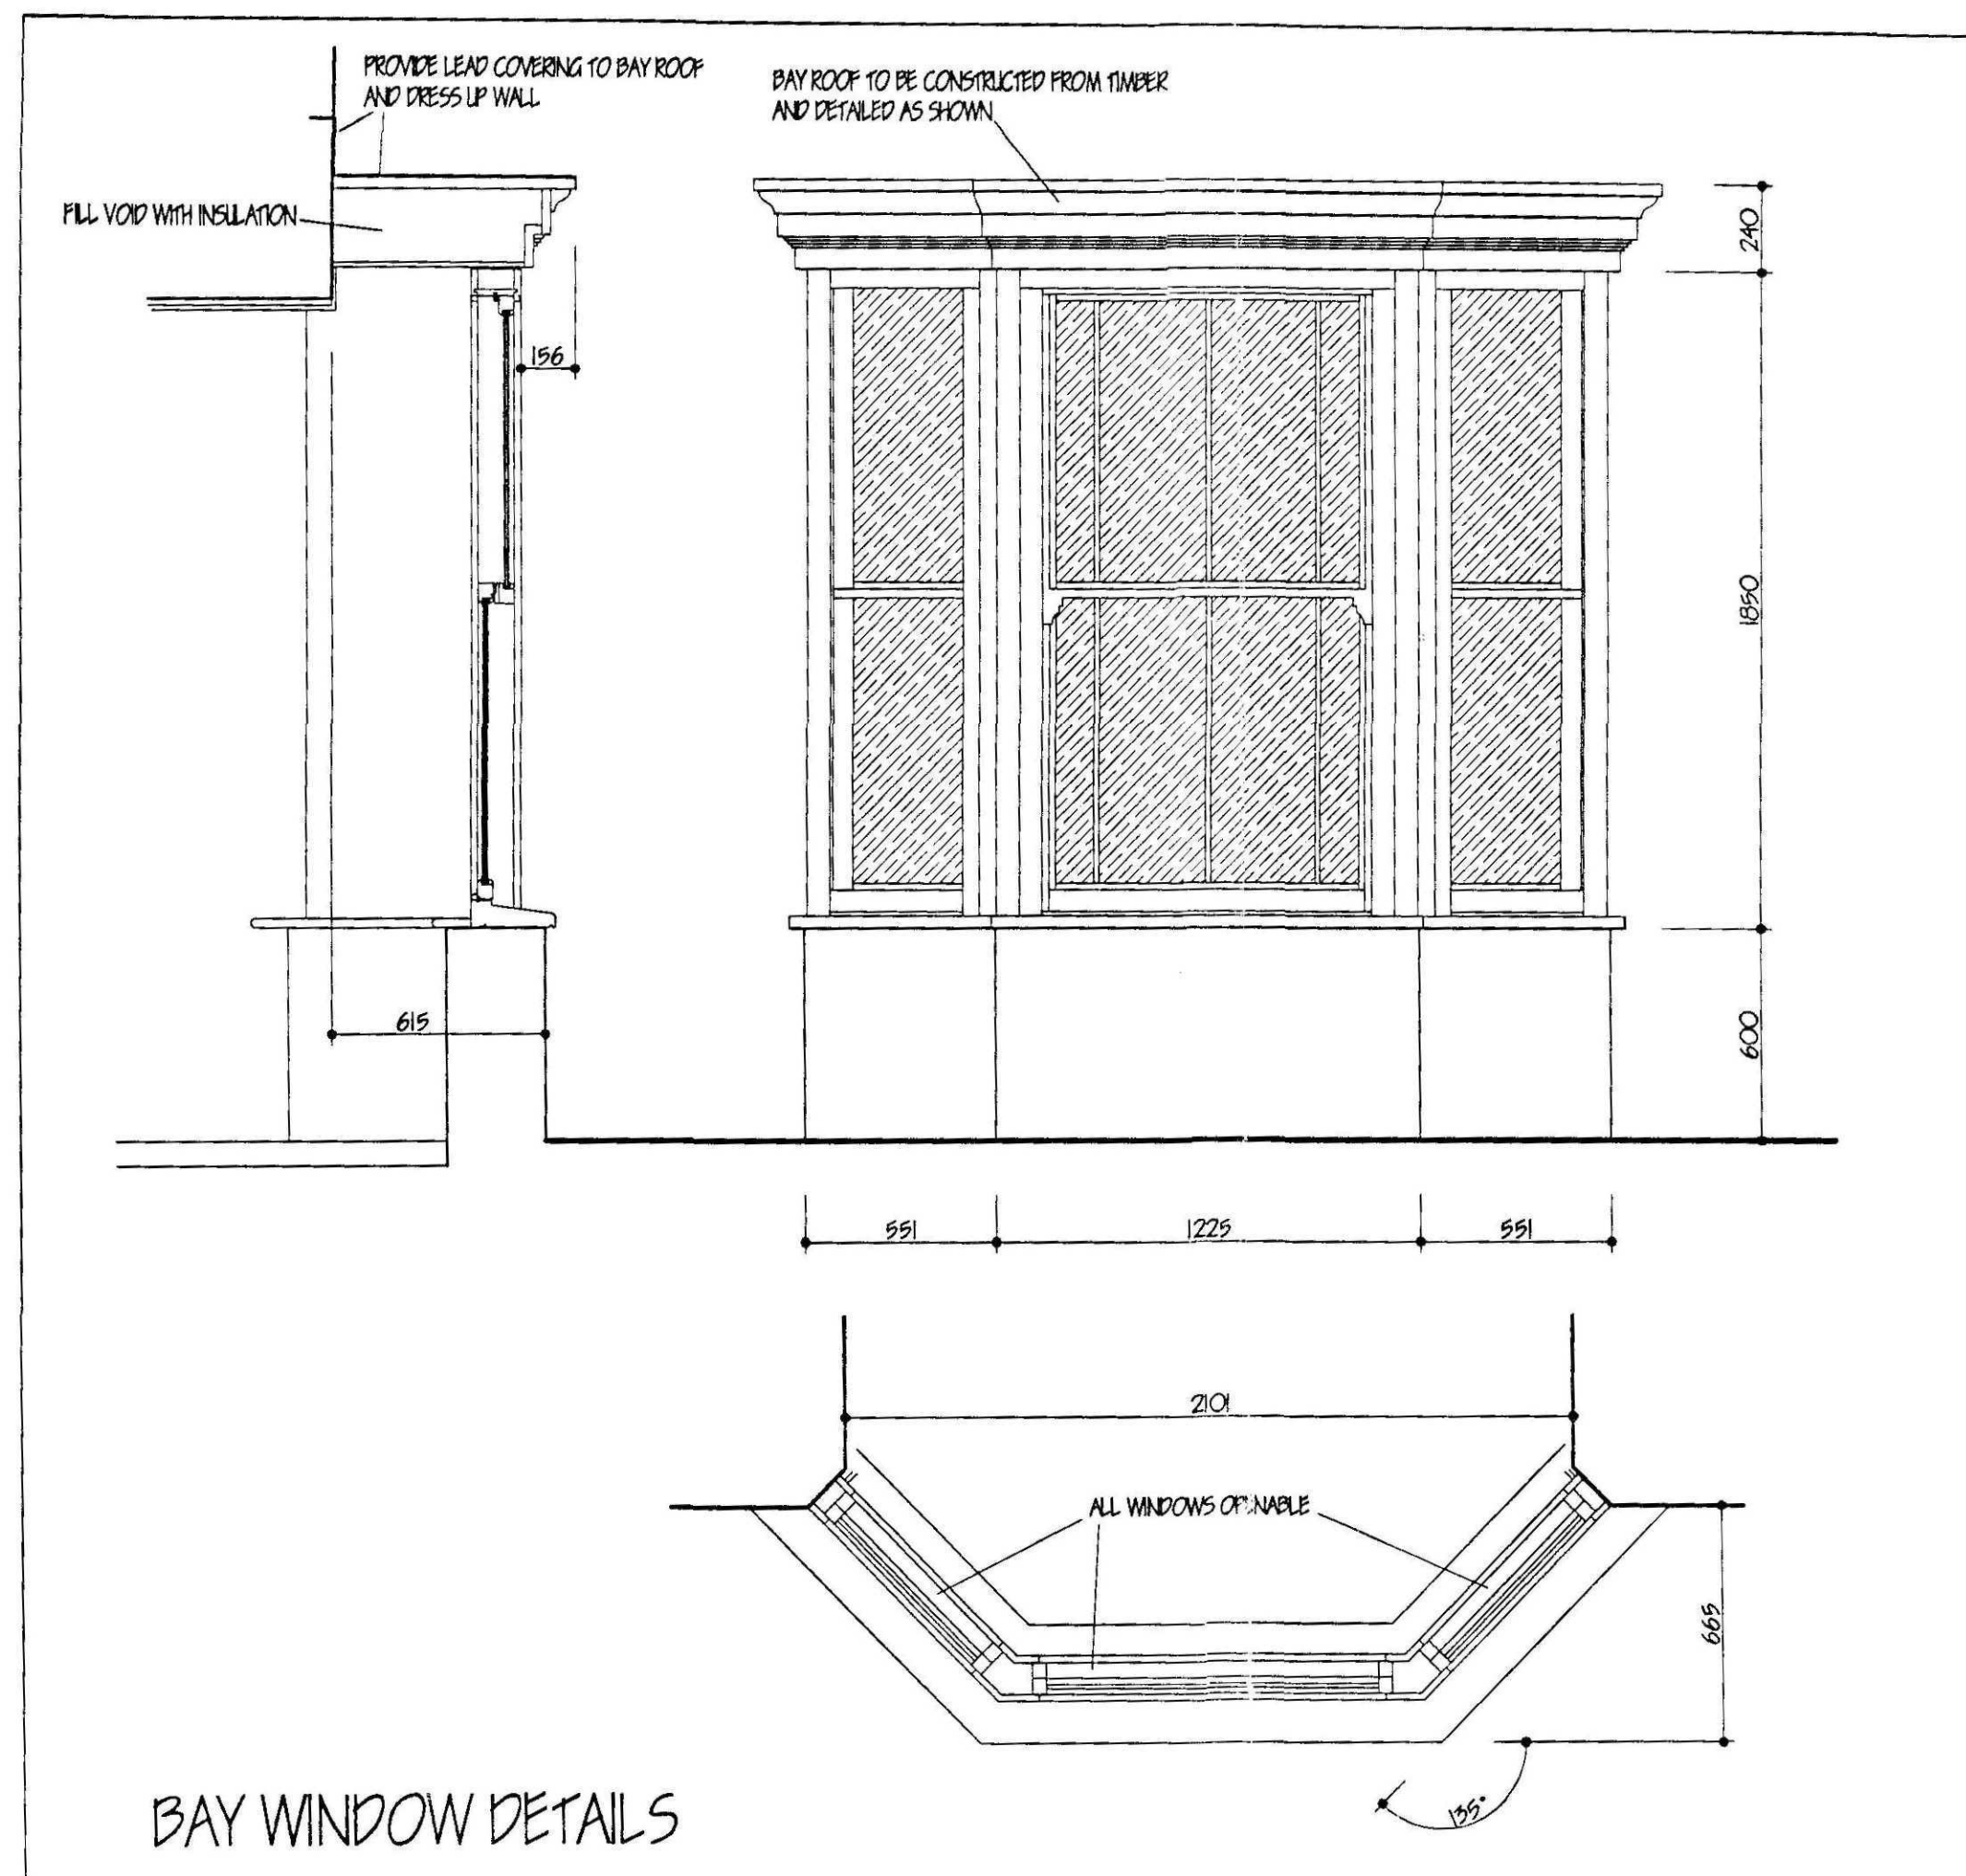
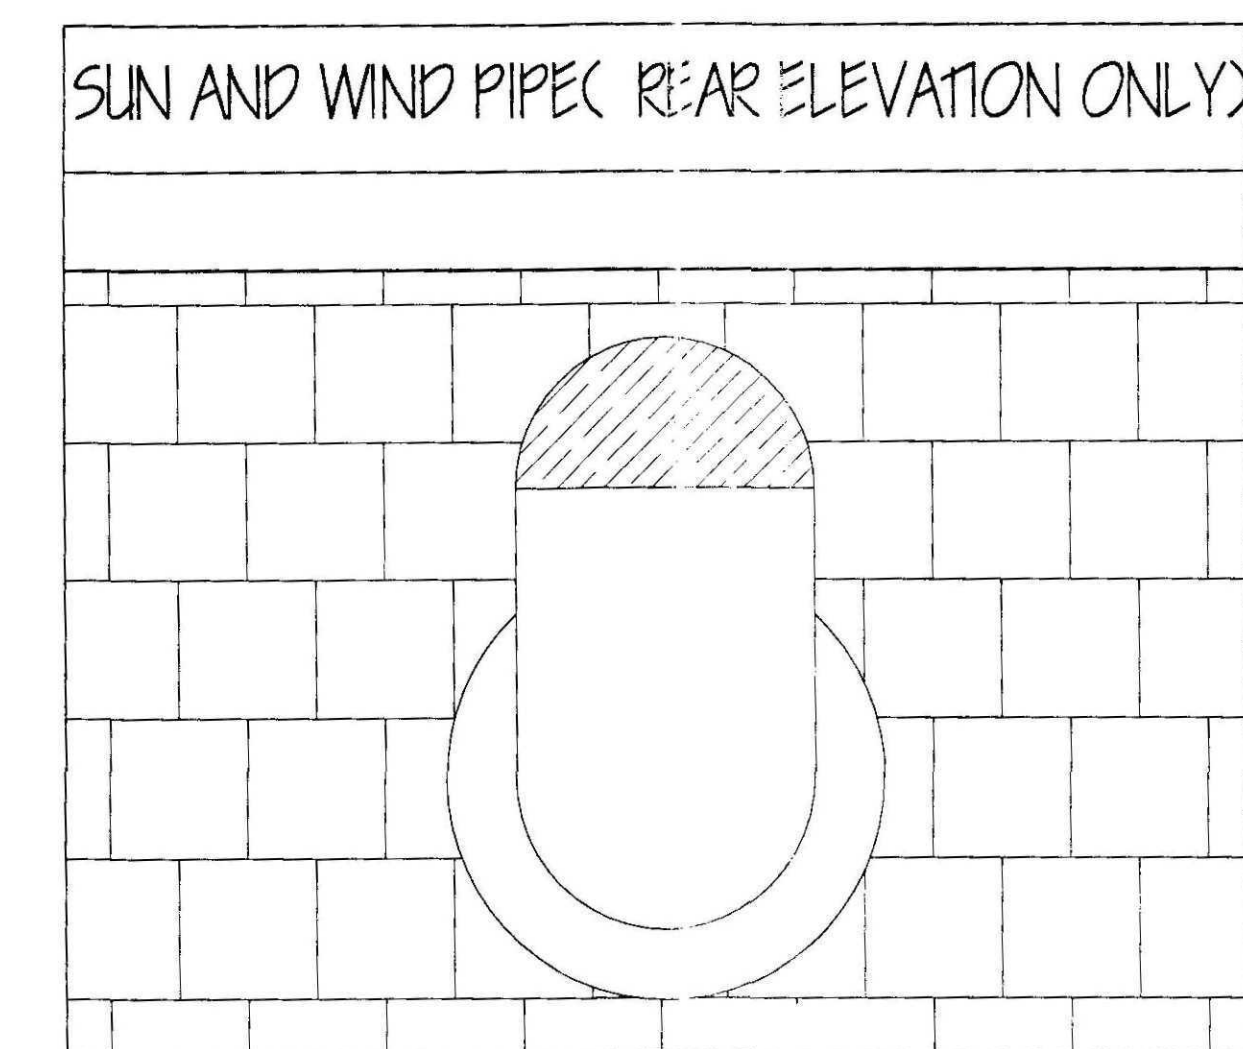


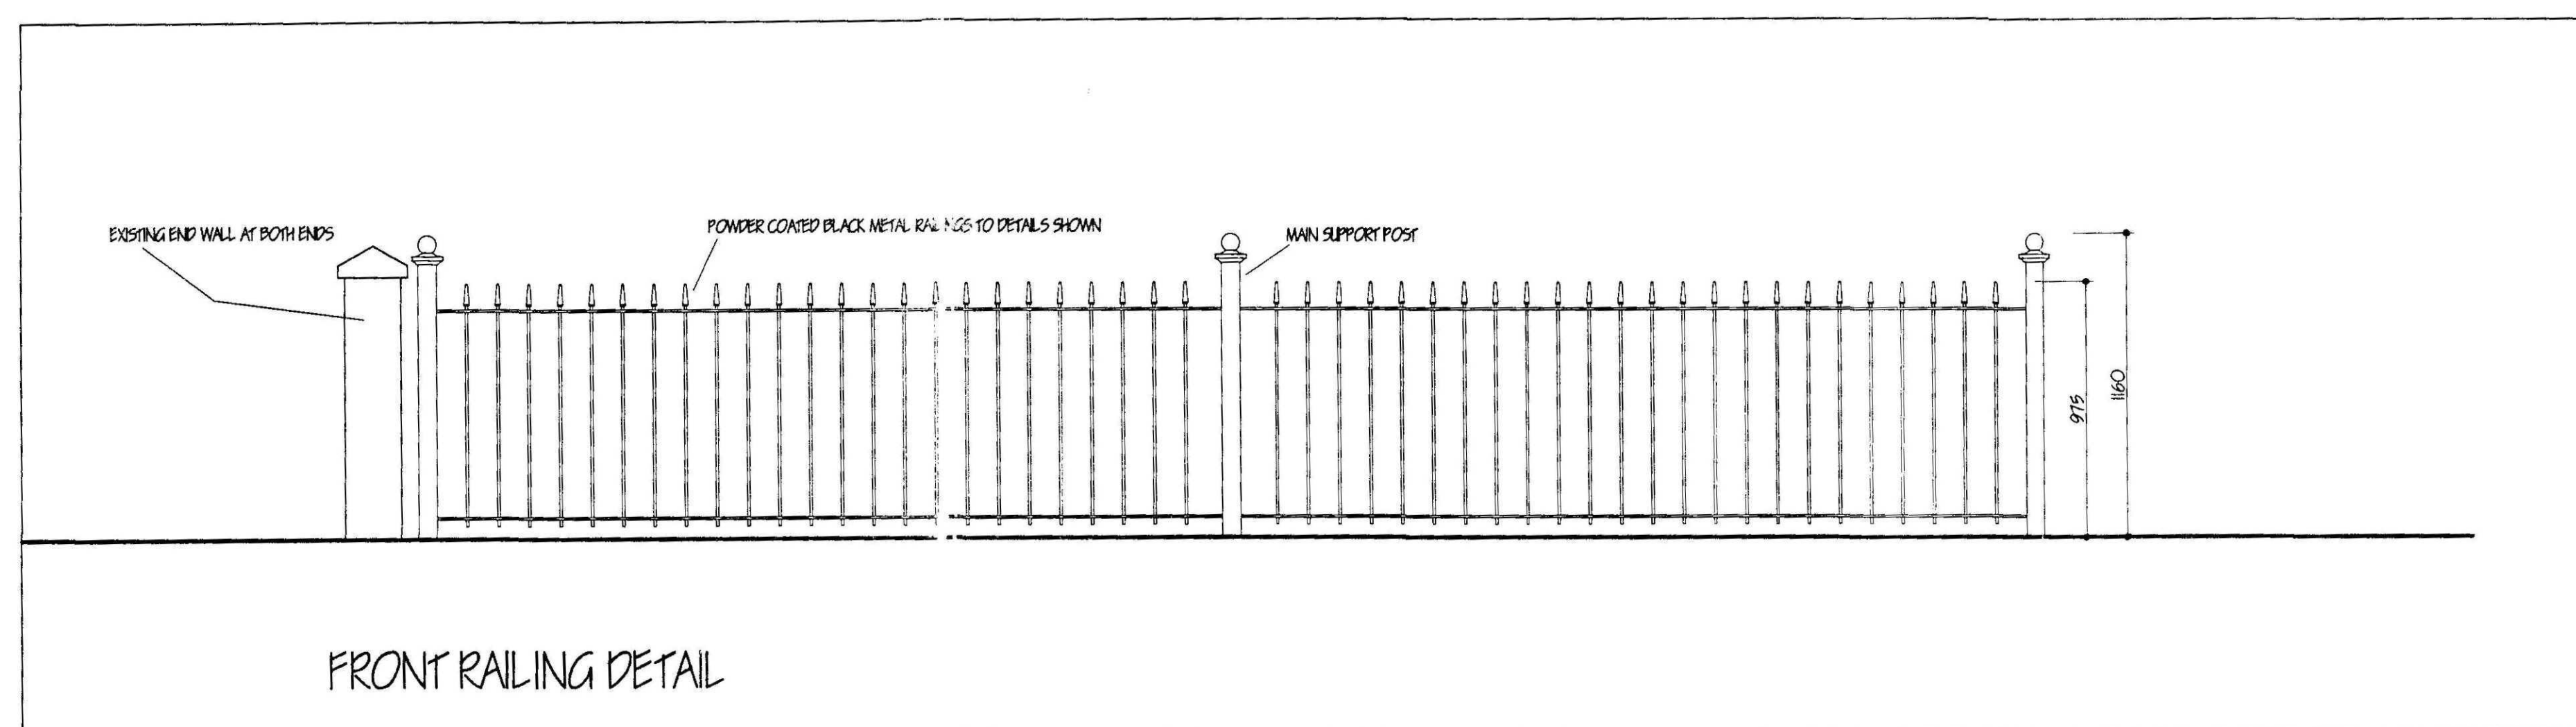

NOTE: ALL TIMBER WORK TO BE PAINTED CREAM OR WHITE.

[illegible]

355/06

DETERMINED
PLAN