
OS Sitemap®

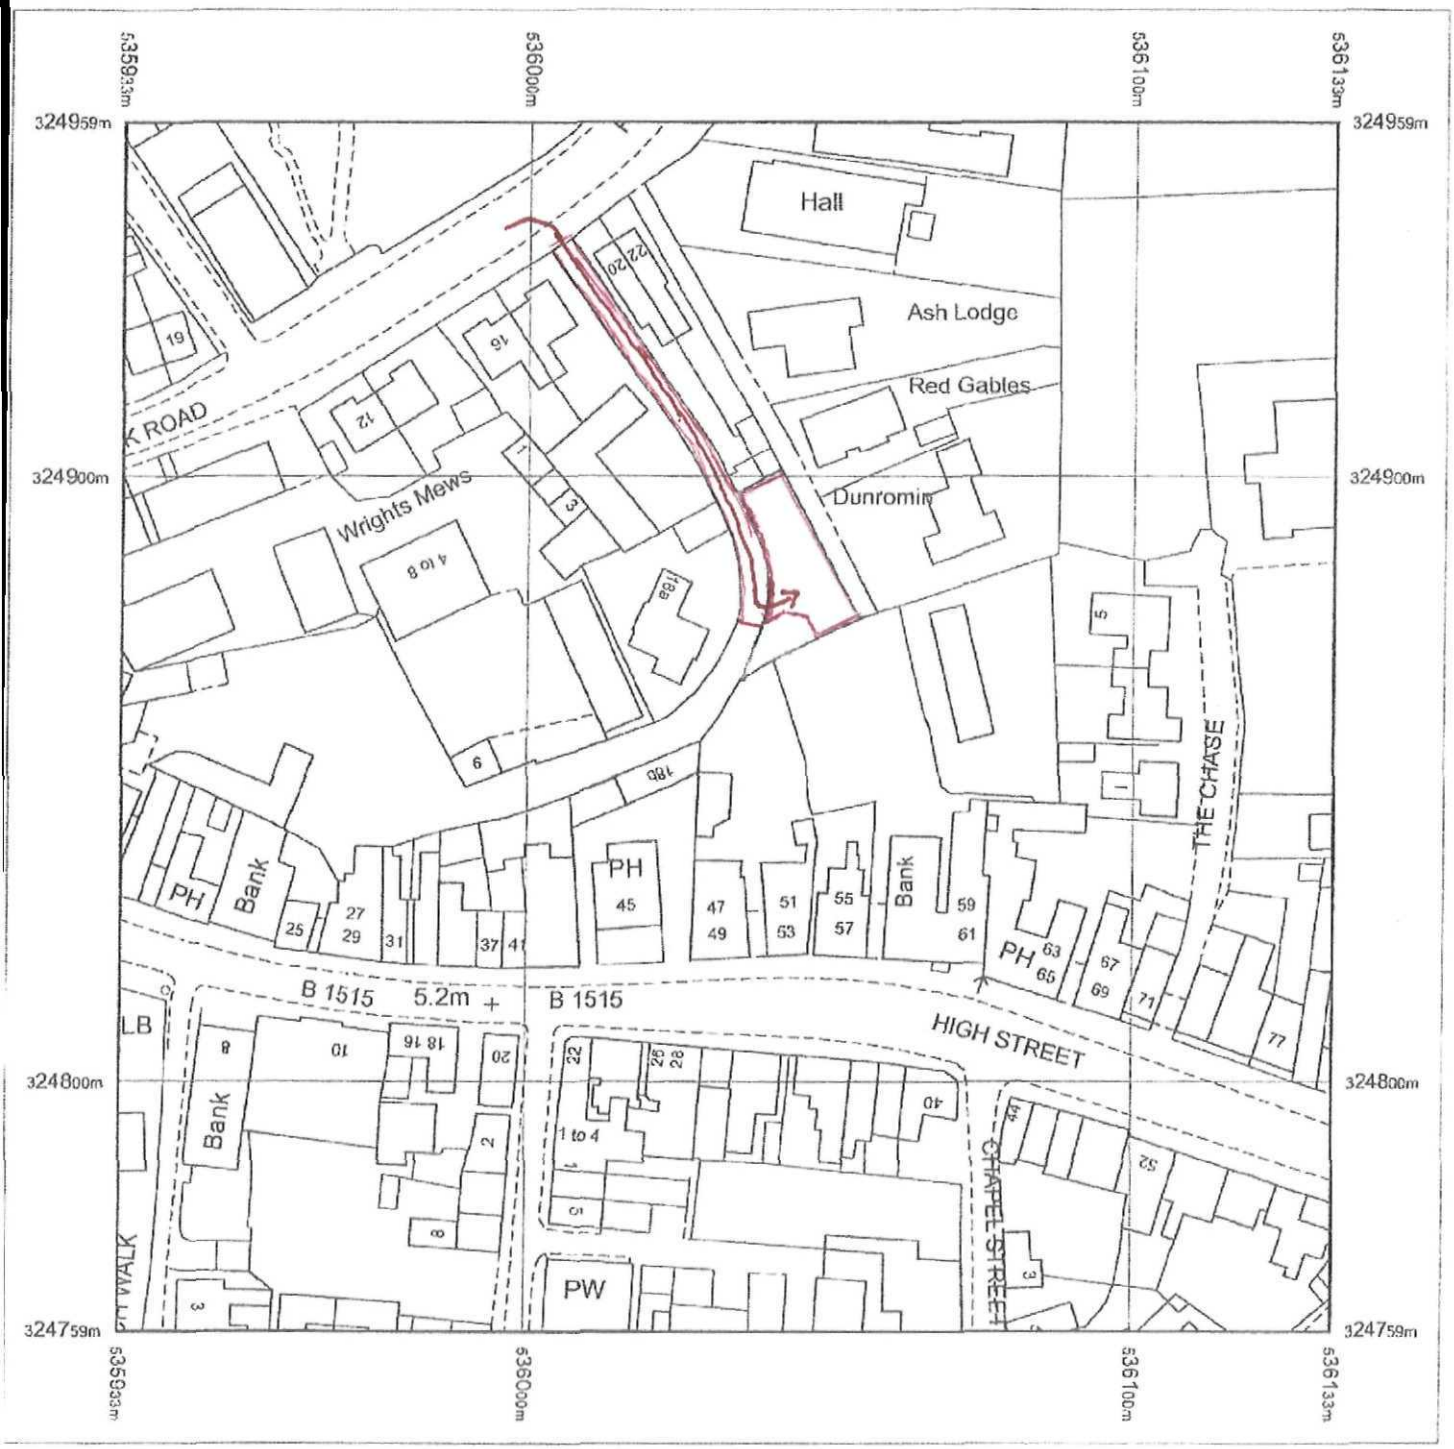

Produced 04.09.2009 from the Ordnance Survey National Geographic Database and incorporating surveyed revision available at this date. © Crown Copyright 2009.

Reproduction in whole or part is prohibited without the prior permission of Ordnance Survey.

Ordnance Survey, the OS Symbol and OS Sitemap are registered trademarks of Ordnance Survey, the national mapping agency of Great Britain.

The representation of a road, track or path is no evidence of a right of way.

The representation of features as lines is no evidence of a property boundary.


Part or all of this OS Sitemap is enlarged from mapping produced at one or more of the following scales: 1:1250, 1:2500, 1:10000.

Metres
0 20 40
Scale 1:1250

Supplied by: **Bookmark Spalding Ltd**
Serial number: 00086300
Centre coordinates: 536033 324858.75

Further information can be found on the OS Sitemap Information leaflet or the Ordnance Survey web site: www.ordnancesurvey.co.uk

SHDC
Planning & Development
29 APR 2010
Ref: 0359-10

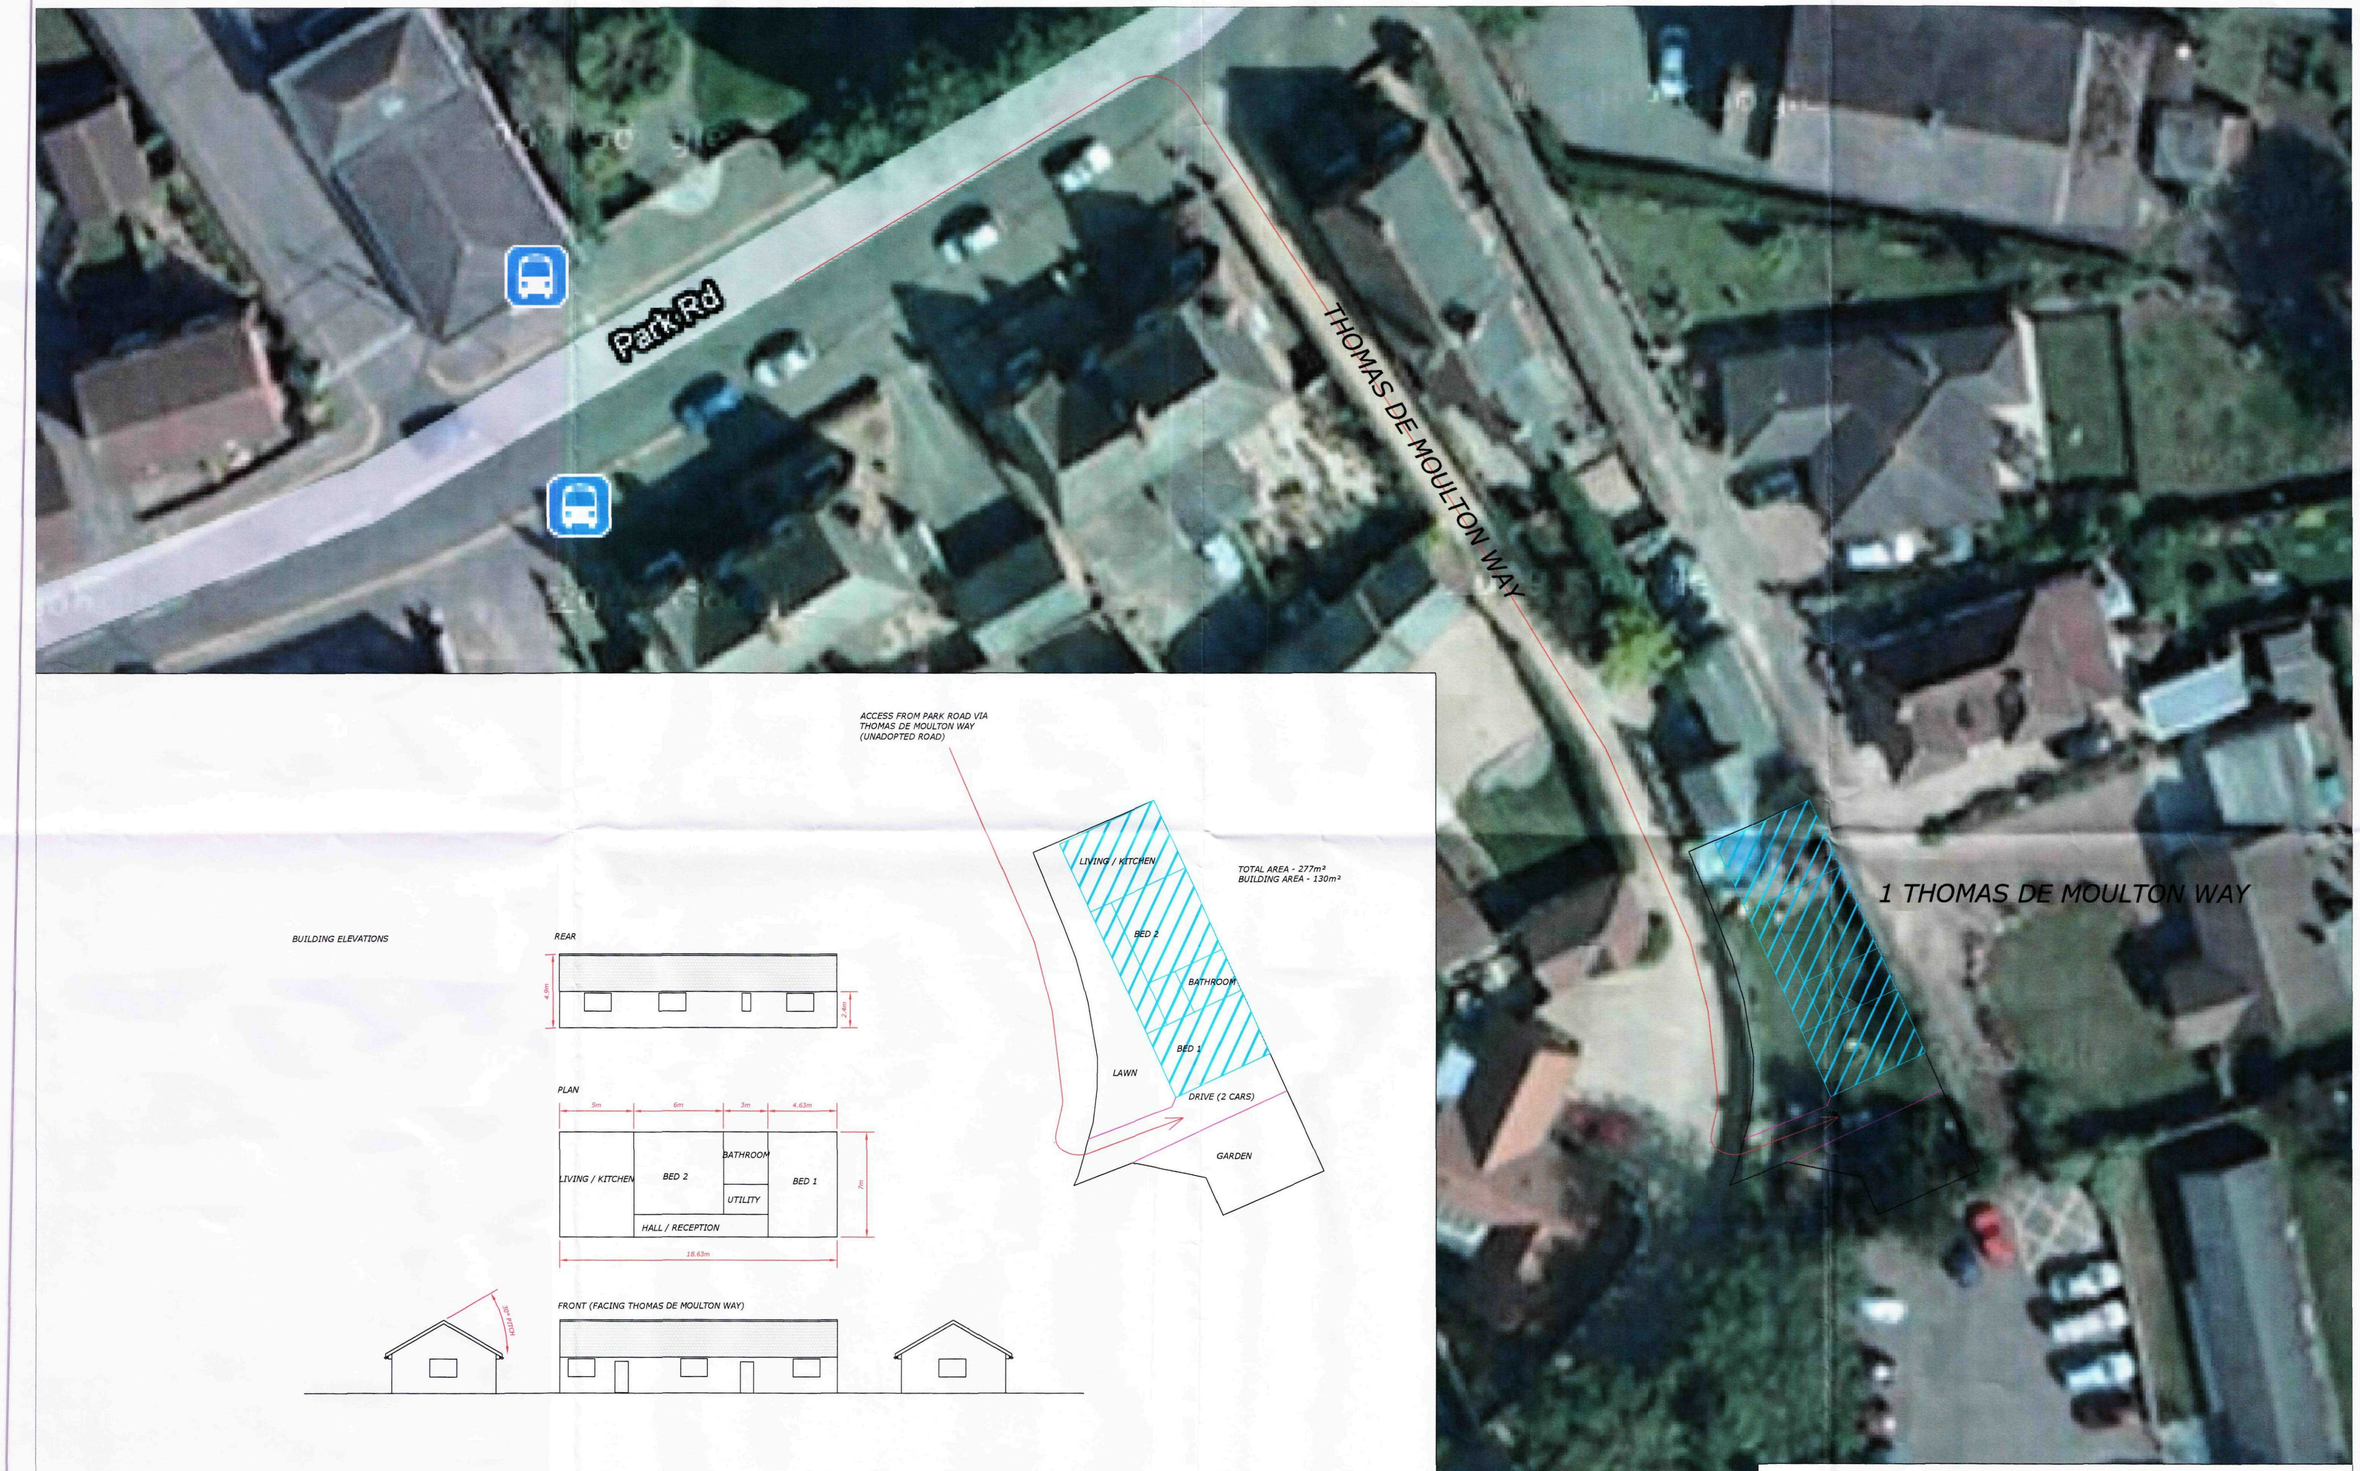

ACCESS FROM PARK ROAD VIA THOMAS DE MOULTON WAY (UNADOPTED ROAD)

TOTAL AREA - 277m²
BUILDING AREA - 130m²

BUILDING ELEVATIONS

REAR

PLAN

FRONT (FACING THOMAS DE MOULTON WAY)

PROJECT TITLE: OUTLINE PLANNING PERMISSION FOR 1 THOMAS DE MOULTON WAY	CLIENT: DAVID RICKERBY
DRAWING TITLE: BLOCK LAYOUT AND ACCESS DETAILS	DRAWING NUMBER: DCR-01 / REVISIONS:
SCALE: 1:200 / DATE: 20-05-10 / DRAWN BY: NICK RICKERBY	CHECKED BY:

SPORT & LANDSCAPE DEVELOPMENT LTD
UNIT 3
PMEX BUSINESS CENTRE
BRIGHTFIELD ROAD
ARNOLD
NOTTINGHAM
NG5 7BN
TEL: 0115 9687640 FAX: 0115 9587640
E MAIL: steve.thomas@sportandlandscape.co.uk
WEB: www.sportandlandscape.co.uk

Received
Planning & Development
01 JUN 2010
Ref: 0359-10

Sport & Landscape Development