

© Design Copyright reserved. Written consent must be obtained before copying or reproducing this drawing.
Do not scale from this drawing, use dimensioned figures only. Contractors are responsible for taking and checking site dimensions. Any discrepancy must be reported to Tulip Design immediately.
Tulip Design is NOT responsible for any Building or Demolition work or Inspections on site.

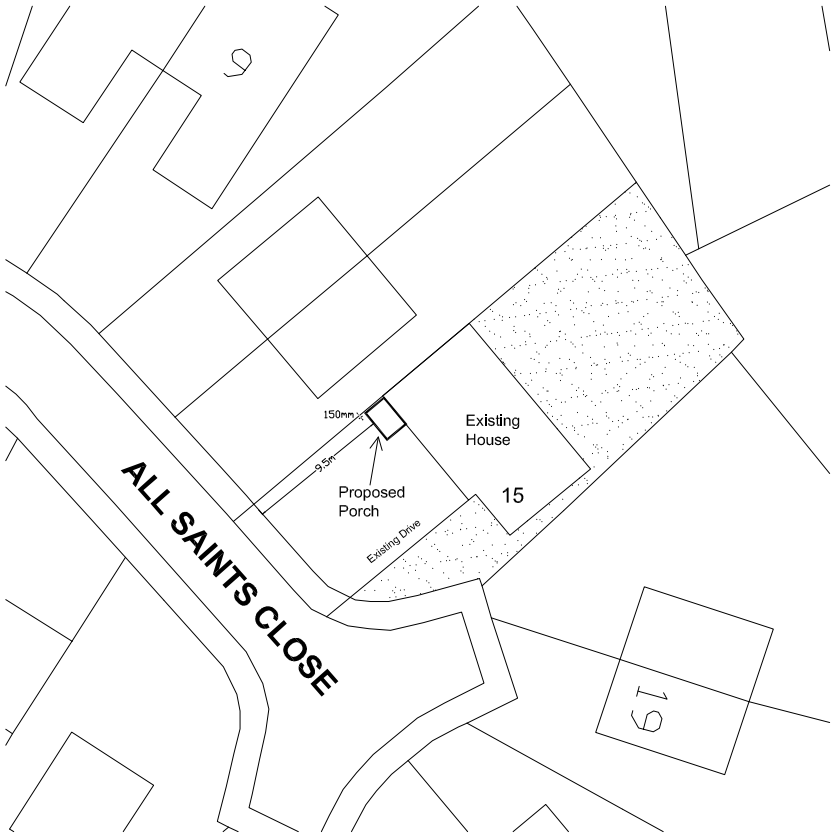

Block Plan

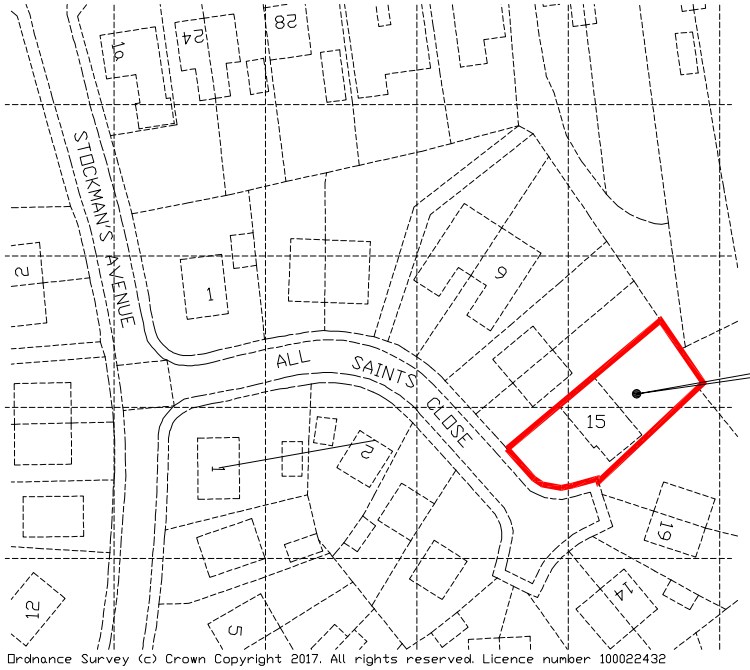

Location Plan

Tulip Design
Architectural & Building Design Services

35 Spalding Road, Holbeach, Lincs. PE12 6HG
Tel: 07500 966039
Email: tulipdesign@live.com

Client: Mrs S Richardson	Scale: 1:500 & 1:1250 @ A4
Project: Proposed Porch Extension at 15 All Saints Close Holbeach. PE12 7QF	Date: April 2017
	Drawing No.: TD/SR 02
Title: Block & Location Plans	Drawn: MD