


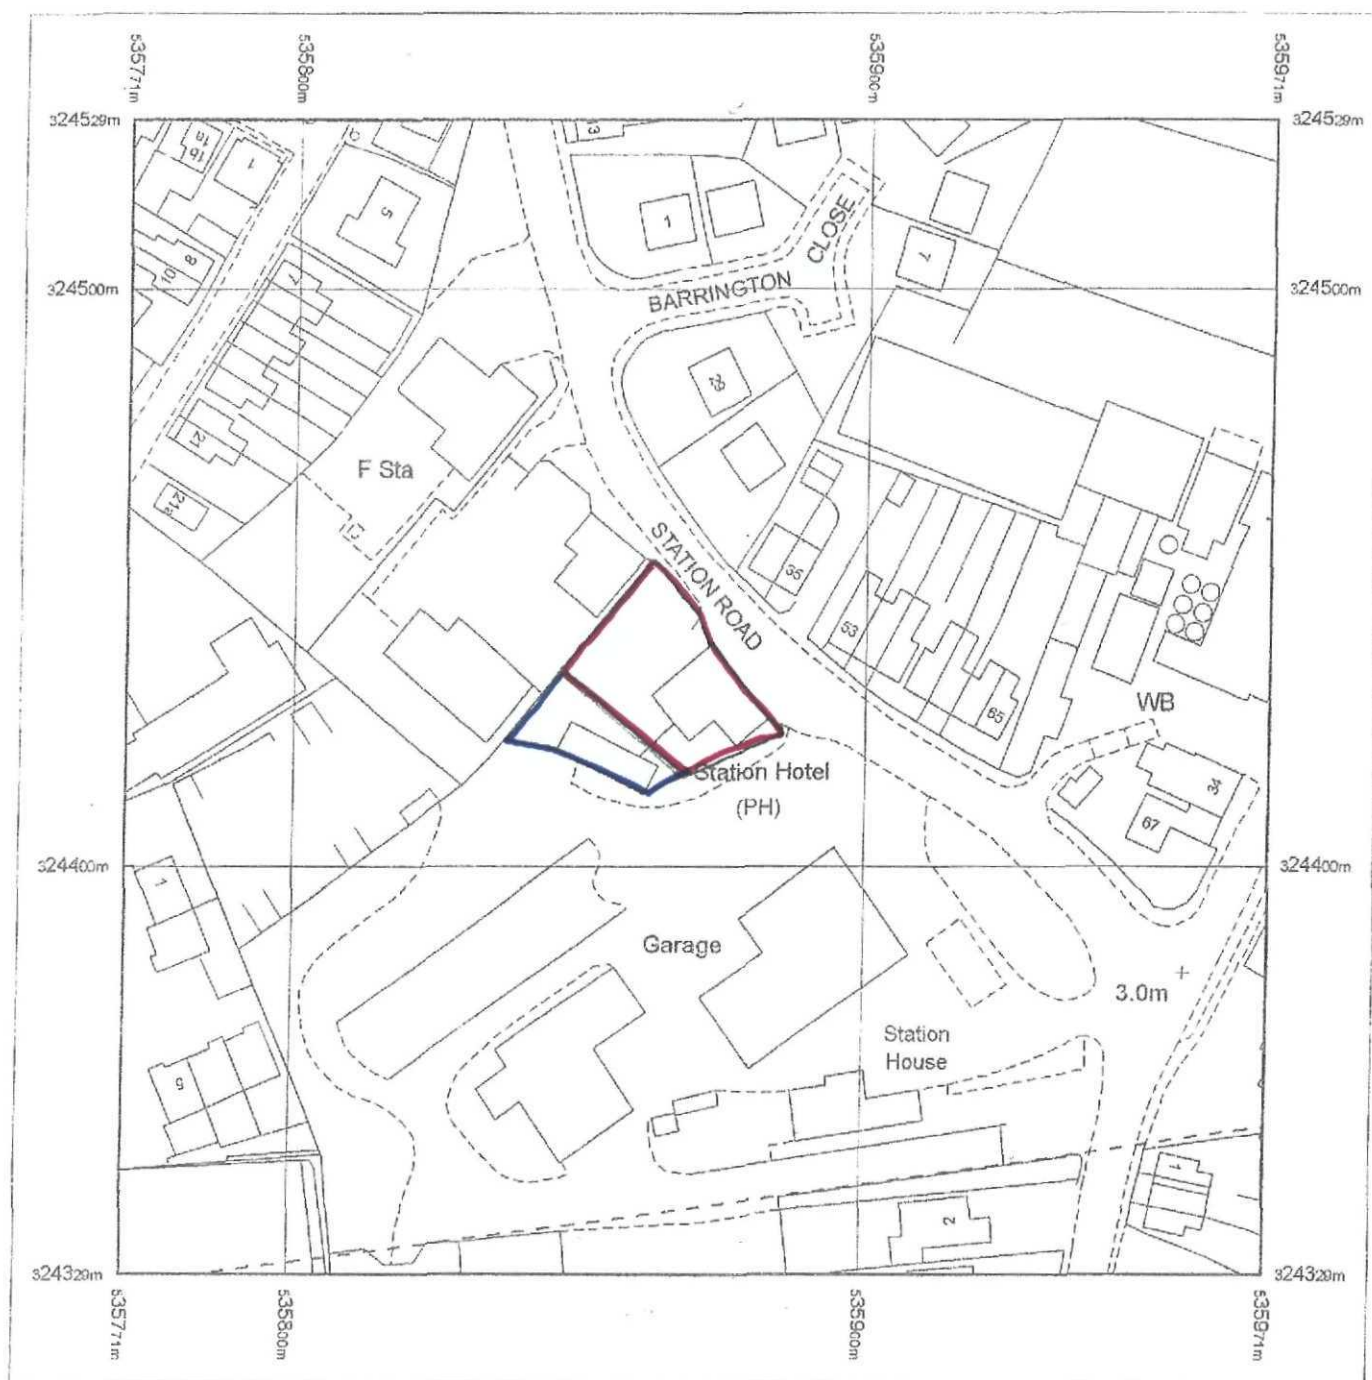

Produced 29.04.2010 from the Ordnance Survey National Geographic Database and incorporating surveyed revision available at this date. © Crown Copyright 2010.


Reproduction in whole or part is prohibited without the prior permission of Ordnance Survey.

Ordnance Survey, the OS Symbol and OS Sitemap are registered trademarks of Ordnance Survey, the national mapping agency of Great Britain.

The representation of a road, track or path is no evidence of a right of way.

The representation of features as lines is no evidence of a property boundary.


Part or all of this OS Sitemap is enlarged from mapping produced at one or more of the following scales: 1:1250, 1:2500, 1:10000.

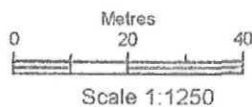

Supplied by: www.ukmapcentre.com
Serial number: 01251200
Centre coordinates: 535871 324429


Further information can be found on the OS Sitemap Information leaflet or the Ordnance Survey web site:
www.ordnancesurvey.co.uk



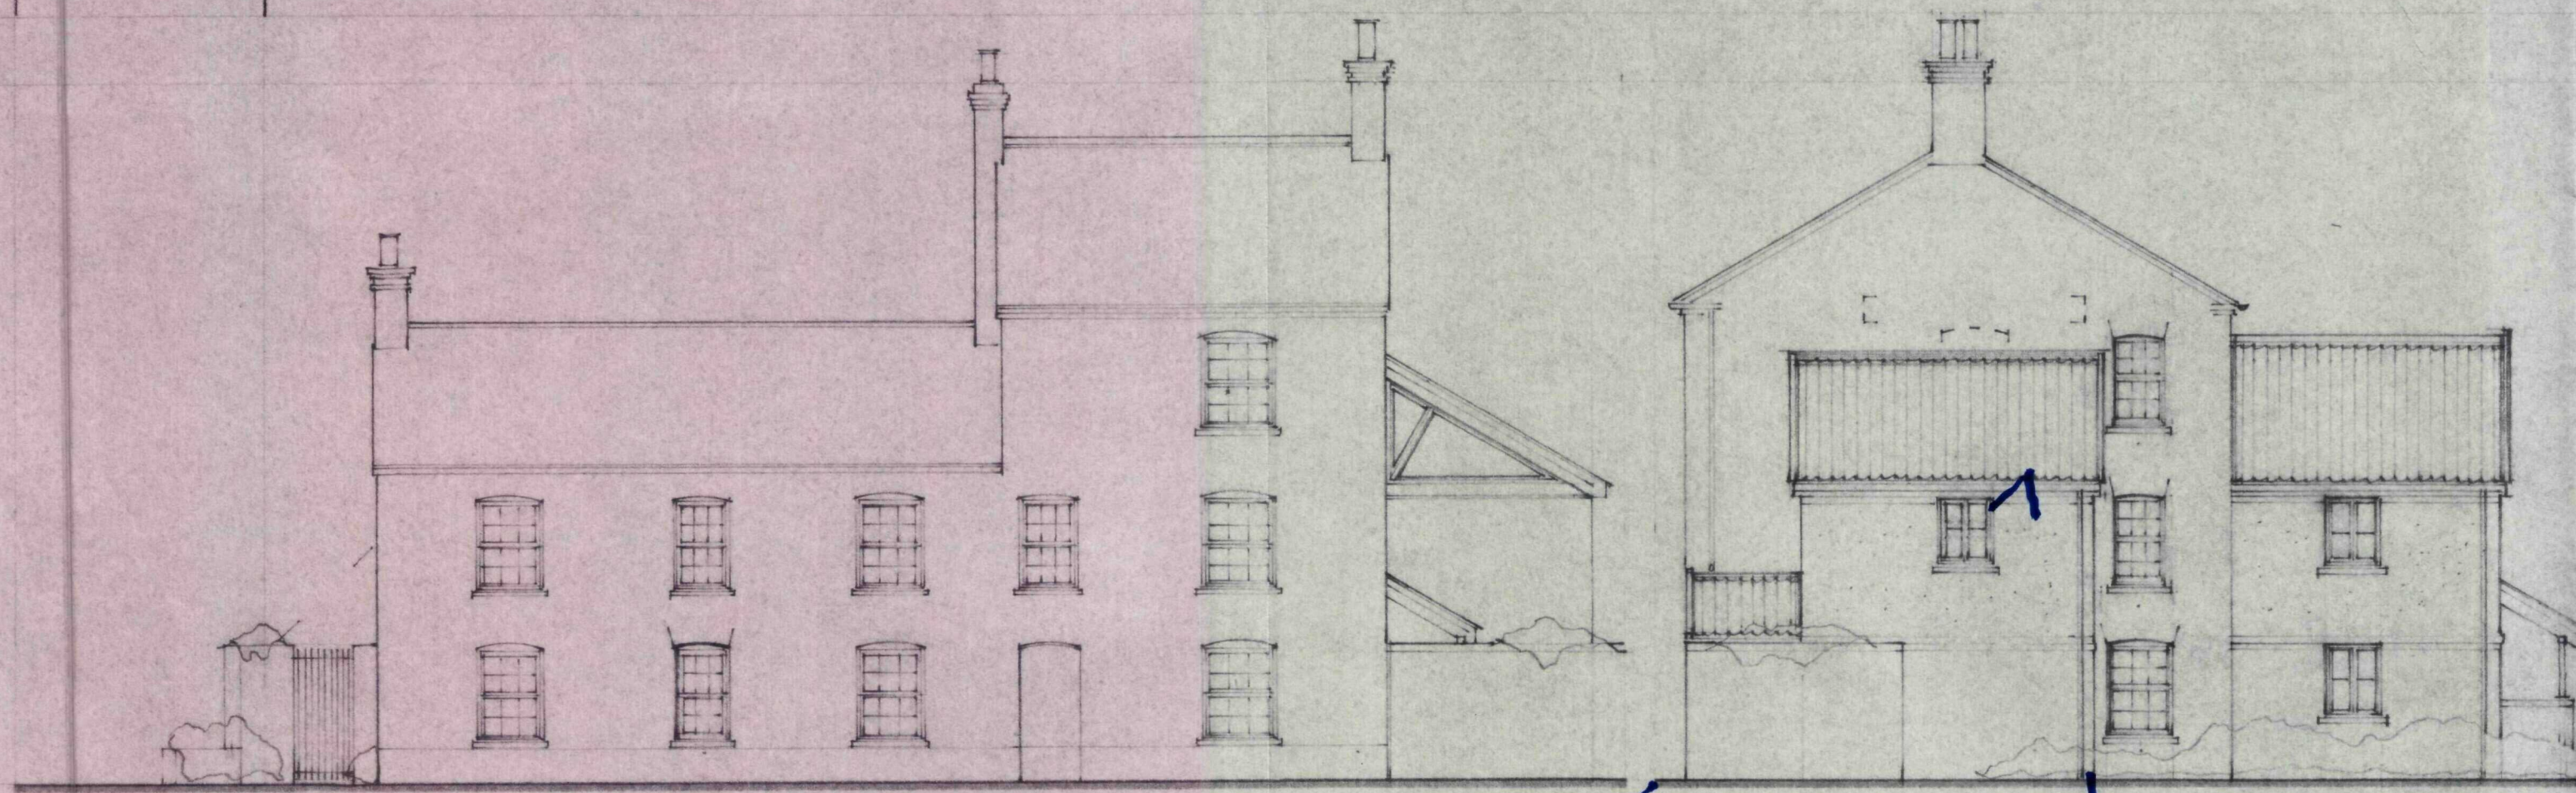


STREET ELEVATION

NORTH ELEVATION

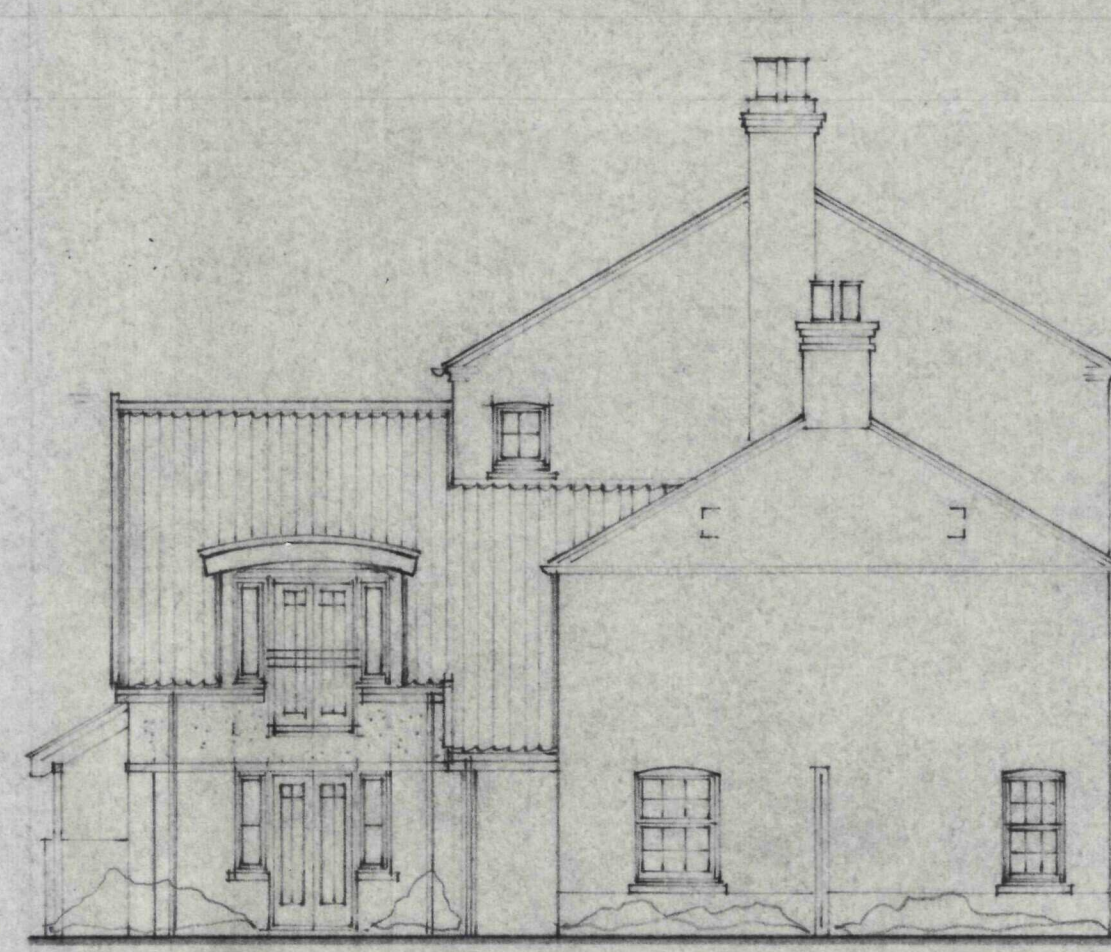


SOUTH ELEVATION

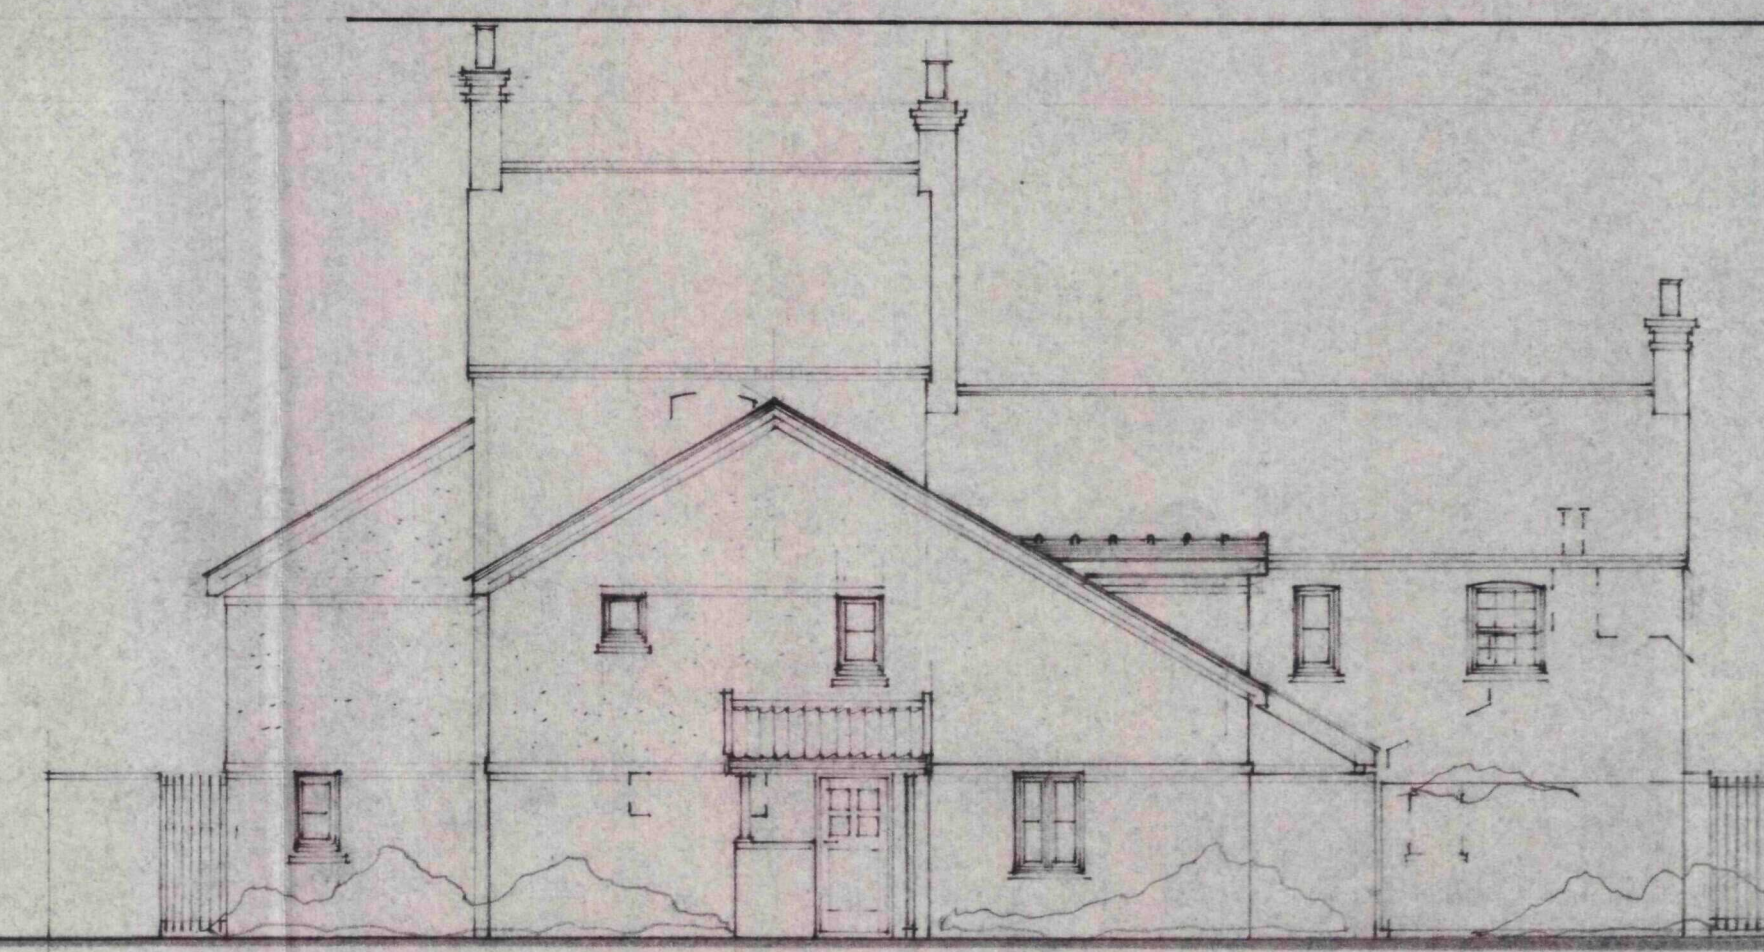



WEST ELEVATION

1:100

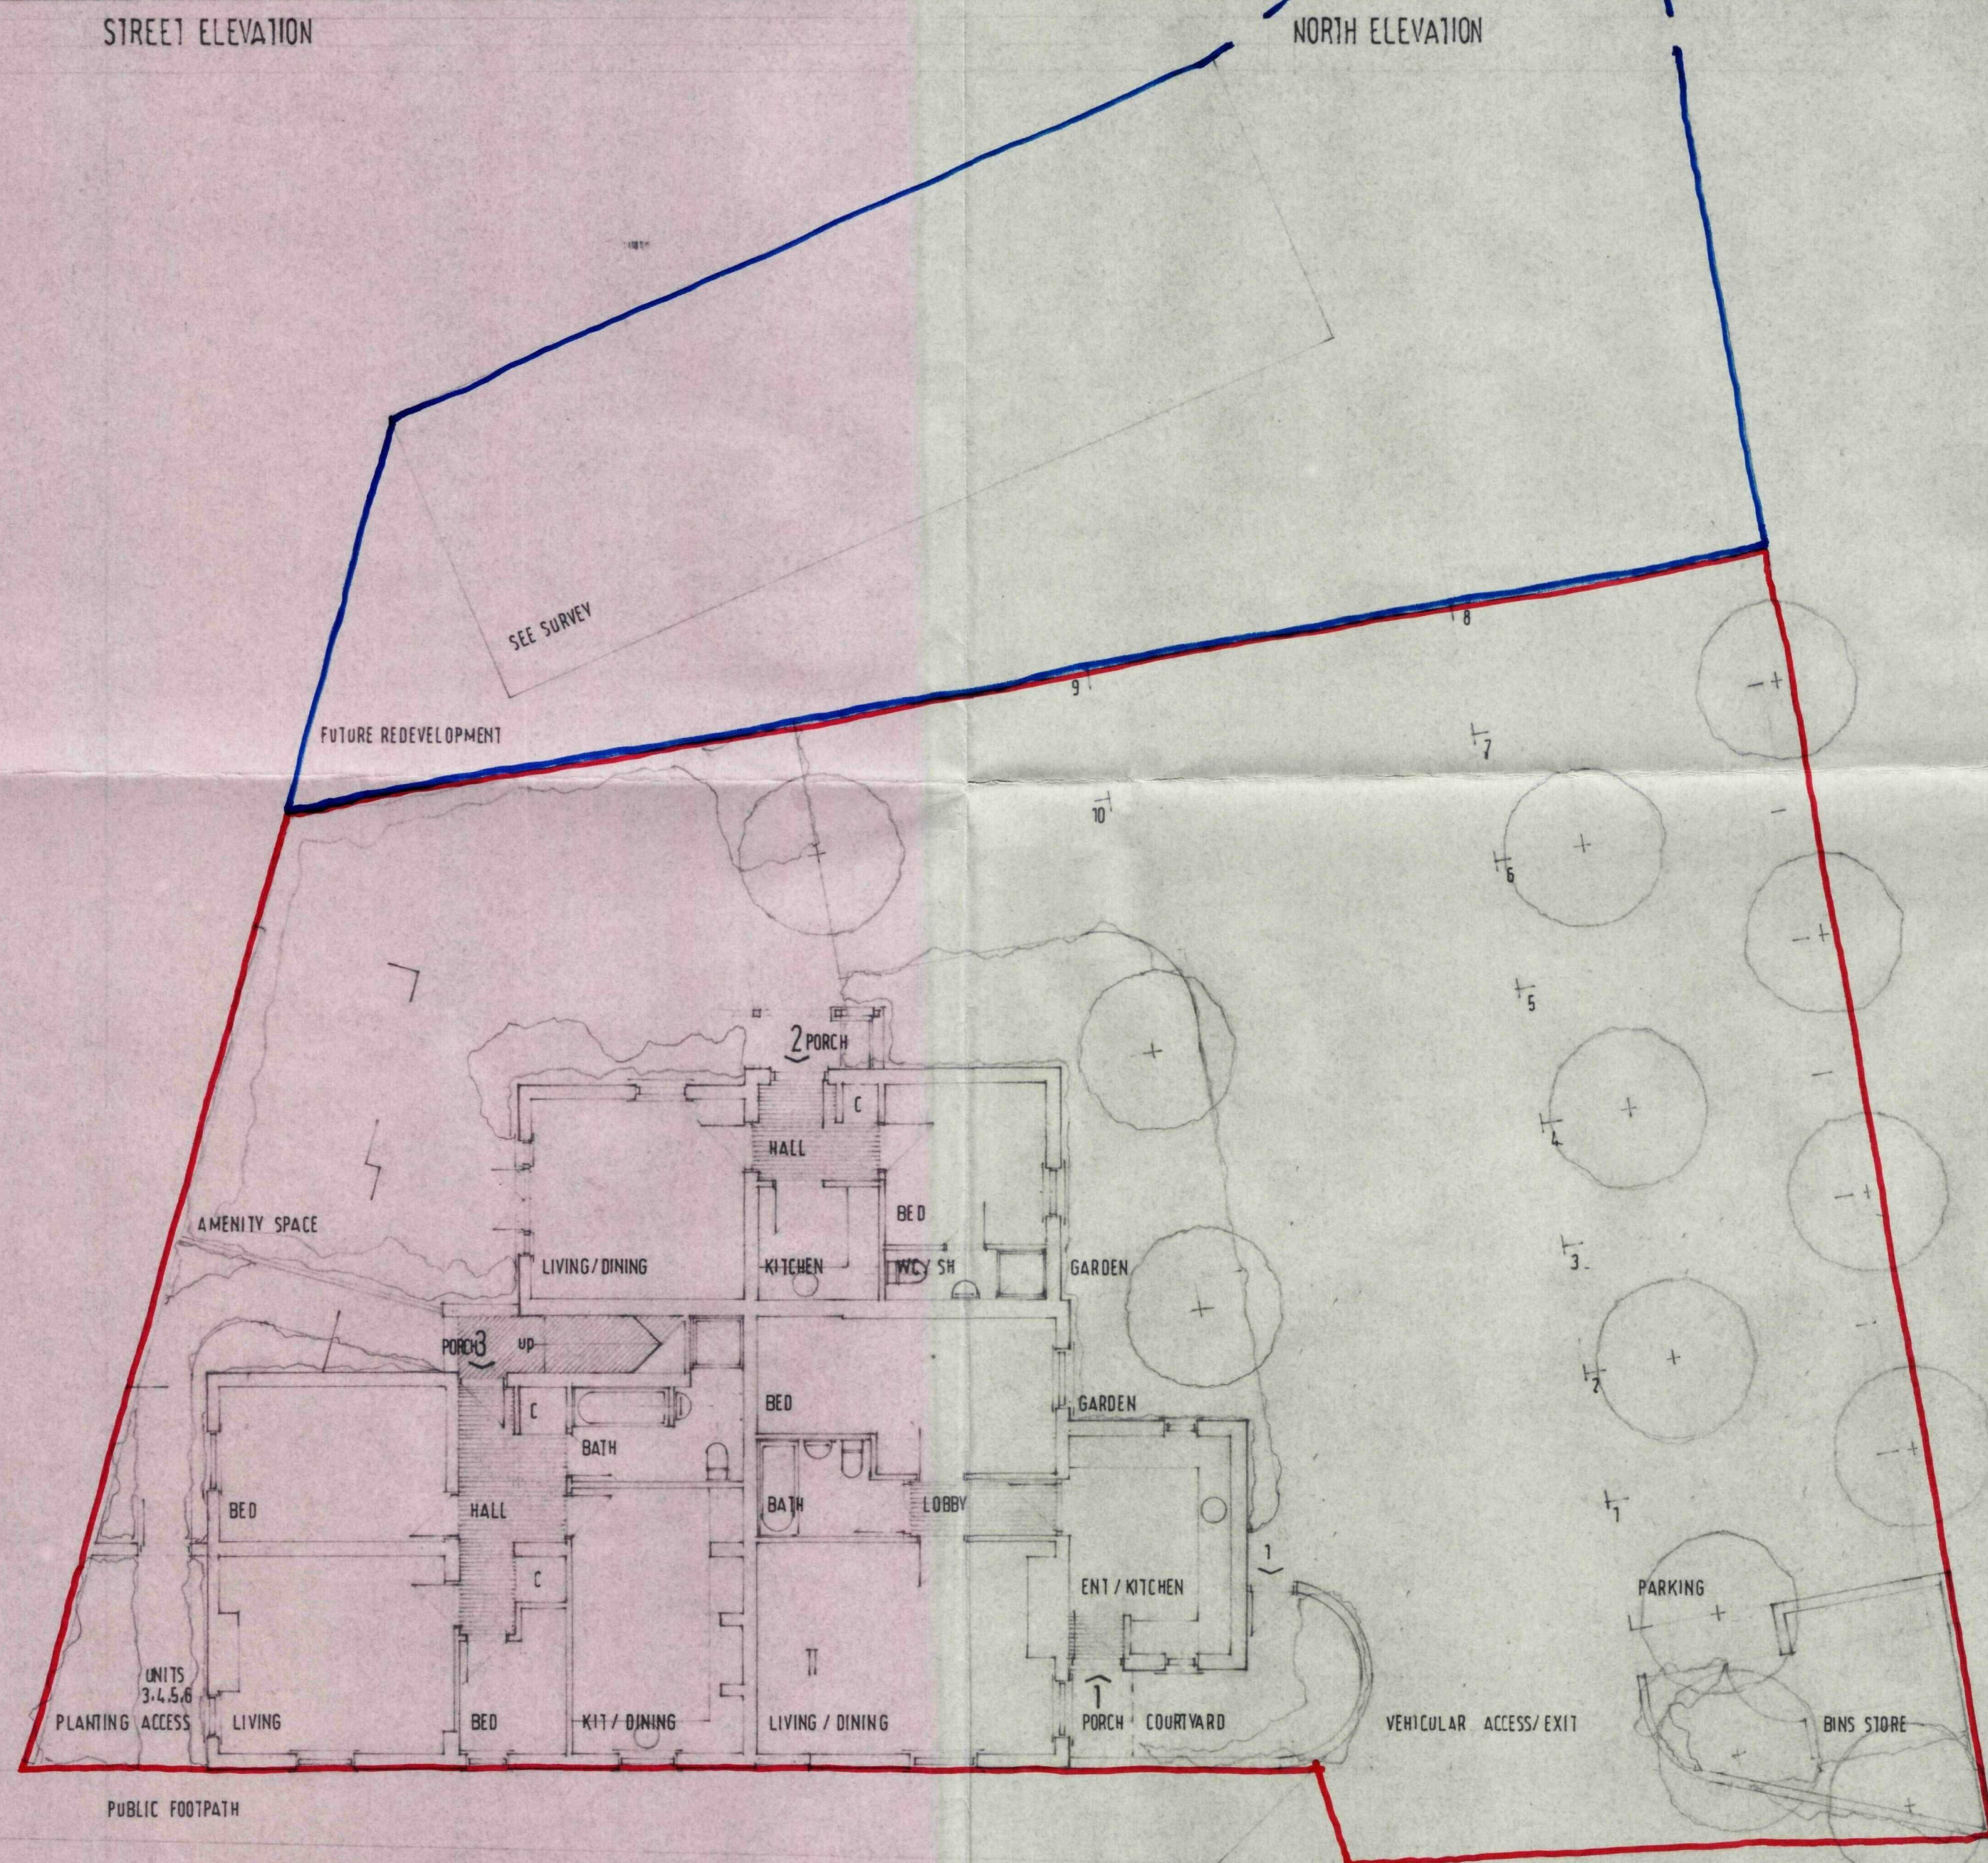


PUBLIC FOOTPATH

STATION STREET

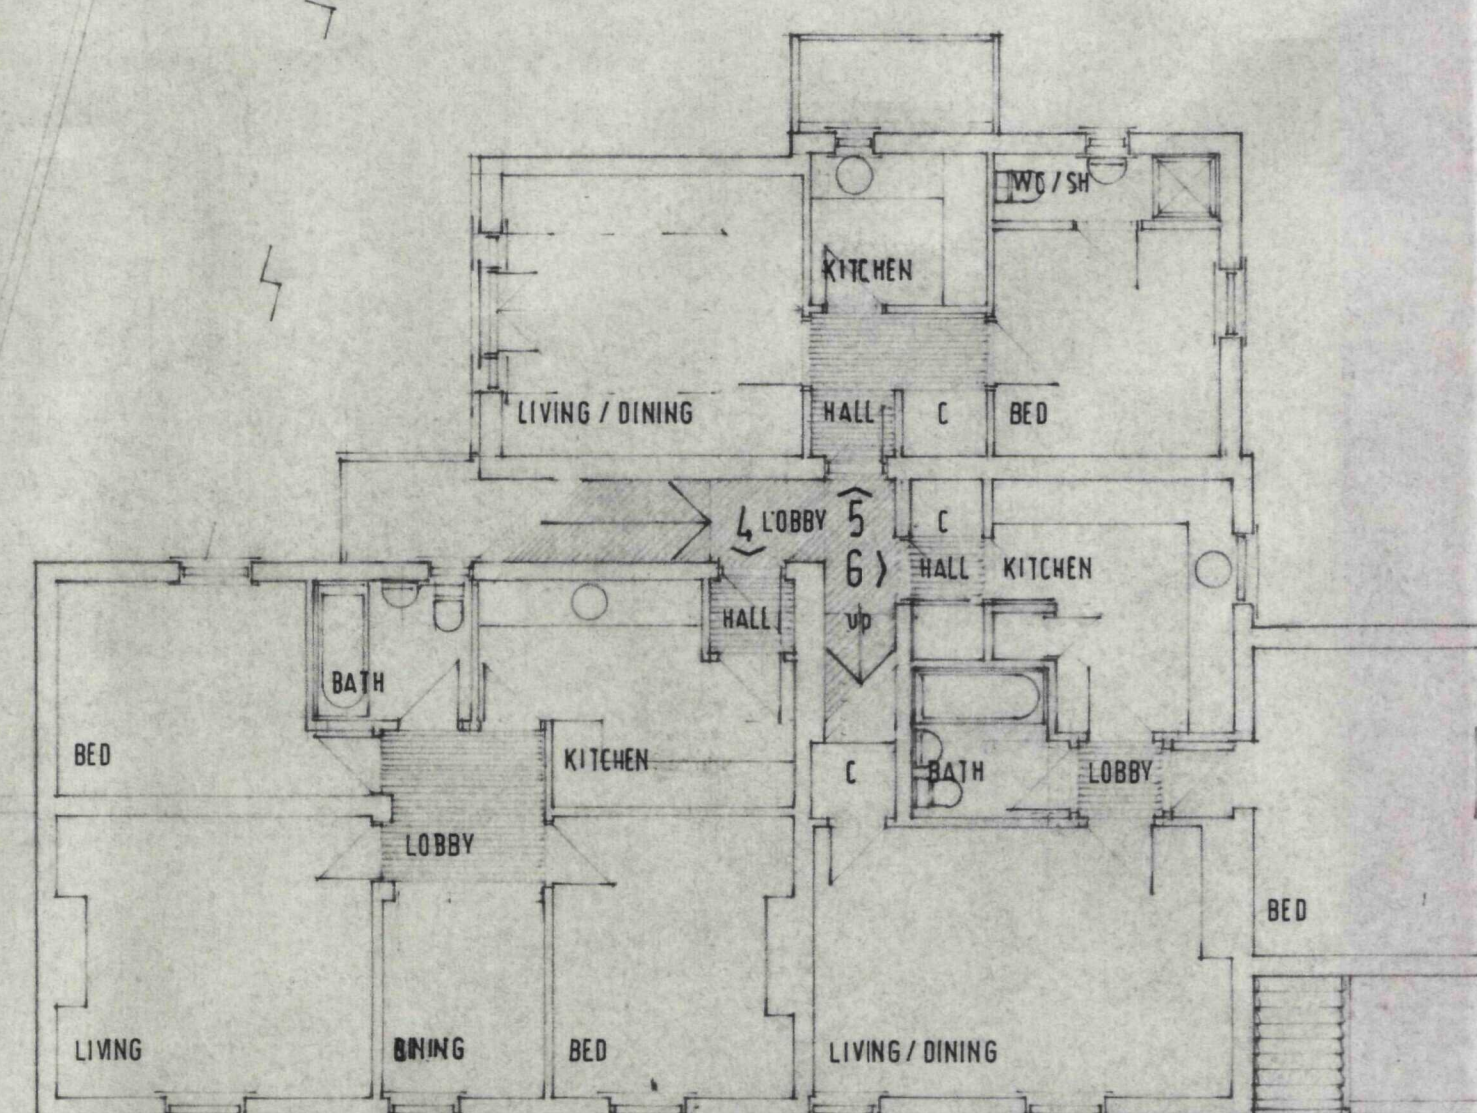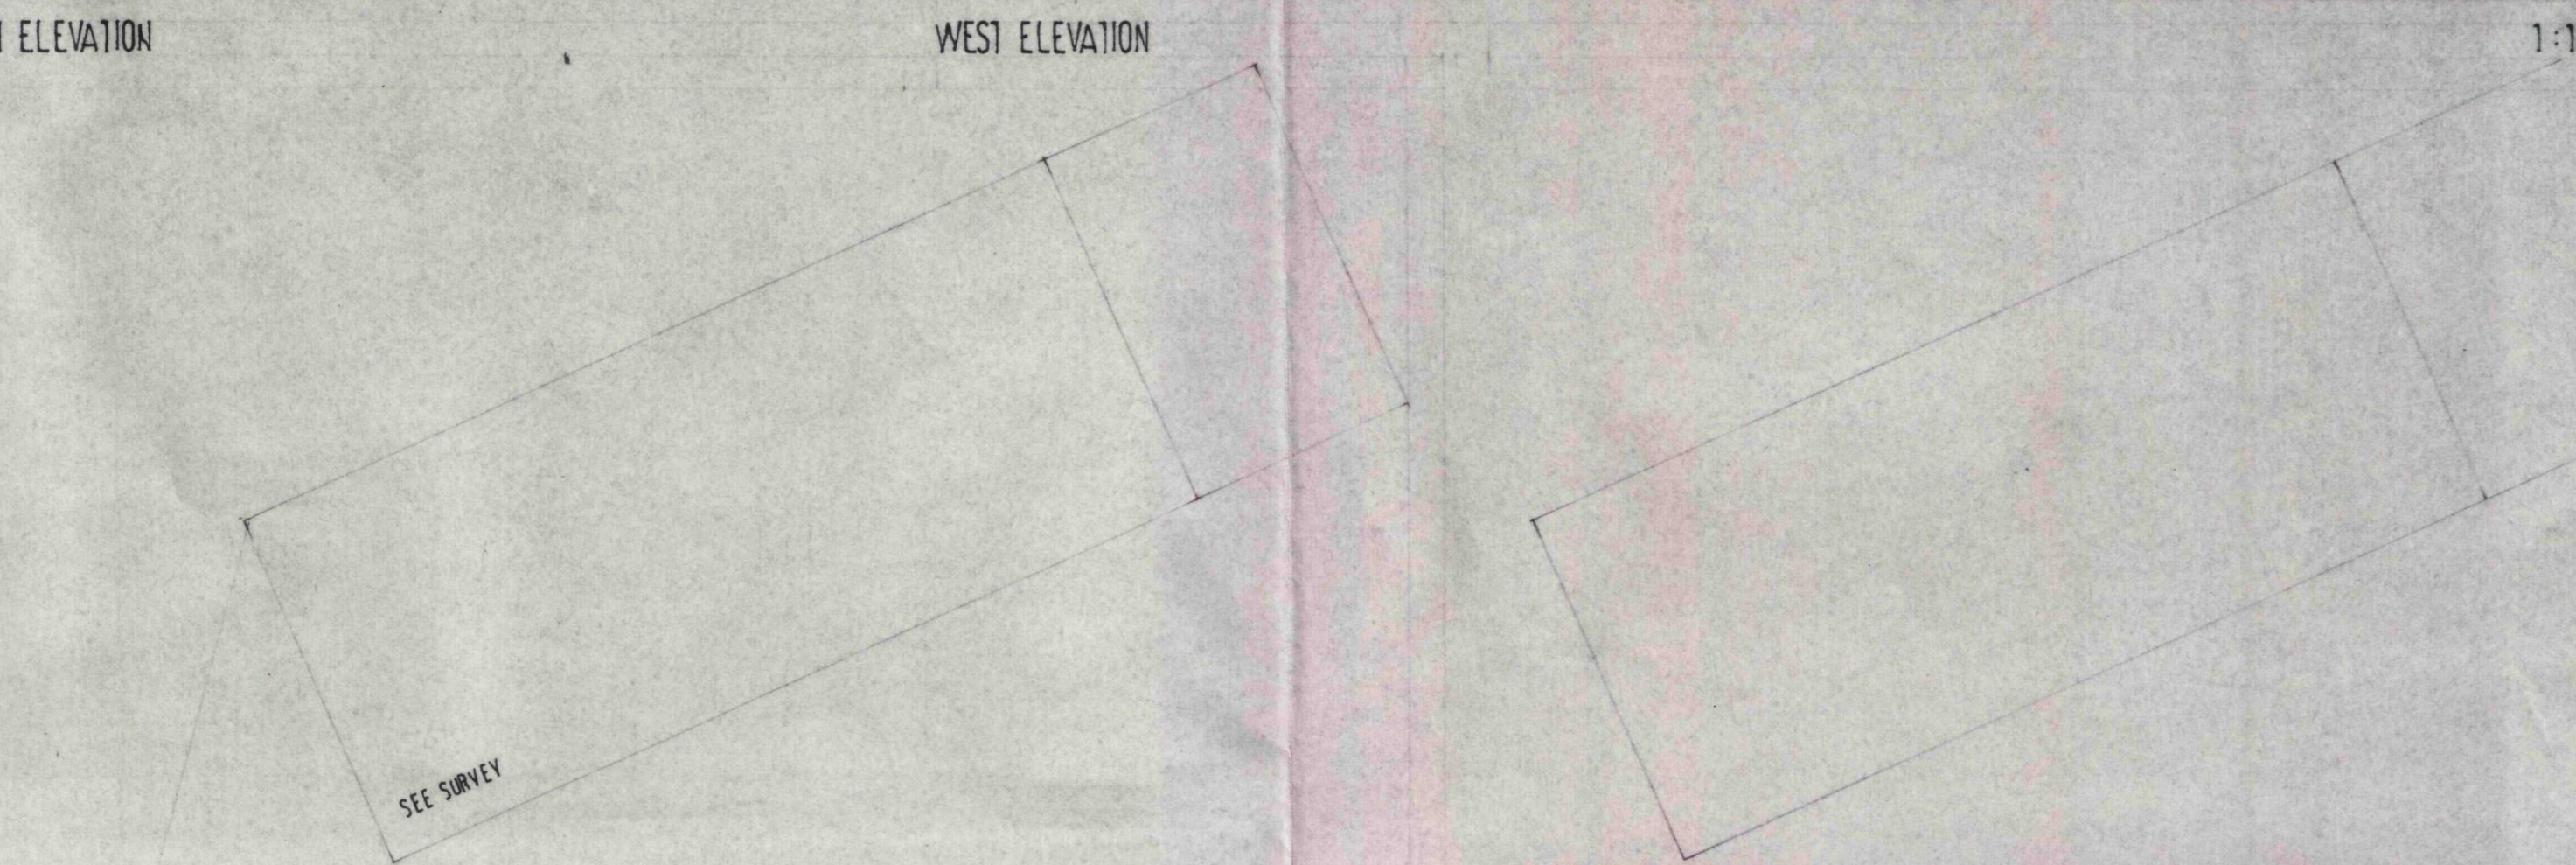

FIRST FLOOR PLAN

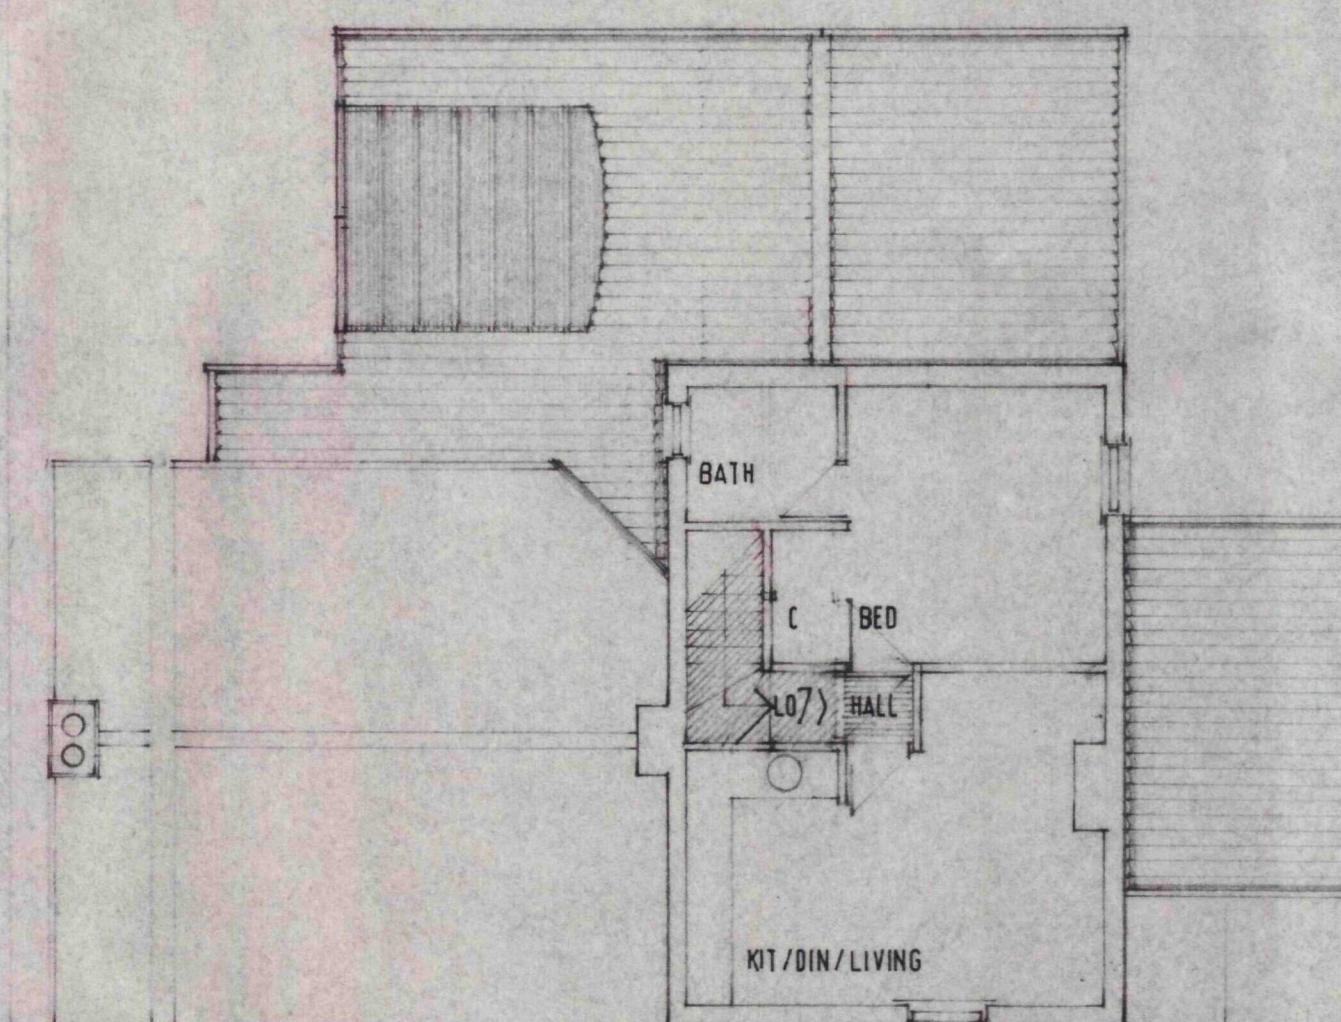


SECOND FLOOR / ROOF PLAN

1:100

Planner: SMDC
30 APR 2010
Ref: 0361-10

PROPOSALS GROUND FLOOR / SITE PLAN

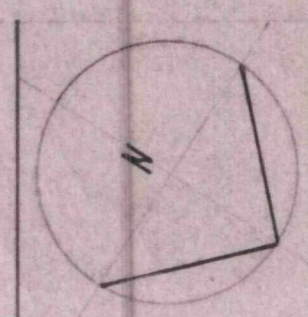

DWELLING No.	FLOOR AREA sq.m. approx
1	56 1 BED
2	36.5 1 BED
3	67 2 BED
4	66 2 BED
5	36.5 1 BED
6	51.5 1 BED
7	39.5 1 BED

bernard SMITH

Studio 11 Harbord Road Cromer Norfolk NR27 0BP
Telephone (0263) 511269

job THE STATION INN, STATION ROAD, HOLBEACH - SPALDING, PE12 7LF
client MR S & MR D McDERMOTT
drawing PROPOSALS - SITE & FLOOR PLANS & ELEVATIONS
scale/date 1:100 09/11 /
number

APRIL 2010
05






STREET ELEVATION

NORTH ELEVATION

SOUTH ELEVATION

WEST ELEVATION

1:100

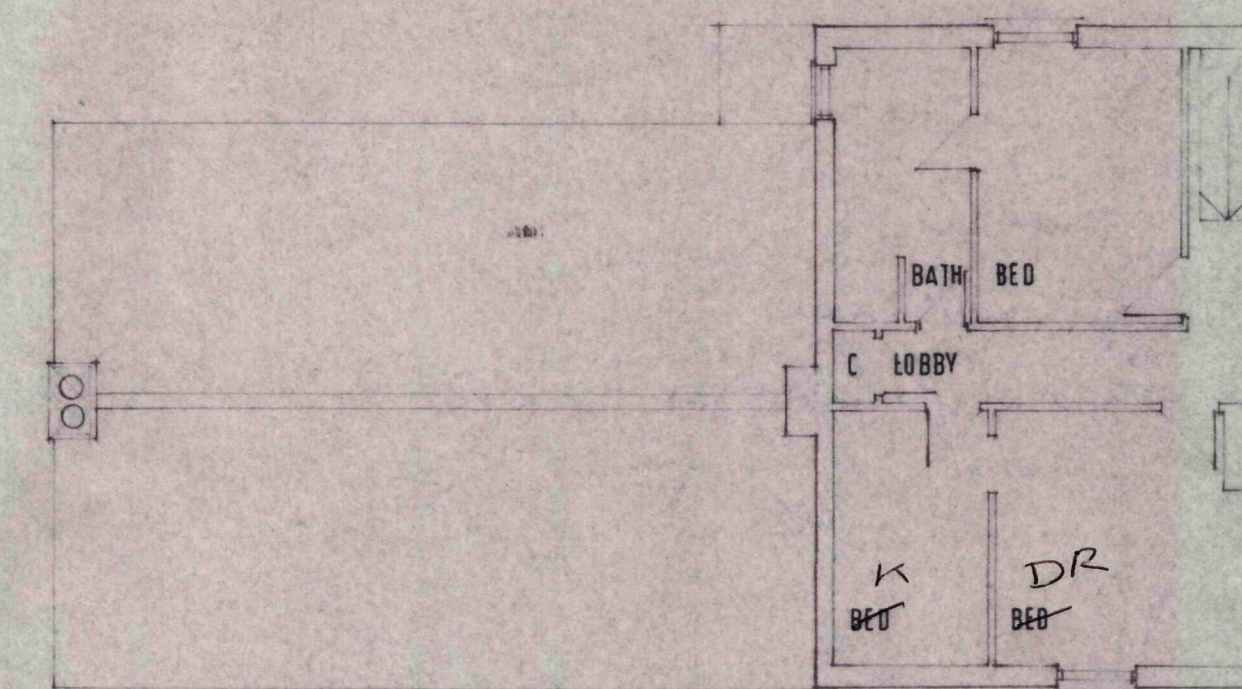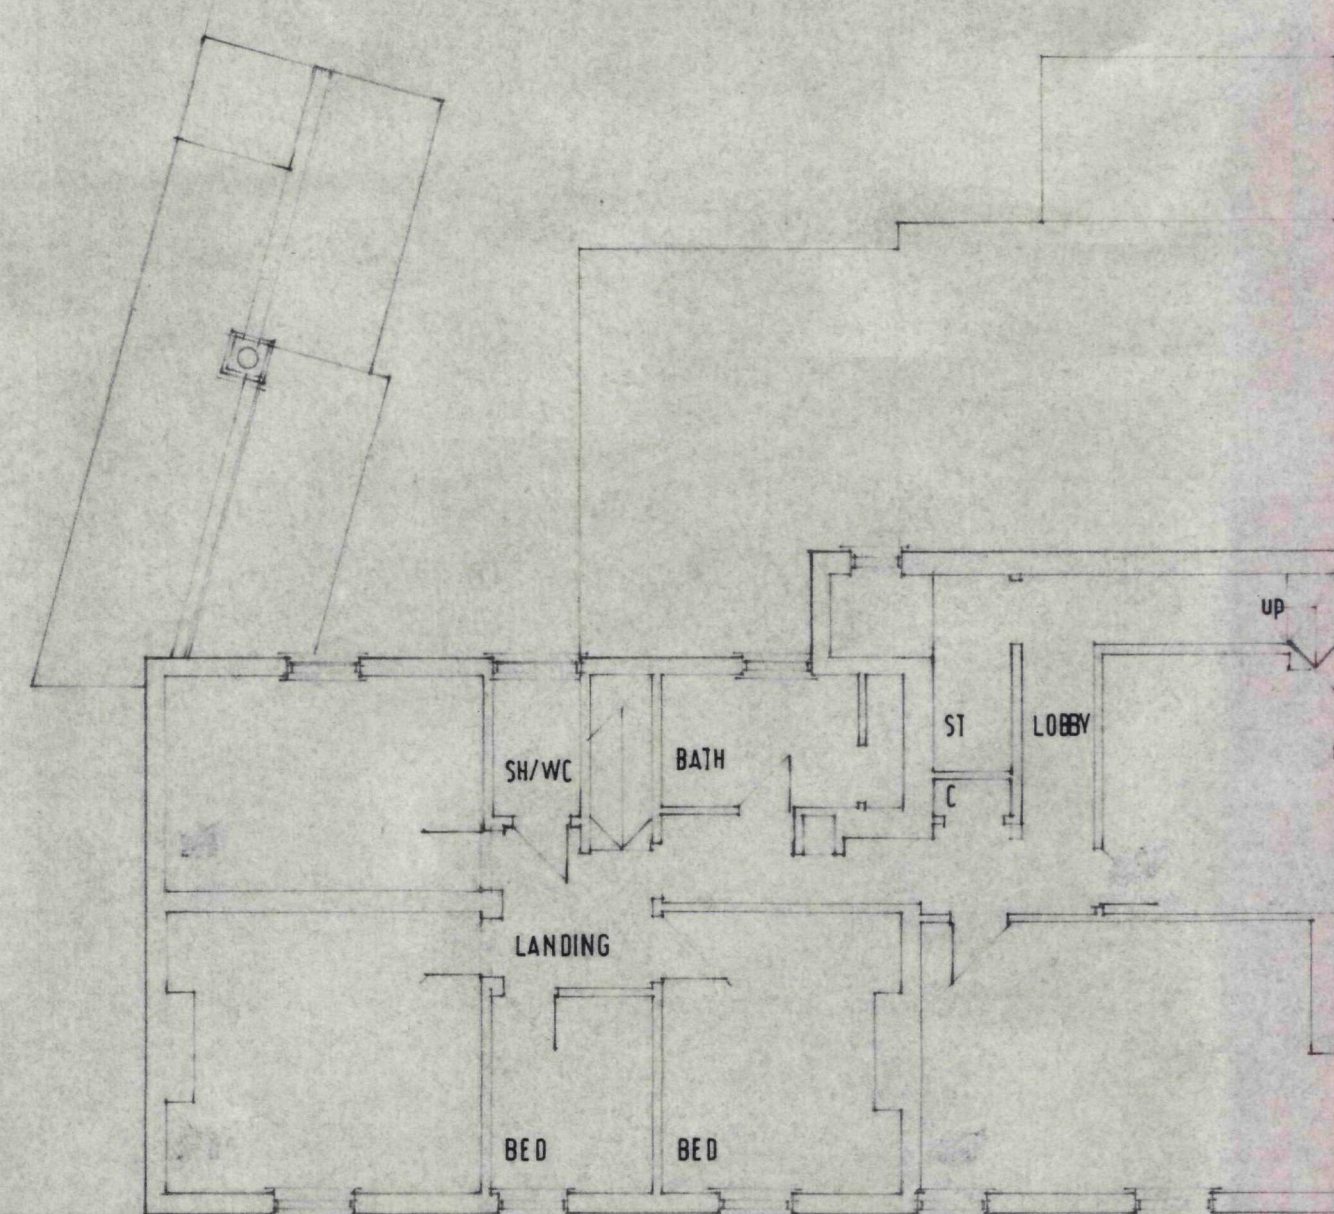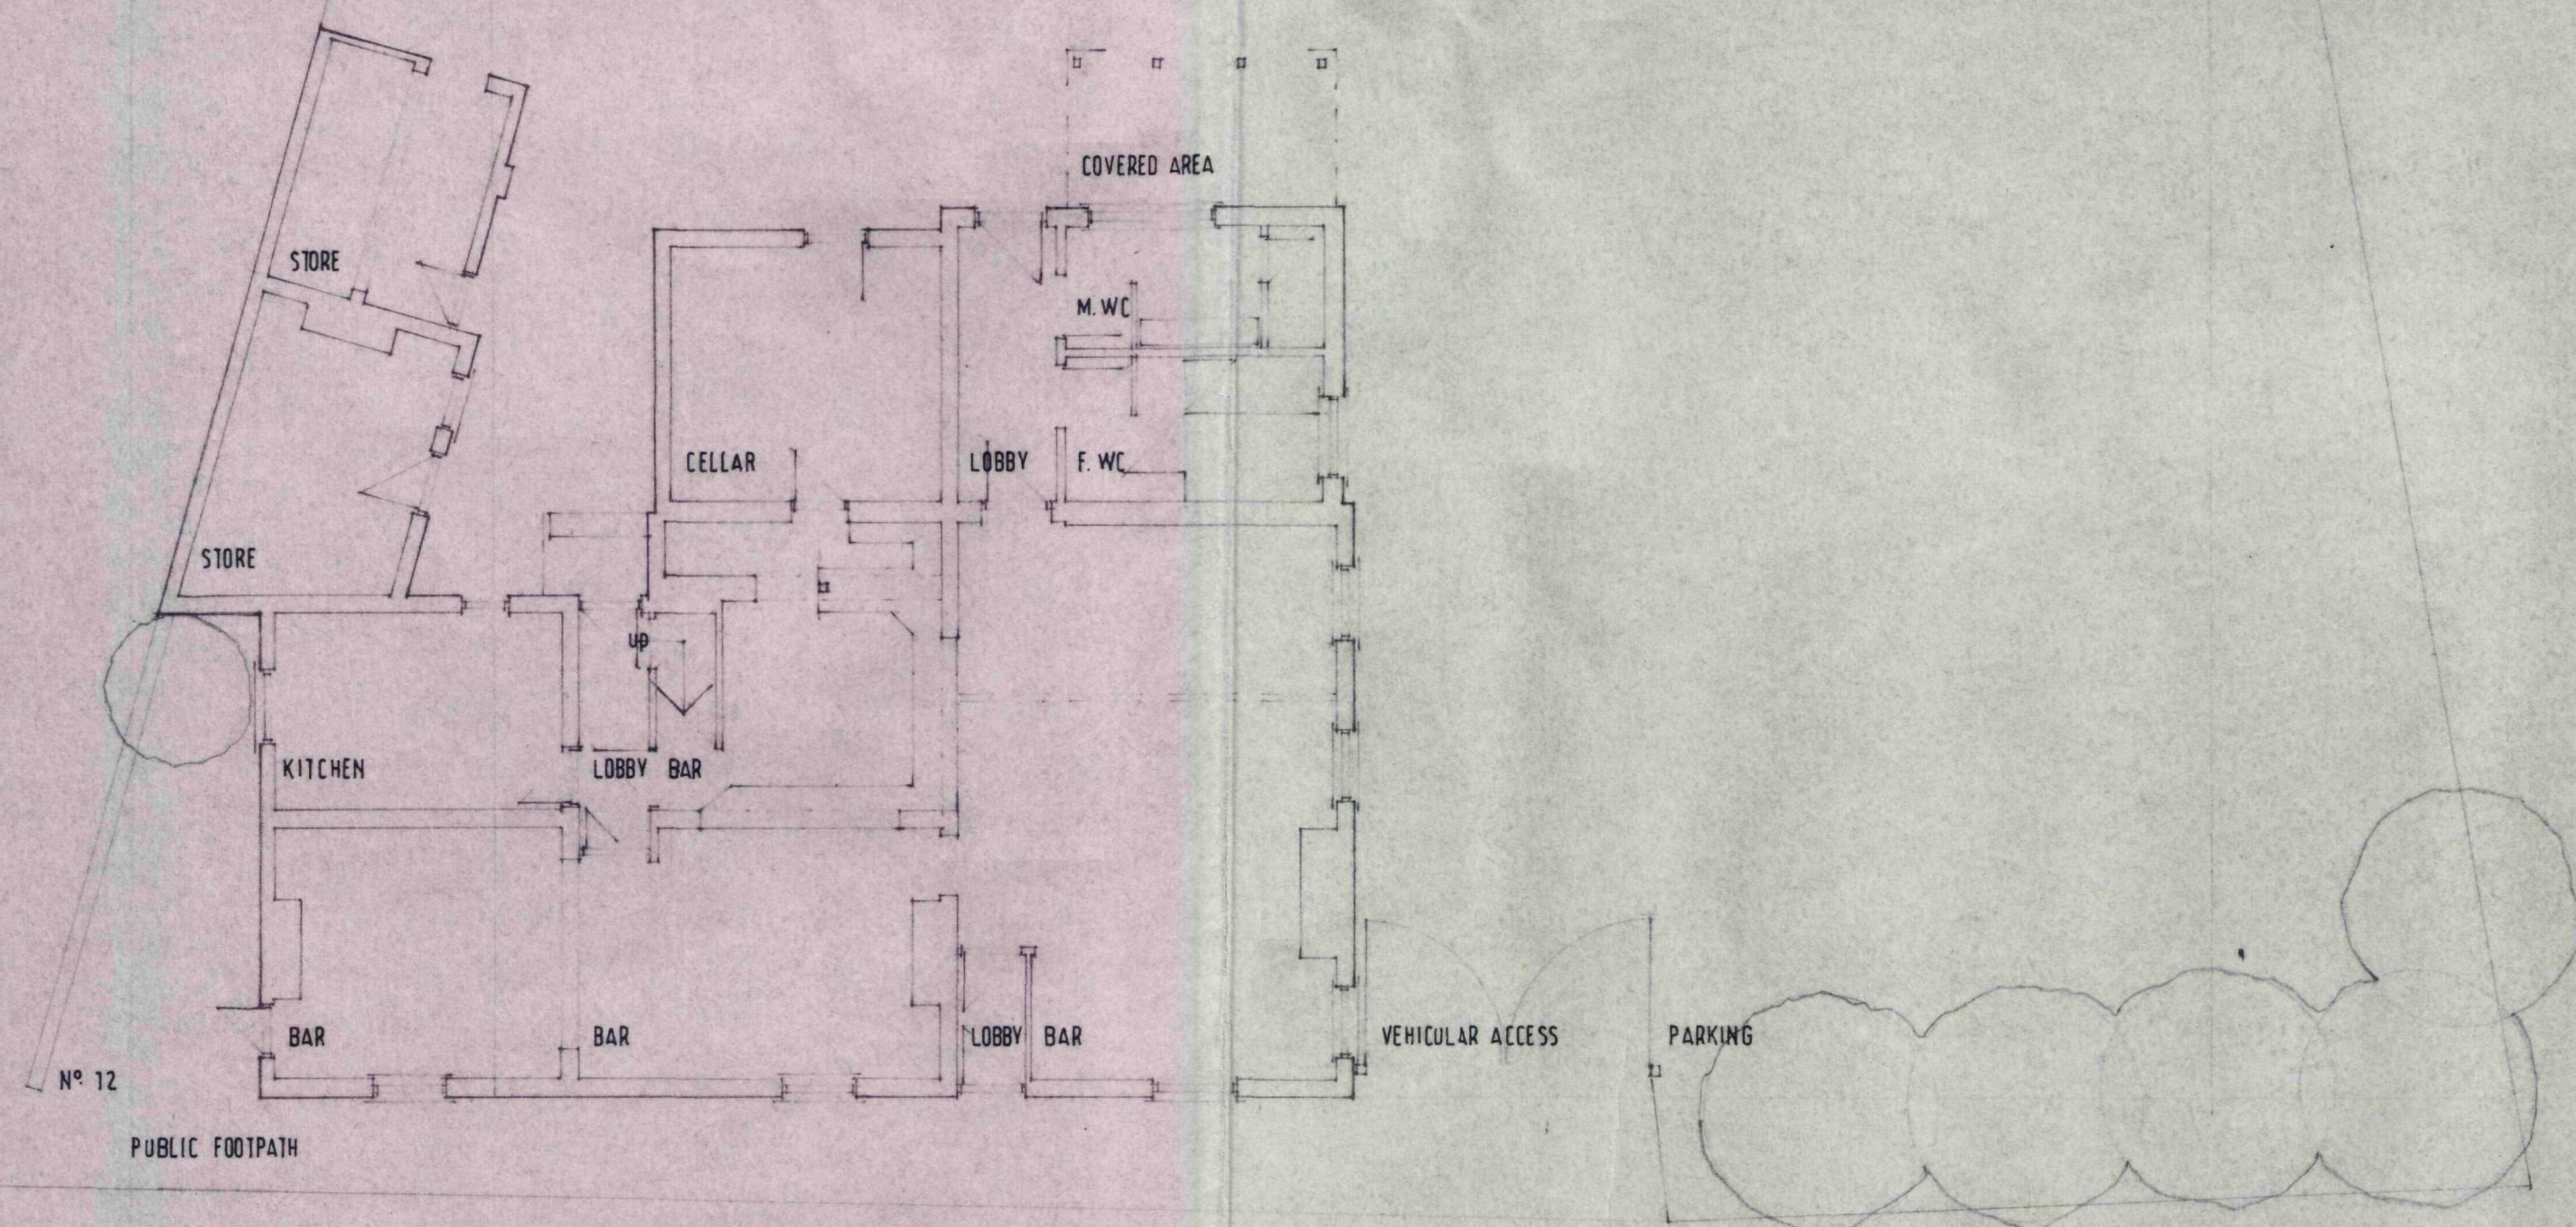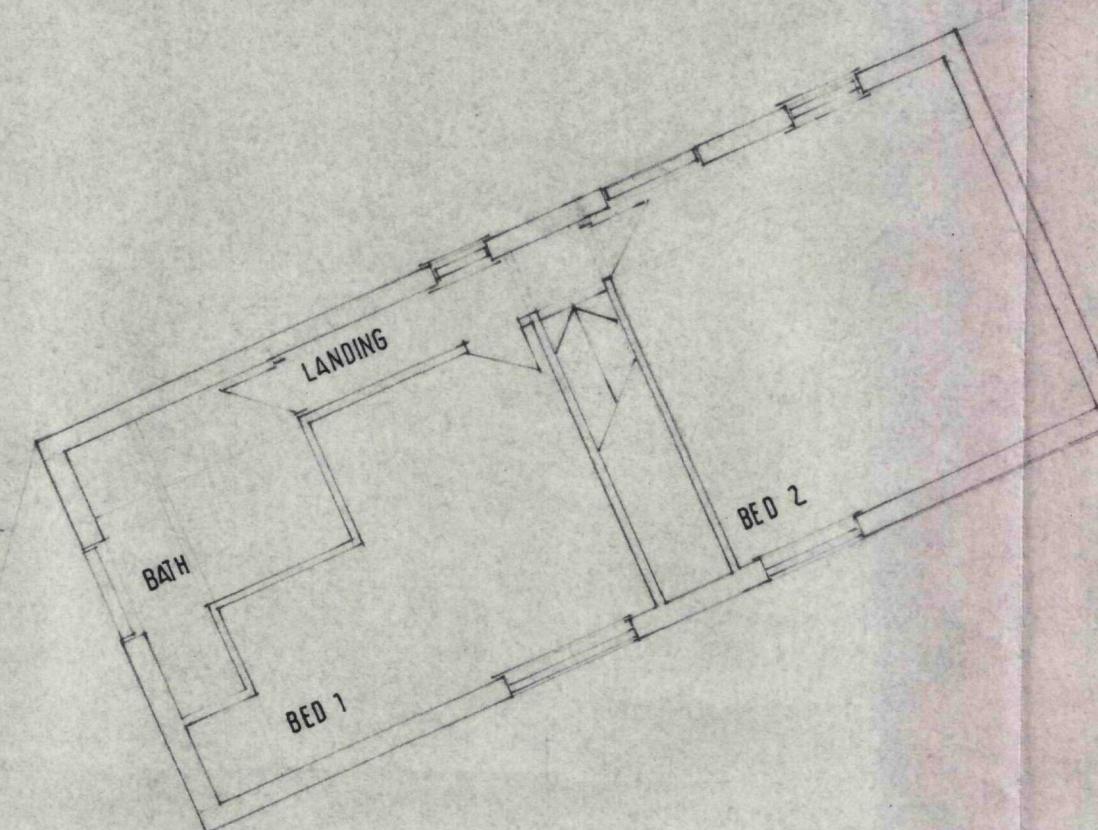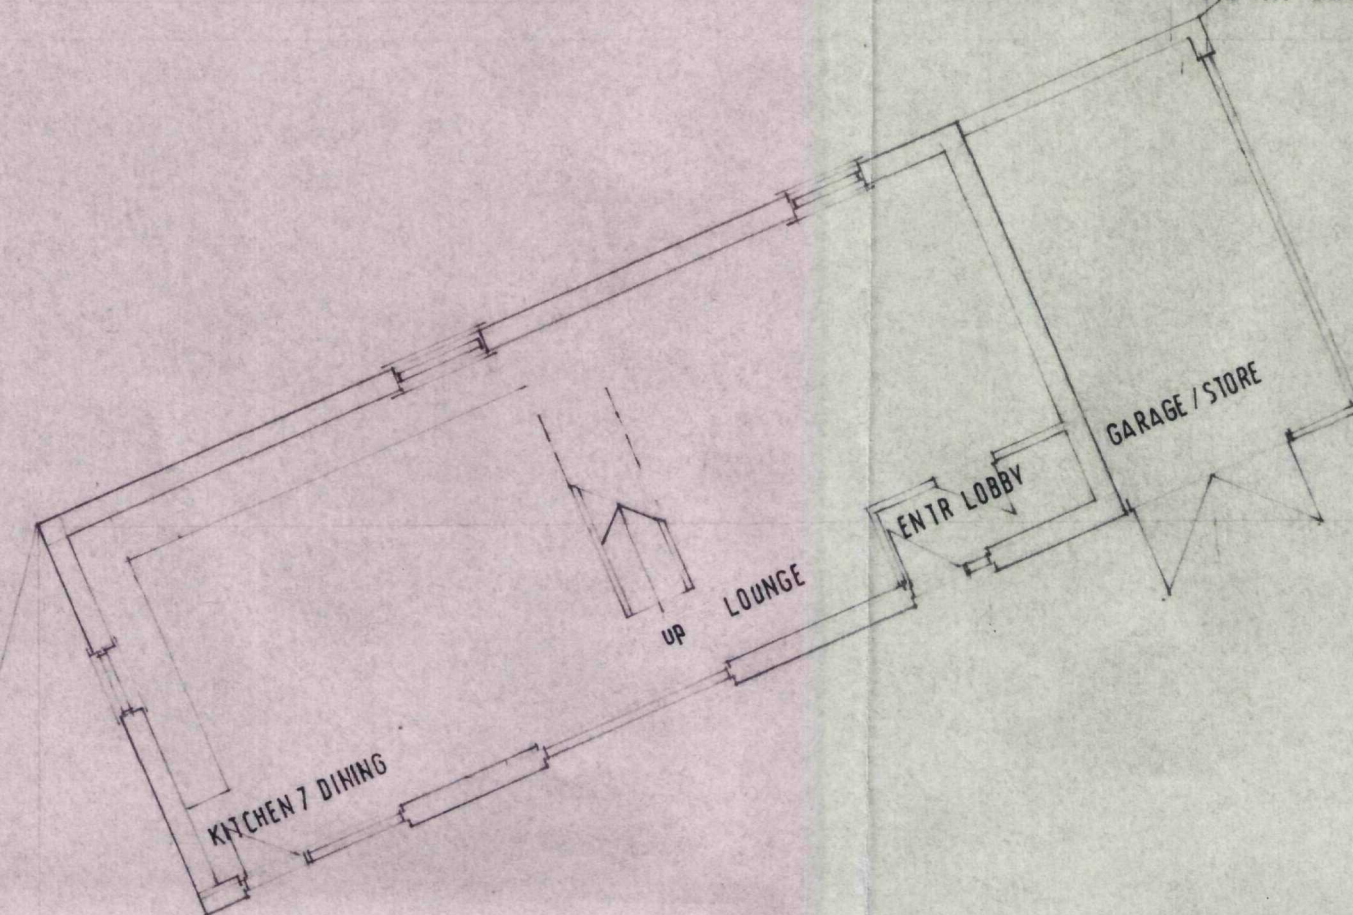

FIRST FLOOR/ROOF PLAN

SECOND FLOOR/ROOF PLAN

1:100

SMDC
Planning & Development
30 APR 2010
Ref: 0361-10

job	THE STATION INN, STATION RD., HOLBEACH, SPALDING, PE12 7LF
client	MRS & MR D McDERMOTT
drawing	SURVEY, SITE & FLOOR PLANS & ELEVATIONS
scale / date	1:100
number	0911 /

bernard SMITH
architect
Studio 11 Hartford Road Crampton Norfolk NR27 0BP
Telephone (0283) 511269

OCTOBER 2006
01

SURVEY GROUND FLOOR/SITE PLAN

