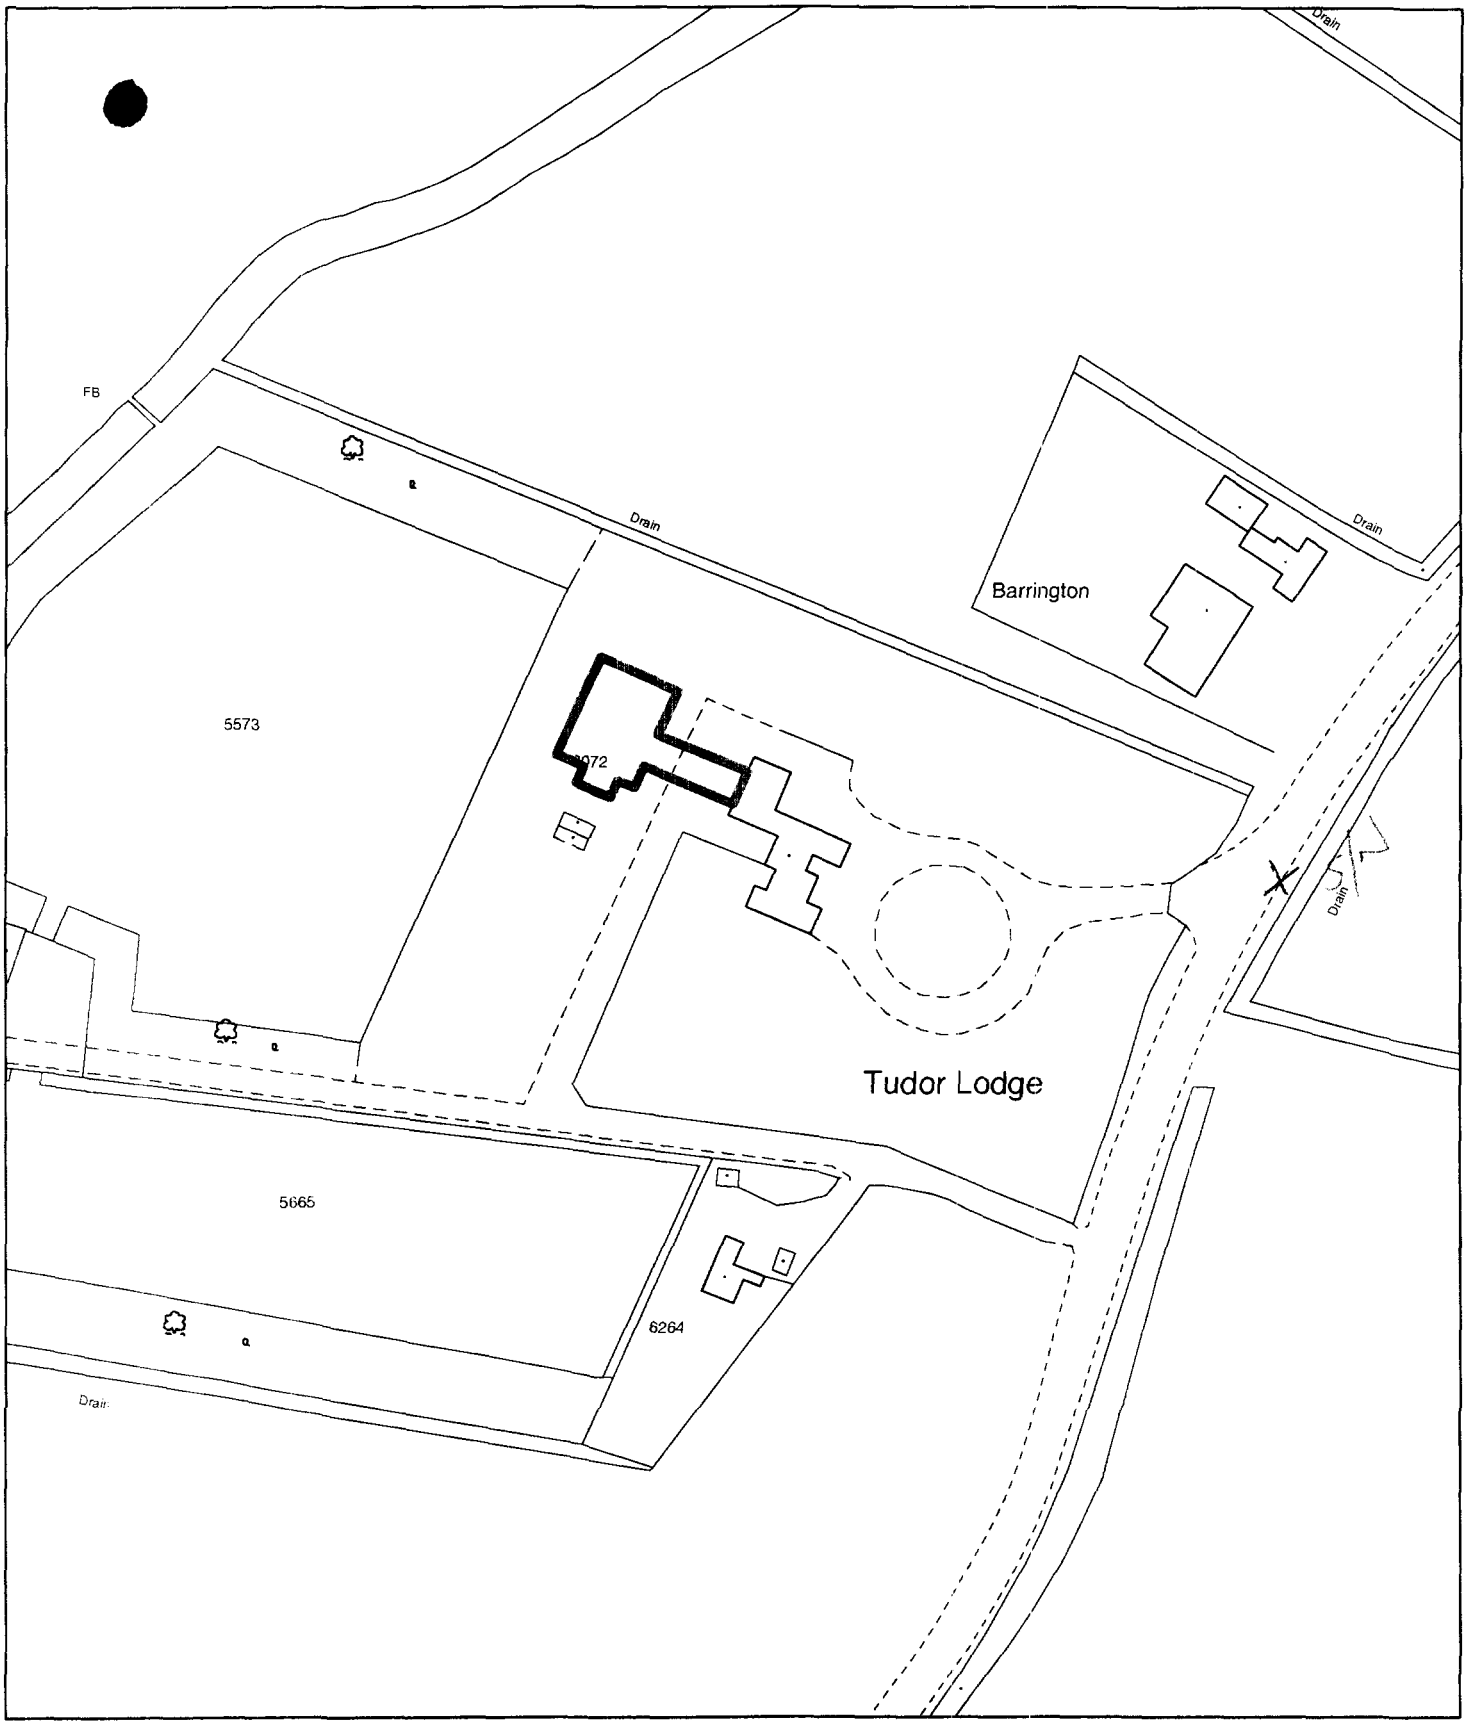


Planning Application Location Plan
Ward Member Notification


H09/0362/02

Scale: 1:1250

Planning and Development

Council Offices, Priory Road, Spalding, Lincolnshire
PE11 2XE

PLEASE DO NOT COPY THIS PLAN
This map is reproduced from Ordnance Survey material with permission of Ordnance Survey on behalf of Her Majesty's Stationery Office (c) Crown copyright. Unauthorised reproduction infringes Crown copyright and may lead to prosecution or civil proceedings. South Holland District Council LA079413 2002

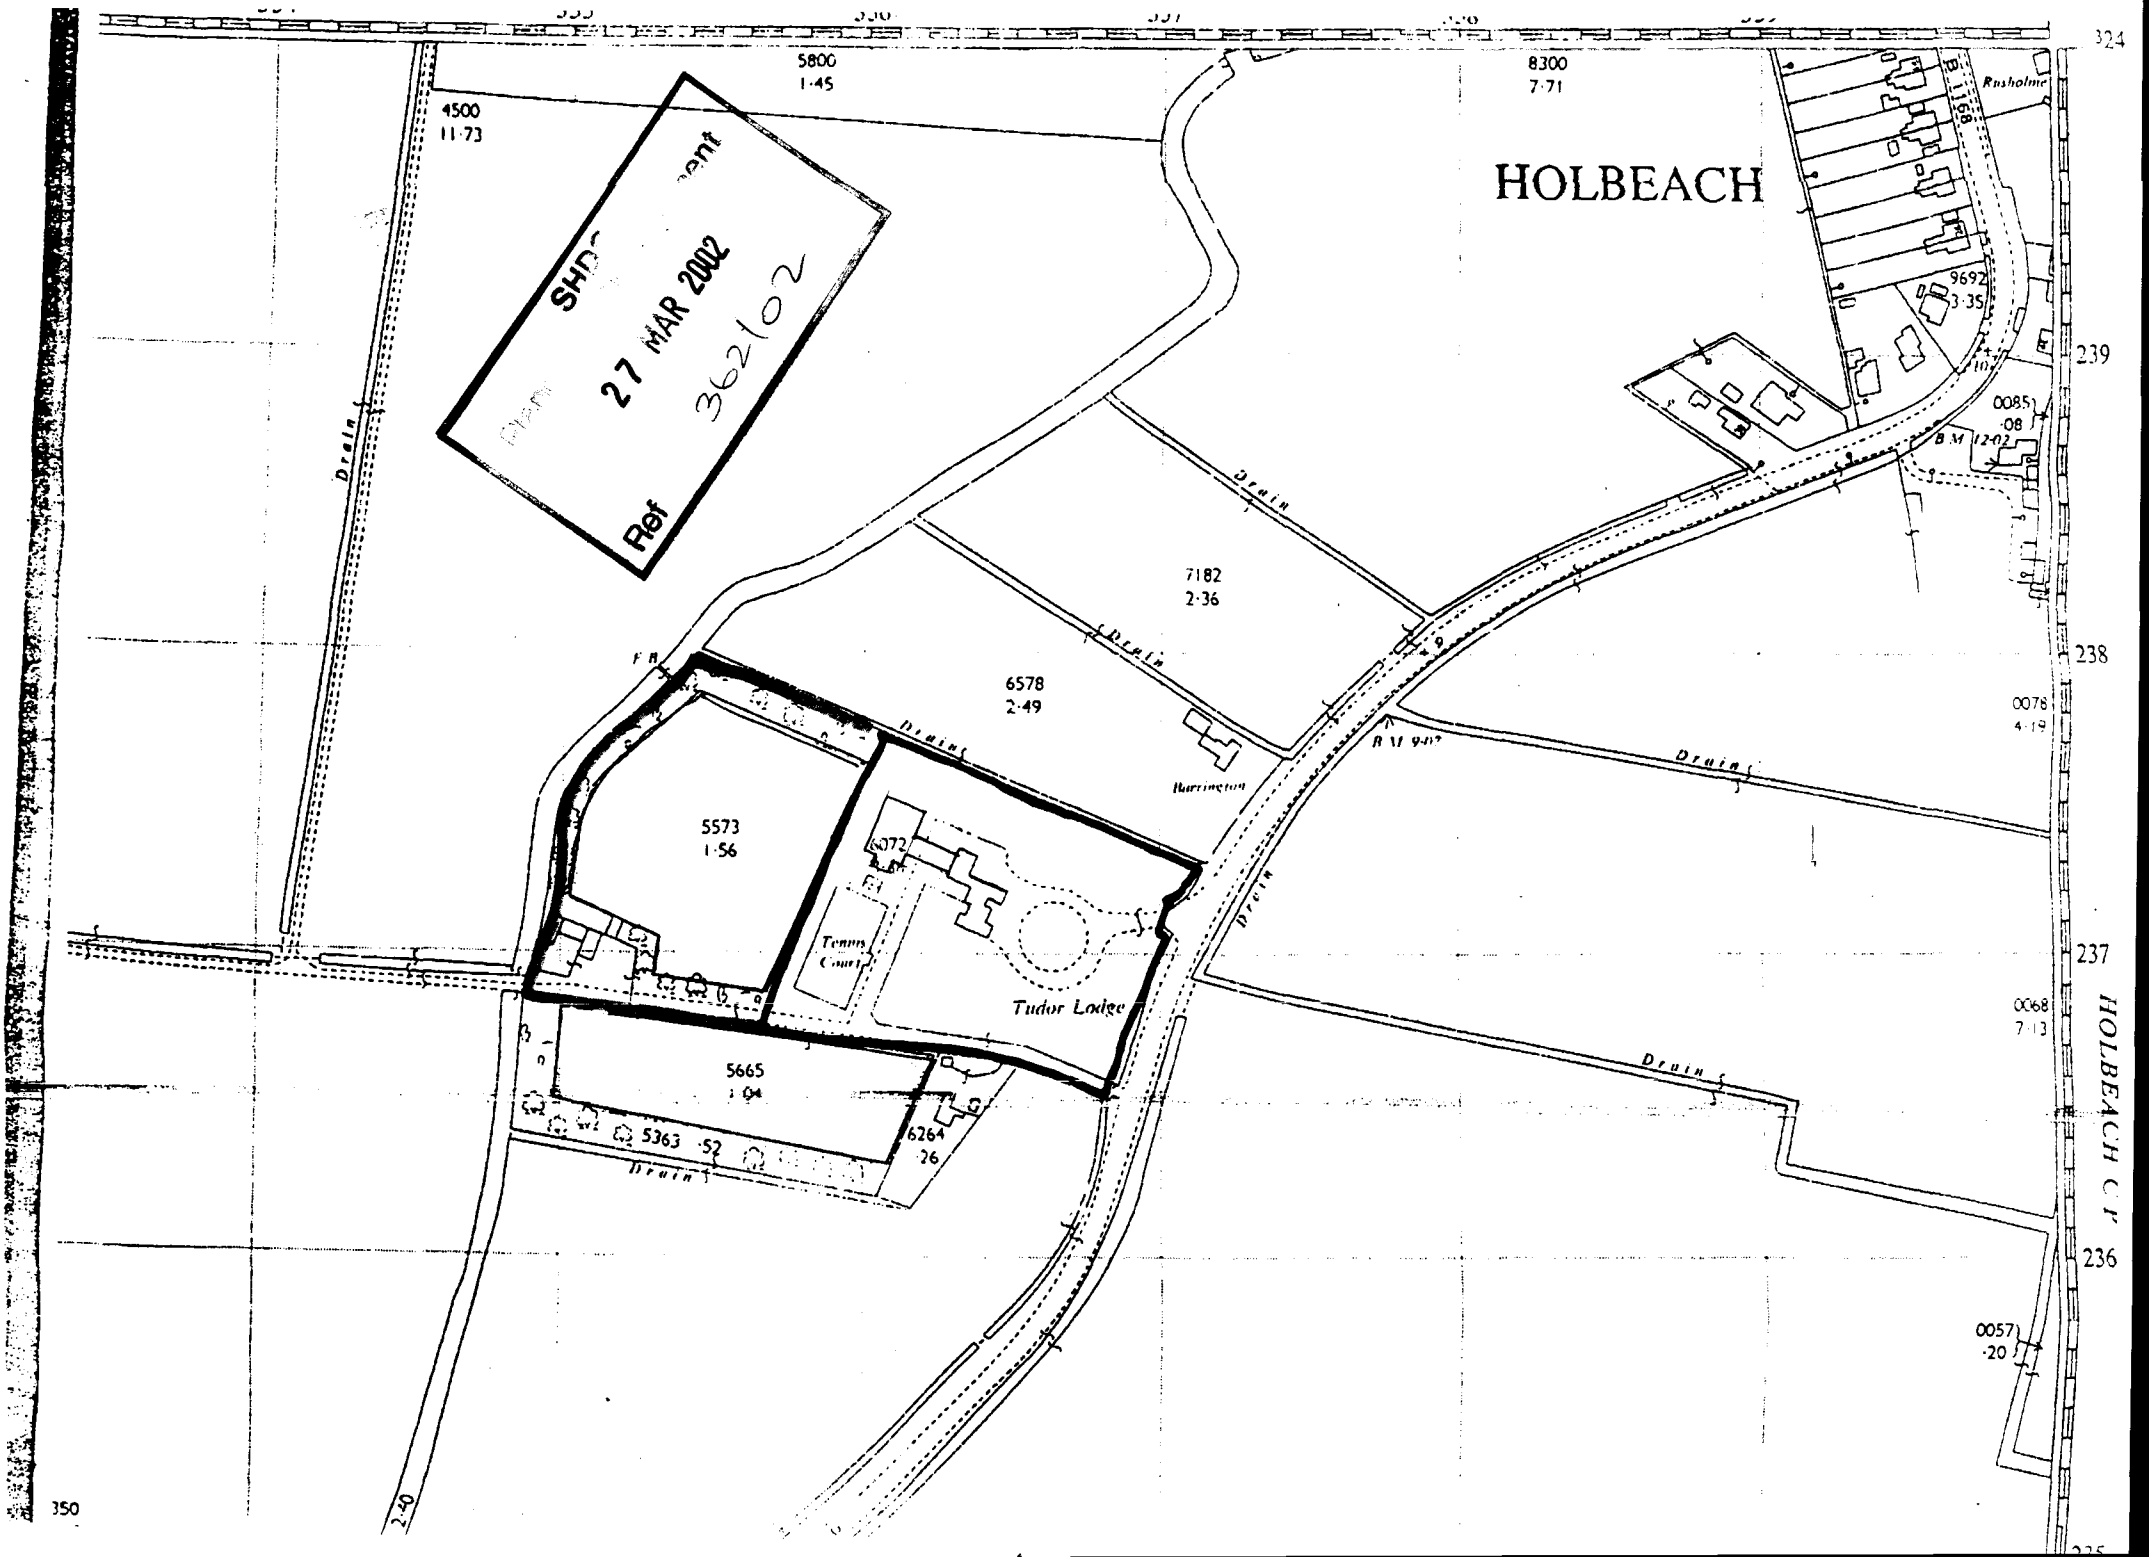
HOLBEACH
5800
1·45
8300
7·71
4500
11·73
Rusholme
B 1168
9692
3·35
0085
·08
B M (2-02
7182
2·36
6578
2·49
Drain
F B
B M 9·01
Harrington
0078
4·19
5573
1·56
6072
Tennis Court
Tudor Lodge
0068
7·13
5665
1·04
5363 ·52
6264
·26
0057
·20
HOLBEACH C P
324
239
238
237
236
350
240
SHD
27 MAR 2002
362102
Ref