
Tuck Extension, Gregory Cottage PE128Q

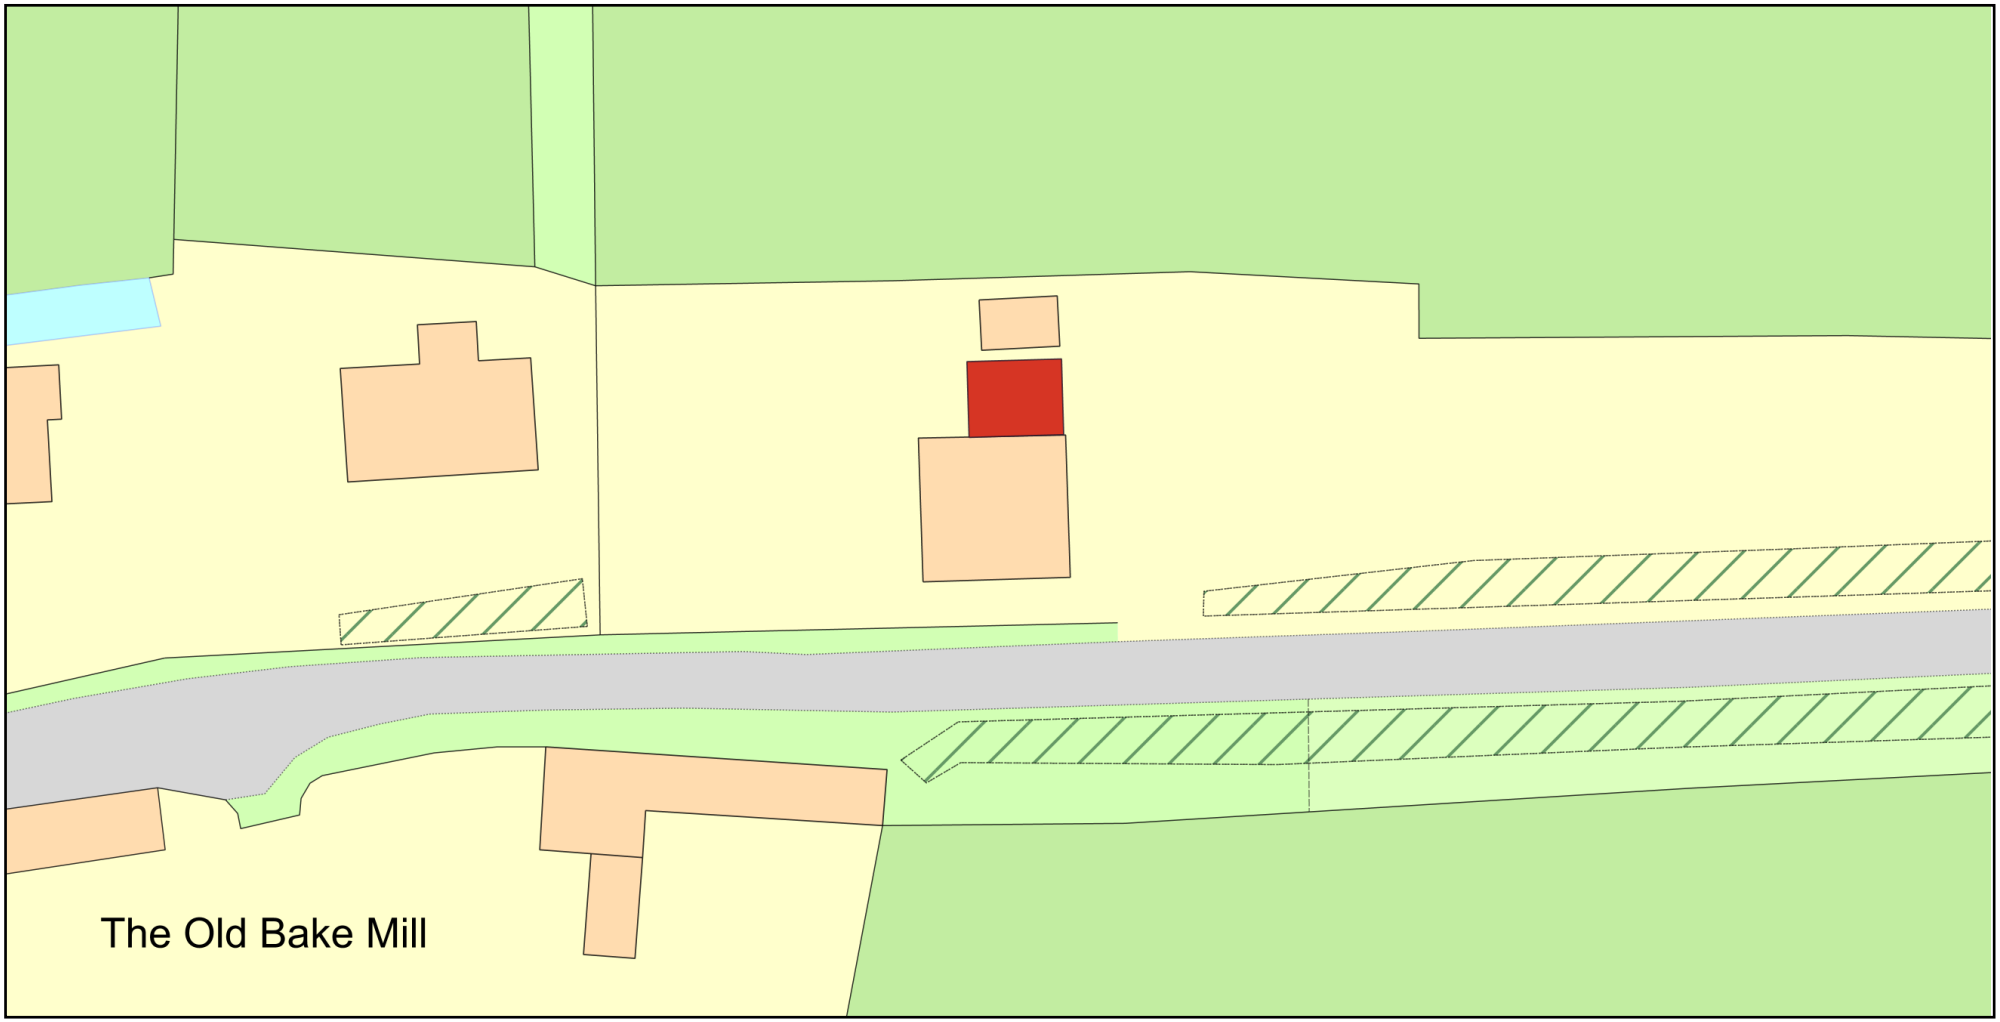

0 20

Metres

N

ReQuestaPlan

Plan Produced for: South Holland District Counc

Date Produced: 25 Apr 2020

Plan Reference Number: TQRQM20116131941640

Scale: 1:500 @ A4

© Crown copyright and database rights 2019 OS 100042766