
Tuck - PE128JQ Location Plan

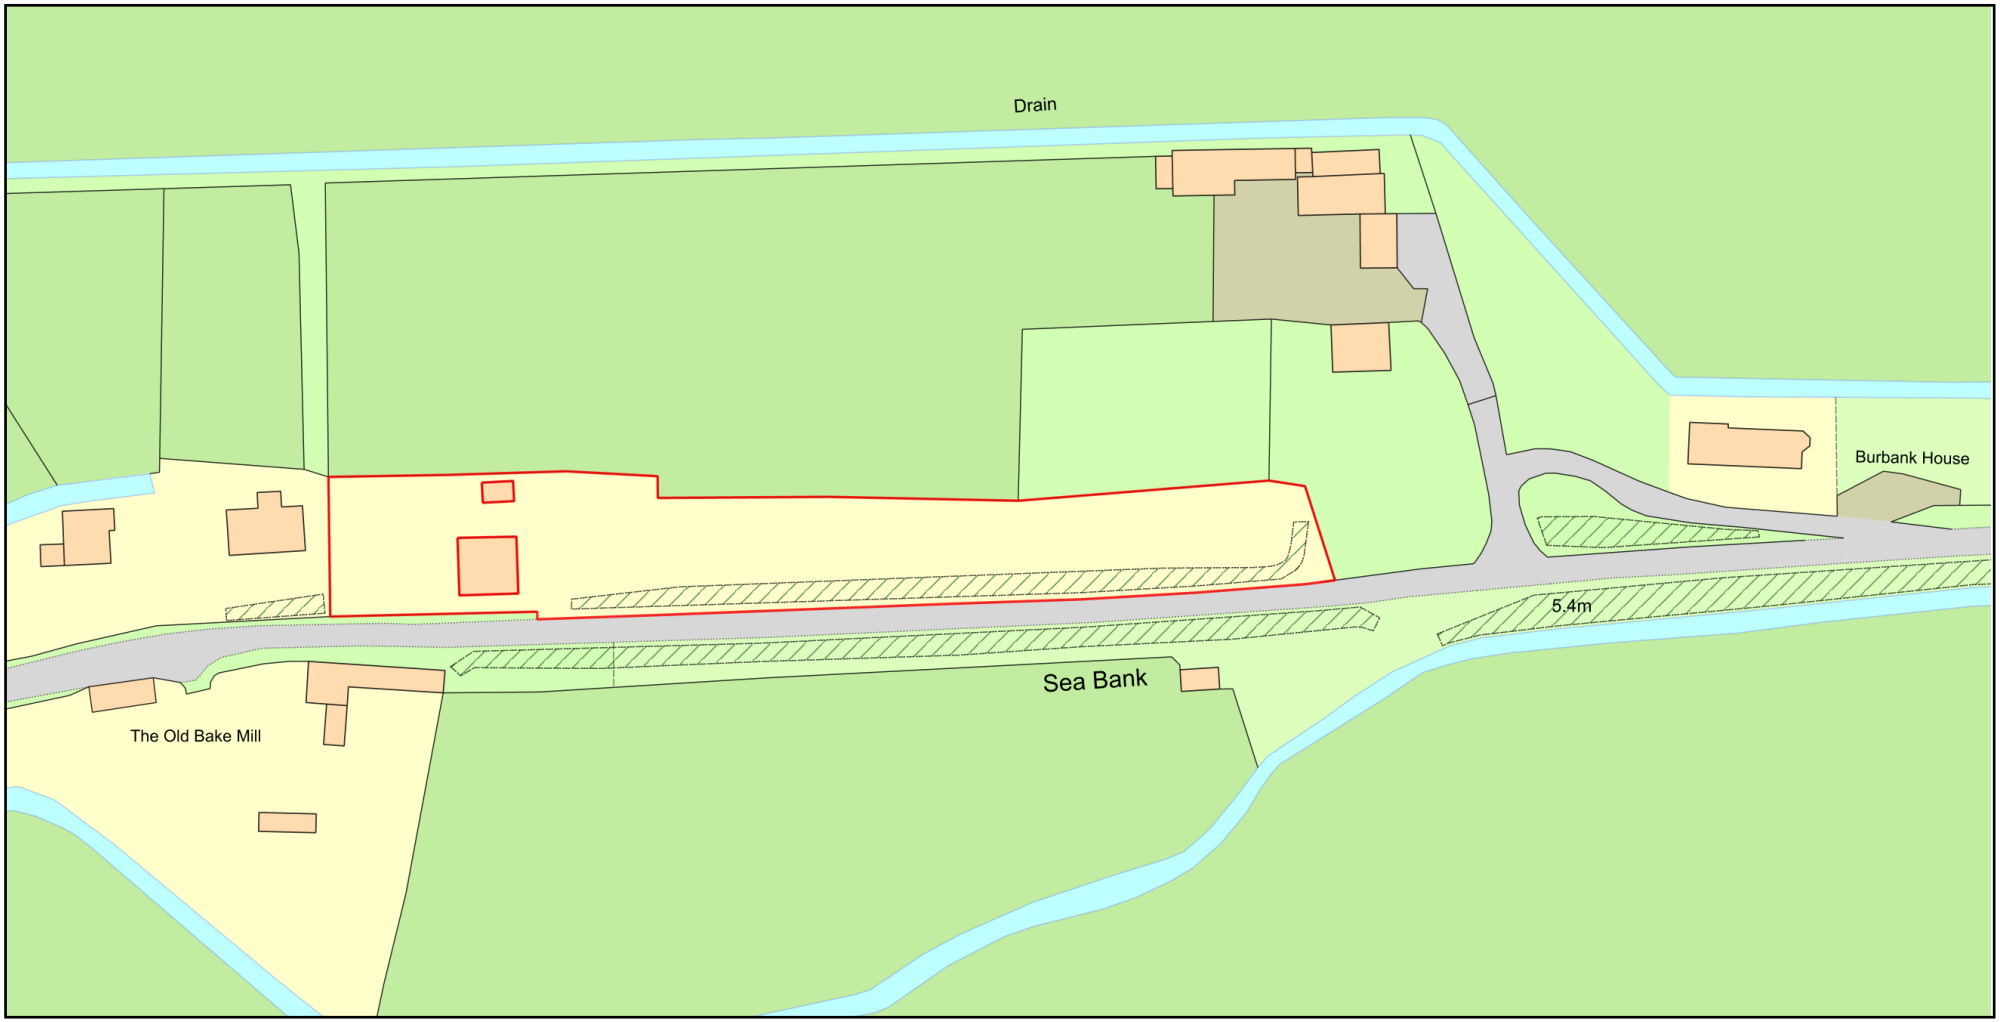

ReQuestaPlan

Plan Produced for: South Holland District Counc

Date Produced: 04 May 2020

Plan Reference Number: TQRQM20125123720757

Scale: 1:1250 @ A4

© Crown copyright and database rights 2019 OS 100042766