
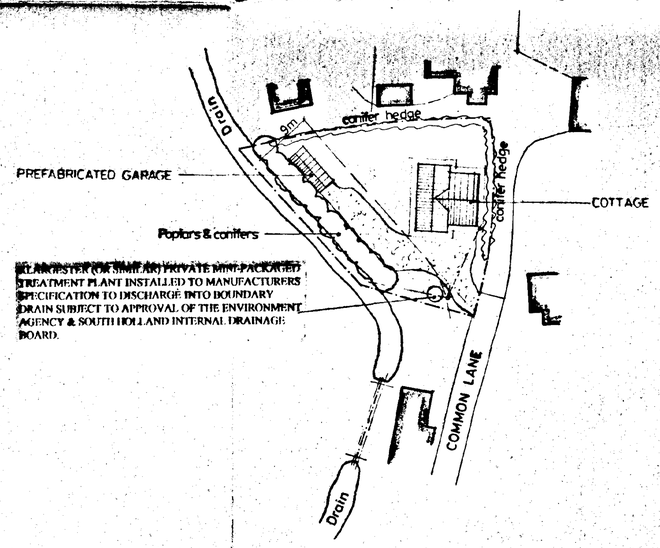


SITE PLAN

1 : 500

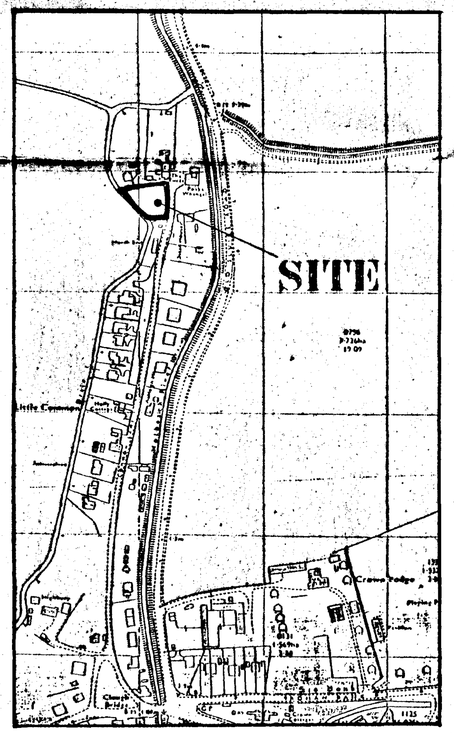

LOCATION PLAN

1 : 2500

APPROVED PLAN
Ref.

SOUTH HOLLAND DC
HOUSING & PLANNING
28 MAY 1999
Ref. S/364/99

B 27.8.99 Drive Shown Steps Garage & Rotated
A 12.5.99 Re-Position Dwelling - Site & Bdy Lines

G. R. MERCHANT
I.ENG AMICE, FIWO,
ARCHITECTURAL, STRUCTURAL
& LAND DRAINAGE CONSULTANT
TEL: HOLBEACH (01406) 490800

PROJECT:
3 BEDROOM COTTAGE & GARAGE


CLIENT:
S. BAXTER

DETERMINED PLAN

SCALES:	DATE:
AS INDICATED	*APRIL 1999*
G.R.MERCHANT	DRAWING No.: *SB.04B*

REVISIONS:
A B


DO NOT SCALE FROM THIS DRAWING
This drawing is copyright and may not be altered, traced, photographed or used for any purpose other than that for which it is issued.
The General Contractor is to check all dimensions on site and report discrepancies to the Architect.
All details shown on this drawing including foundations are based upon typical site conditions related to the area. No responsibility can be accepted for abnormal conditions which may be discovered during construction unless reported to the Architect so that design amendments may be considered. Site soil surveys are recommended in respect of foundations to establish specific site conditions before foundation work is undertaken.

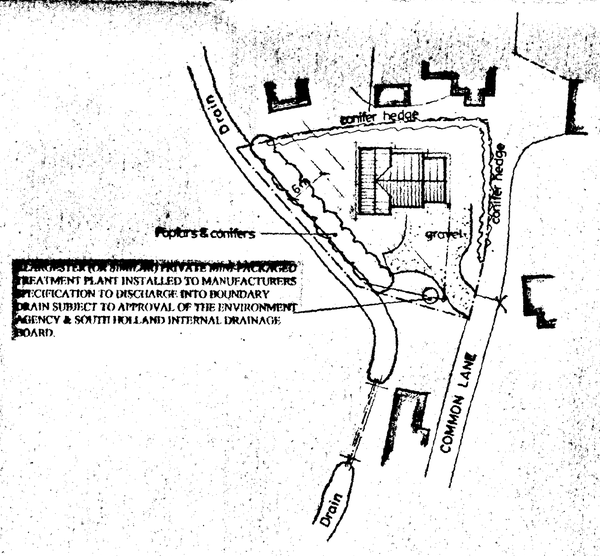

PROPOSED (CAUTION) PRIVATE with PACKAGED TREATMENT PLANT INSTALLED TO MANUFACTURERS SPECIFICATION TO DISCHARGE INTO BOUNDARY DRAIN SUBJECT TO APPROVAL OF THE ENVIRONMENT AGENCY & SOUTH HOLLAND INTERNAL DRAINAGE BOARD.

SITE PLAN

1 : 500

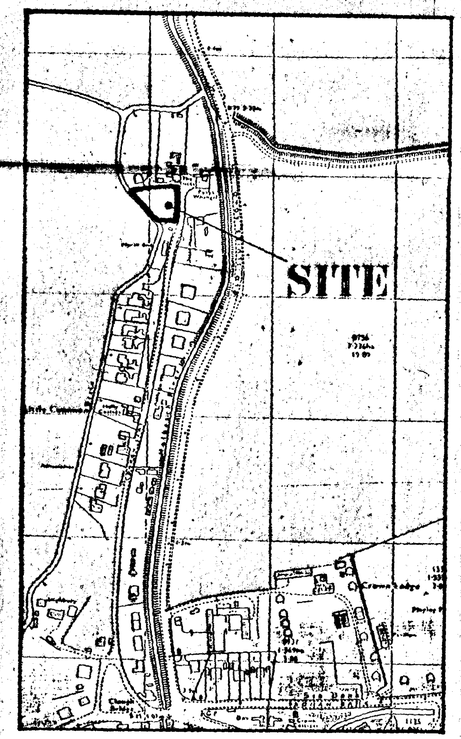

LOCATION PLAN

1 : 2500

SUPERCEDED

SUPERCEDED

SOUTH HOLLAND DC
HOUSING & PLANNING
:14 APR 1999
Ref: 0354/99

G. R. MERCHANT
LENG AMICE, FIWO,
ARCHITECTURAL, STRUCTURAL
& LAND DRAINAGE CONSULTANT
TEL: HOLBEACH (01406) 490800

PROJECT:

3 BEDROOM COTTAGE & GARAGE

CLIENT:

S. BAXTER

SCALES:	DATE:
AS INDICATED	*APRIL 1999*


DRAWING No.:

DO NOT SCALE FROM THIS DRAWING
This drawing is copyright and may not be altered, traced, photographed or used for any purpose other than that for which it is issued.
The General Contractor is to check all dimensions on site and report discrepancies to the Architect.
All details shown on this drawing including foundations are based upon typical site conditions related to the area. No responsibility can be accepted for abnormal conditions which may be discovered during construction unless reported to the Architect so that design amendments


EXTERNAL MATERIALS

BRICKS: KEMPSTON NORTHUMBRIAN DARK BLEND


TILES: SANDTOFT DOUBLE PANTILES - TERRACOTTA

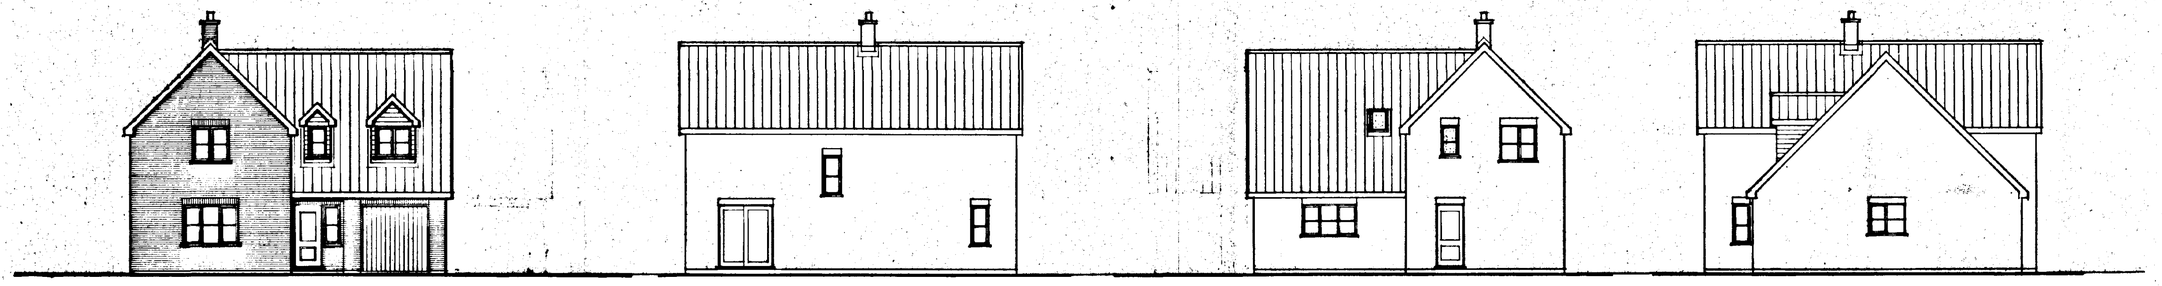

FRONT SIDE REAR SIDE

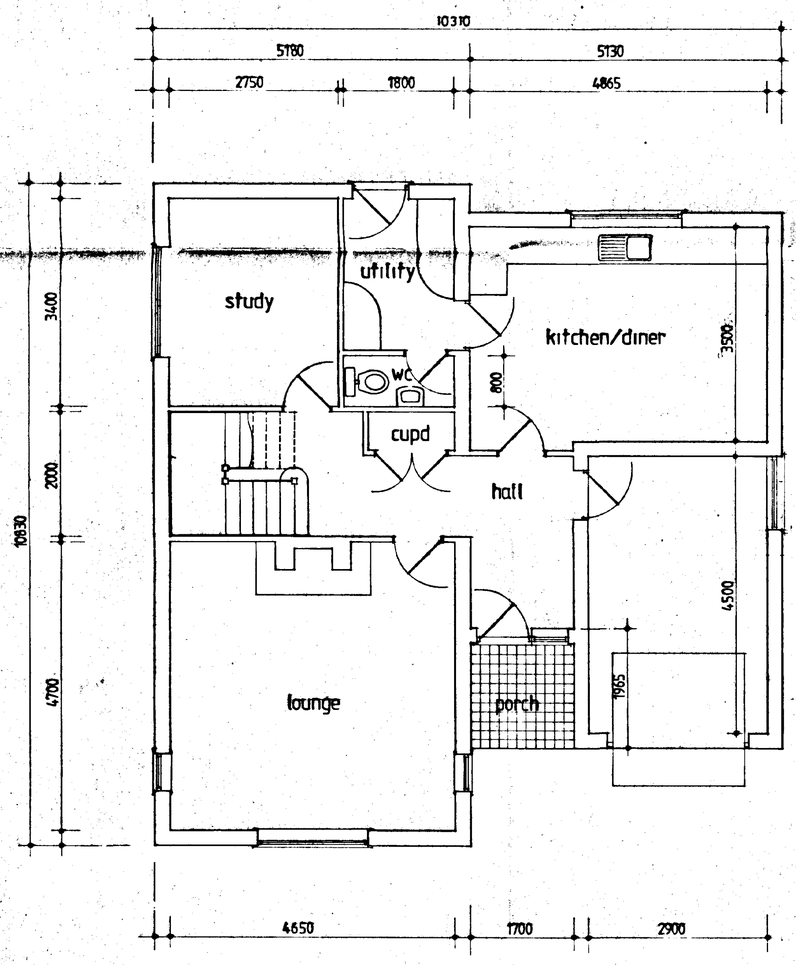

GROUND FLOOR PLAN

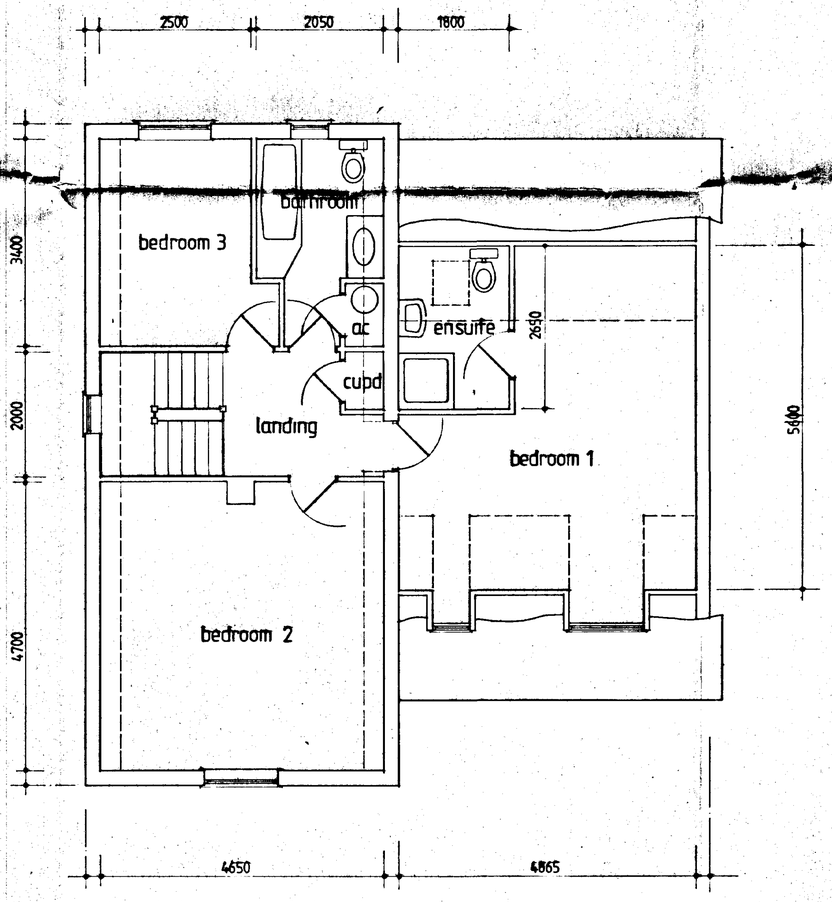

FIRST FLOOR PLAN

DO NOT SCALE FROM THIS DRAWING

This drawing is copyright and may not be altered, traced, photographed or used for any purpose other than that for which it is issued.
The General Contractor is to check all dimensions on site and report discrepancies to the Architect.
All details shown on this drawing including foundations are based upon typical site conditions related to the area. No responsibility can be accepted for abnormal conditions which may be discovered during construction unless reported to the Architect so that design amendments may be considered. Site soil surveys are recommended in respect of foundations to establish specific site conditions before foundation work is undertaken.

SBAMMT 1217

AMENDED PLAN

Ref.

SOUTH HOLLAND DC HOUSING & PLANNING 21 MAY 1999 Ref: H366/99

DETAILED PLAN

A 27.5.99. Rooms Swapped Storey Garage

G. R. MERCHANT

I.ENG AMICE, FIWO,

ARCHITECTURAL, STRUCTURAL & LAND DRAINAGE CONSULTANT

TEL: HOLBEACH (01406) 490800

PROJECT:

3 BEDROOM COTTAGE & GARAGE

CLIENT:

S. BAXTER

SCALES:	DATE:
1/50 & 1/100	*APRIL 1999*
	DRAWING No.: *SB.03 A*


REVISIONS: A



SOAKAWAY FOR SIMILAR PRIVATE MINI PACKAGED TREATMENT PLANT INSTALLED TO MANUFACTURERS SPECIFICATION TO DISCHARGE INTO BOUNDARY DRAIN SUBJECT TO APPROVAL OF THE ENVIRONMENT AGENCY & SOUTH HOLLAND INTERNAL DRAINAGE BOARD.

SITE PLAN

1 : 500

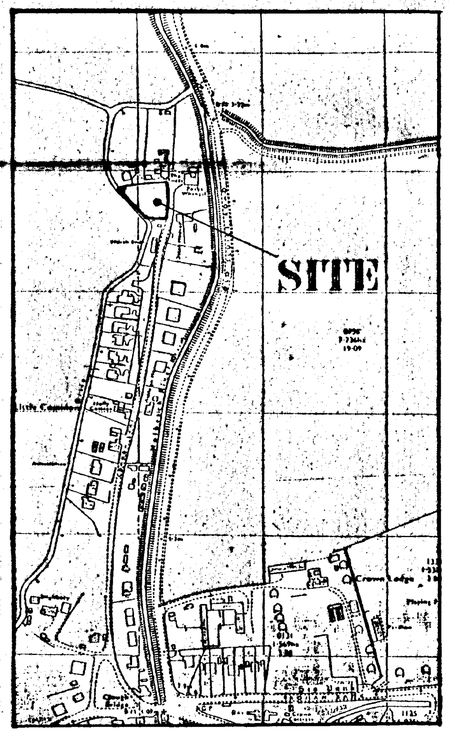

LOCATION PLAN

1 : 2500

DO NOT SCALE FROM THIS DRAWING

This drawing is copyright and may not be altered, traced, photographed or used for any purpose other than that for which it is issued.
The General Contractor is to check all dimensions on site and report discrepancies to the Architect.
All details shown on this drawing including foundations are based upon typical site conditions related to the area. No responsibility can be assumed for abnormal conditions which may be discovered during construction unless reported to the Architect so that design amendments may be considered. Site soil surveys are recommended in respect of foundations to establish specific site conditions before foundation work is undertaken.

SUMMIT 1217

AMENDED PLAN

Ref.

SOUTH HOLLAND DC
HOUSING & PLANNING
13 MAY 1999
Ref: 0364/99

A 12.5.99 Re-position Drainage - S.H.I.D.B. Byelaws

G. R. MERCHANT
I.ENG AMICE, FIWO,
ARCHITECTURAL, STRUCTURAL
& LAND DRAINAGE CONSULTANT
TEL: HOLBEACH (01406) 490800

PROJECT:

3 BEDROOM COTTAGE & GARAGE

CLIENT:

S. BAXTER


SCALES:	DATE:
AS INDICATED	*APRIL 1999*
G.R. MERCHANT	DRAWING No.: *SB.04 A*

REVISIONS:
A


EXTERNAL MATERIALS

BRICKS: KEMPSTON NORTHUMBRIAN DARK BLEND


TILES: SANDTOFT DOUBLE PANTILES - TERRACOTTA

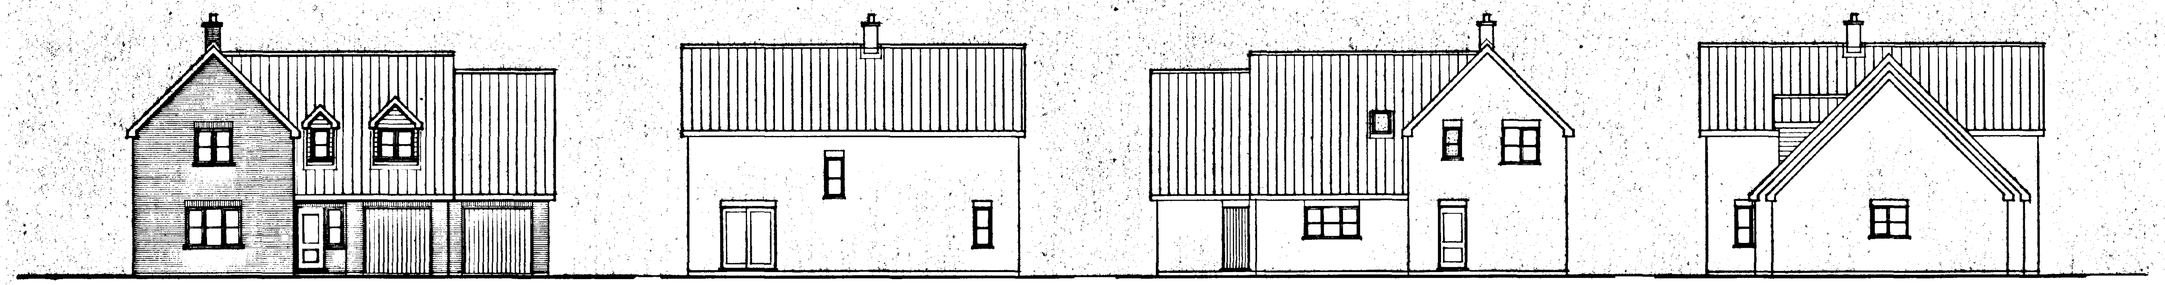

FRONT SIDE REAR SIDE

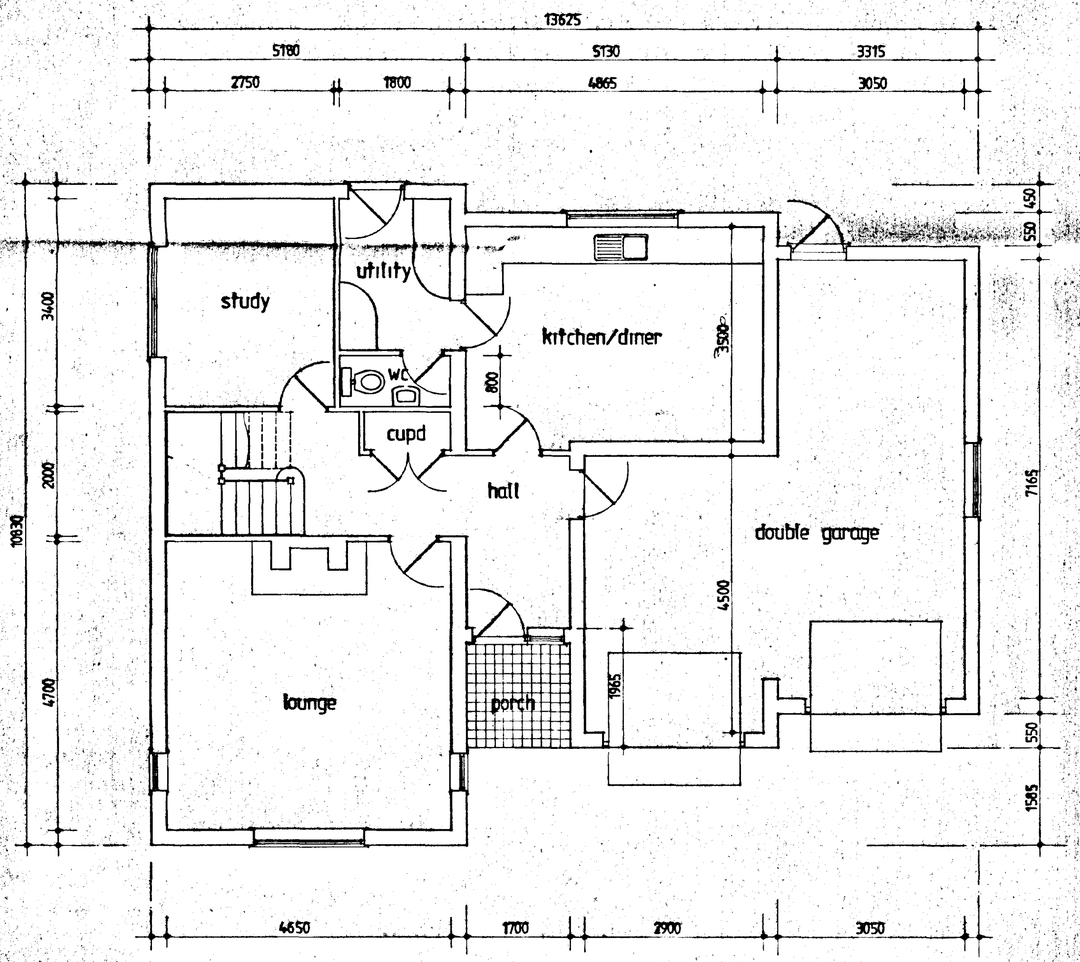

GROUND FLOOR PLAN

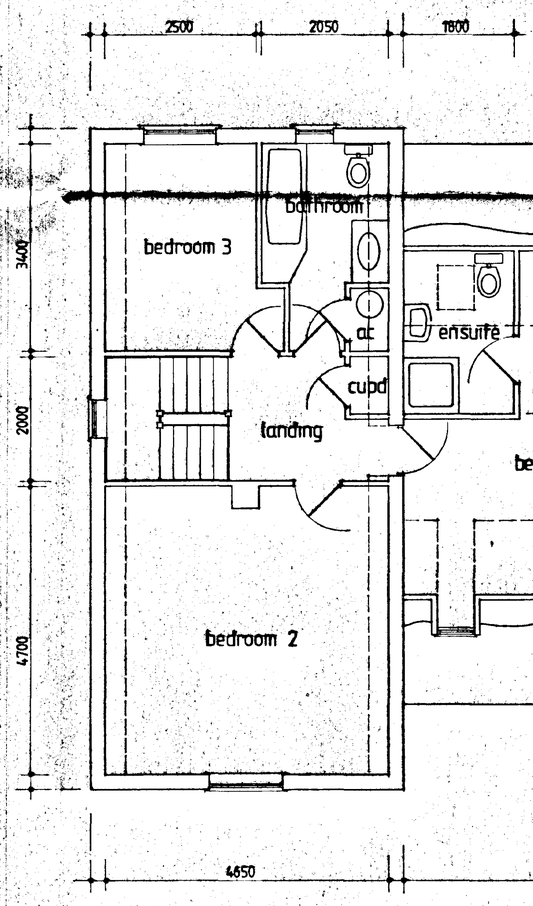

FIRST FLOOR PLAN

SUPERSEDED

DO NOT SCALE FROM THIS DRAWING

This drawing is copyright and may not be altered, traced, photographed or used for any purpose other than that for which it is issued.
This General Contractor is to check all dimensions on site and report discrepancies to the Architect.
All details shown on this drawing including foundations are based upon typical site conditions related to the area. No responsibility can be accepted for abnormal conditions which may be discovered during construction unless reported to the Architect so that design amendments may be considered. Site soil surveys are recommended in respect of foundations to establish specific site conditions before foundation work is undertaken.

DRAWING 1217

SOUTH HOLLAND DC
HOUSING & PLANNING
14 APR 1999
Ref: a364/99

G. R. MERCHANT
I.ENG AMICE, FIWO,
ARCHITECTURAL, STRUCTURAL
& LAND DRAINAGE CONSULTANT
TEL: HOLBEACH (01406) 490800

PROJECT:
3 BEDROOM COTTAGE & GARAGE

CLIENT:
S. BAXTER

SCALES: *1/50 1/100*

DATE: *APRIL 1999*

DRAWING No.: *SB.03*

REVISIONS: