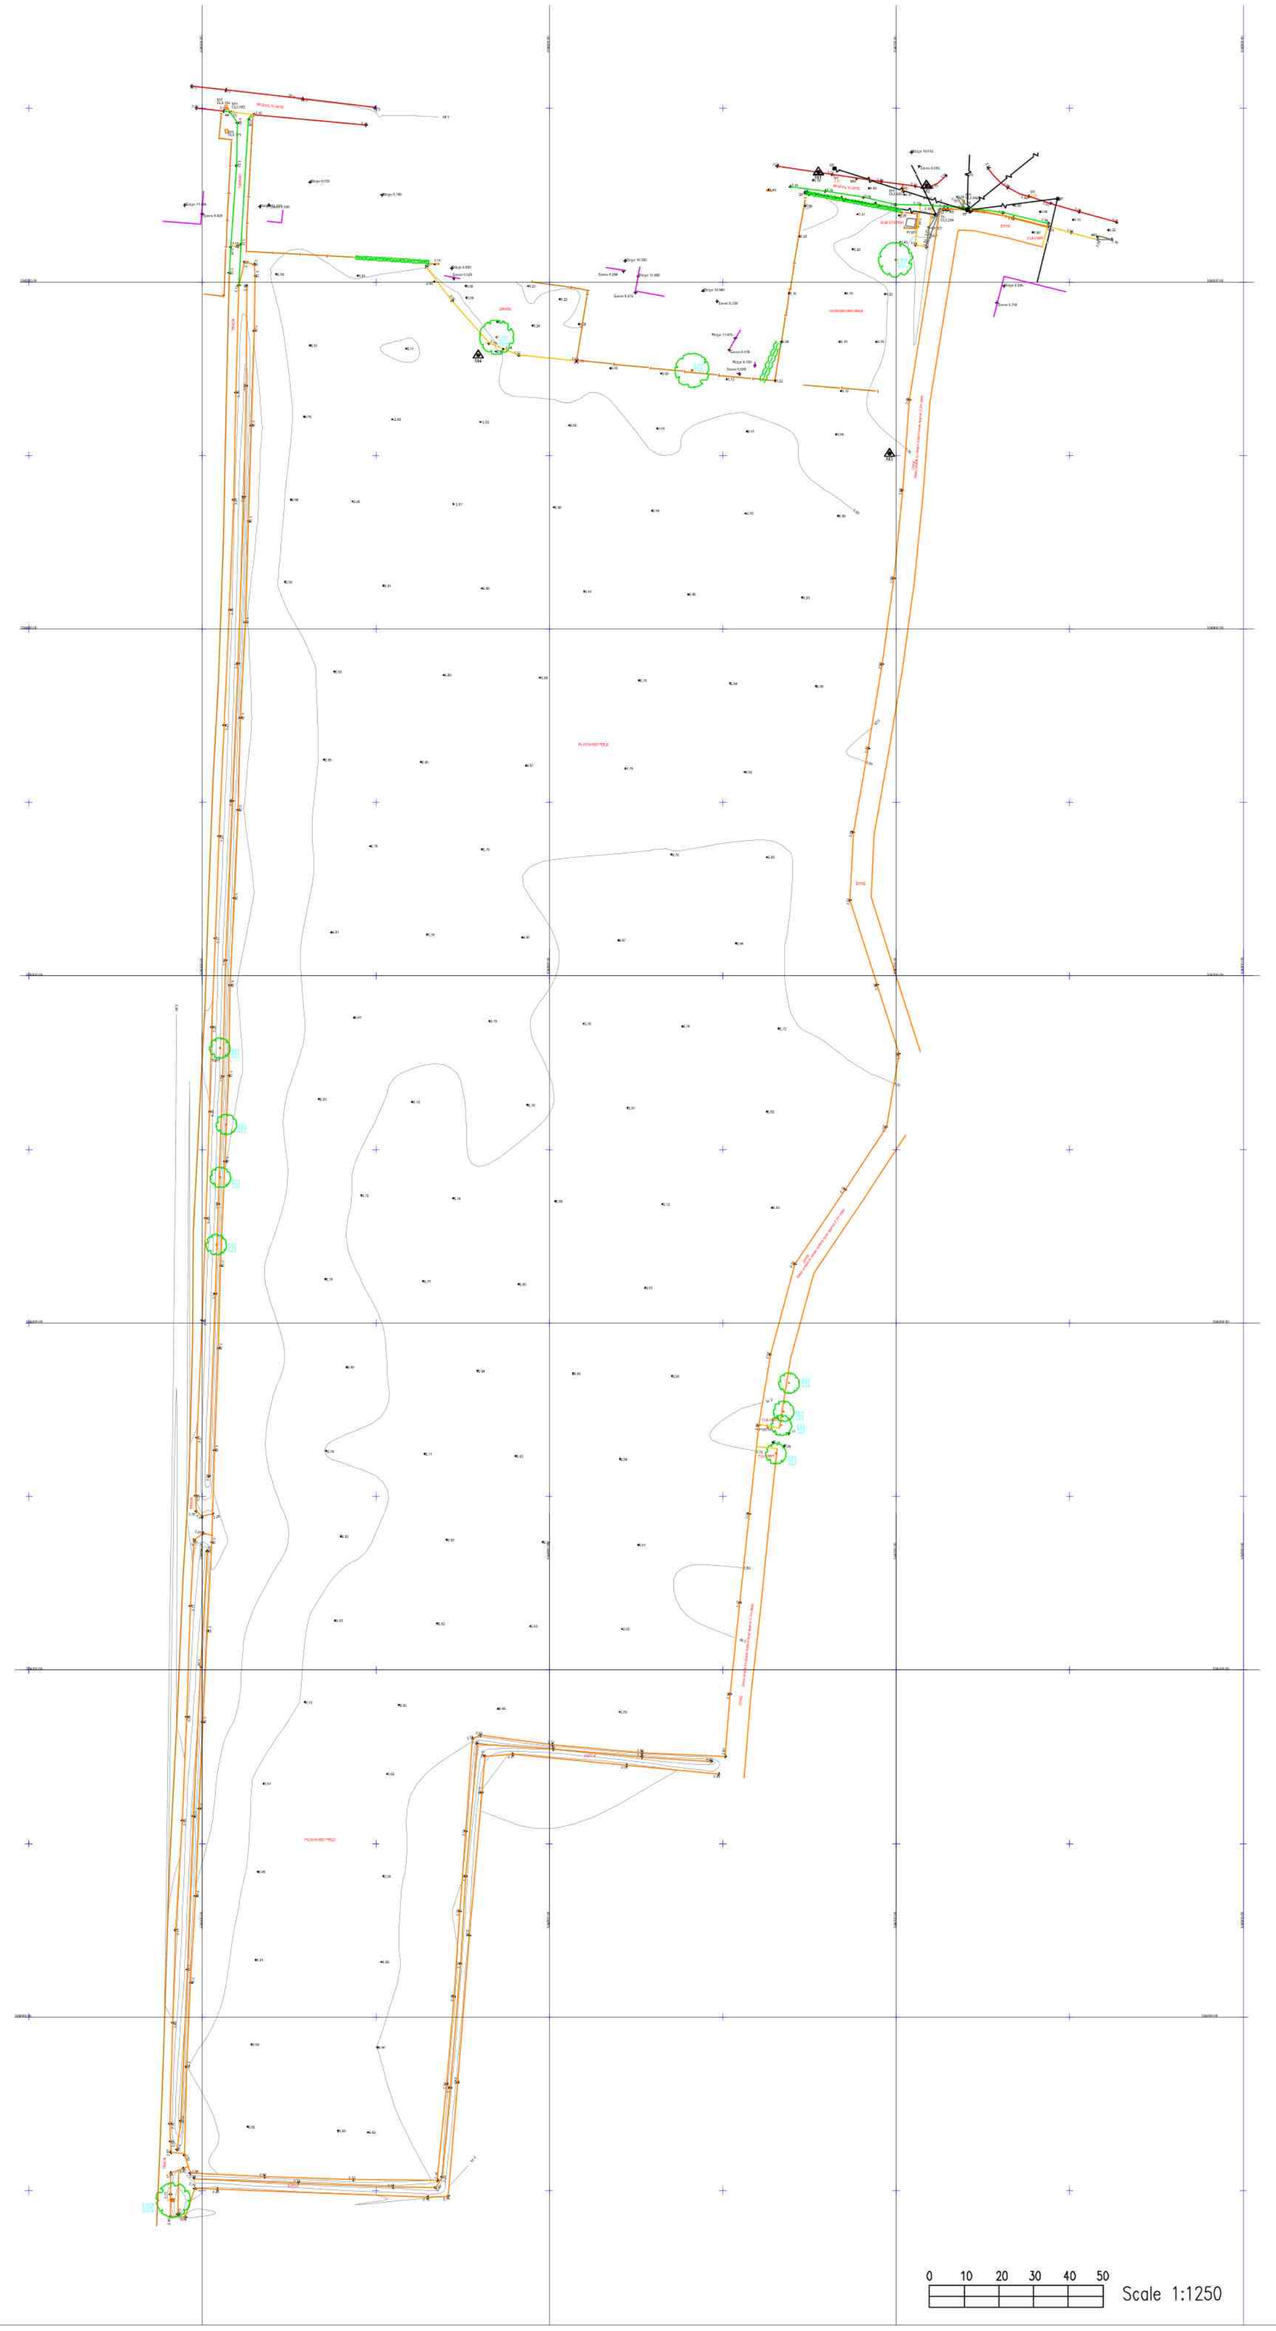


N

Grid North

SURVEY TO ORDNANCE SURVEY GPS DATUM AND GRID, OSGB36(02) TRANSLATED FROM ETRS89 USING OSGM02 AND OSTN02 MODELS

Co-Ordinates

M1	534677.55	324531.686	3.156
M2	534708.736	324527.775	3.099

FENCE TYPES

B/W	Barbed Wire	C/P	Chestnut Paling	P/S	Palisade
C/B	Close Boarded	I/R	Iron Railing	P/W	Post & Wire
C/I	Corrugated Iron	I/W	Interwoven		
C/L	Chainlink	P/R	Post & Rail		

LEGEND

AV	Air Valve	MH	Manhole		
BD	Bollard	MK	Marker		
BH	Borehole	NP	Street Name Plate		
CB	Cable Box	O/H	Overhead		
CHY	Chimney	OSBM	Ordnance Bench Mark		
CL	Cover Level	P	Post Or Pillar		
CONC	Concrete	PM	Parking Meter		
CTV	Cable Television	RE	Rodding Eye		
DK	Drop Kerb	RS	Road Sign		
DP	Down Pipe	SAP	Sapling		
DR	Drain	SC	Stop Cock		
ELC	Electricity	SL	Sump Level		
EP	Electricity Pole	ST	Stop Tap		
ER	Earth Rod	SV	Sluice Valve		
FB	Flower Bed	TAR	Tarmac		
FH	Fire Hydrant	TCB	Telephone Call Box		
FP	Flag Pole	TL	Traffic Lights		
GY	Gully	TP	Telegraph Pole		
GP	Gate Post	TV	Television Box		
GV	Gas Valve	UTL	Unable to lift		
IC	Inspection Cover	VP	Vent Pipe		
IL	Invert Level	WL	Water Level		
JB	Junction Box	WM	Water Meter		
KO	Kerb Outlet	WO	Wash Out		
LB	Letter Box				
LP	Lamp Post				

Banking
Hedge
Tree
Bush
Gate
O/H Electric
O/H Telecom
CS1
Control Station

Drawn by:- AS Surveyed by:- MK/AS Checked by:- MK

Date: July 2016

Scale:- 1:1250

Drawing Number: ALS7518/1250/04 Topographical

Client: D Brown Building Contractors Ltd

Project: Holbeach, Land Behind 39 Wignal's Gate

Surveyed By:-

Anglia Land Surveys Ltd
EST 1976
Bowthorpe Hall,
Bowthorpe Hall Road,
Norwich, NR5 9AA
Tel: (01603) 749600
Fax: (01603) 734798
e-mail: mail@als-surveys.com
Website: www.als-surveys.com

ISO 9001 REGISTERED FIRM