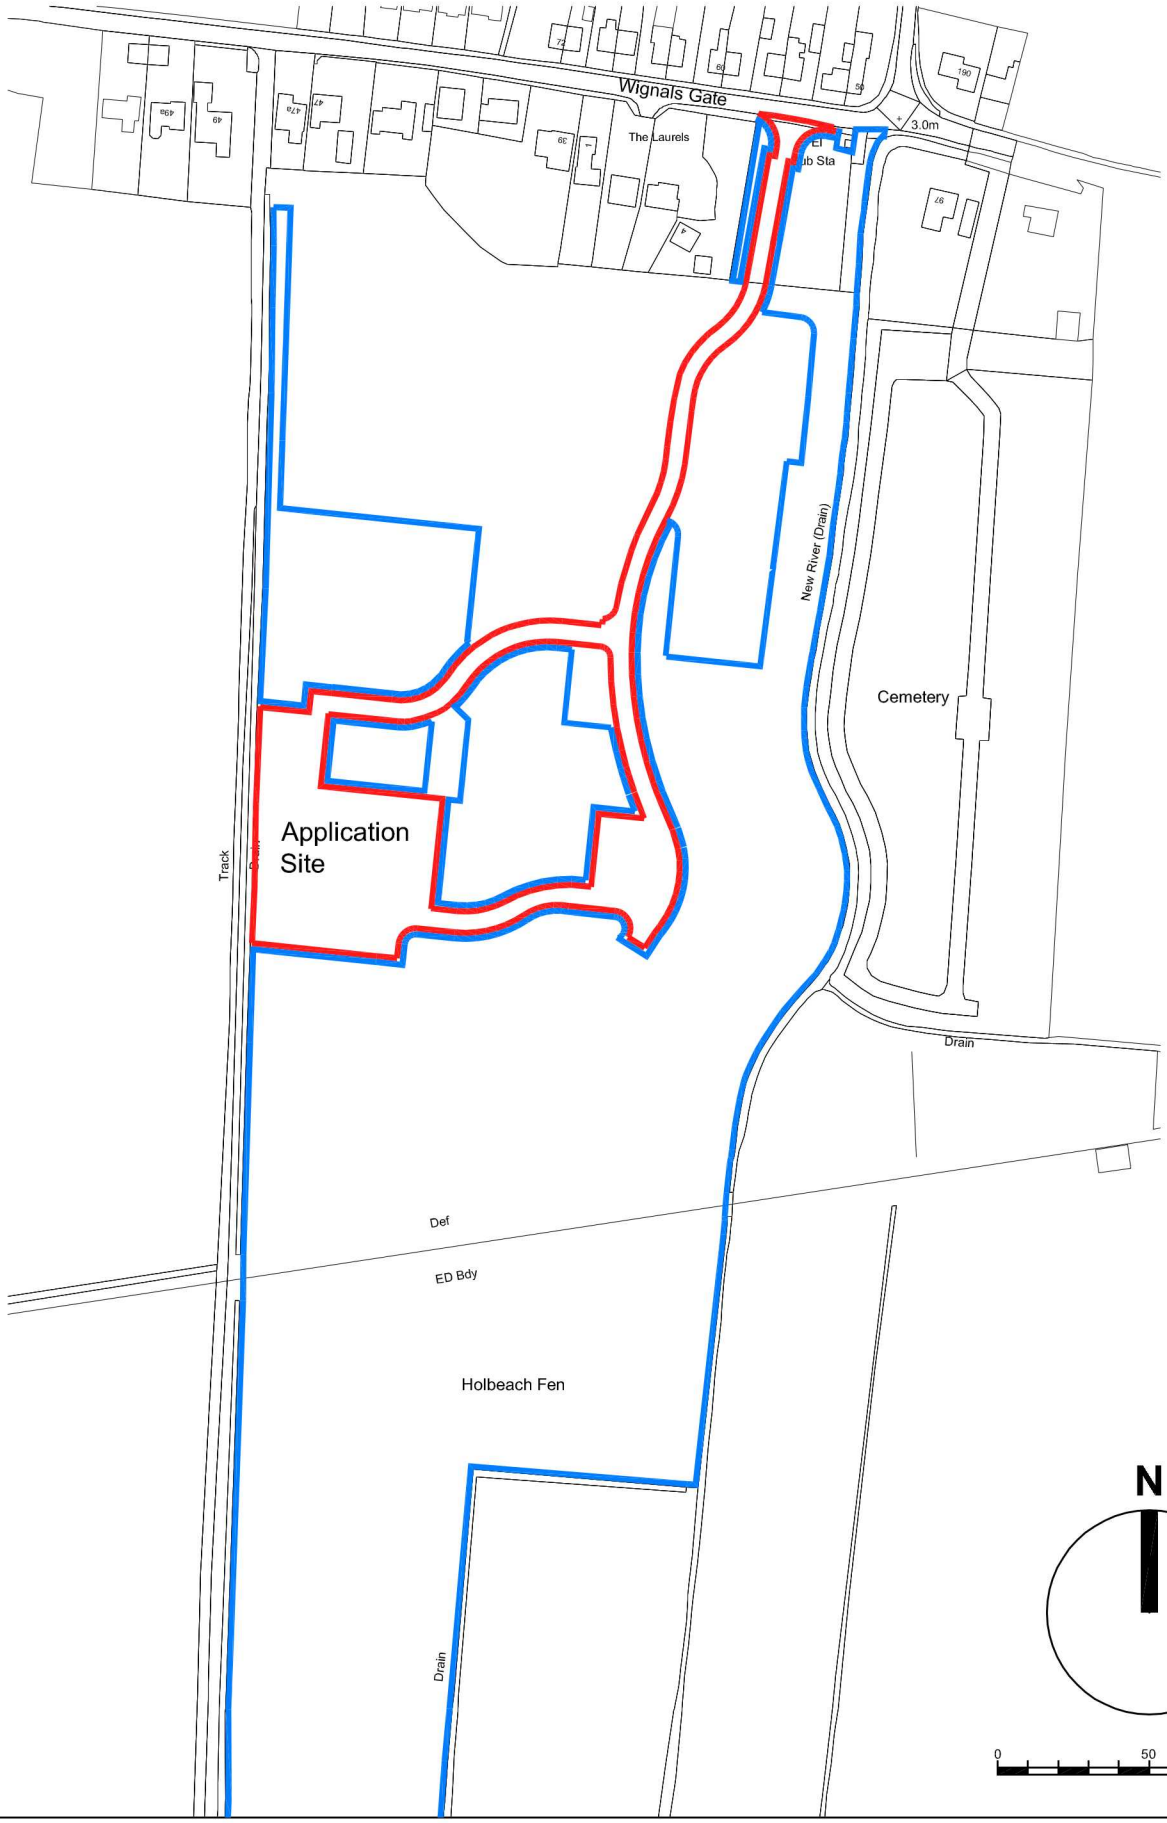


ANDREW M WRIGHT LTD

CHARTERED ARCHITECT

26 Joys Bank, Holbeach St Johns, Spalding, Lincs, PE12 8SD
Telephone: 01406 540573 Mobile: 07940 914778

All dimensions to be verified on site by Main Contractor before the start of any shop drawings or work whatsoever either on their own behalf or that of sub-contractors.

Report any discrepancies to the Contract Administrator at once.

This drawing is to be read with all relevant Architect's and Engineer's drawings and other relevant information.

Andrew M Wright Ltd. Registered in England & Wales No. 9399024.
Registered office: 22 Church Street, Holbeach, Spalding, Lincs. PE12 7LL

Revision:	Date:	Description:	Drw:	Chk:
P1	04.04.22	Planning Issue -		
D1	03.03.22	Draft Issue -		

Project:
Residential Development
Wignals Gate
Holbeach
Lincs

Drawing Title:
Location Plan

Client:
Loosegate Developments Ltd

Drawn:	Checked:	Date:	Scale:	Paper Size:
AMW	AMW	01.03.22	1:2500	A4

Job No.:	Dwg No.:	Stage:	Revision:
071605	PD501	Planning	P1