
DRAFT ISSUE.

Proposed Garage.

COMPTON GARAGE
DOUBLE SPAR APEX
Height under 4mts to Ridge
Permitted Development
Sought and to be Erected
for ex Dwelling/Storage
Use while Building Work
Carried out

Proposed Chalet Bungalow.

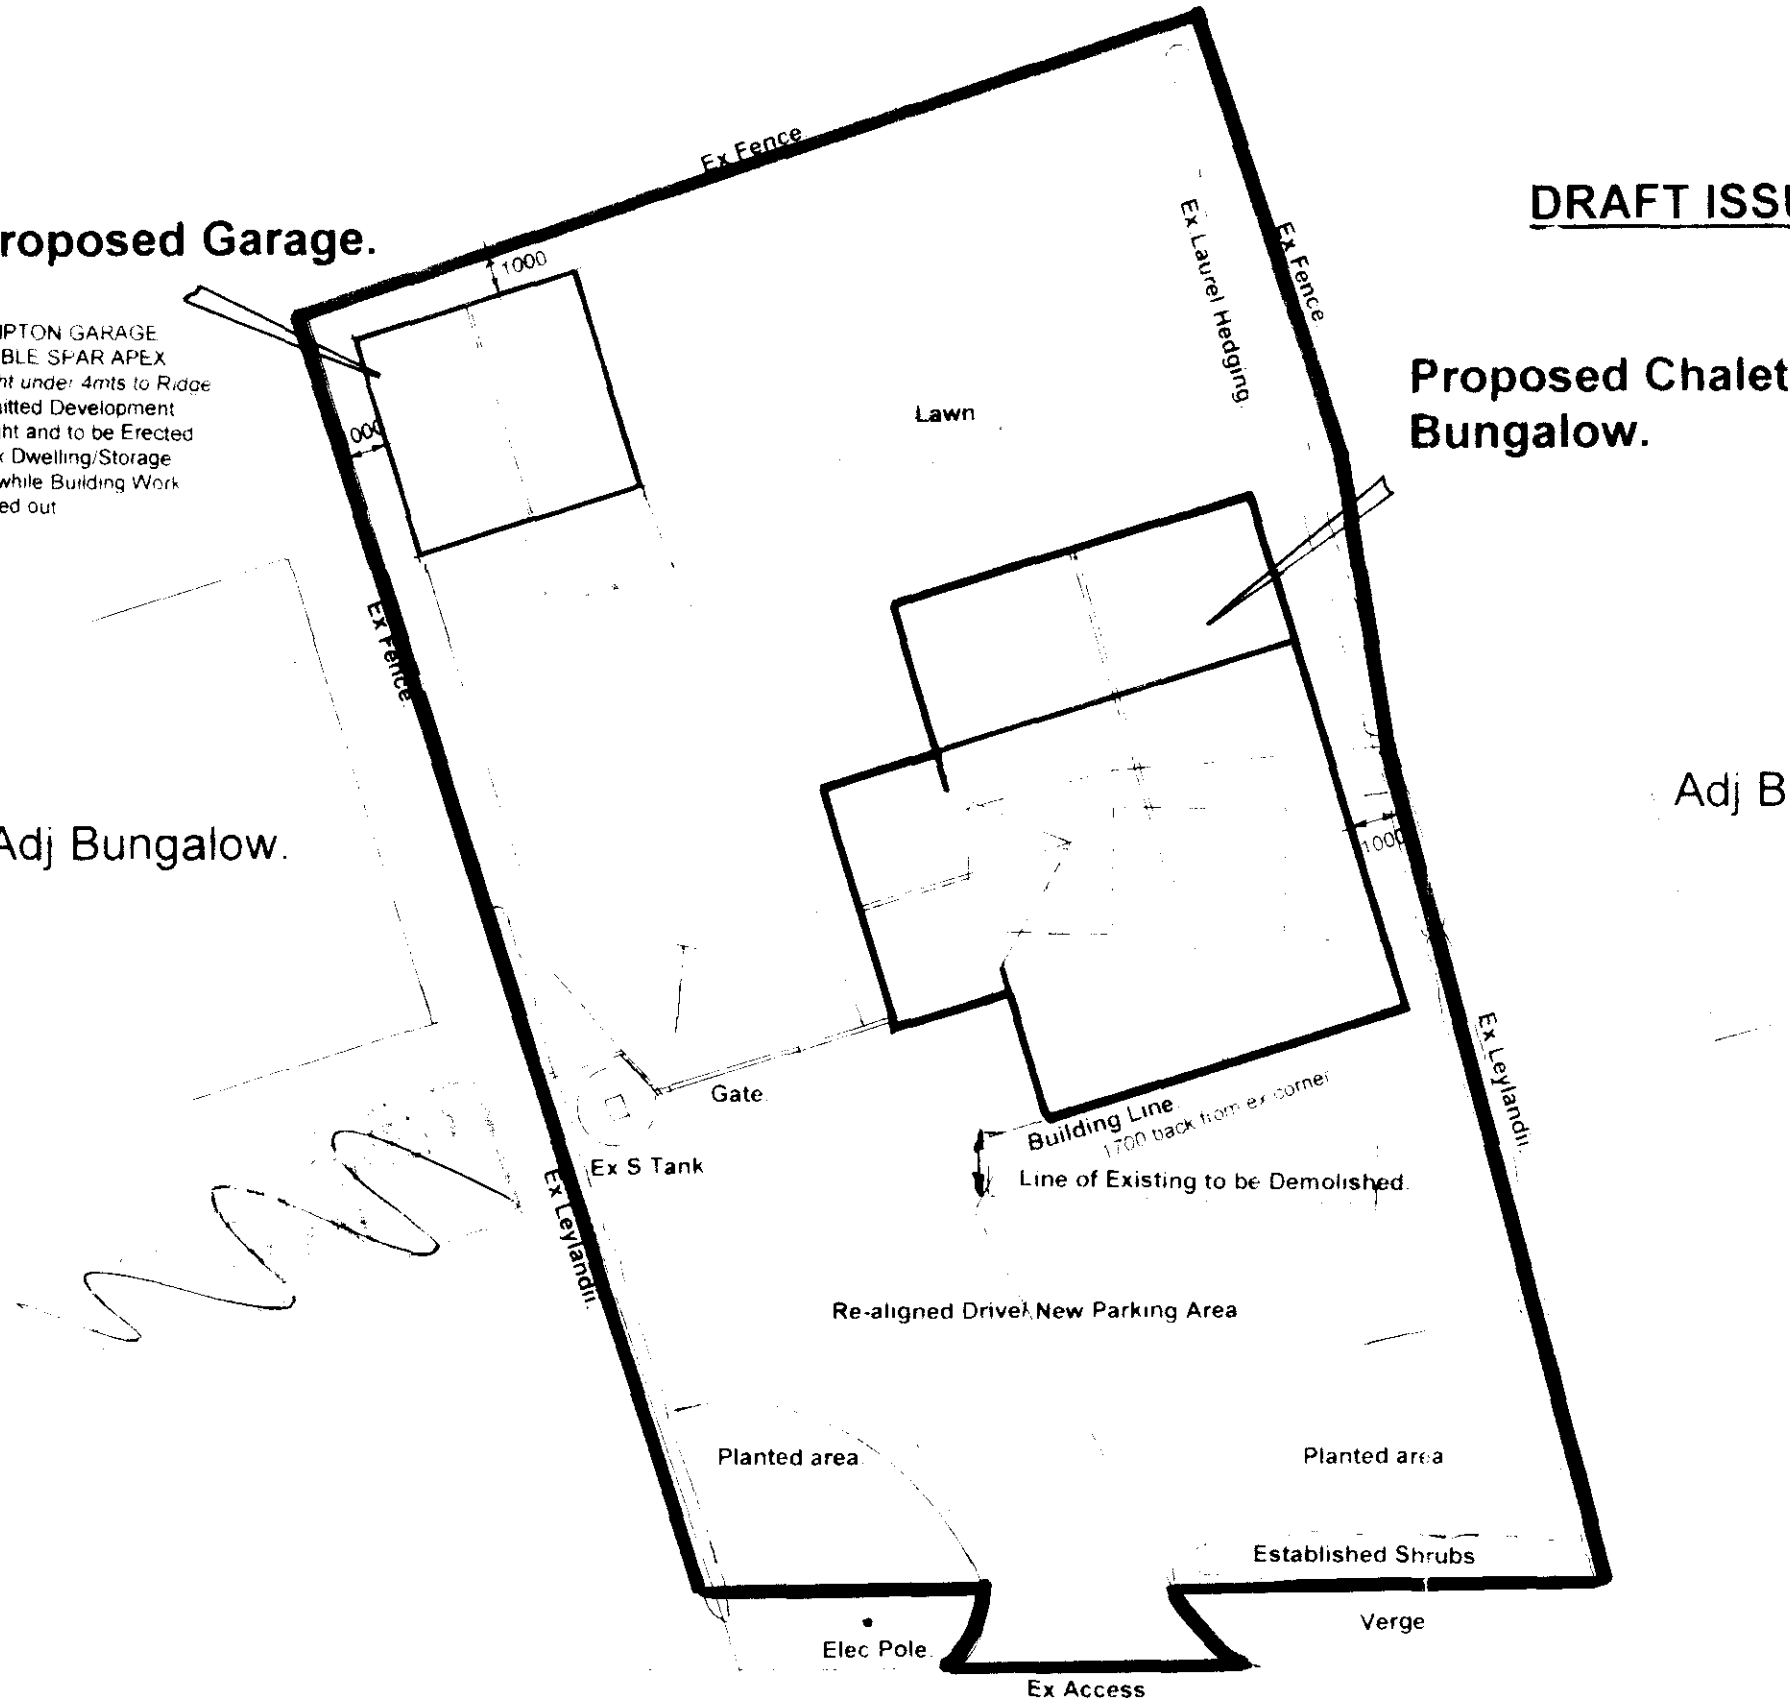

Adj Bungalow.

Adj Bungalow.

Note:
ALL BOUNDARIES AS DEFINED ON SITE.

Holbeach Drove Gate.

SHDC
Planning & Development
20 MAR 2003
Ref 0366/03

PLANNING ISSUE

Architectural Design Services.

S.J.Thrower.

3 Newgate Road, Tydd St.Giles, Wisbech, Cambridgeshire.
Tel. 01945 870022.


Proposed Chalet Bungalow & Garage (Replacement) at Mayfield, Holbeach Drove Gate, Holbeach Drove. For. Mr.&.Mrs.L.Allen.

SITE PLAN.

Scale.	Date.	Drwn.	Chkd.
1: 200.	Mar 03.	JT	~

Drwg no. SH/90203.

Proposed Garage.

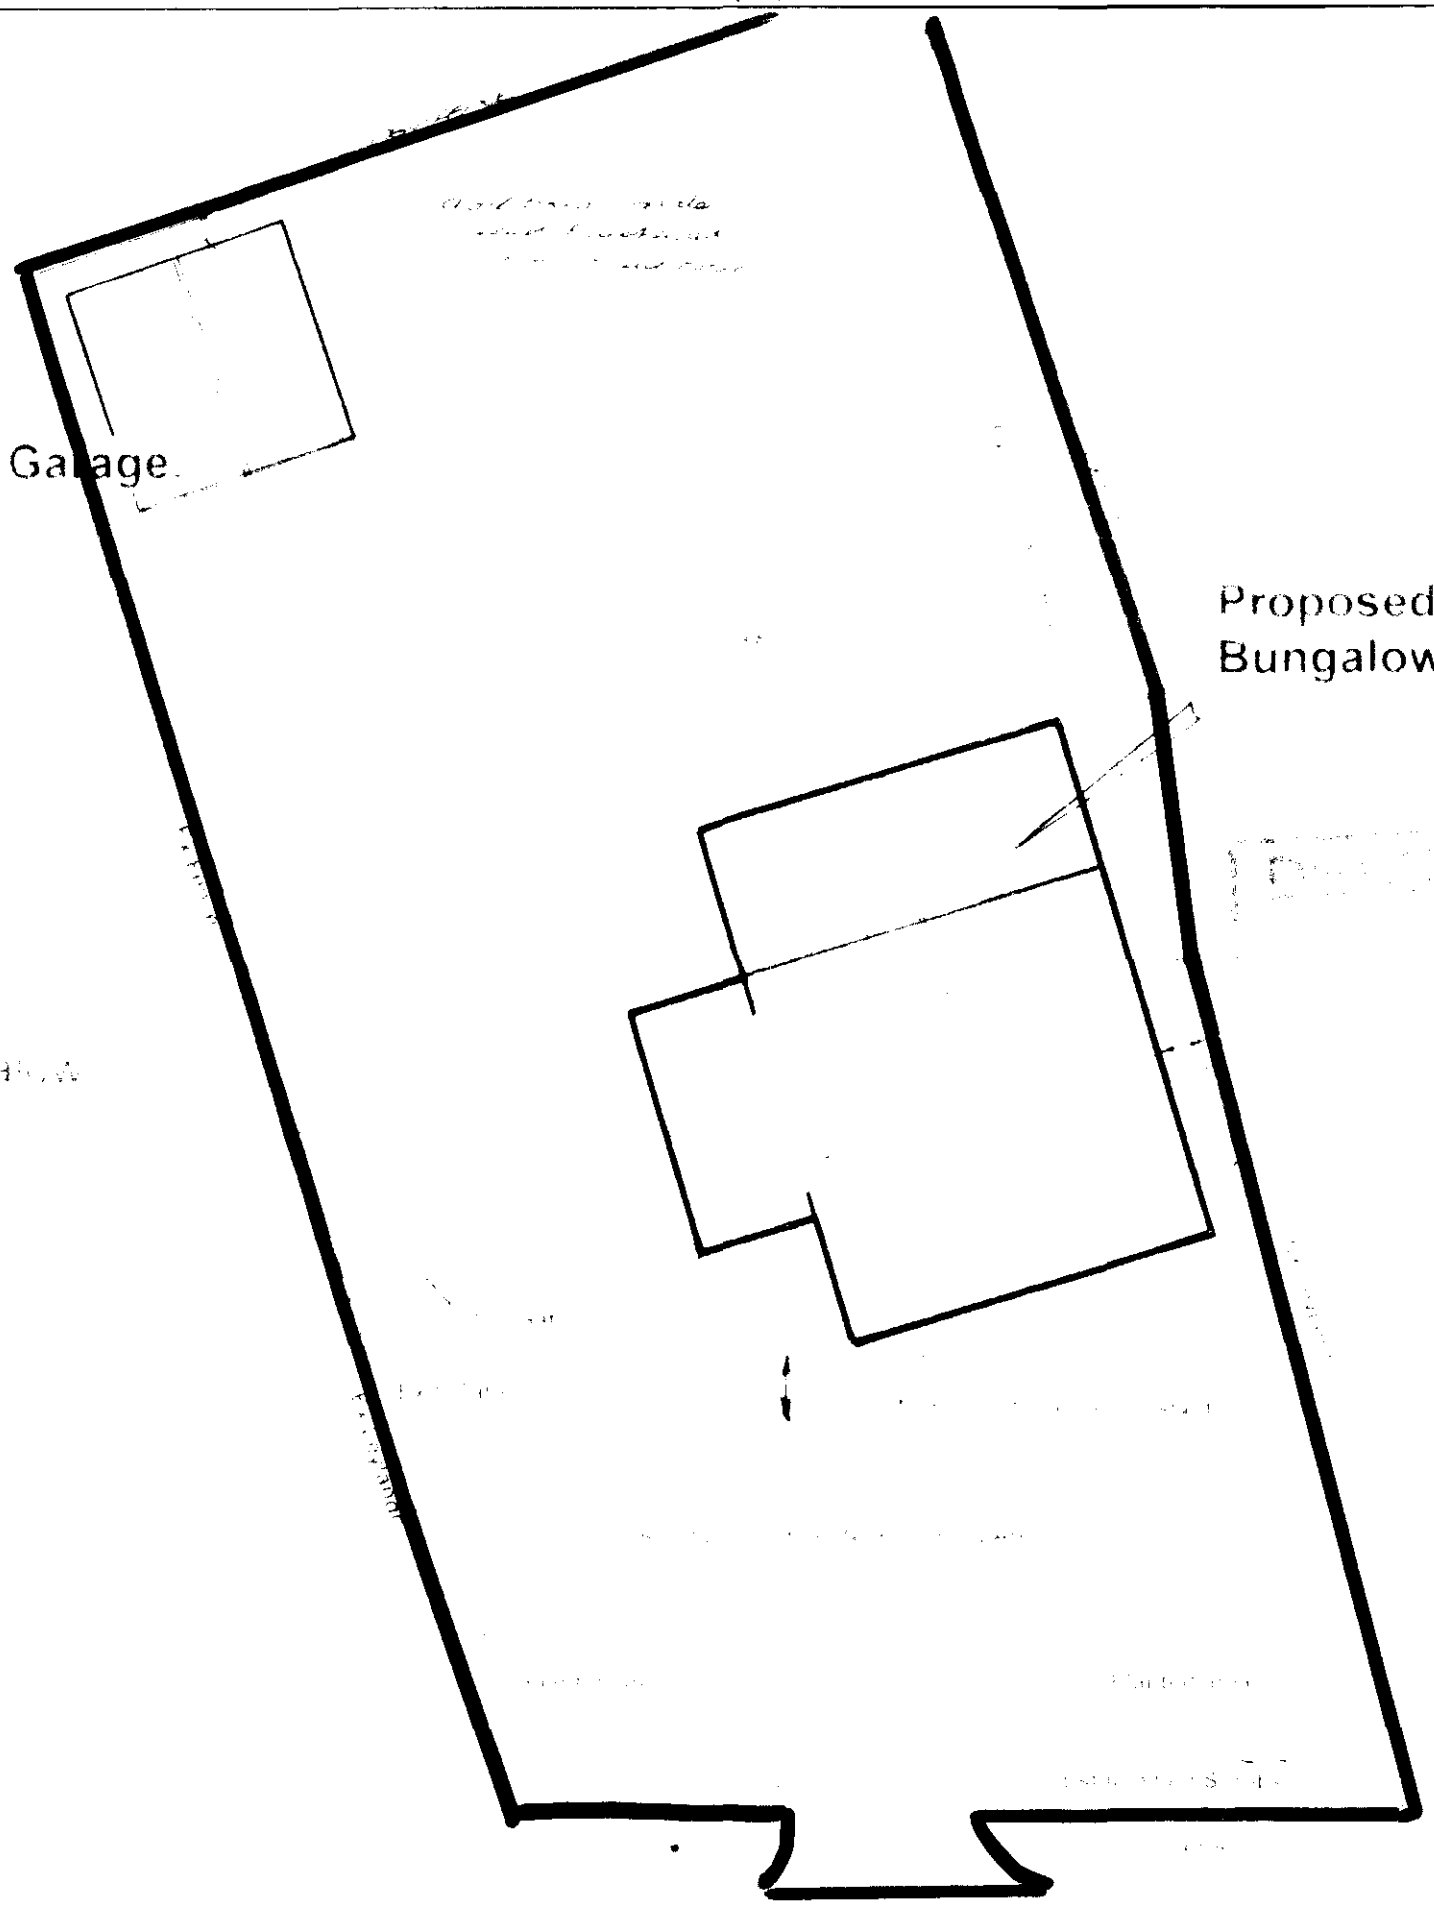

Proposed Chalet Bungalow.

Holbeach Drove Gate.

A1

2 APR 2003

Ref 0366/03

PLANNING ISSUE

Architectural Design Services.

S.J.Thrower.

Newgate Road, Tydd St.Giles, Wisbech, Cambridgeshire.

Proposed **Chalet Bungalow & Garage (Replacement) at Mayfield, Holbeach Drove Gate, Holbeach Drove.**
For. **Mr.&.Mrs.L.Allen.**


SITE PLAN.

	Date	Drwn.	Chkd.
	Mar 03.	JT	~


Drwg no SH/90203.




FRONT ELEVATION.

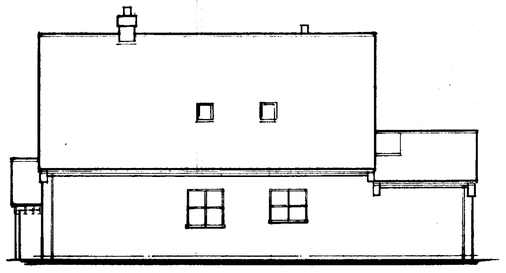

SIDE ELEVATION.

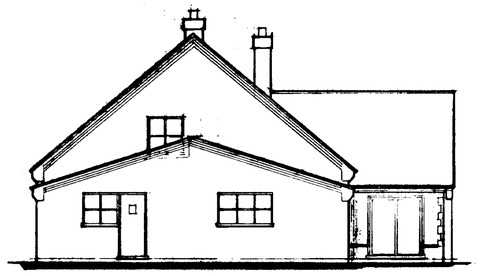


REAR ELEVATION.

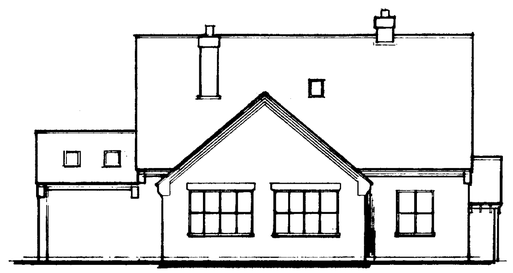


SIDE ELEVATION.

DRAFT ISSUE.

BRICKS: HANSON SALISBURY BLEND STOCK.
TILES: SANTOFF SINGLE TERRACOTTA PANTILES.
RENDER PANELS: WHITE. (as stippled on plan).
WITH ROSEMARY TILE BELLSTOP.
JOINERY: BROWN STAIN.
RAINWATER GOODS: BROWN.

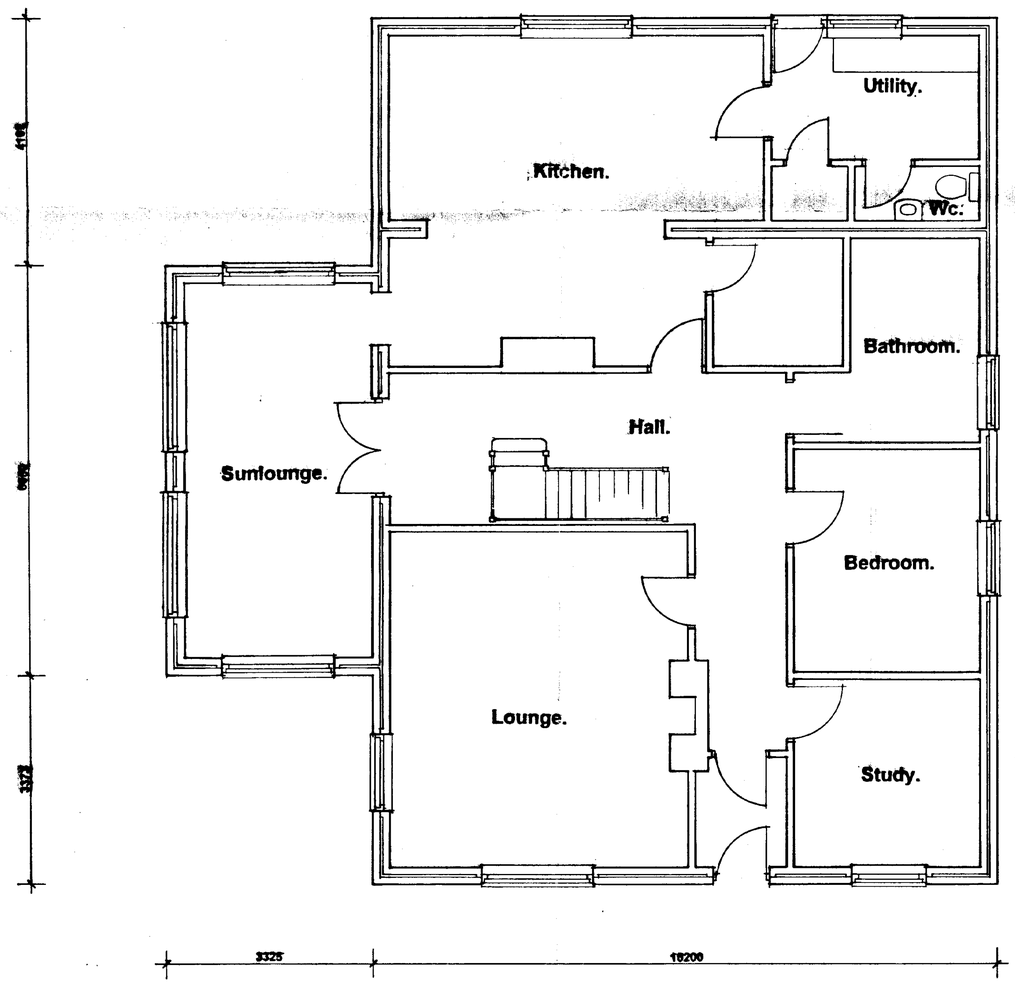

GROUND FLOOR PLAN.

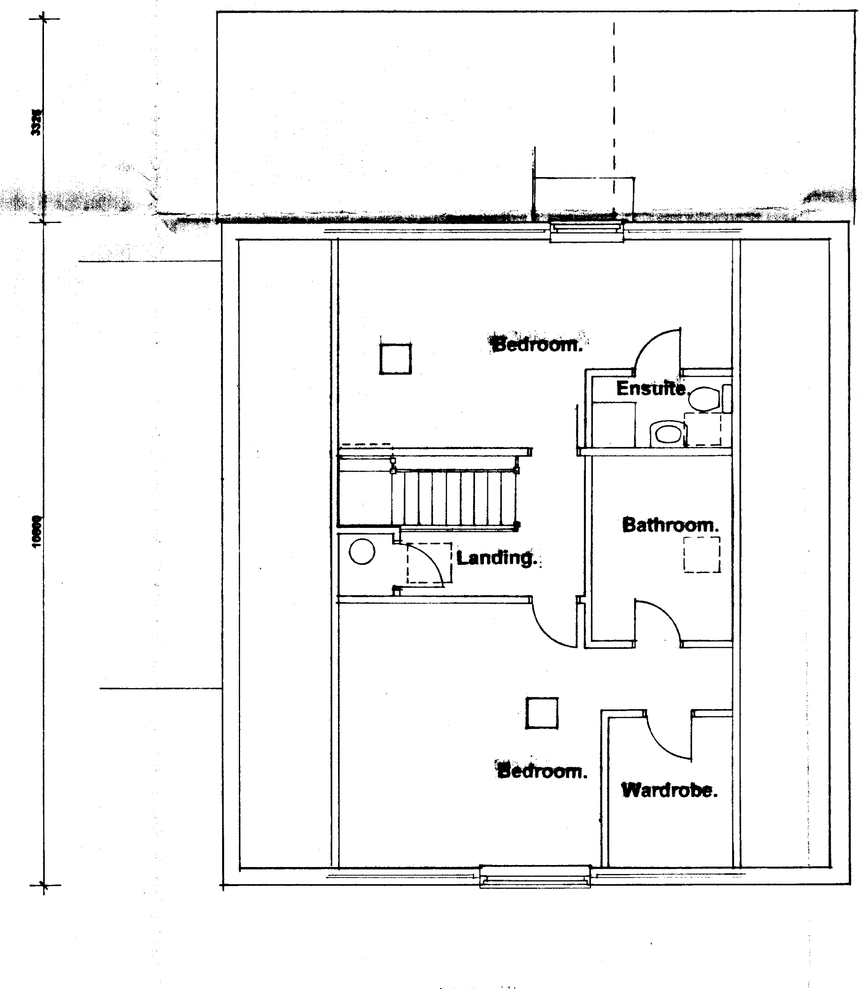

FIRST FLOOR PLAN.

DETERMINED PLAN

SHDC
Planning & Development
20 MAR 2003
Ref 0366/03

PLANNING ISSUE.

Architectural
Design Services.
S.J.Thrower.
3 Newgate Road, Tydd St.Giles, Wisbech, Cambridgeshire.
Tel. 01945 870022.

Proposed Chalet Bungalow & Garage (Replacement) at Mayfield, Holbeach Drove Gate, Holbeach Drove. For. Mr.&.Mrs.L.Allen.

General Arrangement Plan.

Scale	Date	Drwn.	Chkd
1: 50. 1:100.	mar 03	JT	~

Drwg no. SH/90103.