


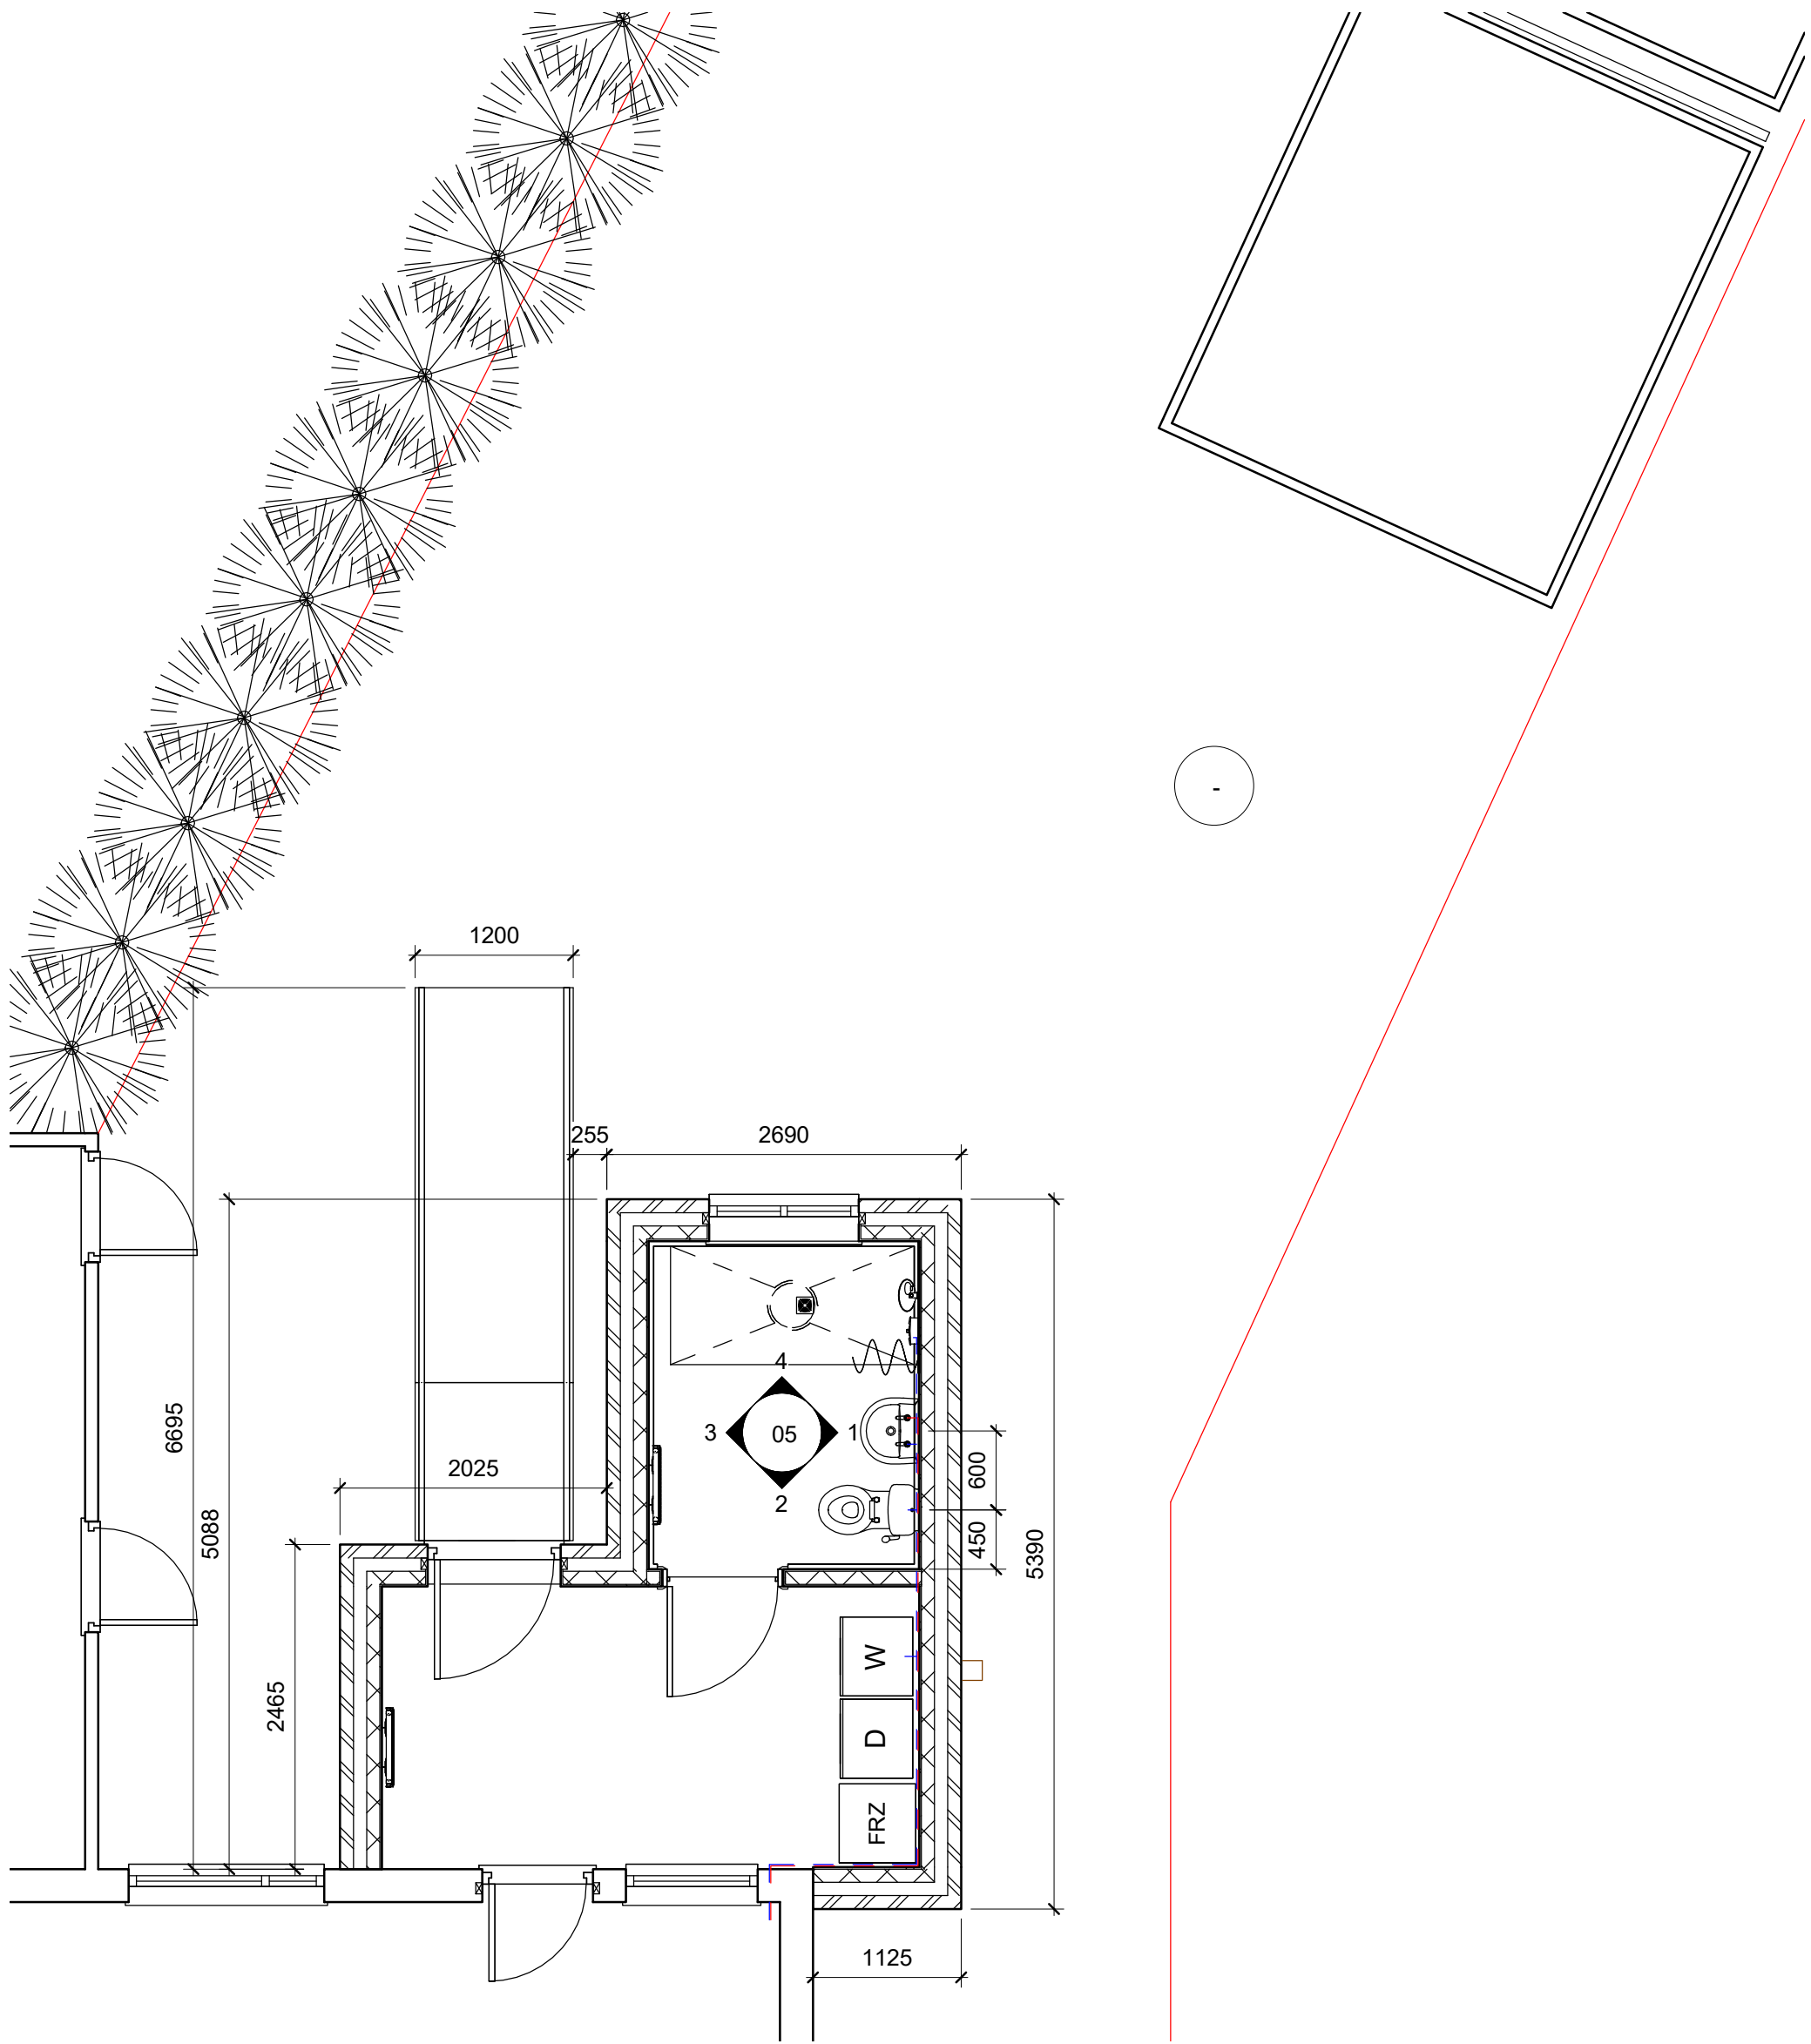

1 Ground Floor - (Proposed)
1 : 50



Rev.	Description	Date

CLIENT ADDRESS	Mr N Abrams 97 Spalding Road Holbeach PE127HW	PROJECT Accessibility Adaptations	Date 13/03/2019	Project number DFG/19/1032	Scale (@ A3) 1 : 50	
		SHEET Proposed Ground	Drawn by SG	DRAWING NUMBER 04		REV