



David Broker to Design Services
 Concept 2000 Design
 Development Ltd


Shdc
 Planning & Development
 18 MAR 2005
 Ref: 0369105

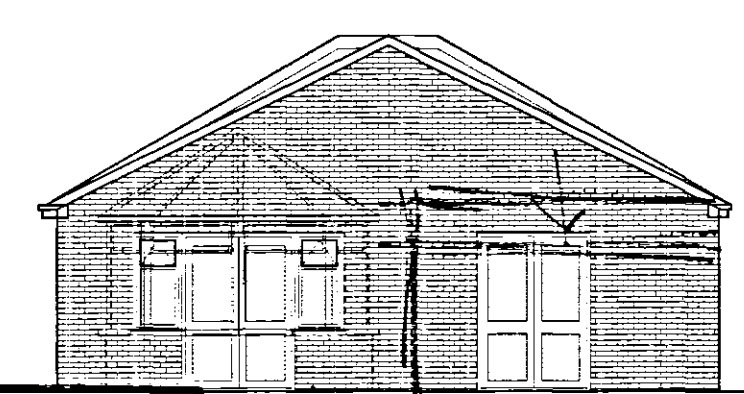


REAR ELEVATION
PROPOSED

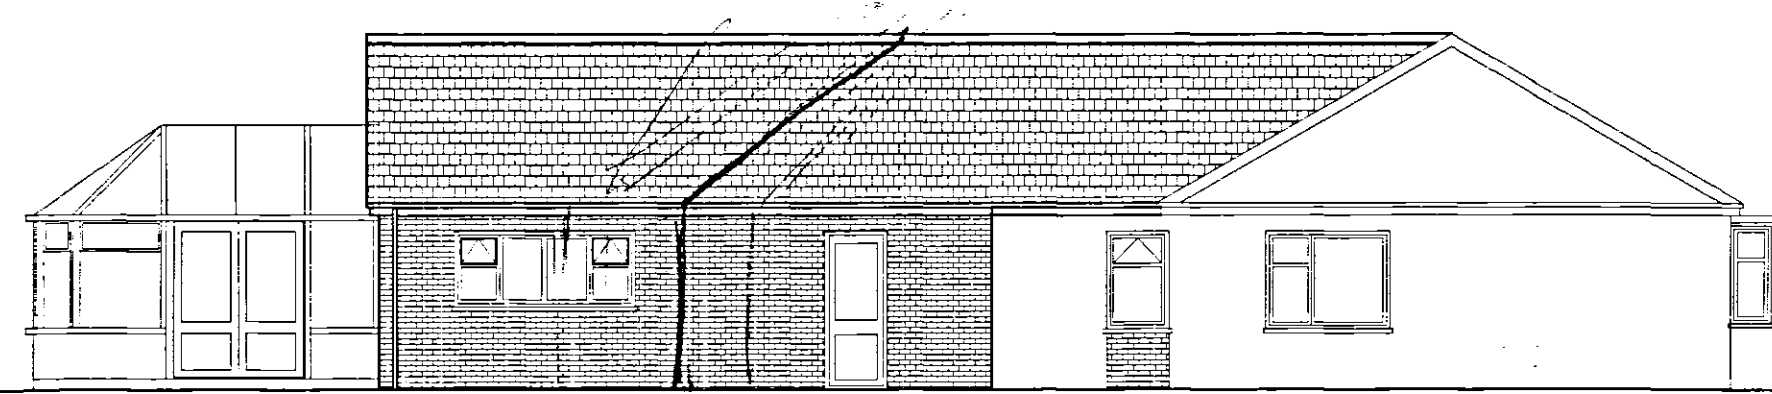


NORTH ELEVATION

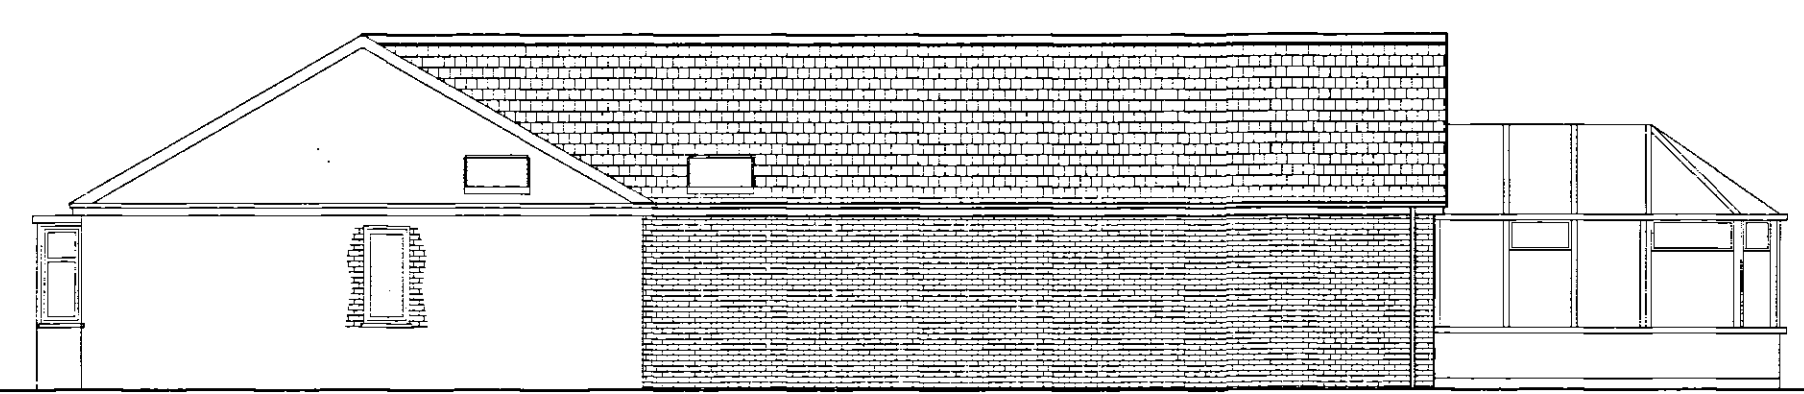


SOUTH ELEVATION

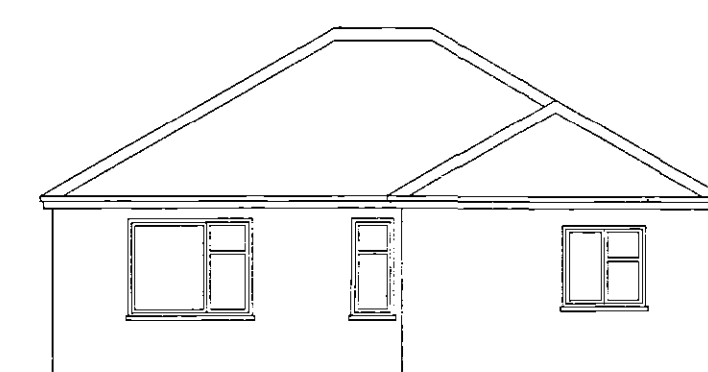





REAR ELEVATION
EXISTING

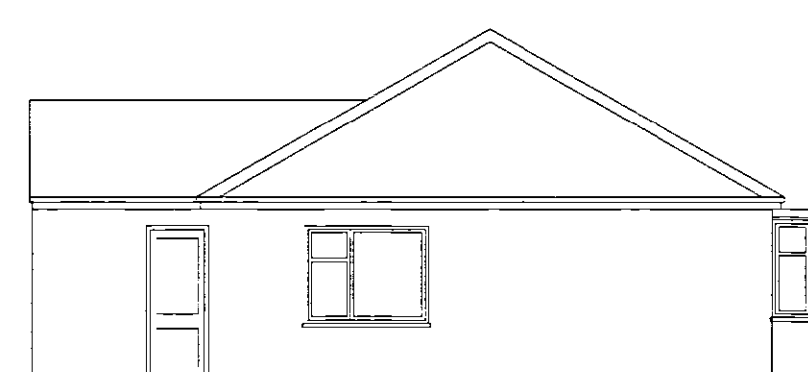


NORTH ELEVATION

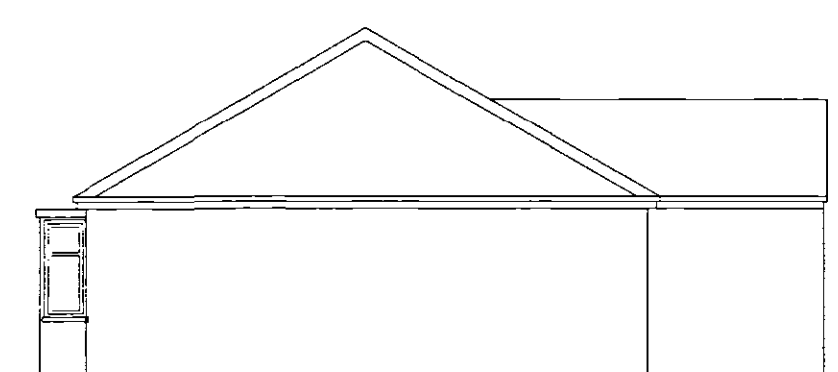

SOUTH ELEVATION

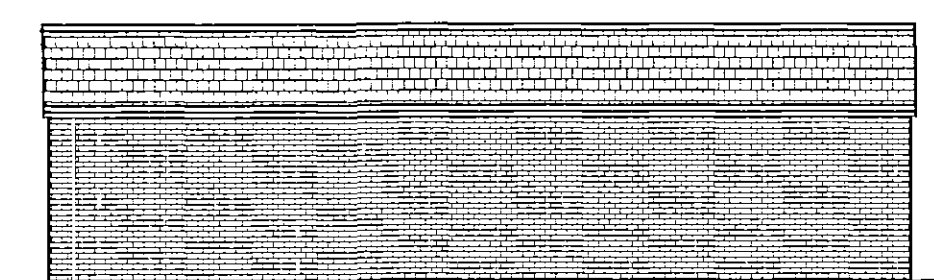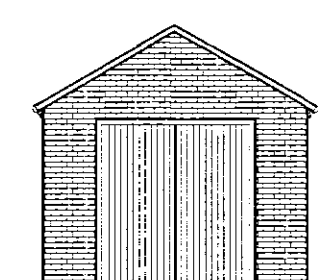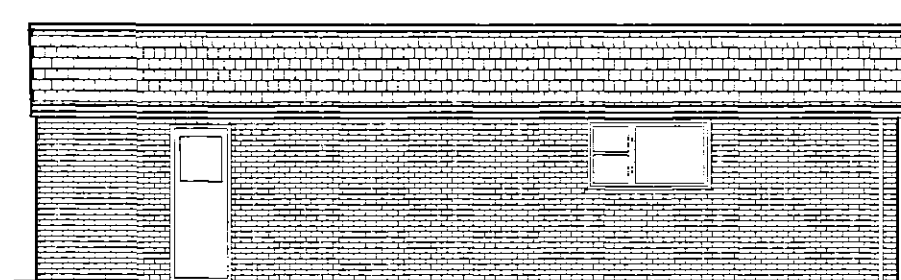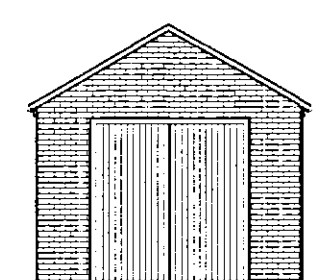


GARAGE ELEVATIONS

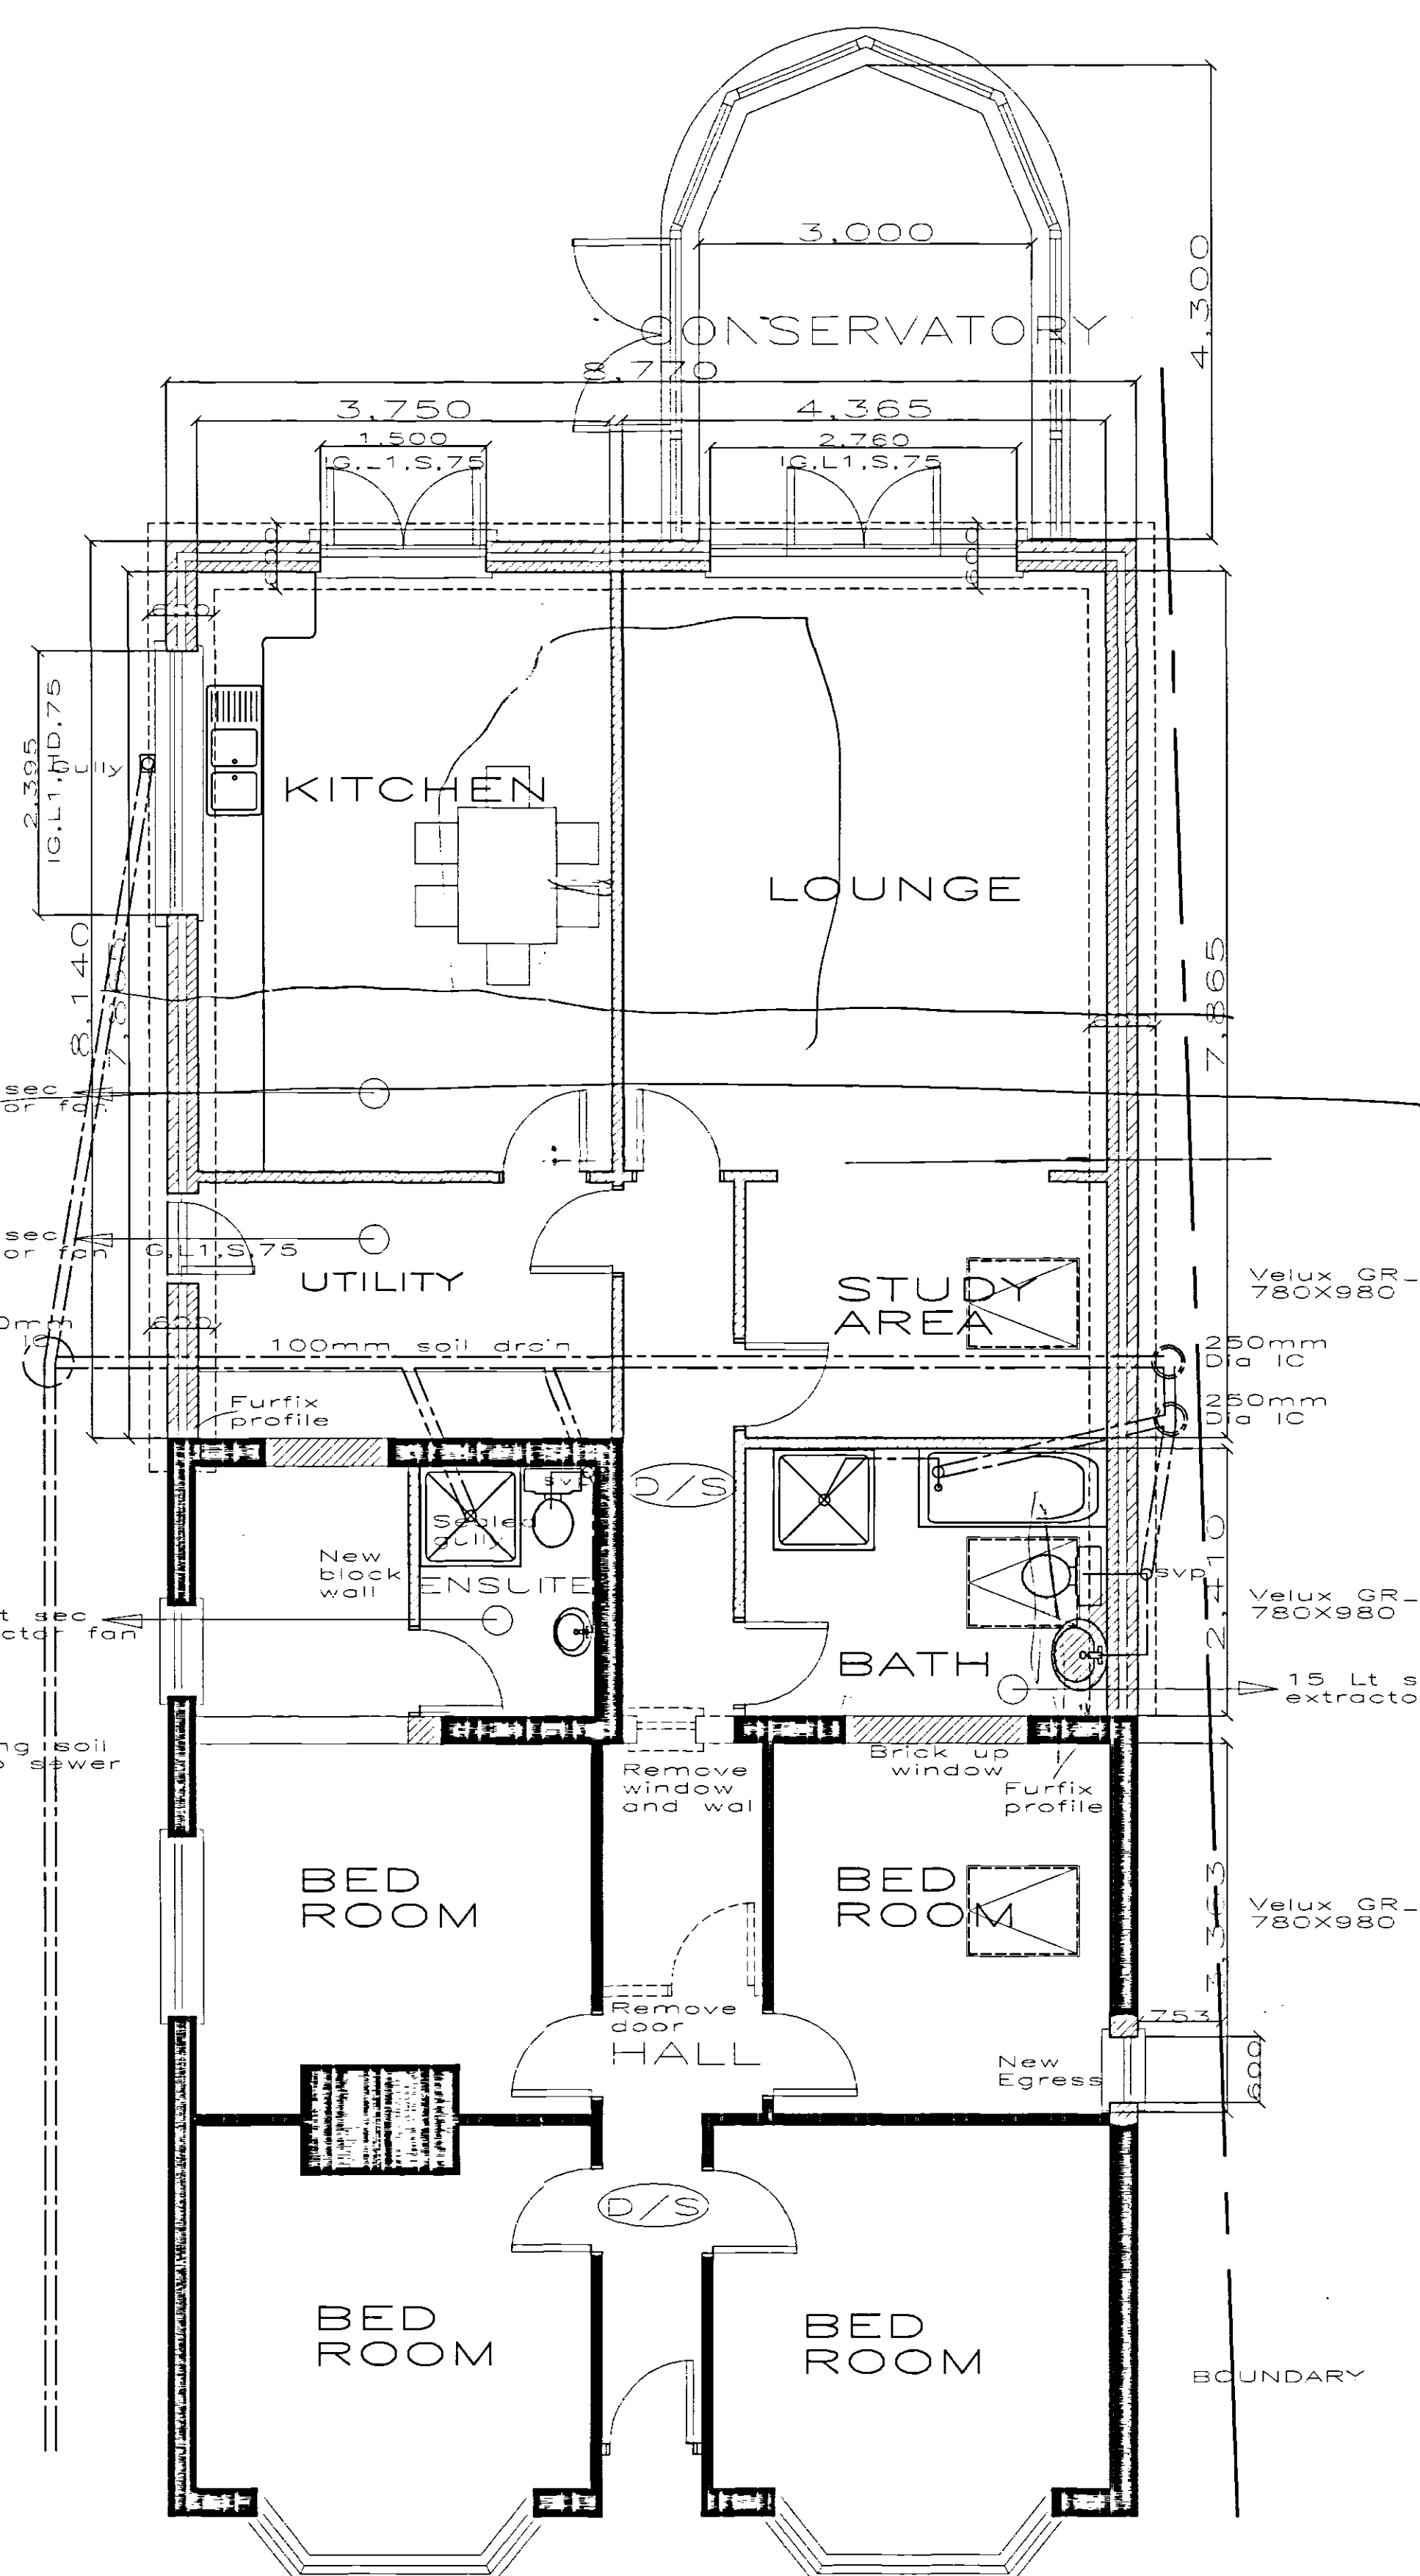


PROPOSED FLOOR PLAN

DO NOT SCALE ALL DIMENSIONS TO BE VERIFIED ON SITE

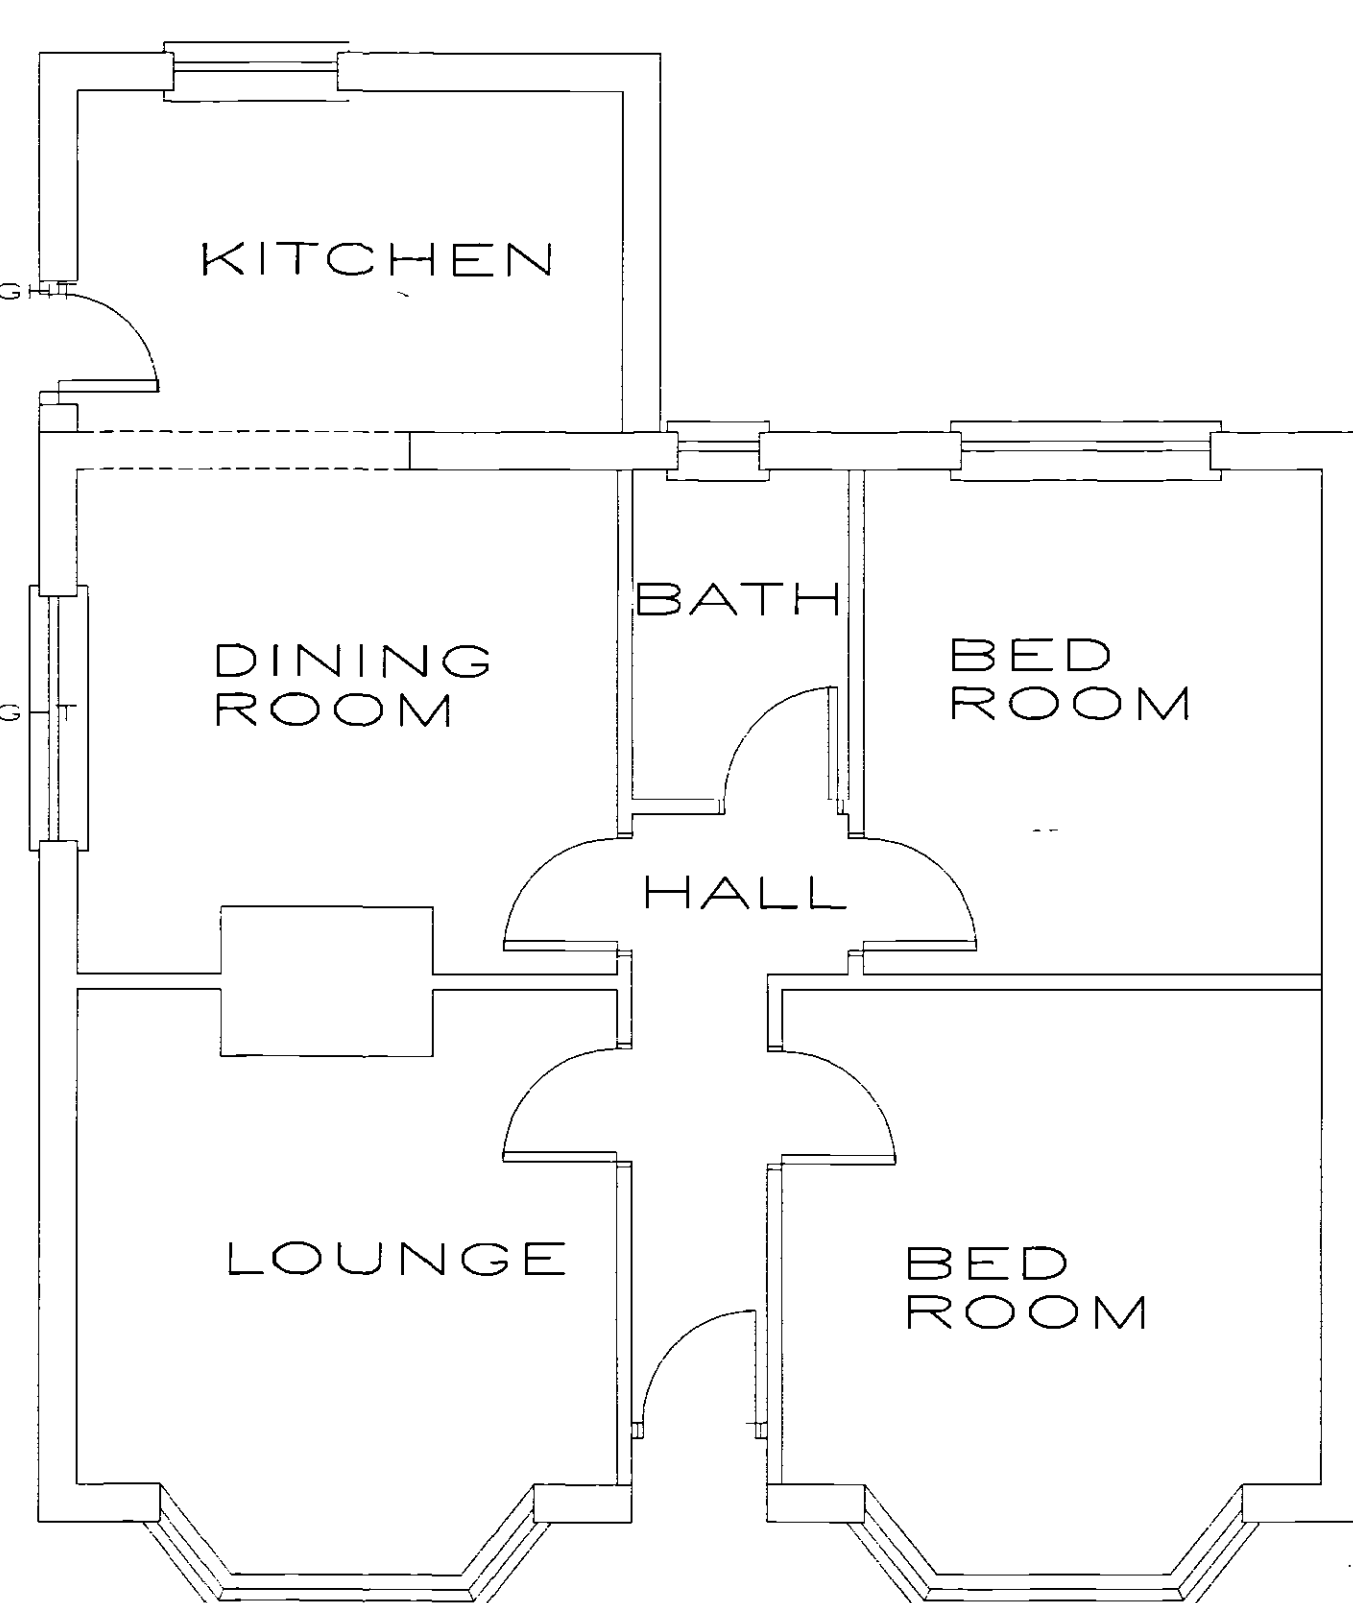

EXISTING FLOOR PLAN

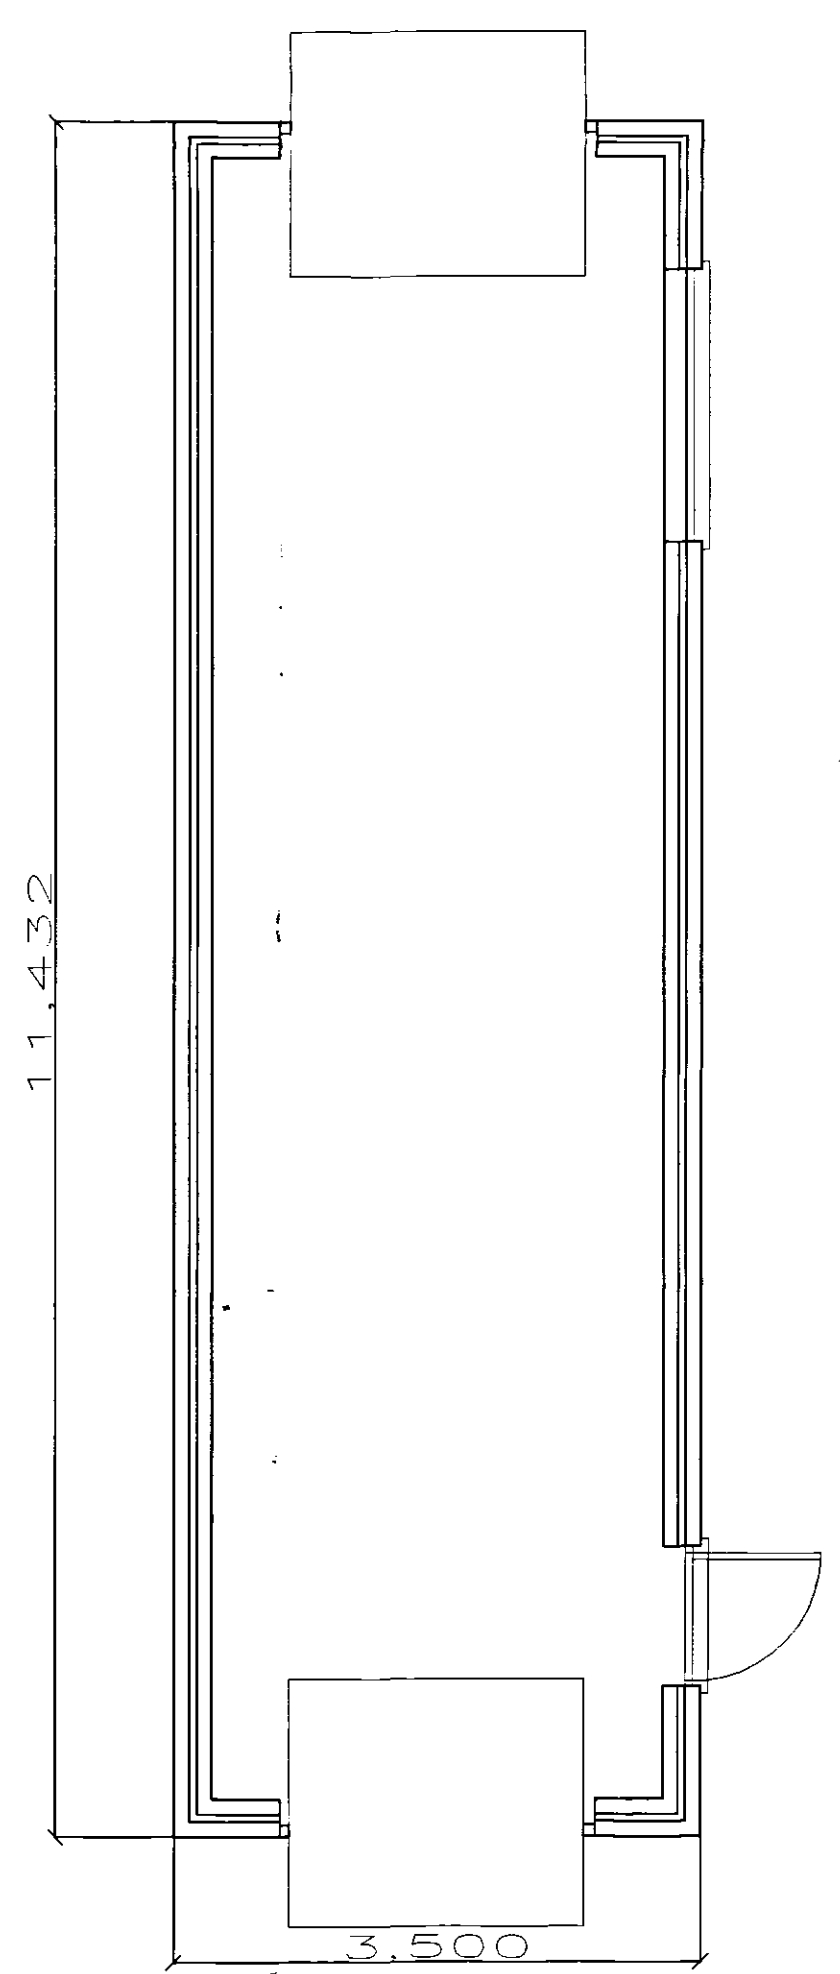

GARAGE

**DETERMINED
PLAN**

DRAWING/FILE No 943 AC 1
 PROJECT
 PROPOSED REAR EXTENSION
 TO BUNGALOW
 LANDSDOWN, 186 BOSTON ROAD
 HOLBEACH
 SPALDING
 Lincs

SCALE	1:50	1:100
DATE	02-02-05	
DRAWN	DB	
Issued		
Revisions		

DANBROOKE HOUSE STATION ROAD
 ARCHITECTURAL TECHNICIANS
 WISBECH ST MARY
 WISBECH CAMBS PE13 4RW
 Telephone 01945410421
 Facsimile 01945410400

THIS DRAWING AND DESIGN REMAINS THE COPYRIGHT OF DAVID BROKER AND MAY NOT BE REPRODUCED WITHOUT PERMISSION.

Block Plan
 1:200